

XREF LIST
Ltscale: 1
Resolved
TTBLK
VicMap

COUNTY ROAD PROJECT No. 2626
HARPER ESTUARY BARRIER CORRECTION


SECTION 2, TOWNSHIP 23 NORTH, RANGE 2 EAST, W.M.

FEDERAL AID #: PROTECT-2018(064)

CONTRACT TA #:

SHEET INDEX		
DRAWING NO.	SHEET NO.	TITLE
GENERAL		
G01	1	COVER SHEET AND VICINITY MAP
G02	2	LEGEND AND ABBREVIATIONS
G03	3	EXISTING CONDITIONS
RIGHT-OF-WAY		
RW01	4	SURVEY CONTROL AND CONSTRUCTION ALIGNMENT
STAGING AND TRAFFIC CONTROL		
ST01	5	DETOUR PLAN
ST02	6	CONSTRUCTION ACCESS PLAN
TESC AND DEMOLITION		
TD01	7	TESC AND DEMOLITION PLAN
BRIDGE		
B01	8	BRIDGE LAYOUT
B02	9	FOUNDATION PLAN
B03	10	DRILLED SHAFT DETAILS
B04	11	PIERS 1 AND 2 PLAN AND ELEVATION
B05	12	PIERS 1 AND 2 DETAILS
B06	13	BEARING DETAILS
B07	14	FRAMING PLAN AND TYPICAL SECTION
B08	15	WF THIN DECK GIRDER DETAIL (1 OF 4)
B09	16	WF THIN DECK GIRDER DETAIL (2 OF 4)
B10	17	WF THIN DECK GIRDER DETAIL (3 OF 4)
B11	18	WF THIN DECK GIRDER DETAIL (4 OF 4)
B12	19	END DIAPHRAGM DETAILS
B13	20	INTERMEDIATE DIAPHRAGM DETAILS
B14	21	DECK REINFORCING PLAN AND SECTION
B15	22	UTILITY ATTACHMENT DETAILS
B16	23	BRIDGE RAIL DETAILS (1 OF 2)
B17	24	BRIDGE RAIL DETAILS (2 OF 2)
B18	25	APPROACH SLAB DETAILS (1 OF 2)
B19	26	APPROACH SLAB DETAILS (2 OF 2)
B20	27	BAR LIST
RETAINING WALL		
W01	28	SOUTH WALL PLAN AND ELEVATION
W02	29	PEDSTRIAN WALL PLAN AND ELEVATION
W03	30	NORTH WALL PLAN AND ELEVATION (1 OF 2)
W04	31	NORTH WALL PLAN AND ELEVATION (2 OF 2)
W05	32	RETAINING WALL SECTION AND DETAILS (1 OF 3)
W06	33	RETAINING WALLS SECTION AND DETAILS (2 OF 3)
W07	34	RETAINING WALL SECTION AND DETAILS (3 OF 3)

SHEET INDEX		
DRAWING NO.	SHEET NO.	TITLE
HARPER CREEK GRADING		
CR01	35	HARPER CREEK IN-WATER WORK TESC PLAN
CR02	36	HARPER CREEK GRADING PLAN
CR03	37	HARPER CREEK STREAMBED STABILIZATION PLAN
CR04	38	HARPER CREEK GRADING SECTIONS
CR05	39	HARPER CREEK GRADING DETAILS
ROADWAY AND PATH		
RD01-RD02	40-41	ROADWAY PLAN AND PROFILE
RD03	42	PEDESTRIAN PATH PLAN AND PROFILE
RD04	43	TYPICAL SECTIONS
RD05	44	DRIVEWAY PLAN AND PROFILE
STORM DRAINAGE AND WATER QUALITY		
DD01-DD02	45-46	DRAINAGE PLAN
DD03-DD05	47-49	DRAINAGE DETAILS
UTILITY		
UT01	50	UTILITY RELOCATION PLAN AND PROFILE
SIGNING AND ROADWAY CHANNELIZATION		
CH01	51	SIGNING AND STRIPING PLAN
CH02	52	SIGN SCHEDULE
LANDSCAPING		
LS01-LS02	53-54	LANDSCAPING PLAN
LS03	55	LANDSCAPE DETAILS

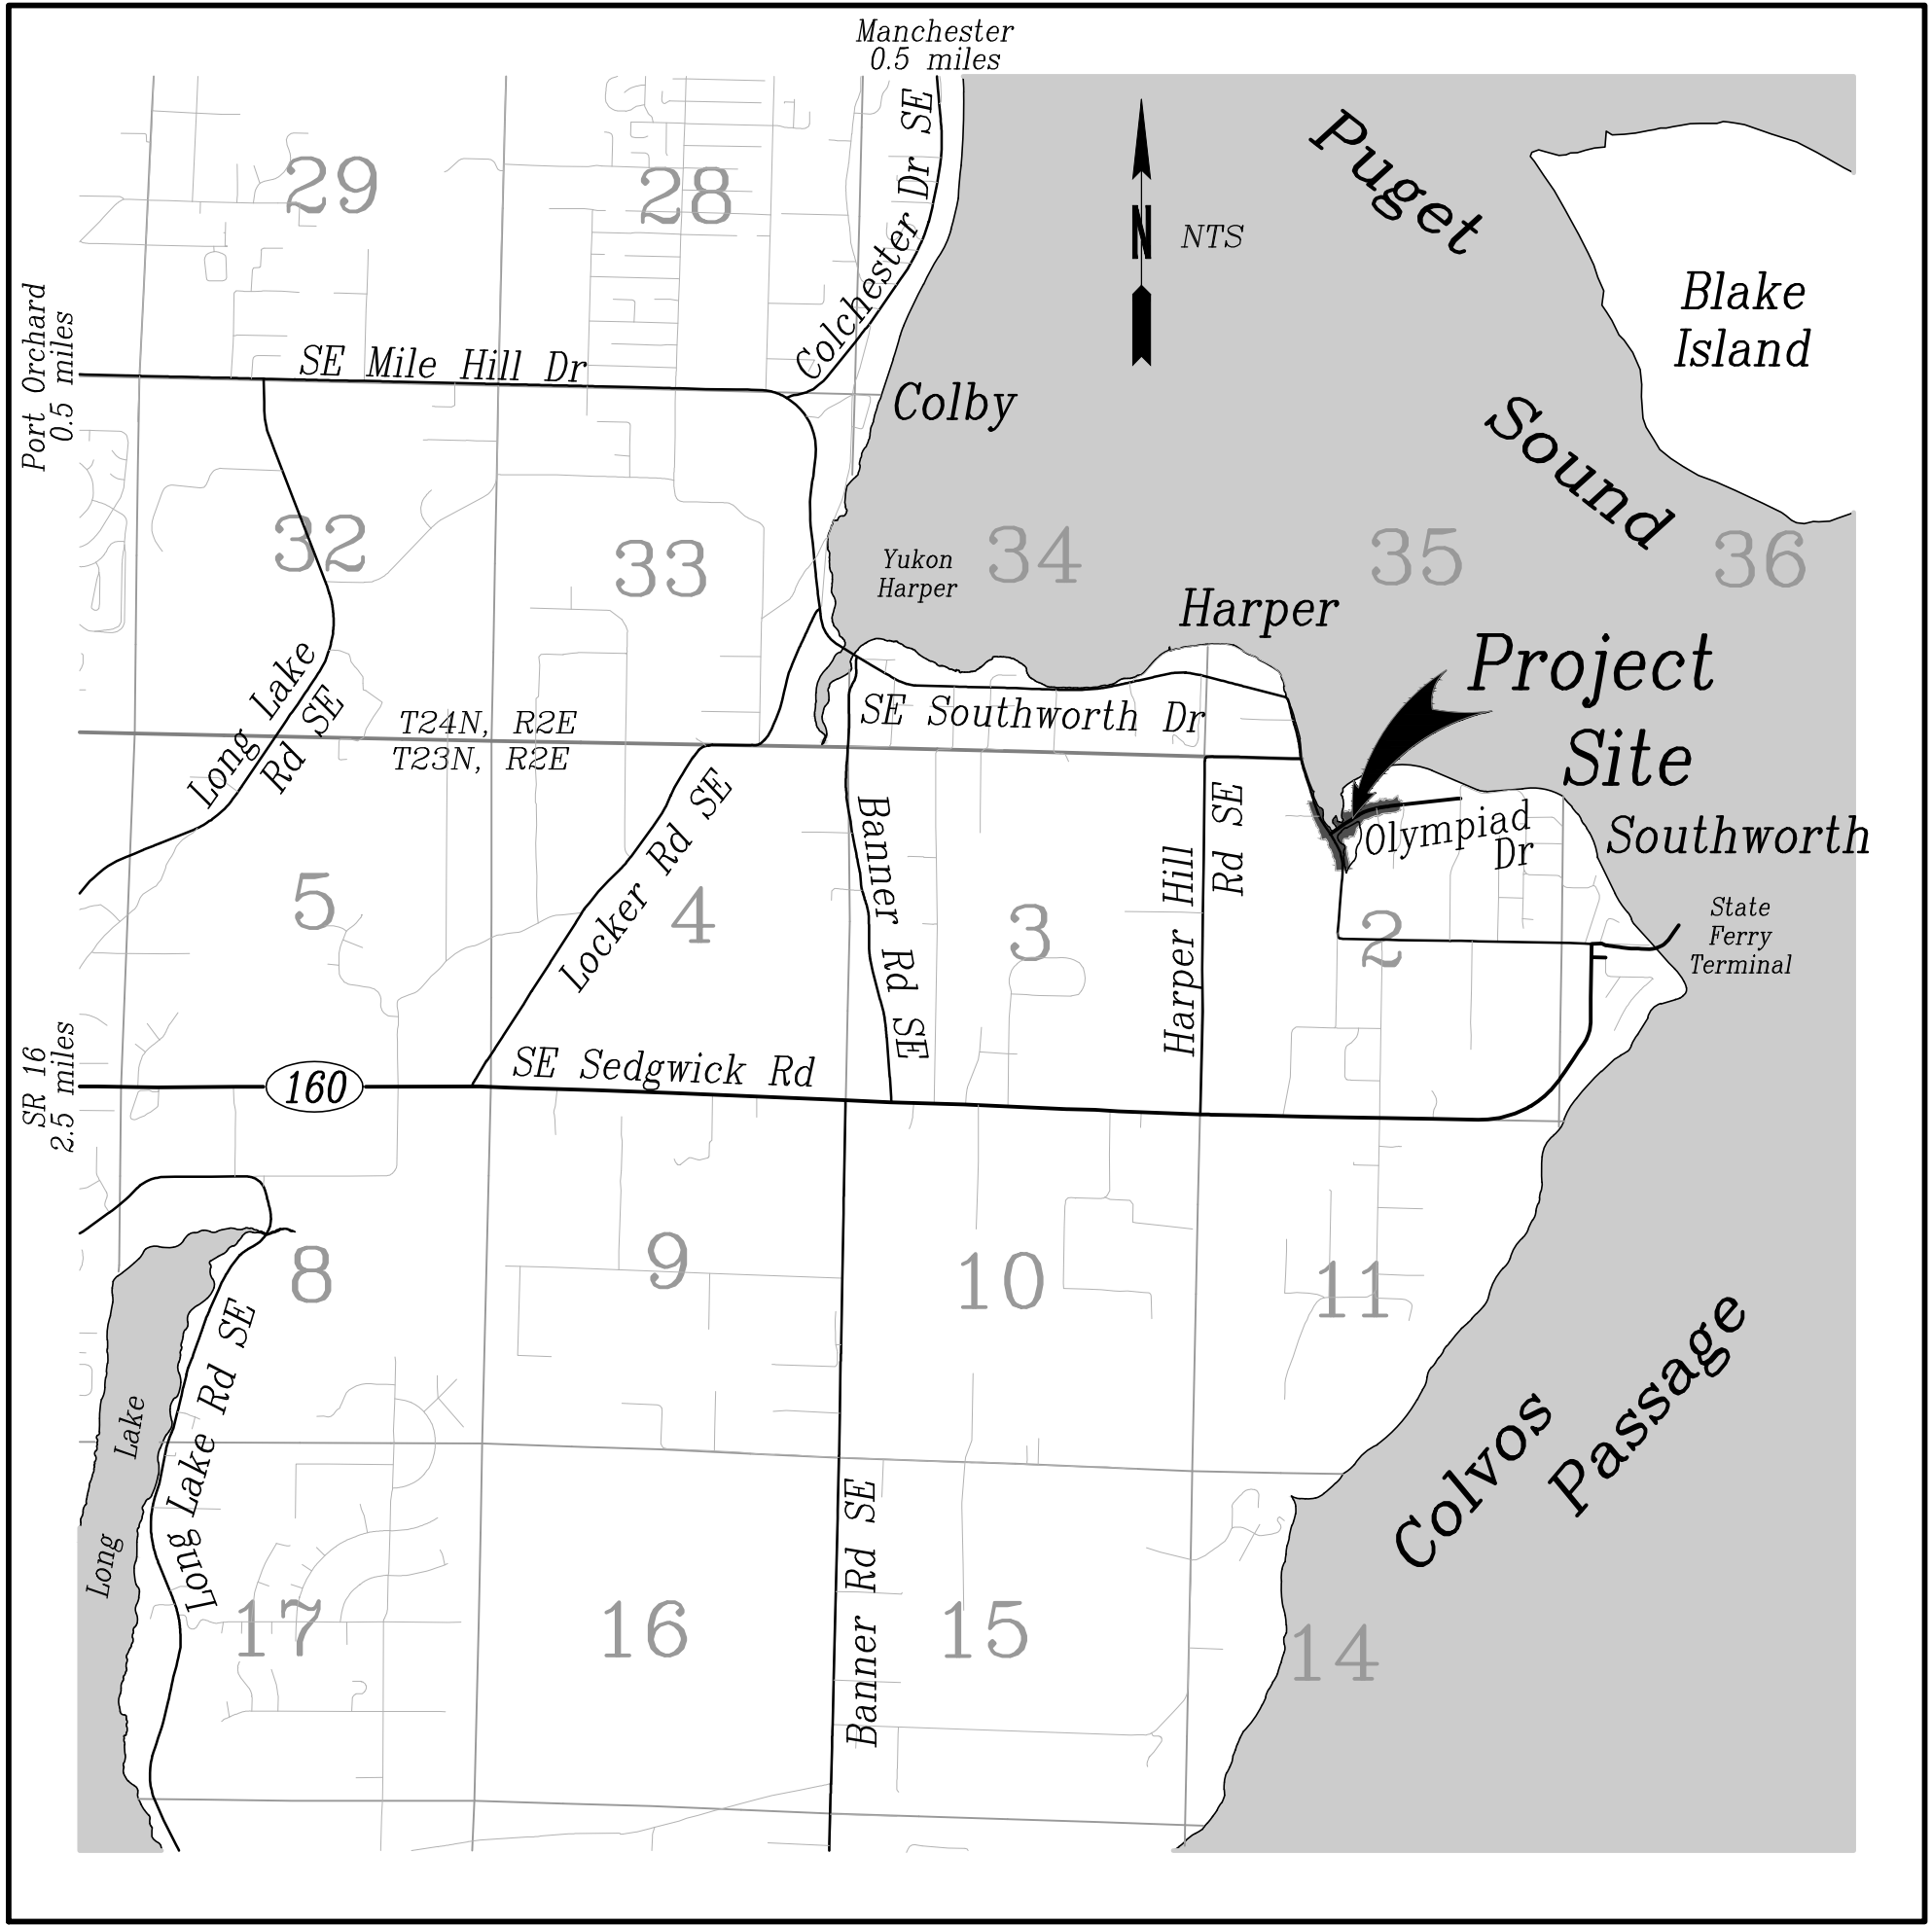

VICINITY MAP



11241 Willows Road NE, Suite 200
Redmond, WA 98052
425.822.4446
www.otak.com

BID SET

APPROVED FOR CONSTRUCTION:

DATE

JOSEPH P. RUTAN, P.E., COUNTY ENGINEER

BOARD OF COMMISSIONERS:

Christine Rolfes, Commissioner
Charlotte Garrido, Commissioner
Katherine T. Walters, Commissioner

COUNTY ROAD ENGINEER

Joseph P. Rutan, P.E.



KITSAP COUNTY
DEPT. OF PUBLIC WORKS
614 DIVISION STREET MS-26
PORT ORCHARD, WA 98366
TEL:(360) 337-5777 FAX:(360) 337-4867

HARPER ESTUARY BARRIER
CORRECTION
COVER SHEET

SDAP #: ____

DATE
08/28/24

Sheet
G01
1
Of
55

Plotted: Aug 28, 2024 - 11:56am C:\PROJECT\32500\32510\Draw\01_C01-C02.dwg Layout Name: C02

LEGEND

DESCRIPTION	EXISTING	PROPOSED
BUILDING		
BURIED CABLE		
BURIED POWER		
BURIED TELEPHONE		
CLEARING LIMITS		
CONSTRUCTION CENTERLINE		
CONTOUR INTERMEDIATE		
CONTOUR INDEX		
DITCH		
EASEMENT		
EDGE OF PAVEMENT		
EDGE OF GRAVEL ROAD OR DRIVE		
FENCE		
FIBER OPTIC		
GAS		
GOV MEANDER LINE		
GUARDRAIL		
HIGH VISIBILITY FENCE		
LANE STRIPING		
MEAN HIGHER HIGH WATER		
ORDINARY HIGH WATER		
OVERHEAD COMM		
OVERHEAD POWER		
OVERHEAD POWER & CABLE		
OVERHEAD POWER & TELEPHONE		
OVERHEAD POWER, CABLE, & TELEPHONE		
OVERHEAD TELEPHONE		
PIPE REMOVAL		
PROPERTY LINE		
QUARTER SECTION LINE		
RETAINING WALL		
ROADWAY CENTERLINE		
RIGHT-OF-WAY CENTERLINE		
RIGHT-OF-WAY MARGIN		
SANITARY FORCE MAIN		
SANITARY SEWER (GRAVITY)		
SECTION LINE		
SILT FENCE		
STORM DRAIN ABANDONMENT		
STORM PIPE/CULVERT		
THREAD OF CHANNEL		
TOE OF SLOPE TOPOGRAPHY		
TOP OF SLOPE TOPOGRAPHY		
UNDERGROUND COMM		
UNDERGROUND POWER		
VEGETATION		
WATER		
WETLAND		
CREEK OR STREAMBED		
ASPHALT PAVEMENT		
CONCRETE SURFACE		
GRAVEL SURFACE		
RIPRAP		
STREAMBED GRAVEL		
STREAMBED SEDIMENT		

DESCRIPTION	EXISTING	PROPOSED
BOLLARD		
CATCH BASIN / MANHOLE		
COMMUNICATION HANDHOLE		
CLEAN OUT		
COUPLING		
FIRE HYDRANT		
LUMINAIRE		
MAILBOX		
MONUMENT IN CASE		
ORDINARY HIGH WATER FLAG		
POTHOLE LOCATION		
POWER TRANSFORMER		
PROPERTY CORNER		
ROCKERY WALL		
SANITARY MANHOLE		
SIGN		
SIGNED DETOUR ROUTE		
SPRINKLER HEAD		
STORM DRAIN INLET PROTECTION		
SURVEY CONTROL POINT		
SURVEY MONUMENT		
SURVEY SYMBOL		
TAX PARCEL NUMBER		
TAX PARCEL OWNER		
TEE		
TELEPHONE MANHOLE		
TEST PIT/SOIL SAMPLE		
THRUST BLOCK		
TRAFFIC HANDHOLE		
TREE		
TREE REMOVAL		
TYPE III BARRICADE		
UTILITY POLE		
WATER FOUNTAIN		
WATER METER		
WATER VALVE		
LOG BARRIER		


SEE APPLICABLE
DISCIPLINE FOR
ADDITIONAL LEGEND

ABBREVIATIONS

AC	ASBESTOS CONCRETE	SW	SOUTHWEST
AP	ANGLE POINT	SYMM.	SYMMETRICAL
APPROX.	APPROXIMATE	TEL	TELEPHONE
ASSY	ASSEMBLY	TEMP.	TEMPORARY
ASTM	AMERICAN SOCIETY FOR TESTING AND MATERIALS	TESC	TEMP. EROSION & SEDIMENT CONTROL
BK.	BACK	TOC	TOP OF CURB
BLDG	BUILDING	T.O.W.	TOP OF WALL
B.O.F.	BOTTOM OF FOOTING	TYP.	TYPICAL
B.O.W.	BOTTOM OF WALL	VERT.	VERTICAL
BRG	BEARING	W	WEST
BTM	BOTTOM	W/	WITH
BTWN	BETWEEN	WSDOT	WASHINGTON STATE DEPARTMENT OF TRANSPORTATION
BVCE	BEGIN VERTICAL CURVE ELEVATION	YR.	YEAR
BVCS	BEGIN VERTICAL CURVE STATION		
CB	CATCH BASIN		
CCP	CONCRETE CYLINDER PIPE		
C.G.	CENTER OF GRAVITY		
C.I.P	CAST IN PLACE		
C	CENTERLINE		
CLR	CLEARANCE		
CMP	CORRUGATED METAL PIPE		
CO	CLEAN OUT		
COMM	COMMUNICATION		
CONC	CONCRETE		
CONST.	CONSTRUCTION		
CONT.	CONTINUE OR CONTINUOUS		
CPEP	CORRUGATED POLYETHYLENE PIPE		
CSBG	CRUSHED SURFACING BASE COURSE		
CSL	CROSSHOLE SONIC LOGGING		
CSTC	CRUSHED SURFACING TOP COURSE		
CTRL	CONTROL		
DI	DUCTILE IRON		
DIAM.	DIAMETER		
DWG	DRAWING		
DWY	DRIVEWAY		
E	EAST		
EA	EACH		
ELEV. OR EL.	ELEVATION		
EMBED.	EMBEDMENT		
ESMT	EASEMENT		
EVCE	END VERTICAL CURVE ELEVATION		
EVCS	END VERTICAL CURVE STATION		
EXIST.	EXISTING		
EXP.	EXPANSION		
FD	FOUND		
FG	FINISH GRADE		
FIG.	FIGURE		
FL	FLOW LINE (ELEVATION) OR FLANGE		
FOC	FACE OF CURB		
FT	FOOT OR FEET		
FTG.	FOOTING		
GALV.	GALVANIZED		
G.E. OR GR EL.	GRATE ELEVATION		
GIR.	GIRDER		
GRVL	GRAVEL		
GRW	GEOSYNTHETIC RETAINING WALL		
HDPE	HIGH DENSITY POLYETHYLENE		
HMA	HOT MIX ASPHALT		
HORZ.	HORIZONTAL		
HP	HIGH PRESSURE OR HIGH POINT		
ID	INSIDE DIAMETER		
IE	INVERT ELEVATION		
JT.	JOINT		
KC	KITSAP COUNTY		
LBS.	POUNDS		
LF	LINEAR FEET		
LT	LEFT		
LVC	LENGTH OF VERTICAL CURVE		
MAX.	MAXIMUM		
MH	MANHOLE		
MHW	MEAN HIGH WATER		
MHHW	MEAN HIGH HIGH WATER		
MIC	MONUMENT IN CASE		
MIN.	MINIMUM		
N	NORTH		
NE	NORTHEAST		
NO.	NUMBER		
NW	NORTHWEST		
O.C.	ON CENTER		
O.D.	OUTSIDE DIAMETER		
OHL	OVERHEAD LINE		
OHW	ORDINARY HIGH WATER		
PAVT	PAVEMENT		
PC	POINT OF CURVATURE		
PCC	POINT OF COMPOUND CURVE		
PCPS	PRECAST/PRESTRESS		
PCMS	PORTABLE CHANGEABLE MESSAGE SIGN		
P.E.	PLAIN END OR POLYETHYLENE		
PI	POINT OF INTERSECTION		
PP	POLYPROPYLENE		
P	PROPERTY OR PLATE		
PRC	POINT OF REVERSE CURVE		
PROP.	PROPOSED		
P.S.	PRE-STRESS		
PSI	POUND PER SQUARE INCH		
P.T.	POST-TENSION		
PT	POINT OF TANGENCY OR POINT		
PVC	POLYVINYL CHLORIDE		
PVI	POINT OF VERTICAL INTERSECTION		
R	RADIUS		
RCW	REINFORCED CONCRETE WALL		
REF.	REFERENCE		
REINF.	REINFORCED		
RGS	RIGID GALVANIZED STEEL		
RJ	RESTRAINED JOINT		
RT	RIGHT		
R/W	RIGHT-OF-WAY		
S	SOUTH		
SD	STORM DRAIN		
SDMH	STORM DRAIN MANHOLE		
SE	SOUTHEAST		
SHT	SHEET		
SPA.	SPACE OR SPACING		
SPEC.	SPECIFICATIONS		
SS	SANITARY SEWER		
SSMH	SANITARY SEWER MANHOLE		
STA.	STATION		
STD	STANDARD		
STIRR.	STIRRUPS		

TIDAL DATUMS

TIDAL DATUM ARE FROM THE NATIONAL OCEANIC AND ATMOSPHERIC ADMINISTRATION (NOAA) STATION 9447130 IN SEATTLE, WA. MEAN HIGHER HIGH WATER (MHHW) ELEVATION IS APPROXIMATELY 5.44 FT NGVD29.

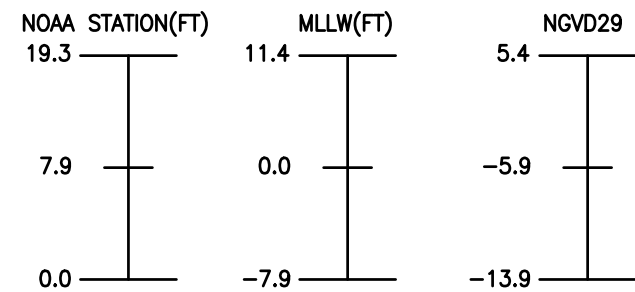

REVISIONS

No.	BY	DATE	DESCRIPTION

SURVEYED:	COUNTY
DESIGNED:	—
DRAWN:	—
CHECKED:	—
CRP No.	2626
DATE:	08/28/24





KITSAP COUNTY
DEPT. OF PUBLIC WORKS
614 DIVISION STREET MS-26
PORT ORCHARD, WA 98366
TEL:(360) 337-5777 FAX:(360) 337-4867

HARPER ESTUARY BARRIER
CORRECTION
LEGEND AND
ABBREVIATIONS
KITSAP COUNTY, WASHINGTON
SECTION 2, TOWNSHIP 23 NORTH, RANGE 2 EAST, W.M.

SHEET
G02
2
OF
55


Plotted: Aug 28, 2024 - 11:56am eva.ho C:\PROJECT\32500\32510.Dwg\01_G03.dwg Layout Name: G03

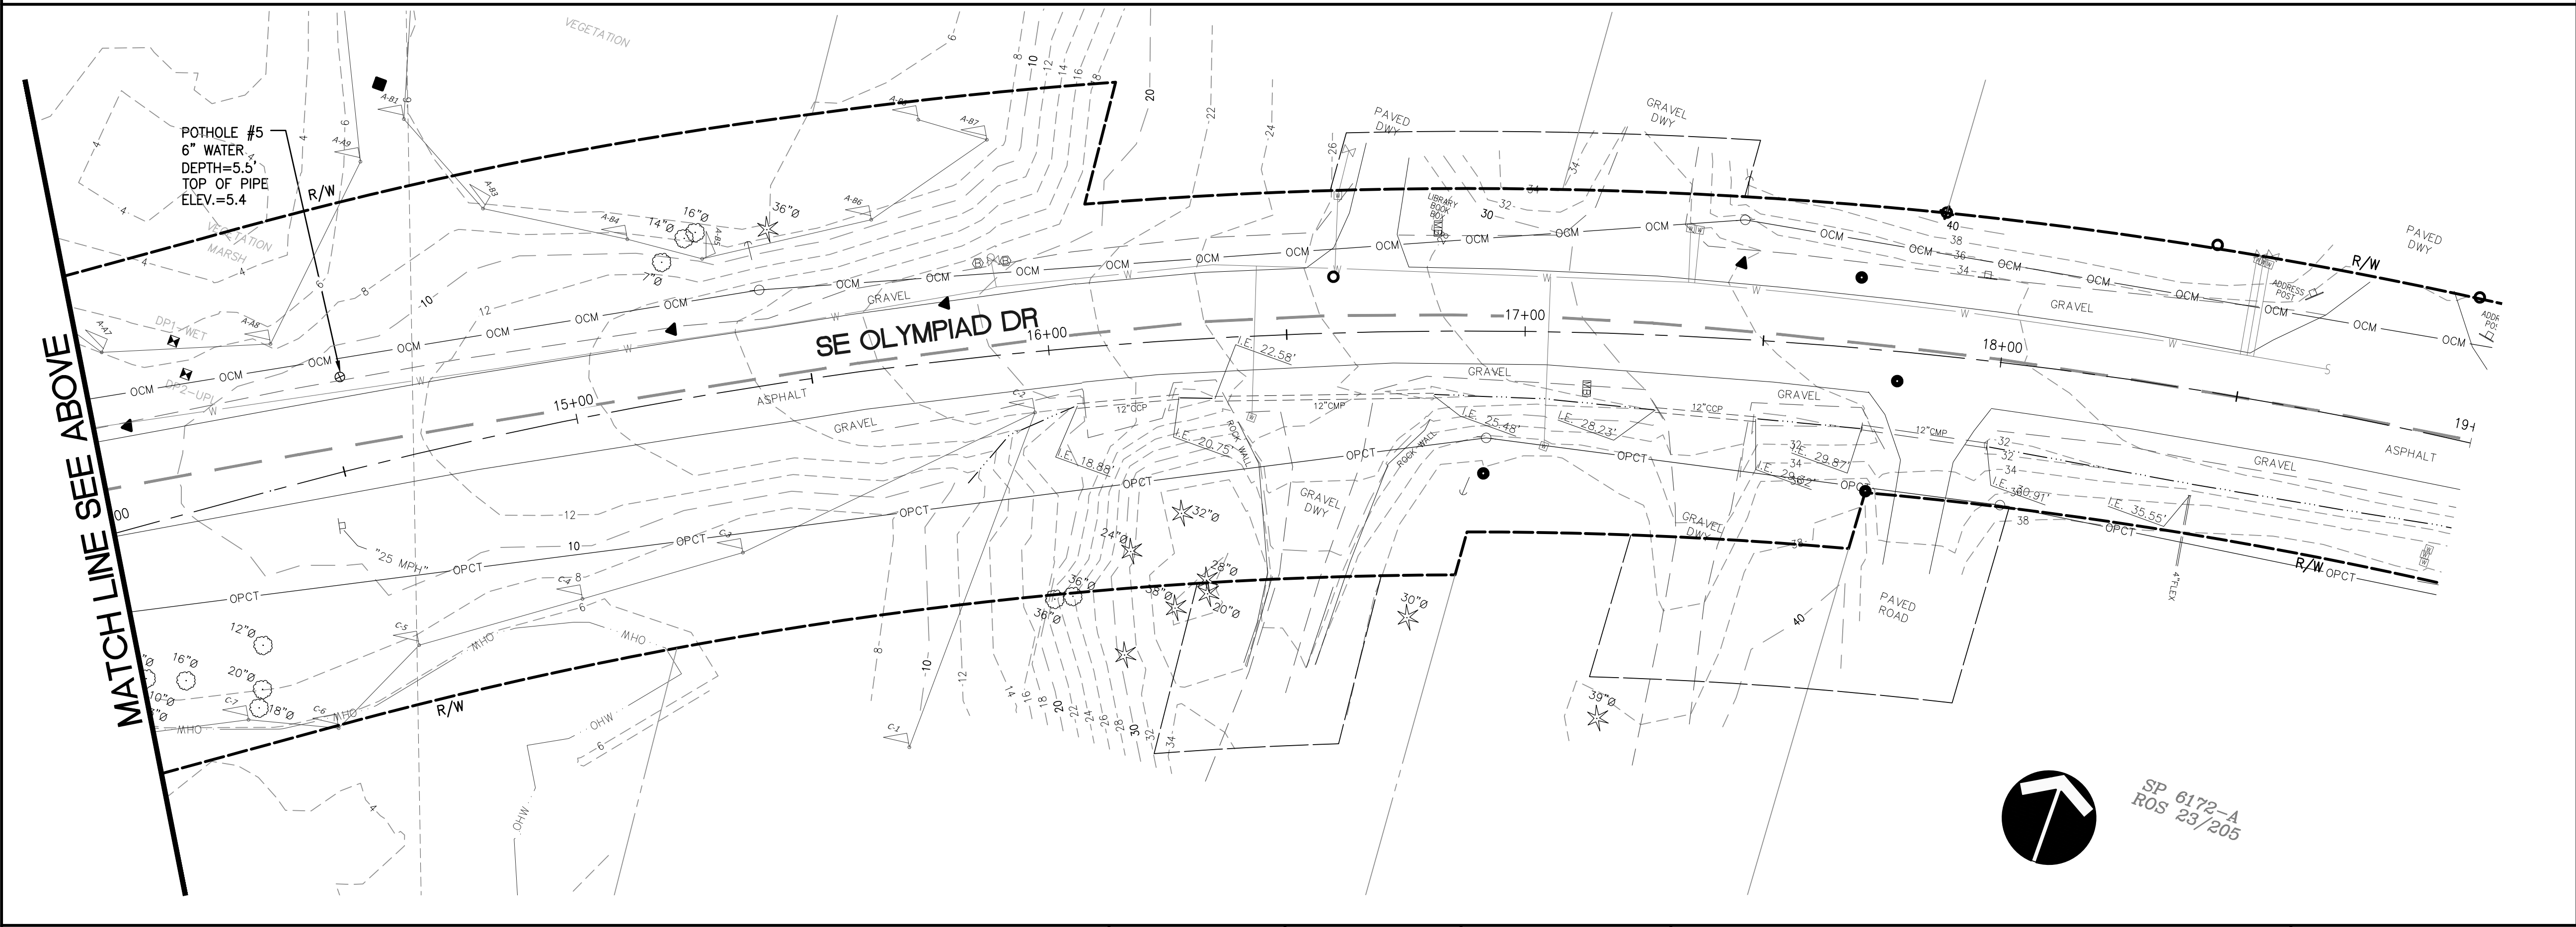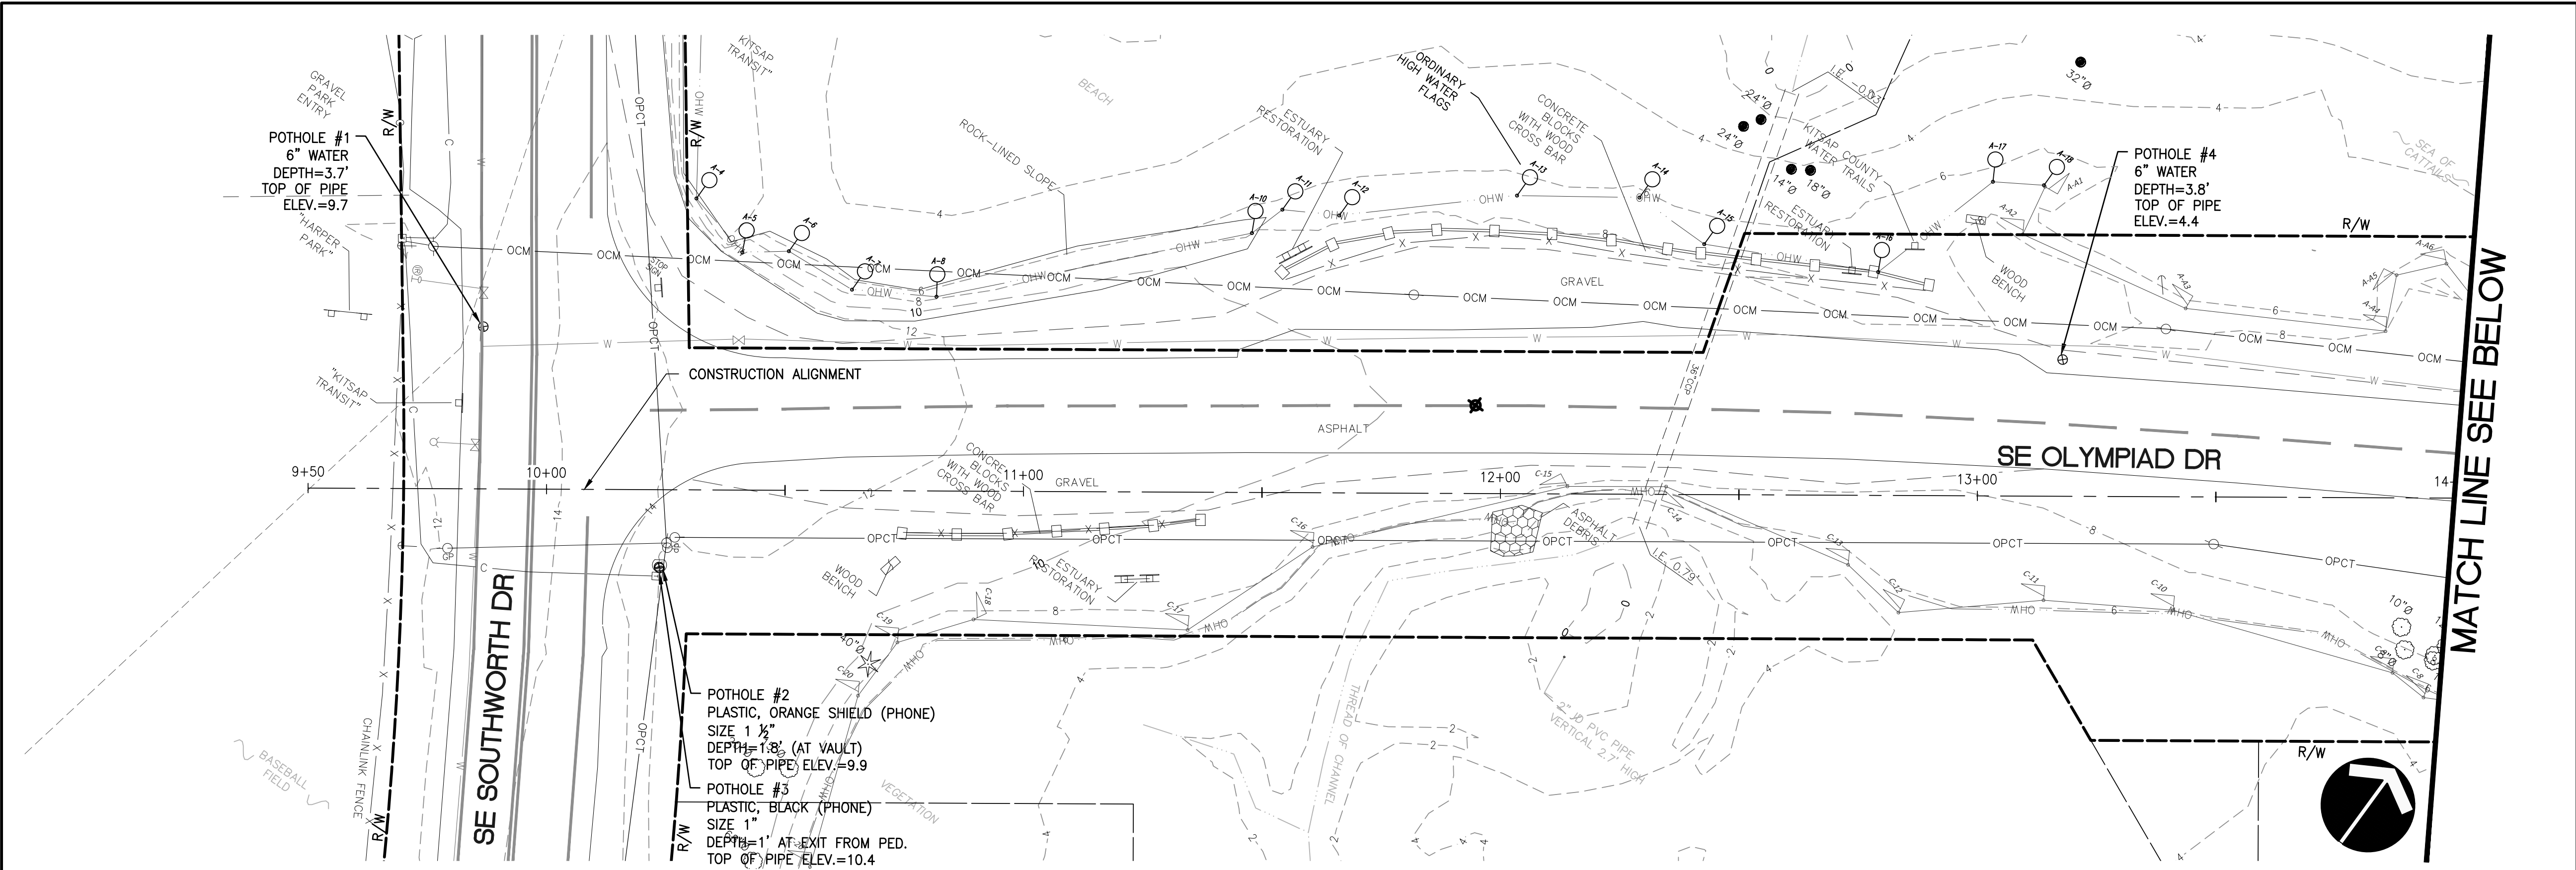

SURVEY NOTES

1. SURVEY CONTROL WAS ESTABLISHED BY KITSAP COUNTY FOR THE HARPER ESTUARY BRIDGE PROJECT DATED FEBRUARY 2015.
2. HORIZONTAL DATUM: WASHINGTON STATE PLANE COORDINATE SYSTEM, NORTH ZONE - NAD83(1991).
3. VERTICAL DATUM: NGVD29, BASED OFF OF NOAA POINT "TIDAL HARPER 5" WITH A PUBLISHED ELEVATION OF 9.623 FEET.
4. ORIGINAL TOPOGRAPHIC AND PLANIMETRIC MAPPING DATA IS BY KITSAP COUNTY DATED FROM FEBRUARY 2015-MAY 2015, AND SE OLYMPIAD DR ALIGNMENT WAS REVISED IN DECEMBER 2015. ADDITIONAL TOPOGRAPHIC COMPLETED BY KITSAP COUNTY IN AUGUST 2016 AND NOVEMBER 2023.
5. RIGHT-OF-WAY, EASEMENT AND PARCEL LINES ESTABLISHED AND SUPPLIED BY KITSAP COUNTY.

SEE DWG RW01 FOR SURVEY CONTROL TABLE

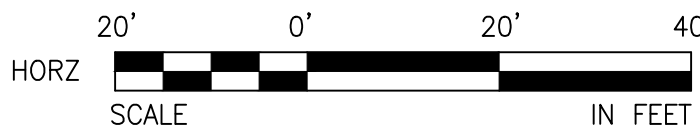

REVISIONS			
No.	BY	DATE	DESCRIPTION

SURVEYED: COUNTY
DESIGNED:
DRAWN:
CHECKED:
CRP No. 2626
DATE: 08/28/24

11241 Willows Road NE, Suite 200
Redmond, WA 98052
425.822.4446
www.otak.com


KITSAP COUNTY
DEPT. OF PUBLIC WORKS
614 DIVISION STREET MS-26
PORT ORCHARD, WA 98366
TEL:(360) 337-5777 FAX:(360) 337-4867

HARPER ESTUARY BARRIER
CORRECTION
EXISTING CONDITIONS

KITSAP COUNTY, WASHINGTON
SECTION 2, TOWNSHIP 23 NORTH, RANGE 2 EAST, W.M.

SHEET
G03
3
OF
55

A PORTION OF SECTION 2, TOWNSHIP 23 NORTH, RANGE 2 EAST, W.M.

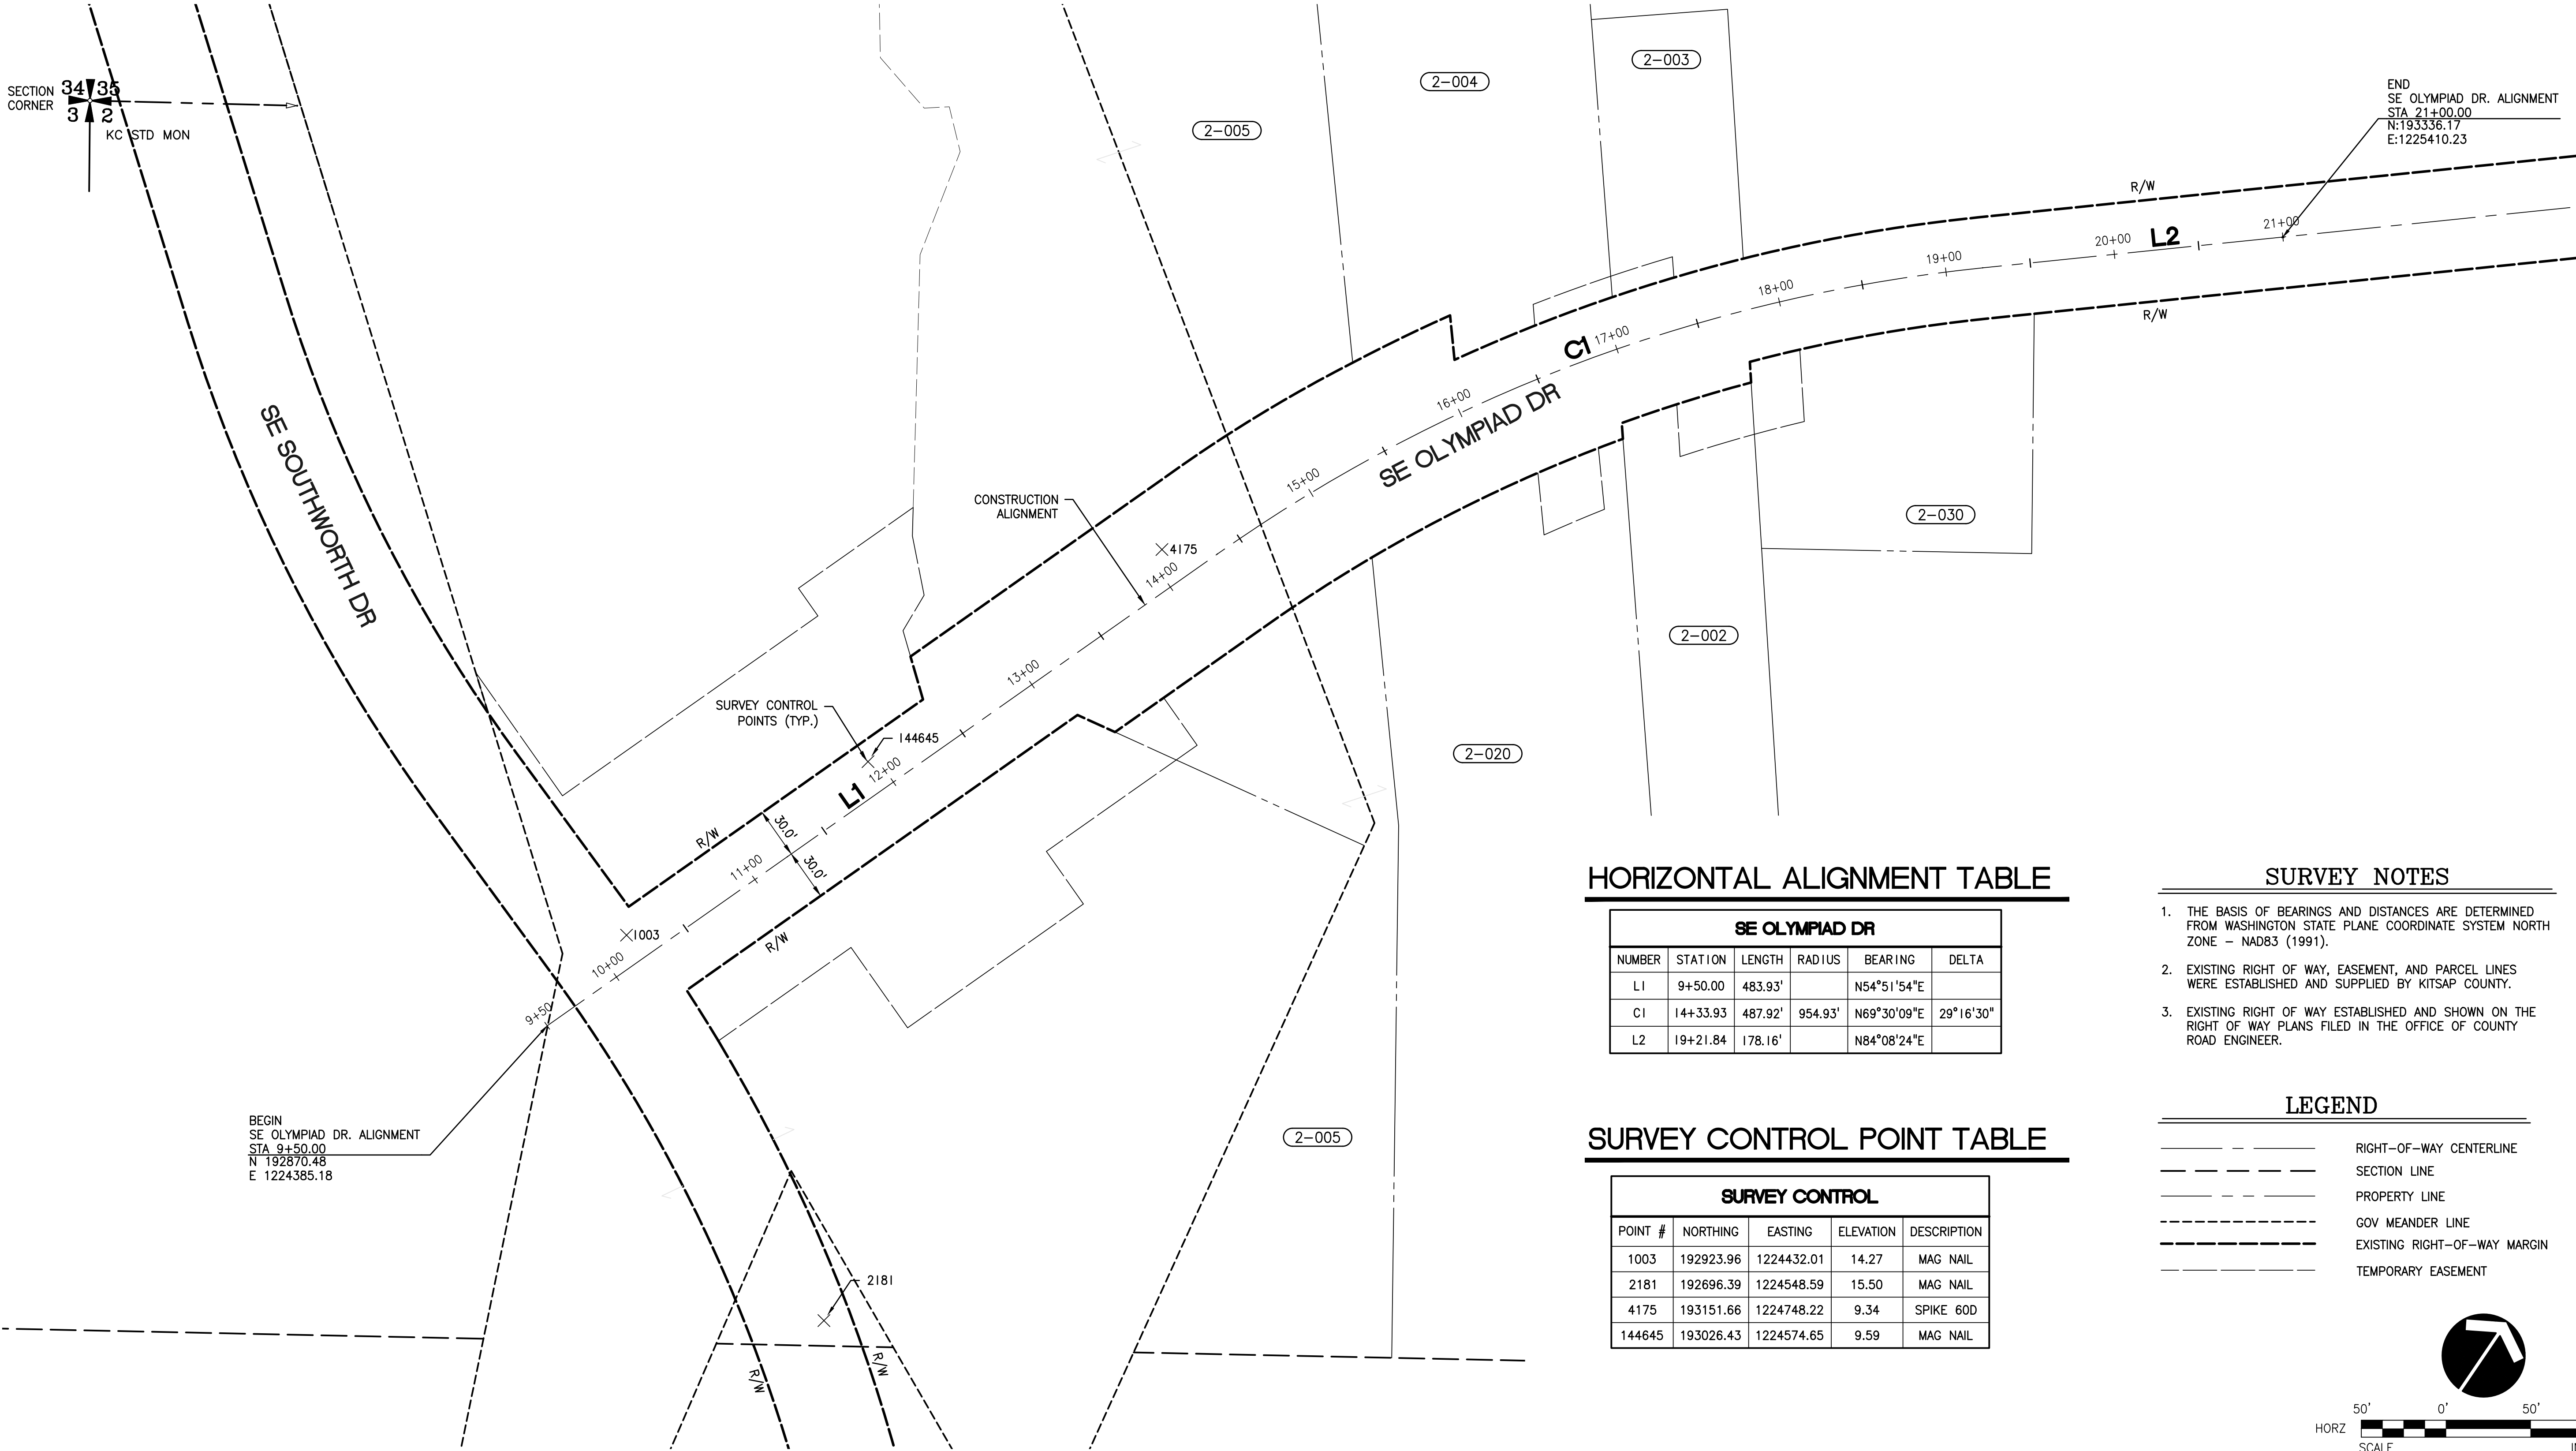

HORIZONTAL ALIGNMENT TABLE

SE OLYMPIAD DR					
NUMBER	STATION	LENGTH	RADIUS	BEARING	DELTA
L1	9+50.00	483.93'		N54°51'54"E	
C1	14+33.93	487.92'	954.93'	N69°30'09"E	29°16'30"
L2	19+21.84	178.16'		N84°08'24"E	

SURVEY CONTROL POINT TABLE


SURVEY CONTROL				
POINT #	NORTHING	EASTING	ELEVATION	DESCRIPTION
1003	192923.96	1224432.01	14.27	MAG NAIL
2181	192696.39	1224548.59	15.50	MAG NAIL
4175	193151.66	1224748.22	9.34	SPIKE 60D
144645	193026.43	1224574.65	9.59	MAG NAIL

SURVEY NOTES

- THE BASIS OF BEARINGS AND DISTANCES ARE DETERMINED FROM WASHINGTON STATE PLANE COORDINATE SYSTEM NORTH ZONE - NAD83 (1991).
- EXISTING RIGHT OF WAY, EASEMENT, AND PARCEL LINES WERE ESTABLISHED AND SUPPLIED BY KITSAP COUNTY.
- EXISTING RIGHT OF WAY ESTABLISHED AND SHOWN ON THE RIGHT OF WAY PLANS FILED IN THE OFFICE OF COUNTY ROAD ENGINEER.

LEGEND

- RIGHT-OF-WAY CENTERLINE
- SECTION LINE
- PROPERTY LINE
- GOV MEANDER LINE
- EXISTING RIGHT-OF-WAY MARGIN
- TEMPORARY EASEMENT

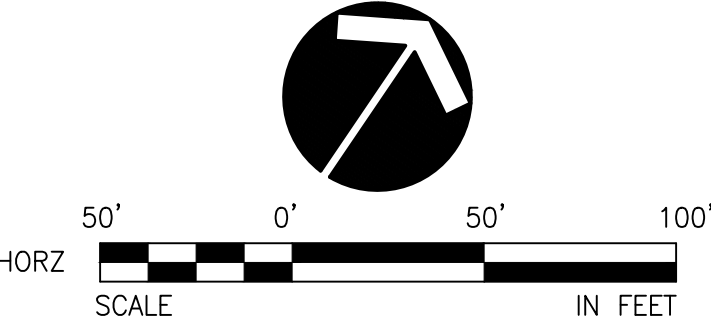

REVISIONS

No.	BY	DATE	DESCRIPTION

SURVEYED: COUNTY
DESIGNED:
DRAWN:
CHECKED:
CRP No. 2626
DATE: 08/28/24

11241 Willows Road NE, Suite 200
Redmond, WA 98052
425.822.4446
www.otak.com

KITSAP COUNTY
DEPT. OF PUBLIC WORKS
614 DIVISION STREET MS-28
PORT ORCHARD, WA 98366
TEL:(360) 337-5777 FAX:(360) 337-4867

HARPER ESTUARY BARRIER
CORRECTION

SURVEY CONTROL
AND CONSTRUCTION ALIGNMENT


KITSAP COUNTY, WASHINGTON
SECTION 2, TOWNSHIP 23 NORTH, RANGE 2 EAST, W.M.

SHEET
RW01

4
OF
55

XREF LIST
Ltscale: 1
Resolved
TBLK
C510N036
KITSAPROAD

Plotted: Aug 28, 2024 - 11:56am
C:\PROJECT\32500\32510\Draw\03_ST01.dwg
Layout Name: ST01
eva.ho

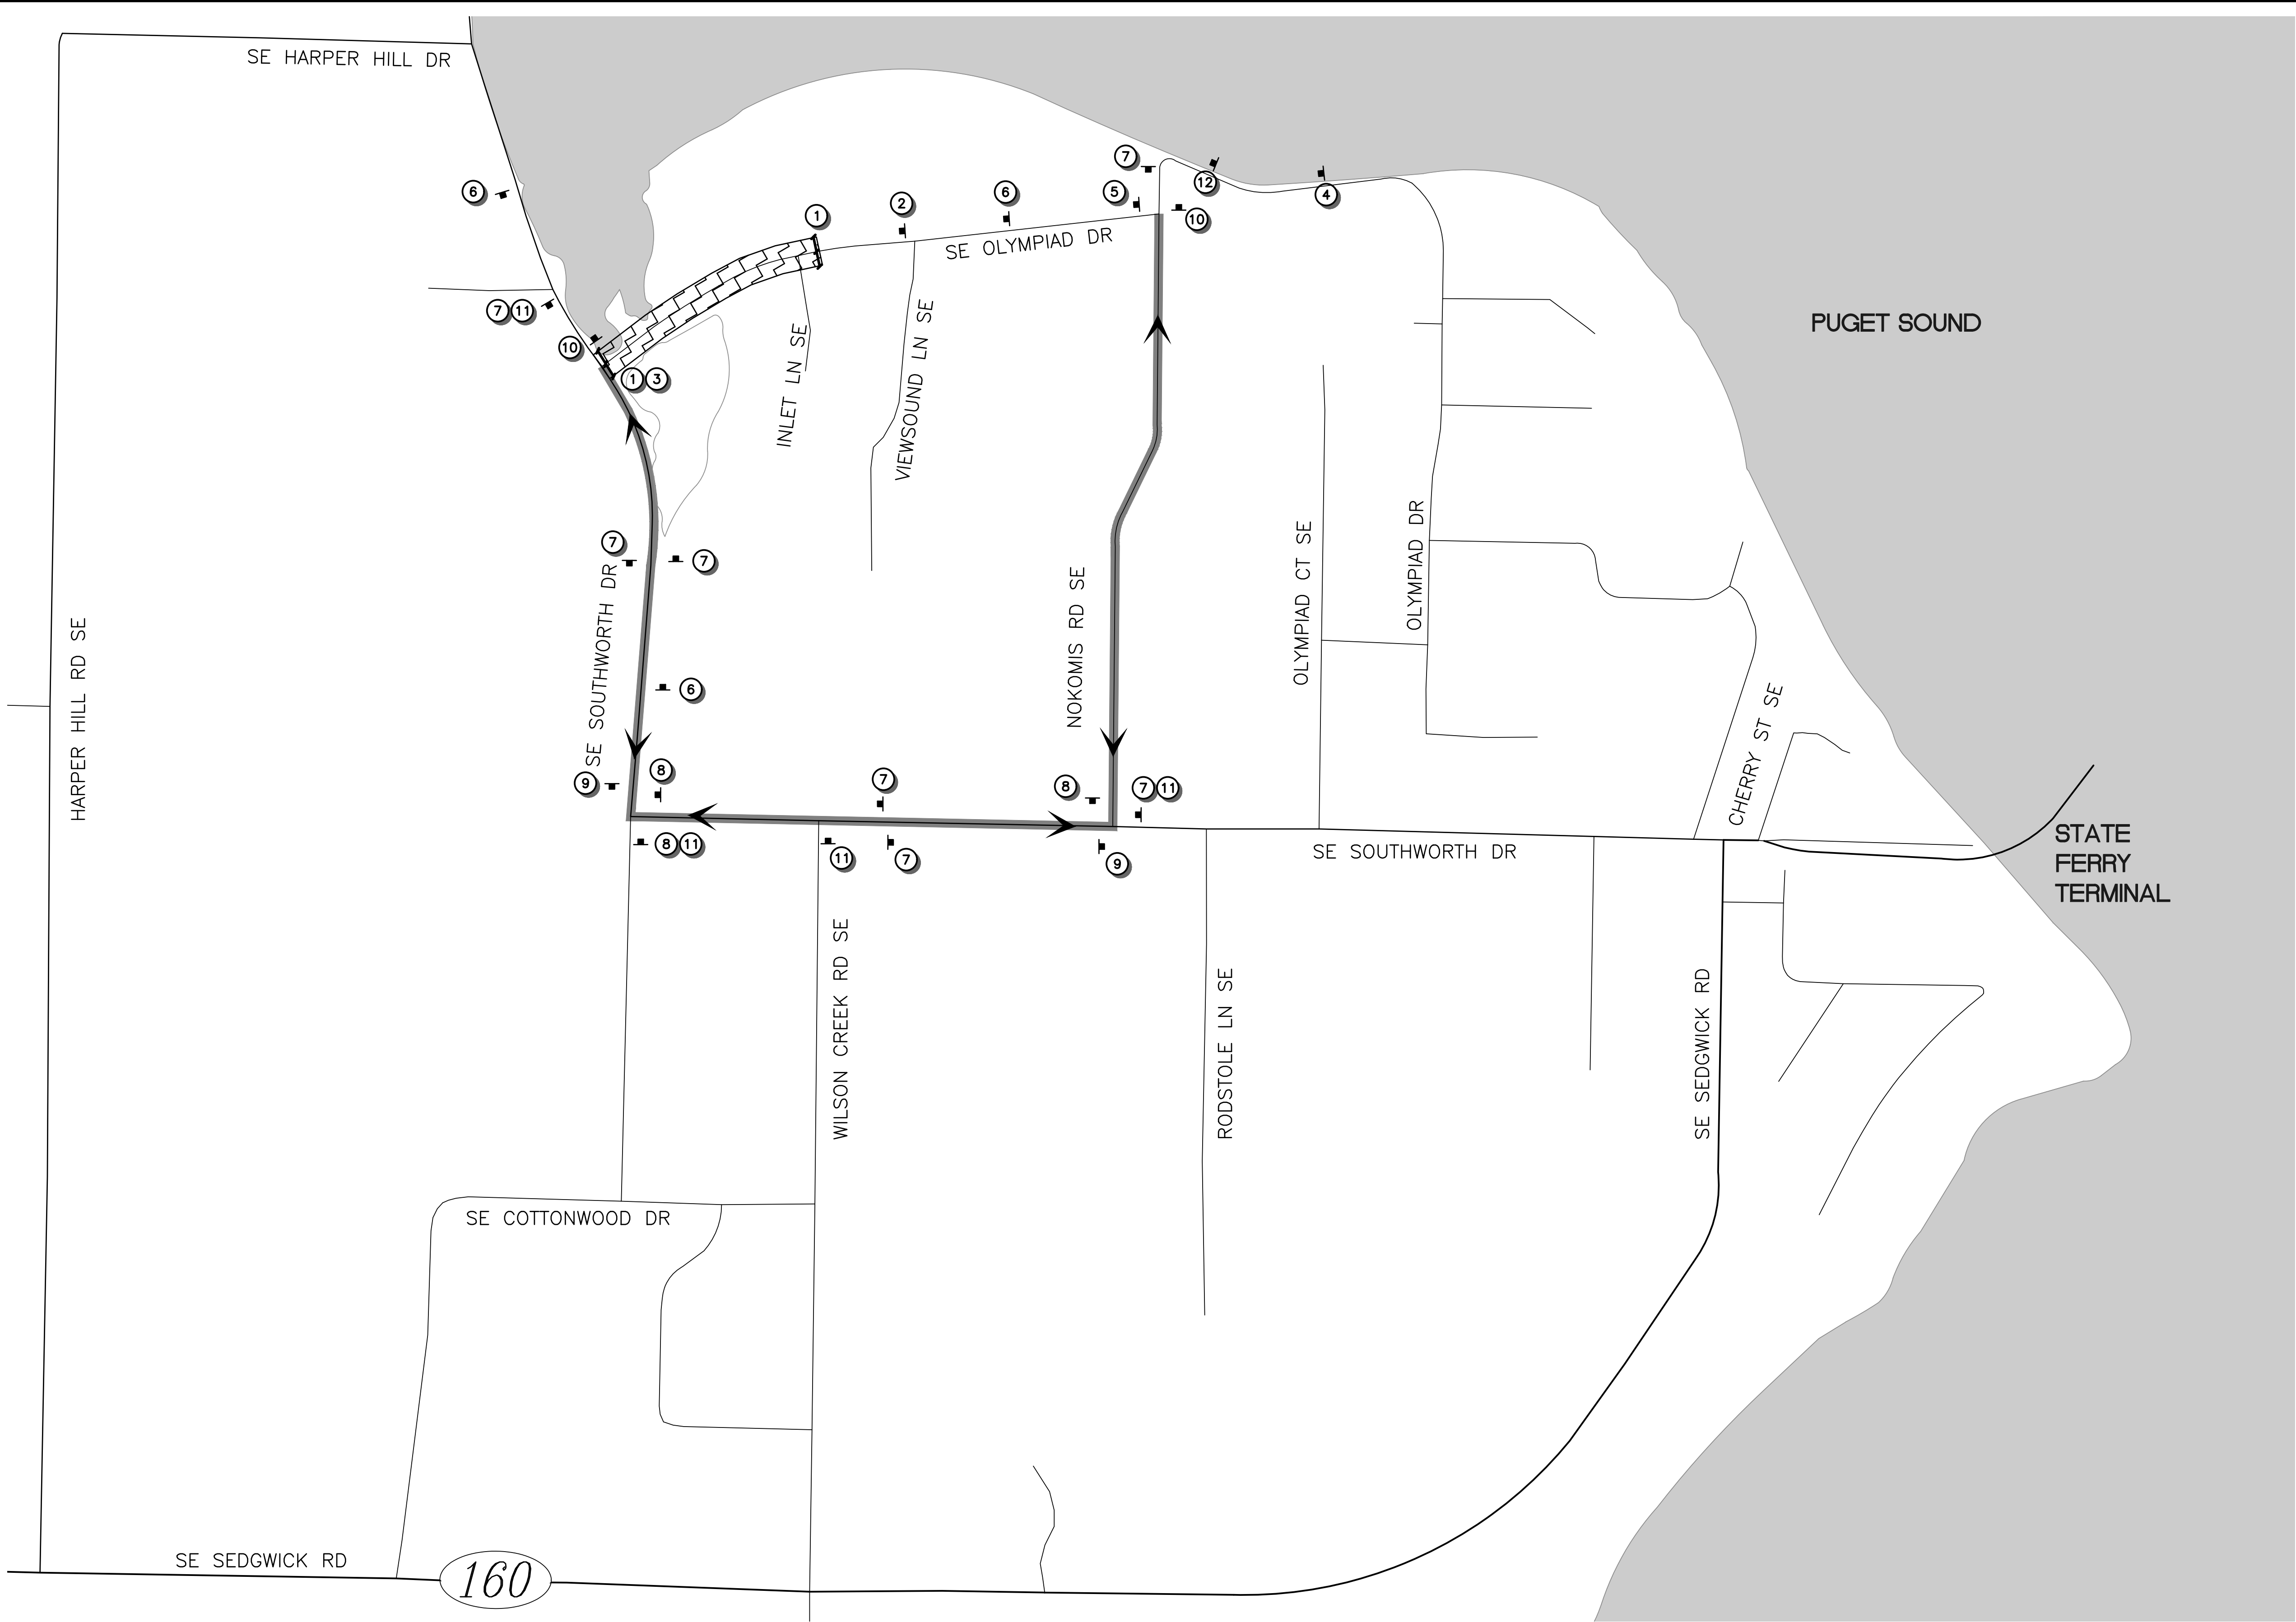

DETOUR CONSTRUCTION NOTES


1. INSTALL R11-2 "ROAD CLOSED" AND PLAQUE "CONSTRUCTION ACCESS ONLY" WITH TYPE III BARRICADE.
2. INSTALL W20-3 "ROAD CLOSED AHEAD".
3. INSTALL M4-10 "DETOUR".
4. INSTALL W20-2 "DETOUR AHEAD".
5. INSTALL R11-4 "ROAD CLOSED TO THRU TRAFFIC".
6. INSTALL W20-1 "ROAD WORK AHEAD".
7. INSTALL M4-9 "DETOUR" (UP) WITH D3-101 "SE OLYMPIAD DR".
8. INSTALL M4-9R "DETOUR ARROW" (RIGHT) WITH D3-101 "SE OLYMPIAD DR".
9. INSTALL M4-9L "DETOUR ARROW" (LEFT) WITH D3-101 "SE OLYMPIAD DR".
10. INSTALL M4-8a "END DETOUR".
11. INSTALL R11-3 (MODIFIED) "SE OLYMPIAD DR CLOSED AT SE SOUTHWORTH DR (DATE) TO (DATE) ALTERNATE ROUTE ADVISED".
12. INSTALL R11-3 (MODIFIED) "SE OLYMPIAD DR CLOSED AT NOKOMIS DR SE (DATE) TO (DATE) ALTERNATE ROUTE ADVISED". INSTALL ONE WEEK PRIOR TO CLOSURE.

DETOUR GENERAL NOTES

1. SIGN SPACING SHALL BE AS FOLLOWS:
25/30 MPH - 200'
35/40 MPH - 350'
2. SIGN POSITIONS SHOWN ARE NOT TO SCALE.
3. SEE WASHINGTON STATE "SIGN FABRICATION MANUAL" FOR CODE REFERENCES.
4. EXISTING MARKINGS IN CONFLICT WITH THE PROPOSED CHANNELIZATION SHALL BE REMOVED.

LEGEND


- ROAD/LANE CLOSED AREA
- SIGNED DETOUR ROUTE
- TYPE III BARRICADE
- SIGN

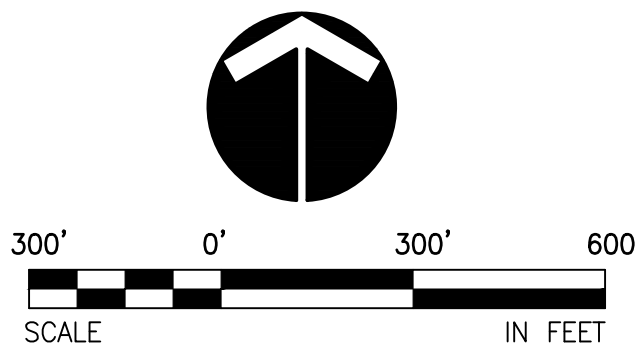

REVISIONS

No.	BY	DATE	DESCRIPTION

SURVEYED: COUNTY
DESIGNED:
DRAWN:
CHECKED:
CRP No. **2626**
DATE: **08/28/24**

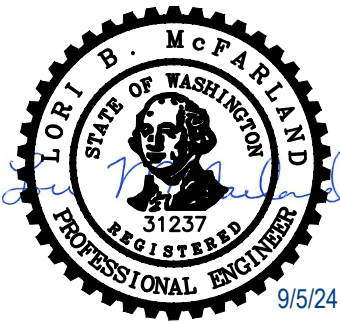


KITSAP COUNTY
DEPT. OF PUBLIC WORKS
614 DIVISION STREET MS-26
PORT ORCHARD, WA 98366
TEL:(360) 337-5777 FAX:(360) 337-4867

HARPER ESTUARY BARRIER CORRECTION DETOUR PLAN

KITSAP COUNTY, WASHINGTON
SECTION 2, TOWNSHIP 23 NORTH, RANGE 2 EAST, W.M.


SHEET
ST01
5
OF
55

XREF LIST
Ltscale: 1
Resolved
TIBLK
C510R270
HARPER
WDFW_PROPOSED
C510W360
C510U620
C510G421
T510X800
T510X370
Unresolved
C510N031
C510G460

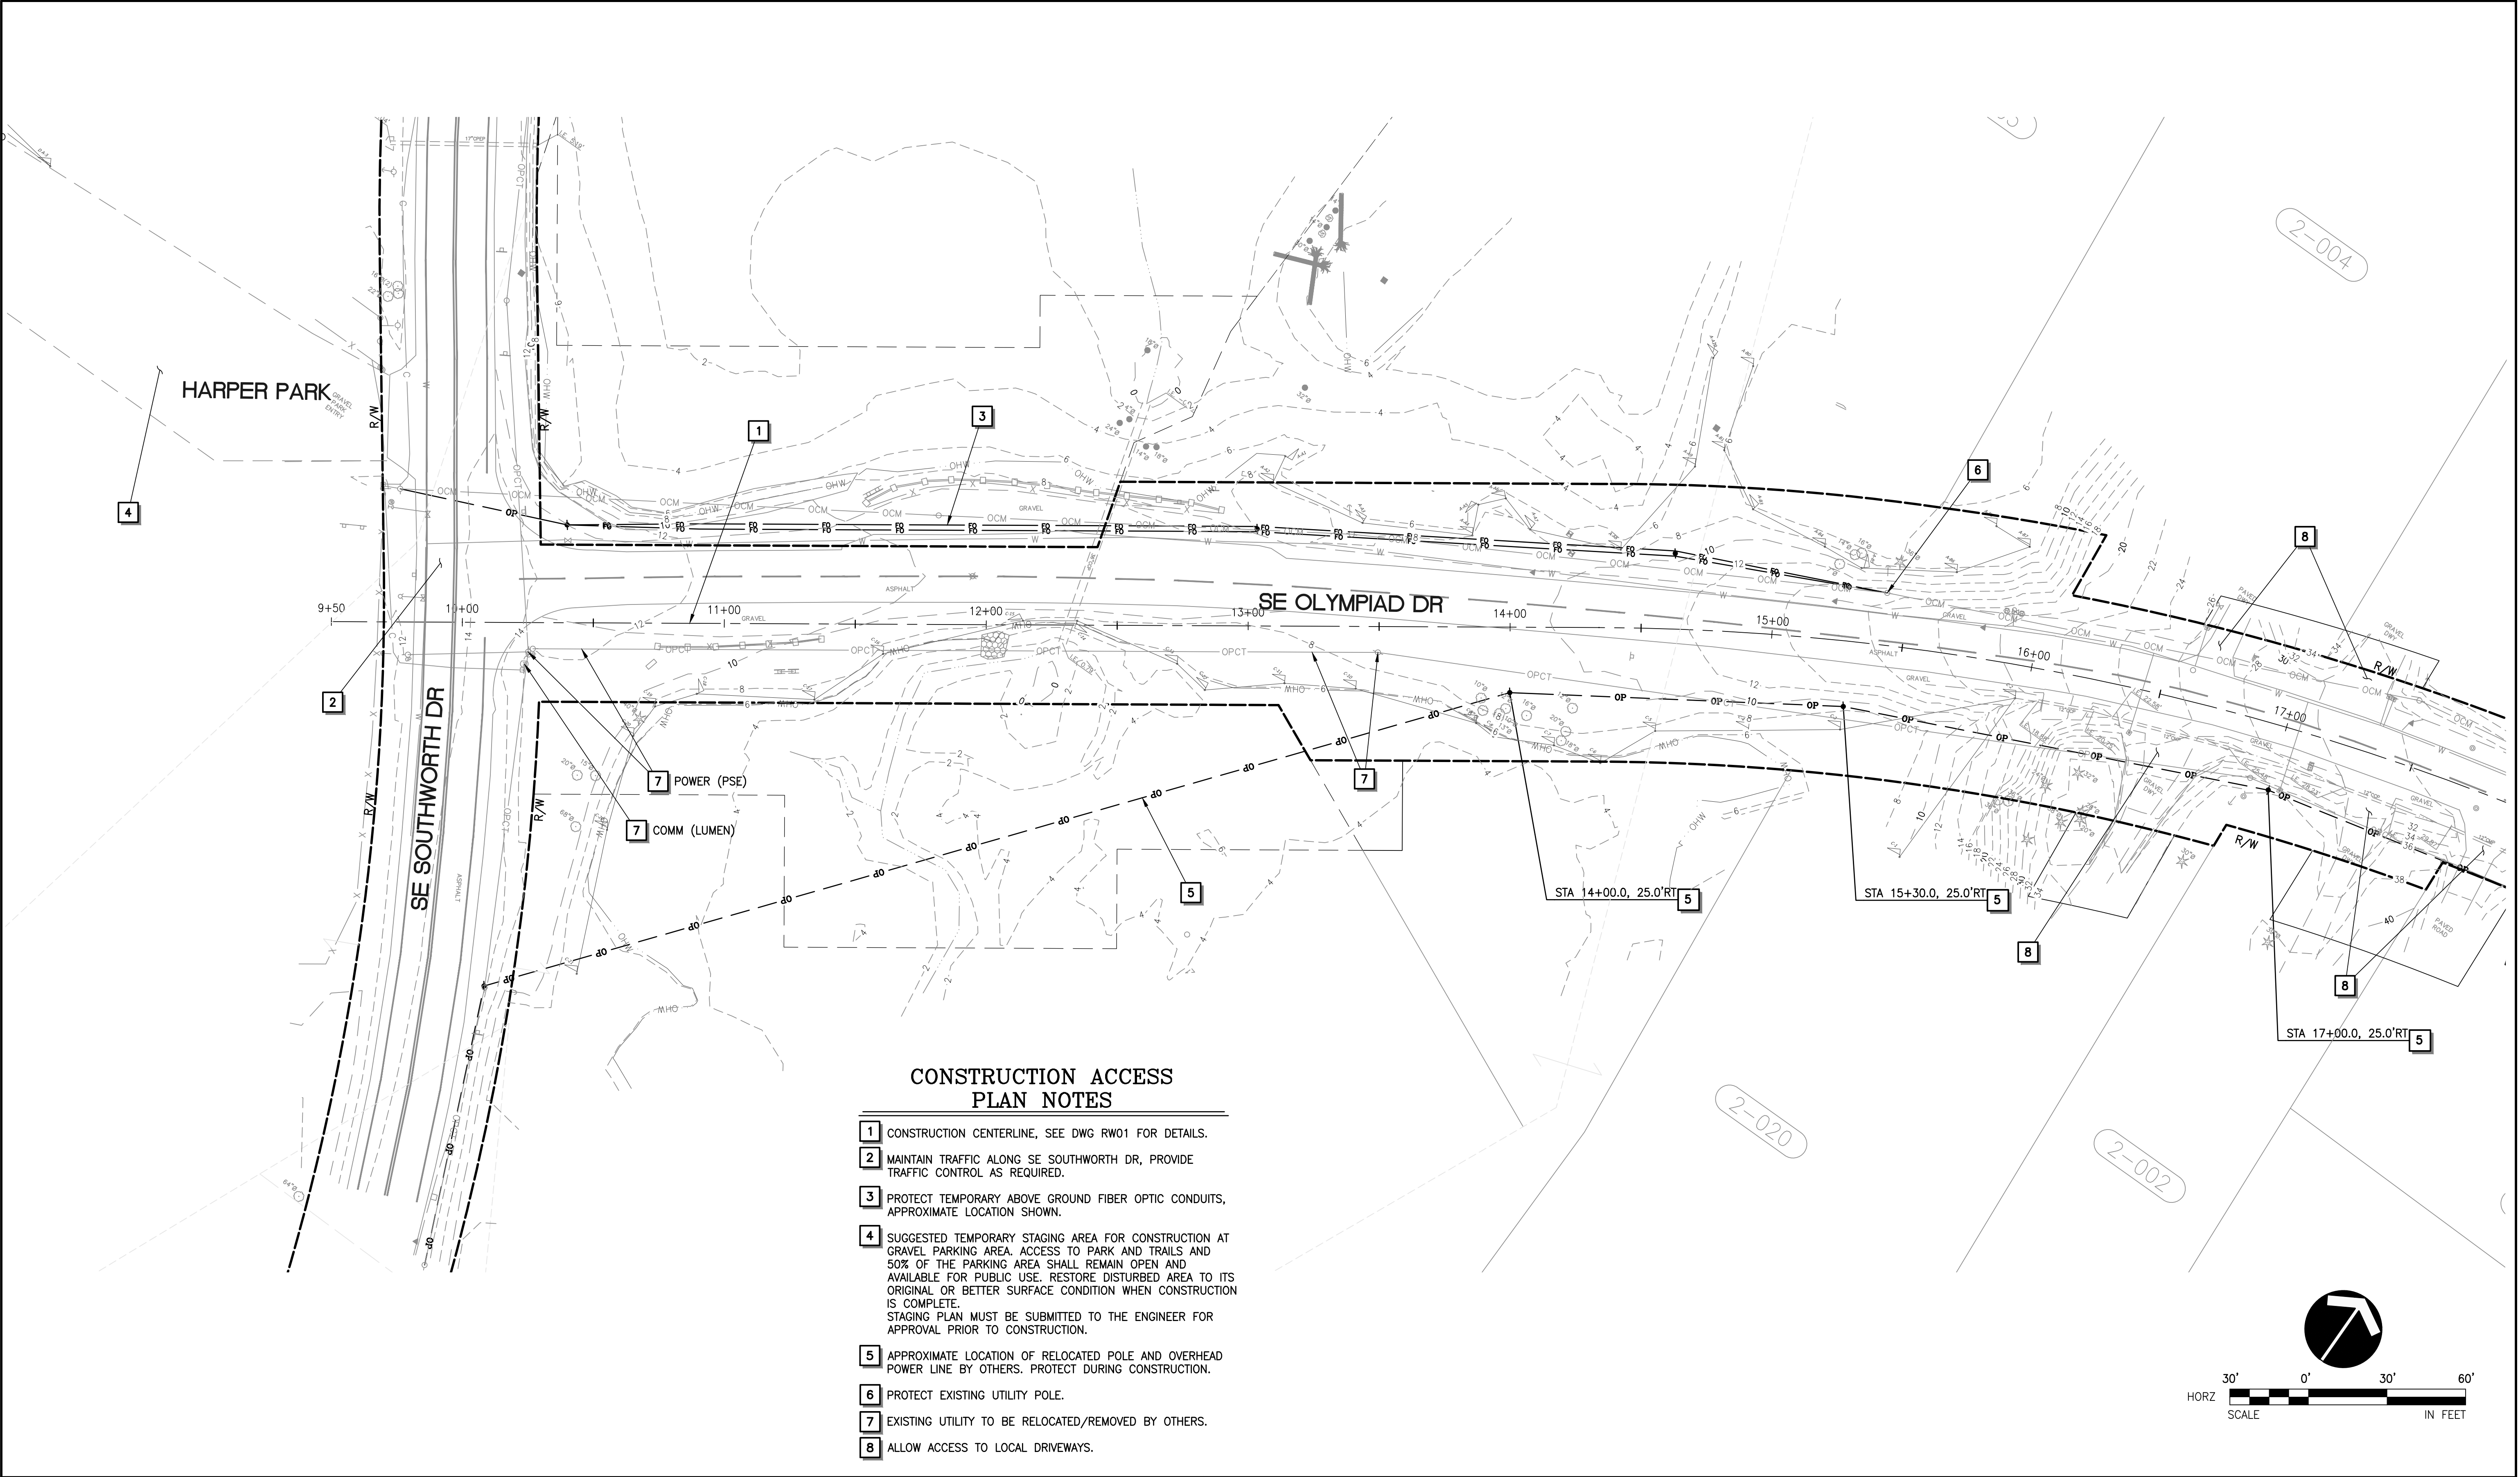

REVISIONS				SURVEYED: COUNTY	Otak 11241 Willows Road NE, Suite 200 Redmond, WA 98052 425.822.4446 www.otak.com LOUI B. MCFARLAND STATE OF WASHINGTON REGISTERED PROFESSIONAL ENGINEER 51237 9/5/24 KITSAP COUNTY WASHINGTON 18 57	KITSAP COUNTY DEPT. OF PUBLIC WORKS 614 DIVISION STREET MS-26 PORT ORCHARD, WA 98366 TEL:(360) 337-5777 FAX:(360) 337-4867	HARPER ESTUARY BARRIER CORRECTION CONSTRUCTION ACCESS PLAN KITSAP COUNTY, WASHINGTON SECTION 2, TOWNSHIP 23 NORTH, RANGE 2 EAST, W.M.	SHEET ST02 6 OF 55
No.	BY	DATE	DESCRIPTION	DESIGNED: DAS				
				DRAWN: AK				
				CHECKED: GSL				
				CRP No. 2626				
				DATE: 08/28/24				

XREF LIST
Ltscale: 1
Resolved
TBLK
C510R270
HARPER
C510N031
C510G460
WDFW_PROPOSED

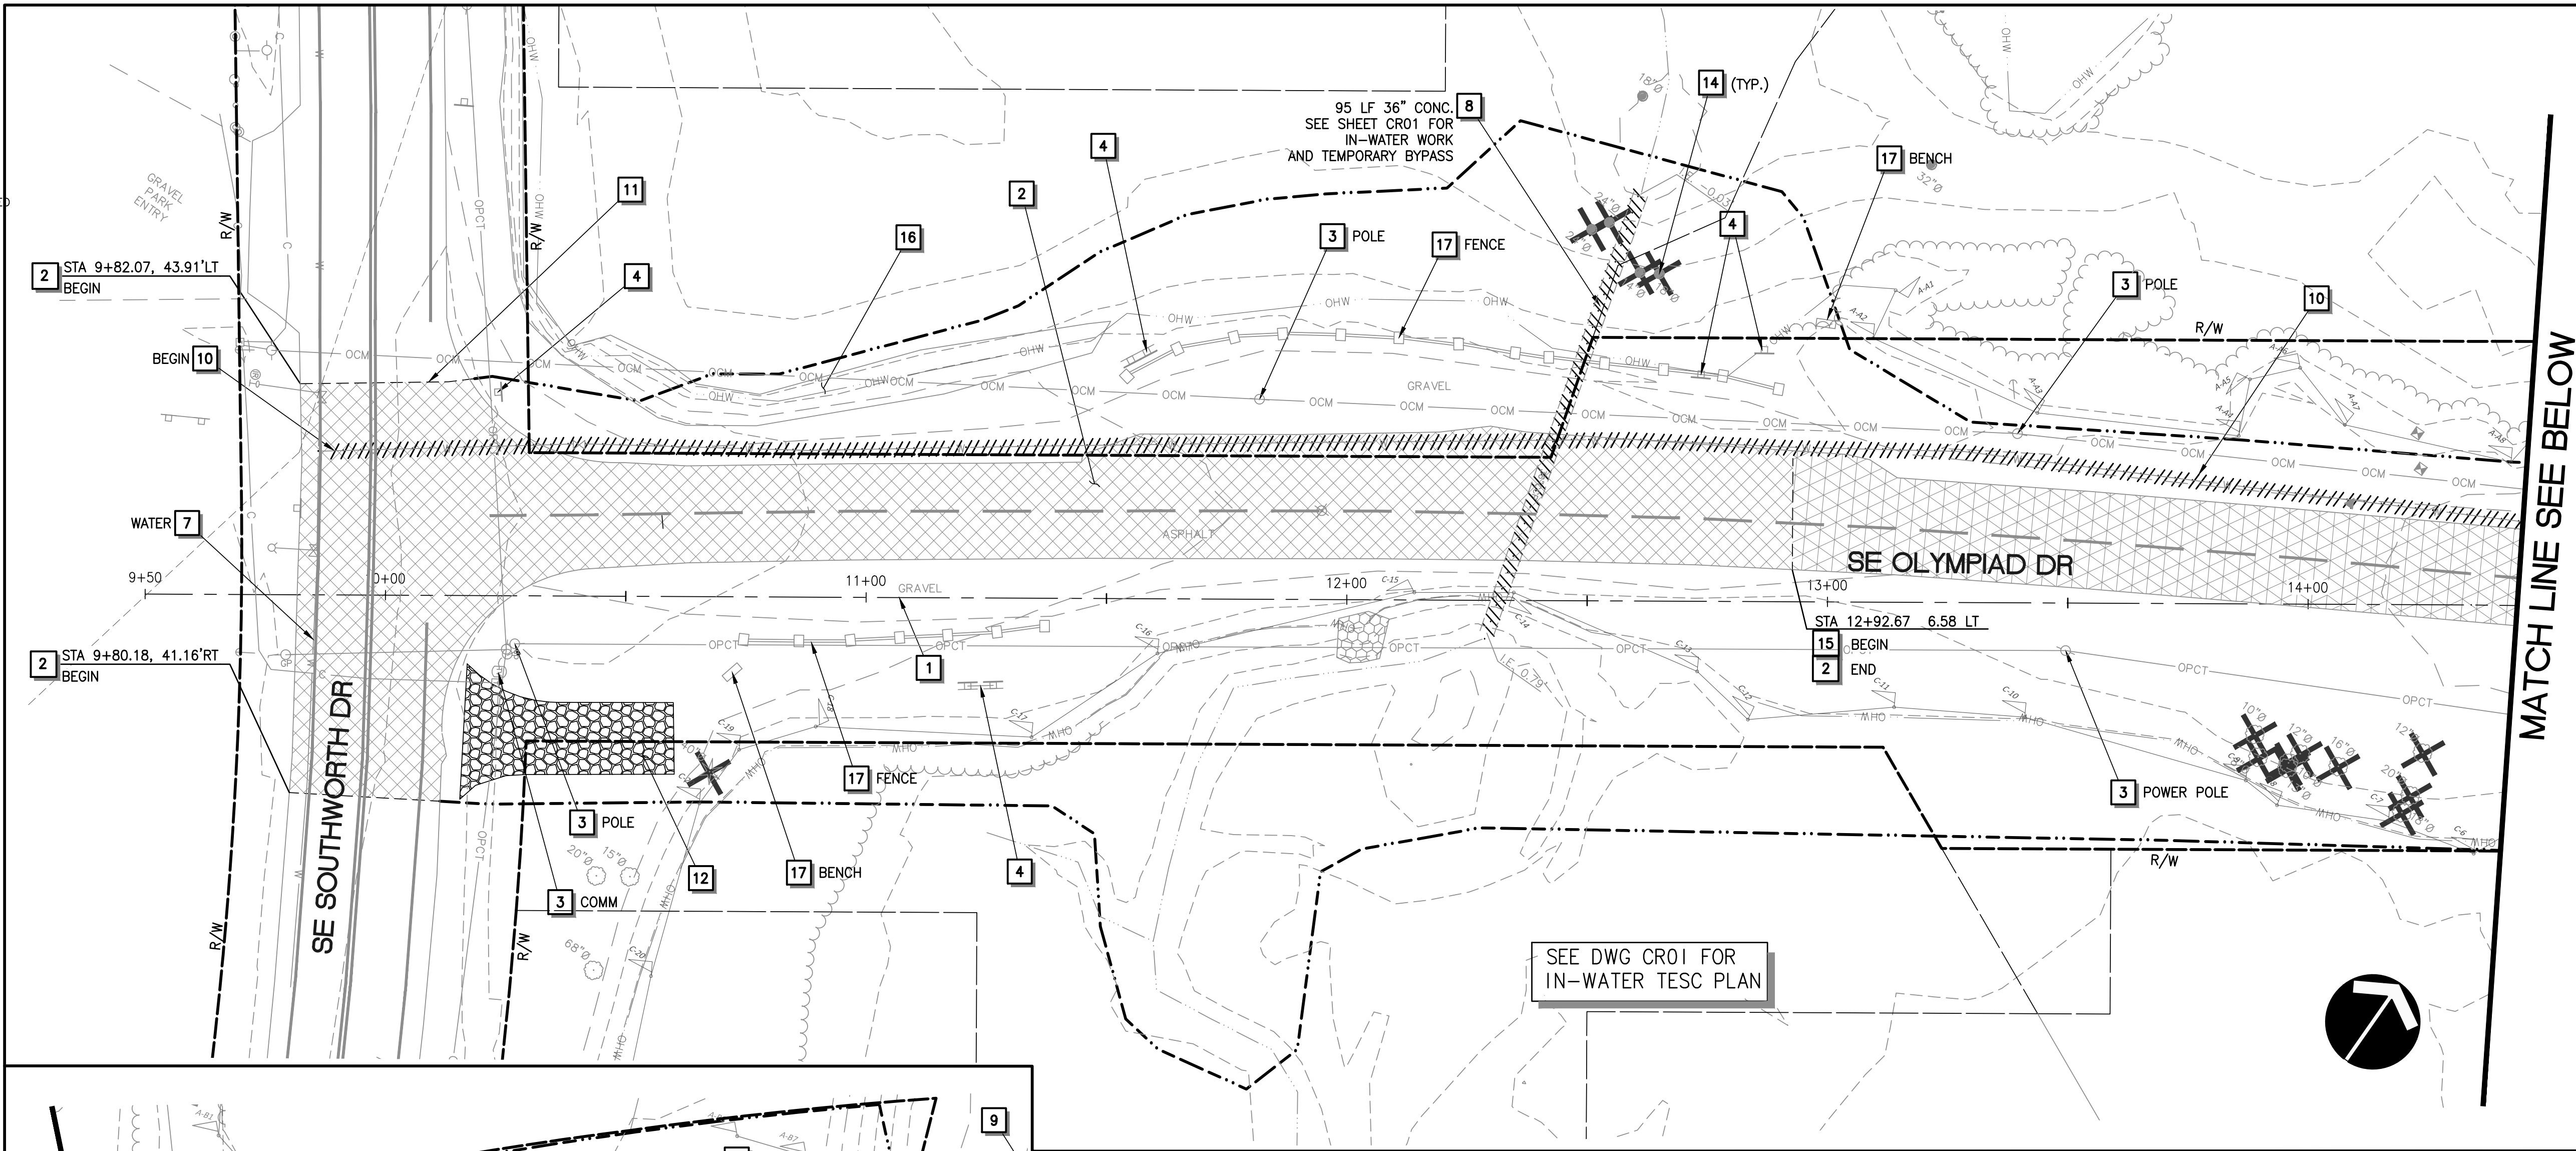

TESC CONSTRUCTION NOTES



- 1 CONSTRUCTION CENTERLINE, SEE DWG RW01 FOR DETAILS.
- 2 SAWCUT AND REMOVE EXISTING PAVEMENT.
- 3 EXISTING UTILITY TO BE REMOVED/RELOCATED BY OTHERS.
- 4 SEE SIGNING AND STRIPING PLANS (DWG CH01) FOR SIGN REMOVAL/RELOCATION.
- 5 INSTALL HIGH VISIBILITY SILT FENCE WITH BACKUP SUPPORT PER WSDOT STD PLAN I-30.16-00.
- 6 EXISTING SURVEY MONUMENT OR PROPERTY CORNER TO BE REMOVED AND REPLACED. CONTRACTOR SHALL COORDINATE WITH KITSAP COUNTY PRIOR TO REMOVAL. KITSAP COUNTY WILL REPLACE ALL DISTURBED MONUMENTS.
- 7 EXISTING FEATURES OR STRUCTURES TO REMAIN, PROTECT DURING CONSTRUCTION.
- 8 REMOVE EXISTING DRAINAGE PIPES OR STRUCTURES.
- 9 INSTALL A MINIMUM OF THREE COMPOST SOCKS ON SLOPE PER WSDOT STD. PLAN I-30.40-01, EXTENDING A MINIMUM OF 5' BEYOND TOP EDGE OF DITCH.
- 10 EXISTING WATER MAIN TO BE REMOVED, SEE DWG UT01 FOR DETAILS.
- 11 EXISTING PAVEMENT WITHIN SE SOUTHWORTH DRIVE (OUTSIDE OF ROAD CLOSURE AREA) SHALL NOT BE REMOVED UNTIL FINAL PAVING IS READY TO BE COMMENCED.
- 12 CONSTRUCT STABILIZED CONSTRUCTION ENTRANCE PER WSDOT STD. PLAN I-80.10-02.
- 13 INSTALL HIGH VISIBILITY FENCE PER WSDOT STD. PLAN I-10.10-01.
- 14 REMOVE EXISTING TREE(S).
- 15 PULVERIZE EXISTING PAVEMENT TO FULL DEPTH. PULVERIZED PAVEMENT SHALL BE RE-SHAPED AND COMPACTED TO 95% AND BE USED AS BASE.
- 16 REMOVE EXISTING RIPRAP.
- 17 REMOVE EXISTING FEATURE.

TESC GENERAL NOTES

1. CATCH BASIN INLET PROTECTION SHALL BE PROVIDED AND MAINTAINED AT ALL EXISTING AND PROPOSED CATCH BASIN PRIOR TO AND FOR THE DURATION OF CONSTRUCTION OPERATIONS. PROPOSED CATCH BASINS AND PROTECTION MEASURES NOT SHOWN IN PLAN FOR CLARITY.
2. LOCATION OF TESC MEASURES ARE APPROXIMATE AND SHALL BE FIELD LOCATED TO ACCOMMODATE SITE CONDITIONS AND WORK SCHEDULE.
3. ALL TREES NOT INDICATED FOR REMOVAL SHALL BE PROTECTED.
4. ORDINARY HIGH WATER (OHW) ALSO REPRESENTS WETLAND BOUNDARY.

LEGEND

- High visibility fence
- Clearing limits
- Compost sock
- Pipe removal
- Pavement/concrete removal
- Pavement pulverizing
- Stabilized construction entrance
- Tree removal

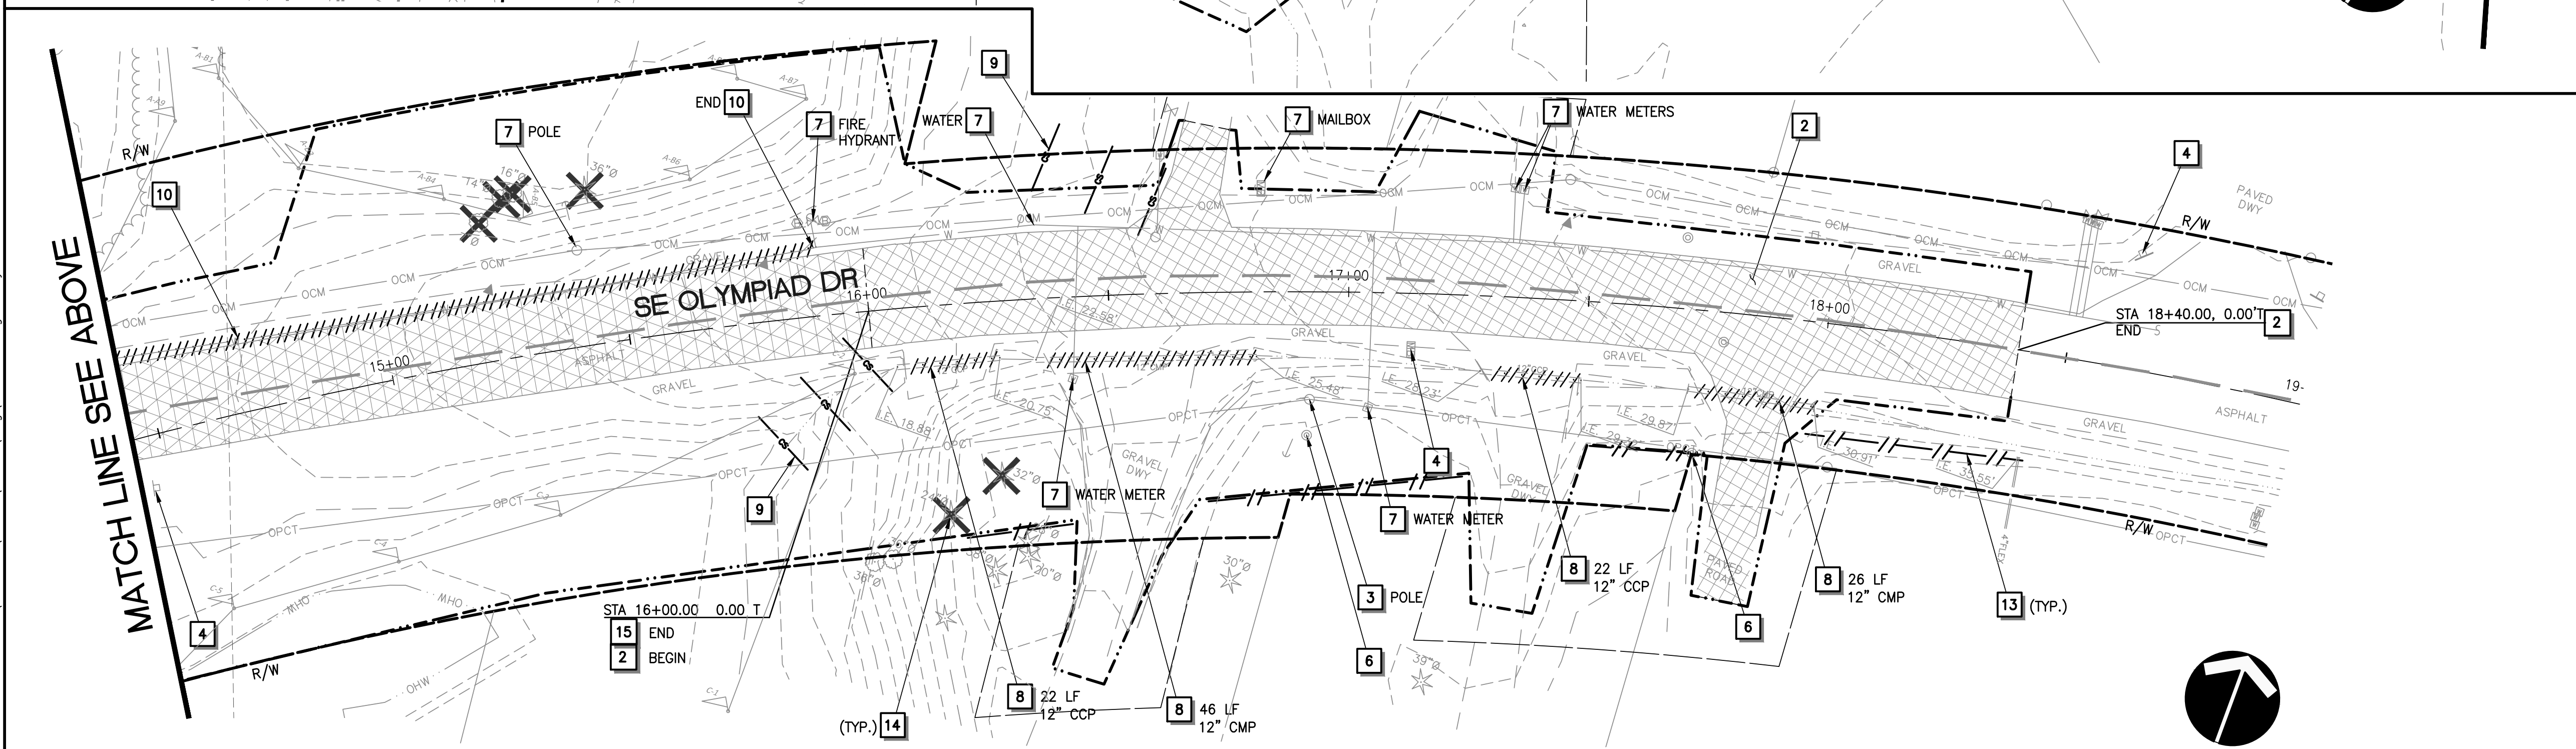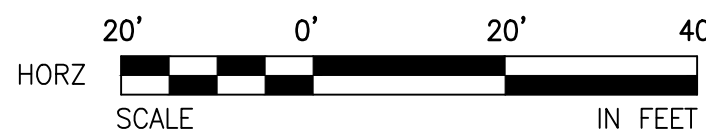

REVISIONS

No.	BY	DATE	DESCRIPTION

SURVEYED: COUNTY
DESIGNED: DAS
DRAWN: AK
CHECKED: GSL
CRP No. 2626
DATE: 08/28/24



11241 Willows Road NE, Suite 200
Redmond, WA 98052
425.822.4446
www.otak.com




KITSAP COUNTY
DEPT. OF PUBLIC WORKS
614 DIVISION STREET MS-26
PORT ORCHARD, WA 98366
TEL:(360) 337-5777 FAX:(360) 337-4867

HARPER ESTUARY BARRIER CORRECTION TESC AND DEMOLITION PLAN

KITSAP COUNTY, WASHINGTON
SECTION 2, TOWNSHIP 23 NORTH, RANGE 2 EAST, W.M.

SHEET
TD01
7
OF
55

Plotted: Aug 29, 2024 - 12:26pm C:\PROJECT\32500\32510\Drawg\05_B01.dwg Layout Name: B01

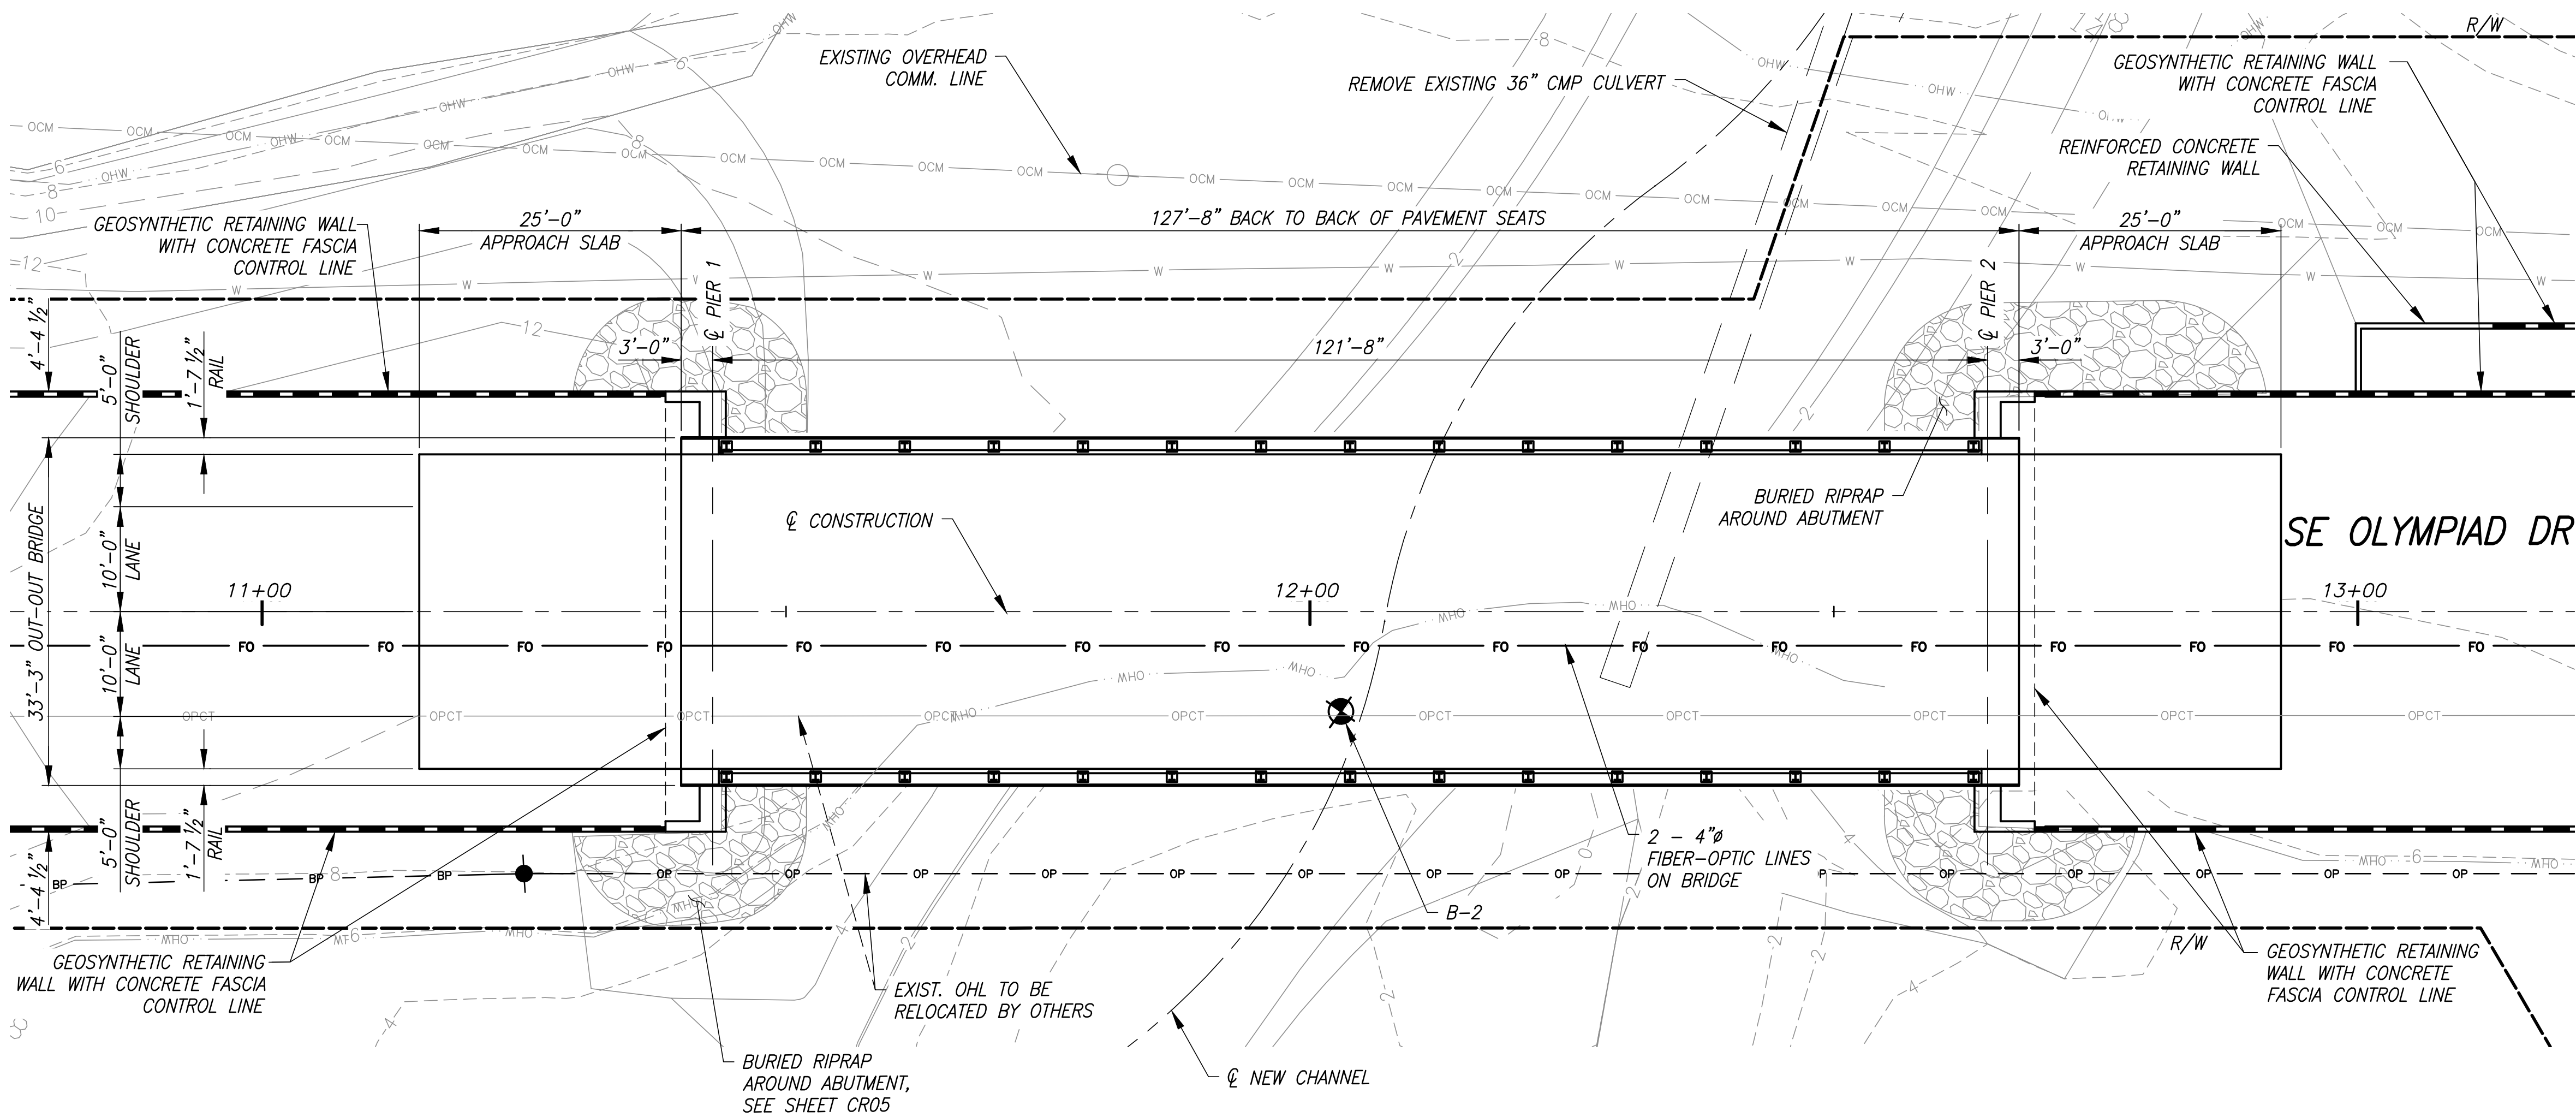

PLAN

SCALE: 1" = 10'-0"
BEARING OF PIERS NORMAL TO CONSTRUCTION ϕ


GENERAL NOTES

- ALL MATERIAL AND WORK SHALL BE IN ACCORDANCE WITH THE REQUIREMENTS OF THE WASHINGTON STATE DEPARTMENT OF TRANSPORTATION, "STANDARD SPECIFICATIONS FOR ROAD, BRIDGE AND MUNICIPAL CONSTRUCTION" 2024 EDITION AND SPECIAL PROVISIONS.
- THIS STRUCTURE HAS BEEN DESIGNED IN ACCORDANCE WITH THE REQUIREMENTS FOR LOAD & RESISTANCE FACTOR DESIGN PER "AASHTO LRFD BRIDGE DESIGN SPECIFICATIONS, 9TH EDITION" AND THE WSDOT BRIDGE DESIGN MANUAL. THE STRUCTURE HAS BEEN DESIGNED FOR HL-93 LIVE LOAD. A 50 PSF ALLOWANCE FOR FUTURE ASPHALT OVERLAY HAS BEEN INCLUDED.
- SEISMIC DESIGN HAS BEEN CONDUCTED IN ACCORDANCE WITH THE AASHTO GUIDE SPECIFICATIONS FOR LRFD SEISMIC BRIDGE DESIGN. SEISMIC DESIGN CRITERIA: $A_s = 0.488G$, $SDI = .603$, $SDS = 1.134$ (7% EXCEEDANCE IN 75 YEARS), SITE CLASSIFICATION "D", AND SEISMIC DESIGN CATEGORY D. SEISMIC DESIGN INCLUDES LIQUEFACTION AND LATERAL SPREAD FORCES PER GEOTECHNICAL REPORT.
- UNLESS OTHERWISE SHOWN ON PLANS, CONCRETE COVER MEASURED FROM FACE OF CONCRETE TO THE NEAREST EDGE OF ANY REINFORCEMENT BAR SHALL BE 2".
- ALL DIMENSIONS SHOWN ARE MEASURED HORIZONTALLY OR VERTICALLY UNLESS NOTED OTHERWISE.
- CONSTRUCTION JOINTS WILL BE ALLOWED ONLY AT THE LOCATIONS SHOWN ON THE PLANS OR AS APPROVED BY THE ENGINEER.
- PROVIDE CONCRETE CLASS AS FOLLOWS: ROADWAY DECK - CLASS 4000D, DRILLED SHAFTS - CLASS 4000P, APPROACH SLABS - CLASS 4000A AND ALL OTHER CONCRETE TO BE CLASS 4000 UNLESS NOTED OTHERWISE.
- PROVIDE REINFORCING STEEL ACCORDING TO ASTM A706 GRADE 60 OR ASTM A615 GRADE 60. FIELD BENT AND WELDED REINFORCING AND ALL REINFORCING IN DRILLED SHAFTS SHALL CONFORM TO ASTM A706. UNLESS NOTED OTHERWISE, MINIMUM LAP SPLICE LENGTHS SHALL BE AS FOLLOWS:

#4 BAR = 2'-0"
#5 BAR = 2'-0"
#6 BAR = 2'-3"
#7 BAR = 2'-9"
#8 BAR = 3'-3"
#9 BAR = 4'-2"
#10 BAR = 5'-3"
#11 BAR = 6'-6"

#4 $\overline{E}$ BAR = 2'-6"
#5 $\overline{E}$ BAR = 3'-0"
#6 $\overline{E}$ BAR = 3'-9"
#7 $\overline{E}$ BAR = 4'-3"
#8 $\overline{E}$ BAR = 4'-9"
#9 $\overline{E}$ BAR = 5'-6"
#10 $\overline{E}$ BAR = 6'-0"

$\overline{E}$ DENOTES EPOXY COATED BARS.

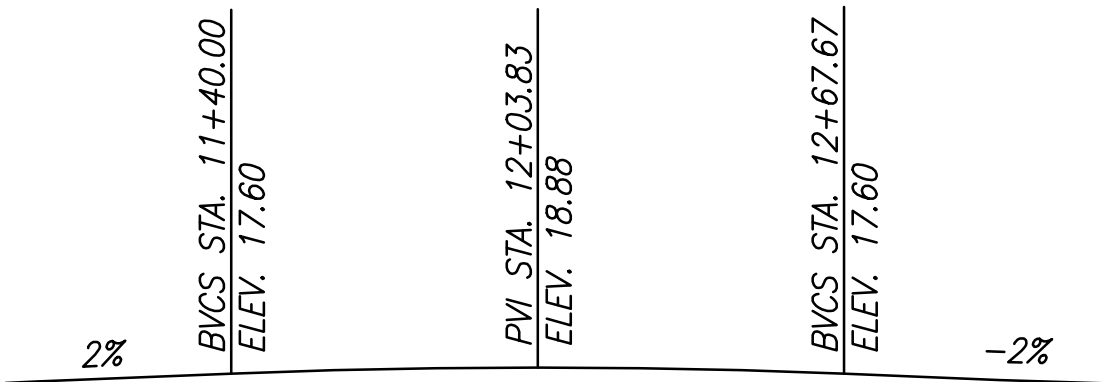


FINISH GRADE PROFILE

AT ϕ CONSTRUCTION

PCPS WF42TDG
LOADING: HL-93

DATUM
NGVD29

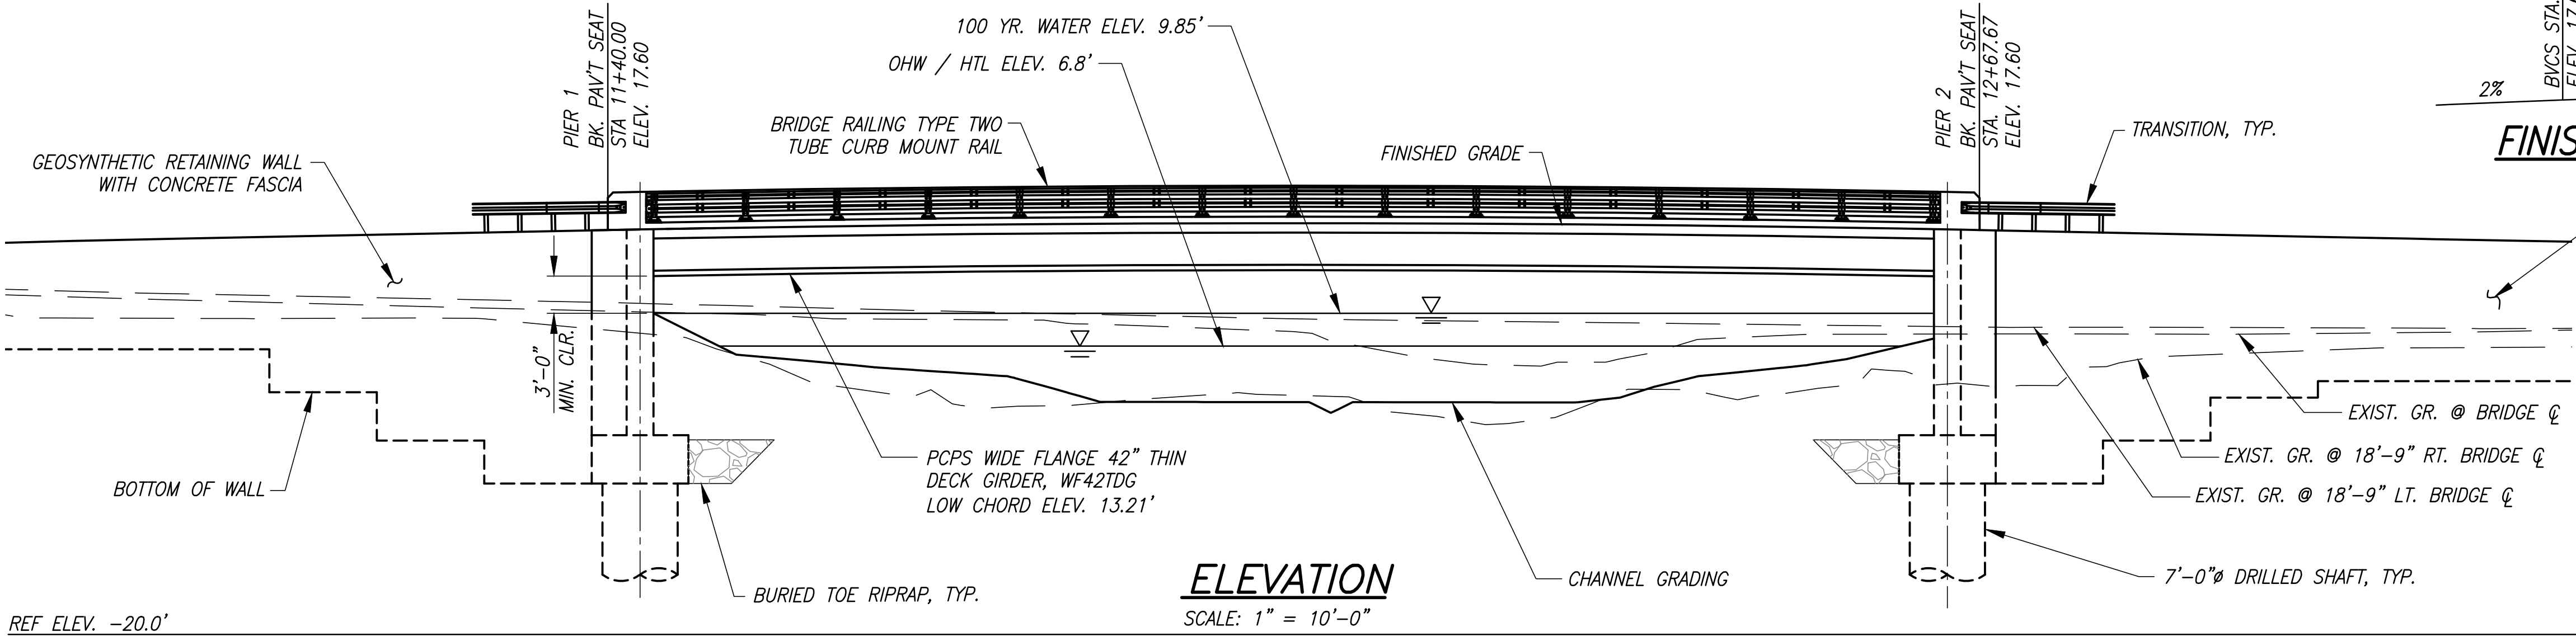

ELEVATION

SCALE: 1" = 10'-0"


REVISIONS

No.	BY	DATE	DESCRIPTION

SURVEYED: COUNTY
DESIGNED: MO
DRAWN: MO
CHECKED: RPD
CRP No. 2626
DATE: 08/28/24



11241 Willows Road NE, Suite 200
Redmond, WA 98052
425.822.4446
www.otak.com

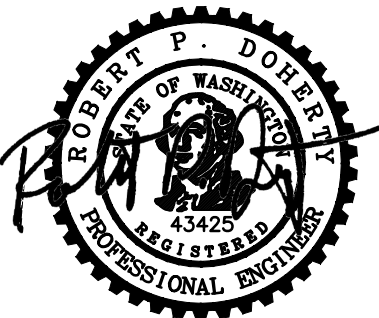

8/29/2024




KITSAP COUNTY
DEPT. OF PUBLIC WORKS
614 DIVISION STREET MS-28
PORT ORCHARD, WA 98366
TEL:(360) 337-5777 FAX:(360) 337-4867

HARPER ESTUARY BARRIER CORRECTION BRIDGE LAYOUT

KITSAP COUNTY, WASHINGTON
SECTION 2, TOWNSHIP 23 NORTH, RANGE 2 EAST, W.M.

SHEET
B01
8
OF
55


Plotted: Aug 29, 2024 - 11:12am
C:\PROJECT\32500\32510\Drawg\05_B02.dwg
Layout Name: B02
Matt OConnell

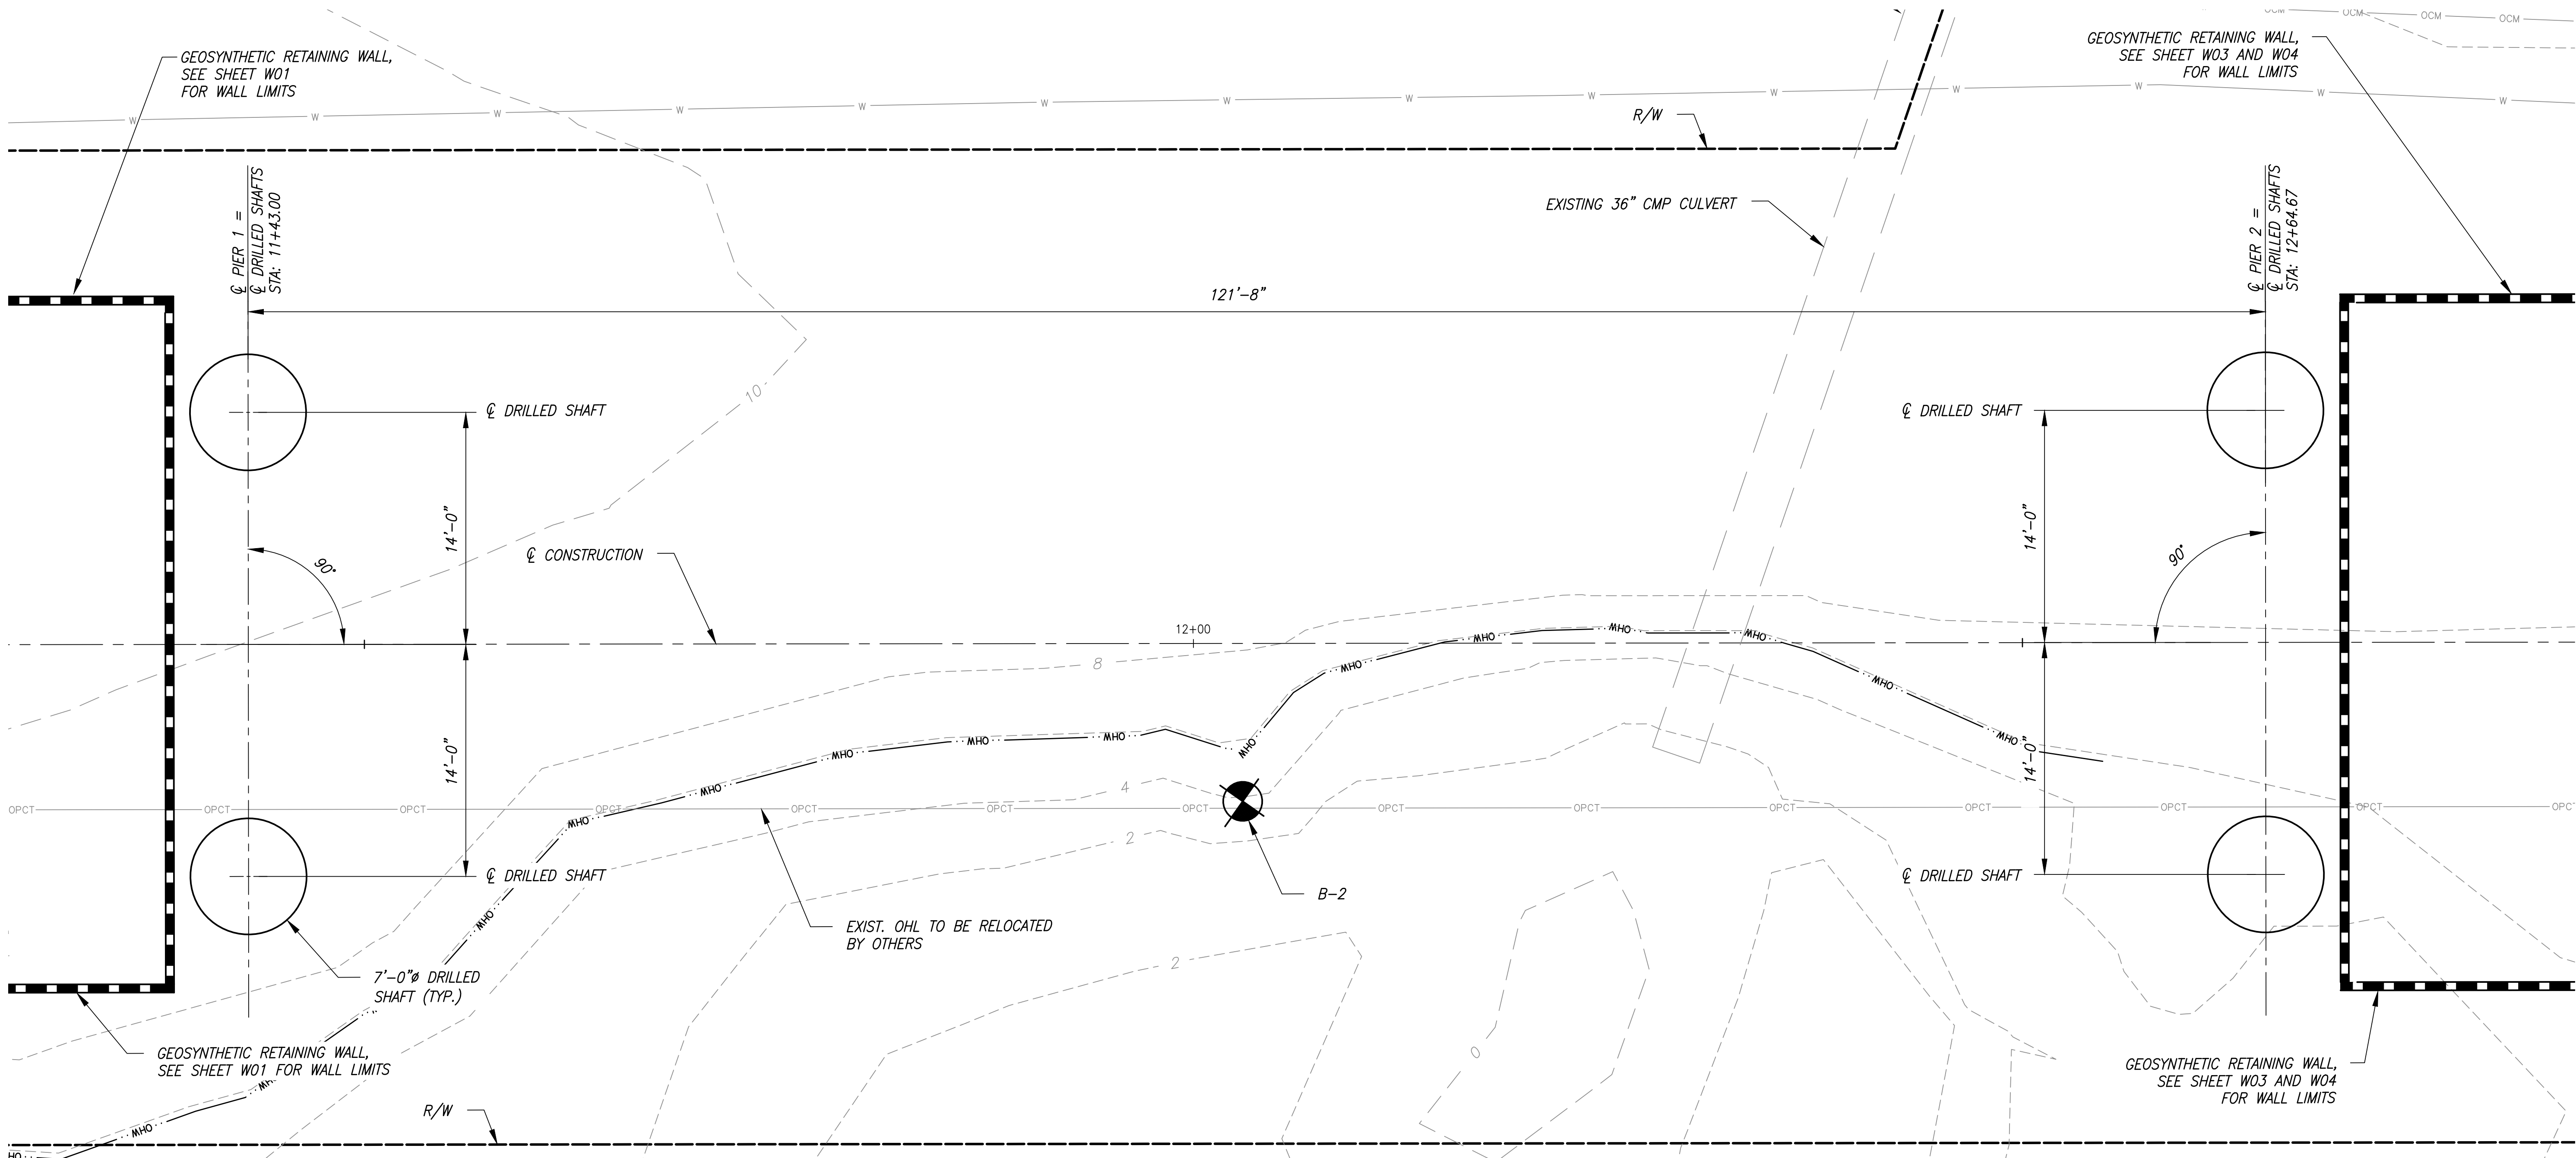

FOUNDATION LAYOUT

SCALE: 1" = 5'-0"
*SEE GEOTECHNICAL REPORT AND ADDENDUM
PREPARED BY ASPECT CONSULTING DATED JULY 21,
2015 AND MAY 12, 2017, RESPECTIVELY, FOR
BORING LOCATIONS AND SUBSURFACE CONDITIONS

NOMINAL SHAFT RESISTANCE, UNFACTORED (KIPS)				
		END BEARING RESISTANCE	SKIN FRICTION RESISTANCE	UPLIFT RESISTANCE
SERVICE LIMIT STATE	PIER 1	1700	2900	2900
	PIER 2	1700	2900	2900
STRENGTH LIMIT STATE	PIER 1	1700	2900	2900
	PIER 2	1700	2900	2900
EXTREME EVENT LIMIT STATE	PIER 1	1700	2500	2500
	PIER 2	1700	2500	2500

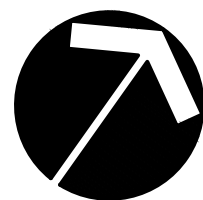


REVISIONS			
No.	BY	DATE	DESCRIPTION

SURVEYED: COUNTY
DESIGNED: MO
DRAWN: MO
CHECKED: RPD
CRP No. 2626
DATE: 08/28/24



11241 Willows Road NE, Suite 200
Redmond, WA 98052
425.822.4446
www.otak.com

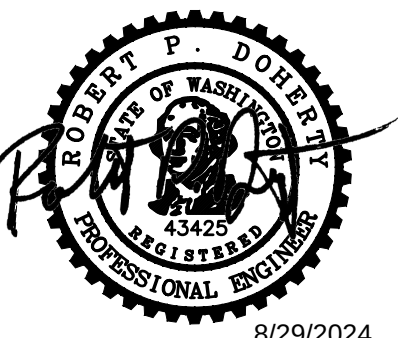

8/29/2024




KITSAP COUNTY
DEPT. OF PUBLIC WORKS
614 DIVISION STREET MS-26
PORT ORCHARD, WA 98366
TEL:(360) 337-5777 FAX:(360) 337-4867

HARPER ESTUARY BARRIER
CORRECTION
FOUNDATION LAYOUT




KITSAP COUNTY, WASHINGTON
SECTION 2, TOWNSHIP 23 NORTH, RANGE 2 EAST, W.M.

SHEET
B02
9
OF
55


Plotted: Aug 29, 2024 - 11:12am
C:\PROJECT\32500\32510\Draw\05_B03.dwg
Layout Name: B03
Matt OConnell

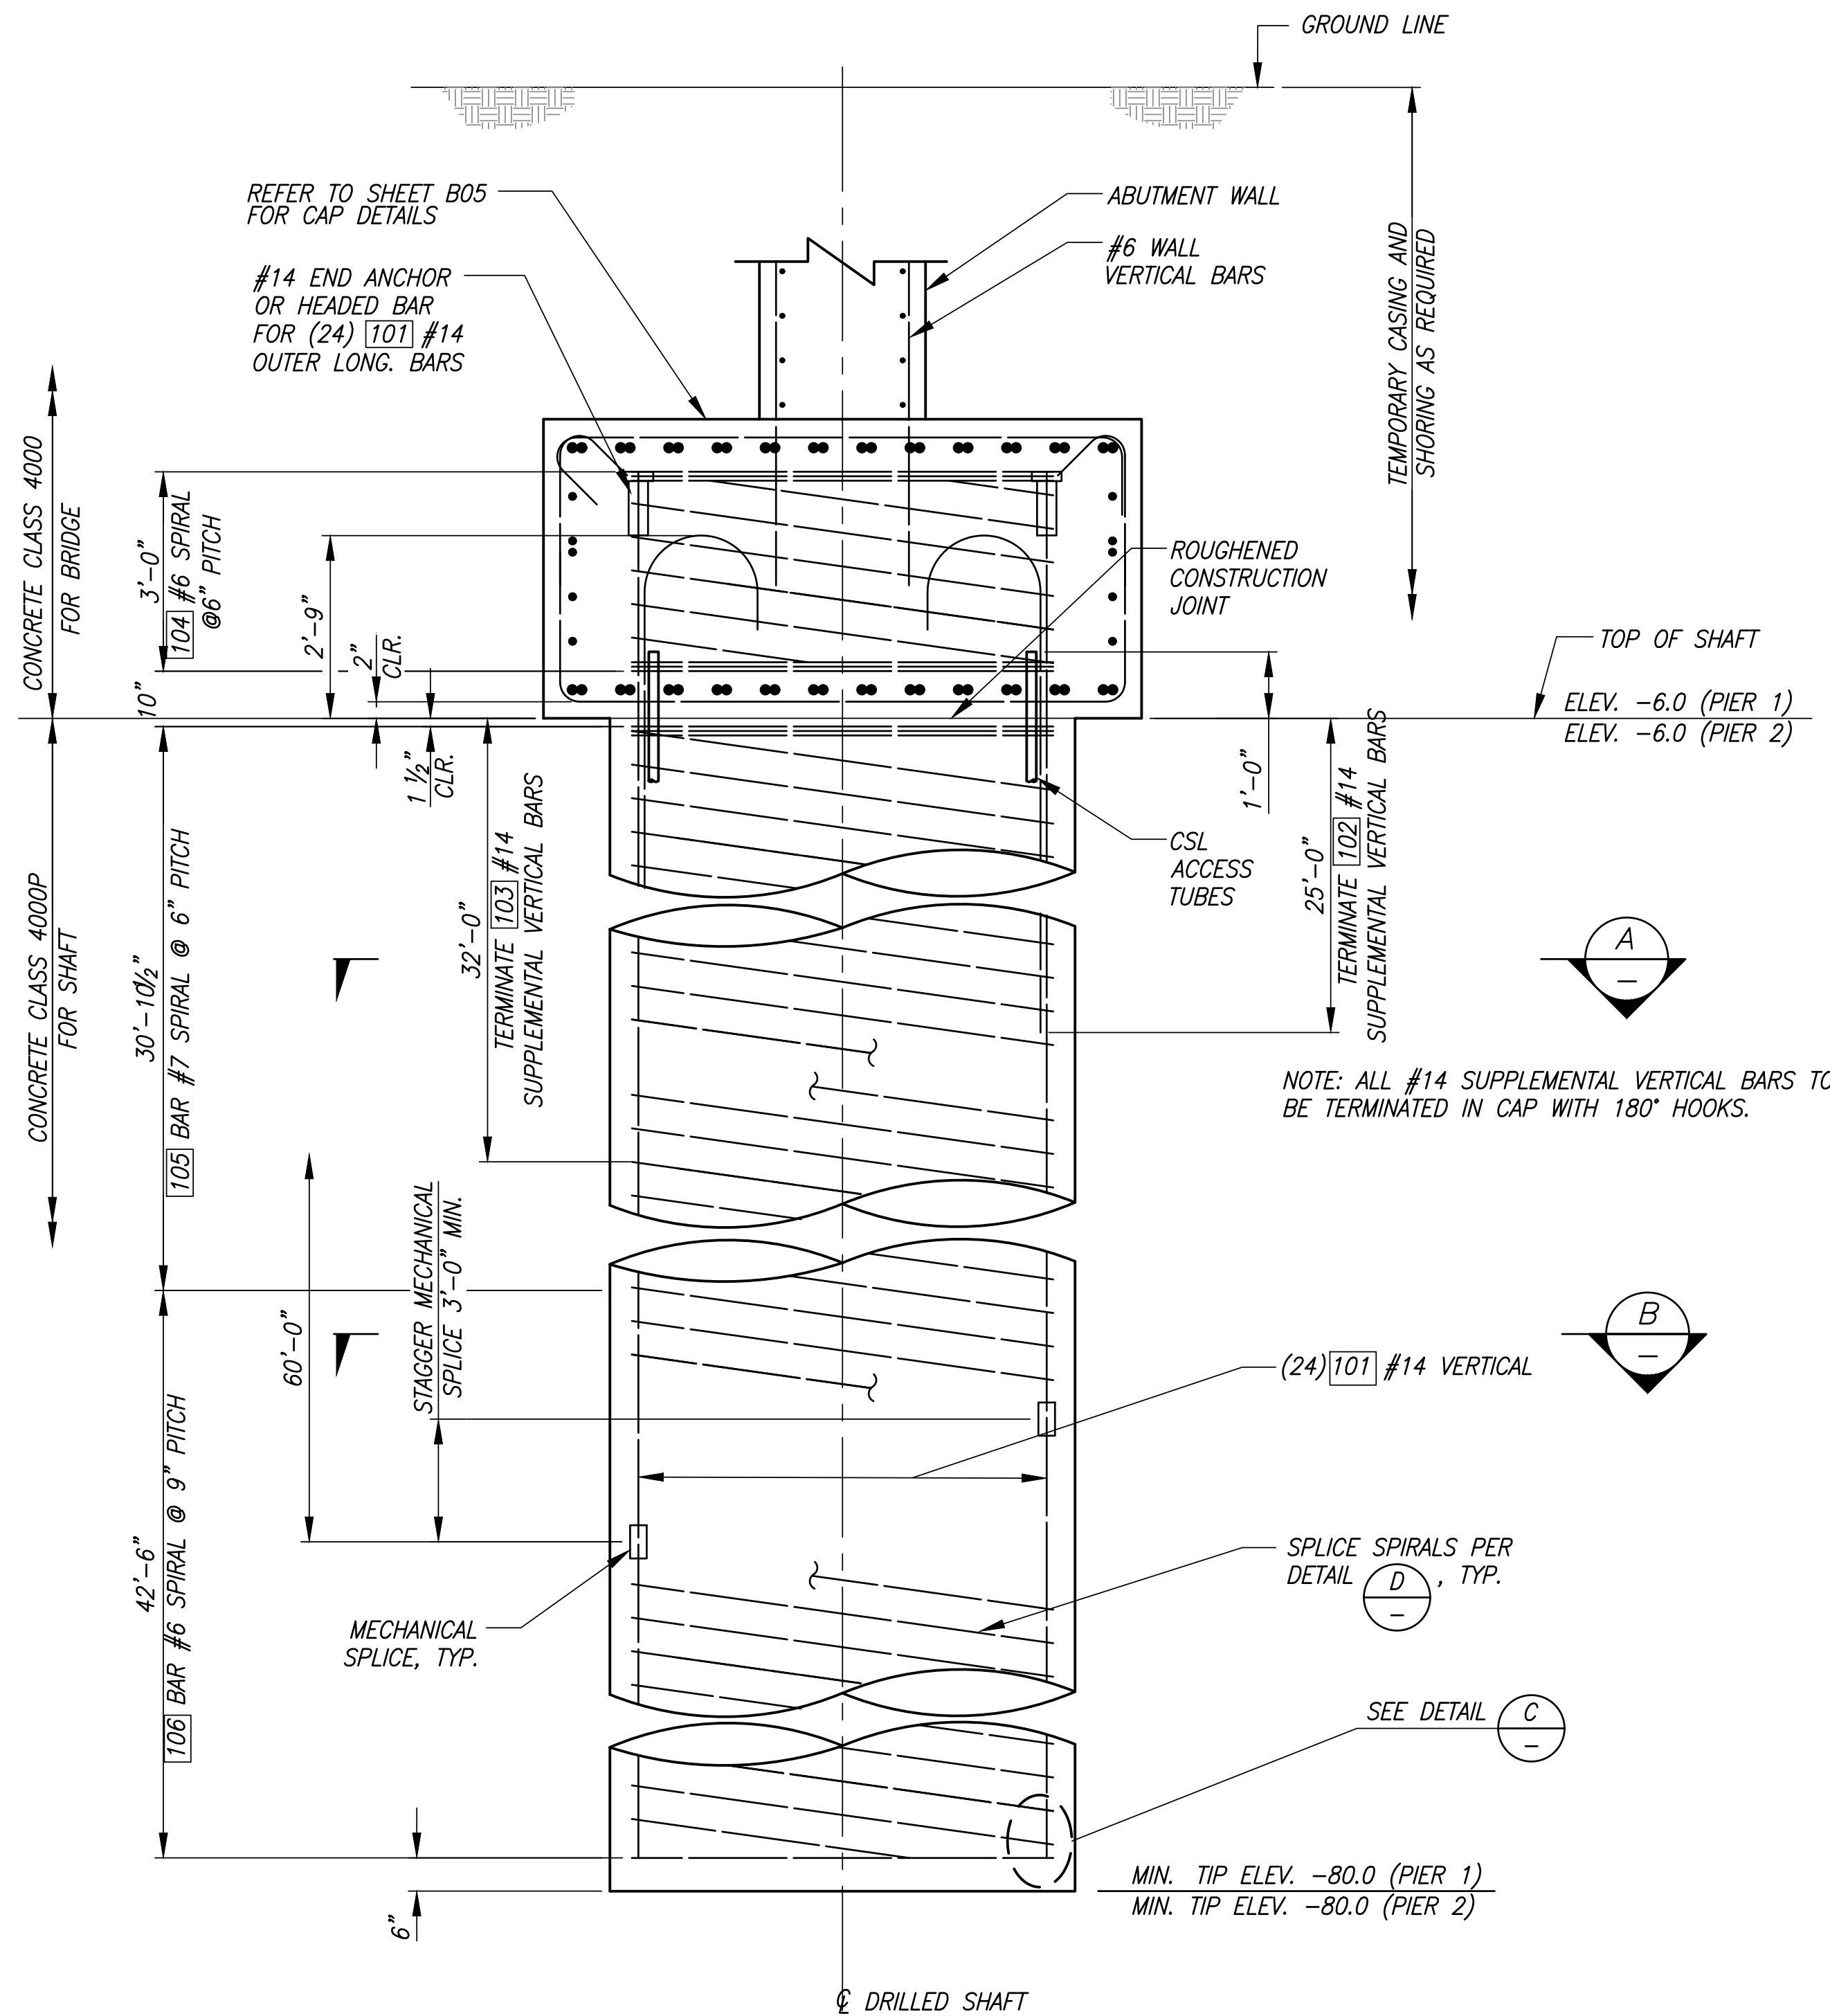

DRILLED SHAFT DETAIL AT PIERS 1 AND 2
SCALE: 1/2" = 1'-0"

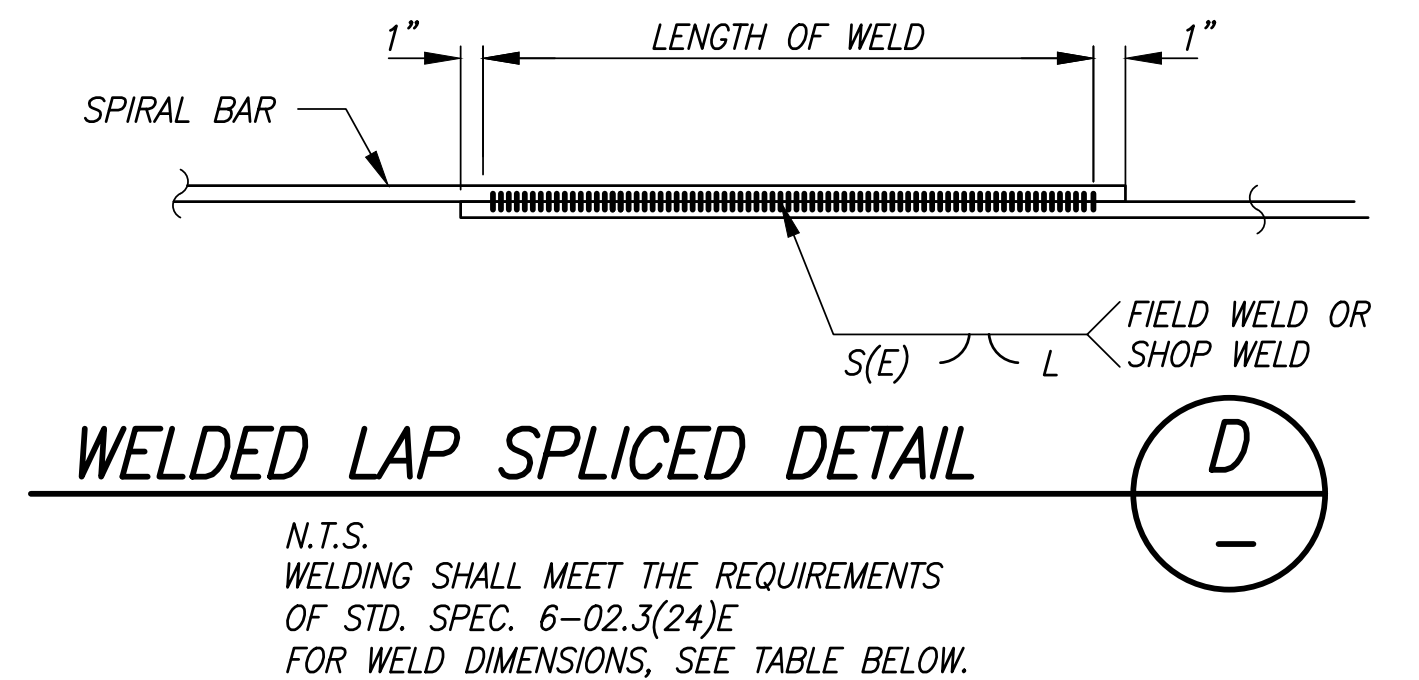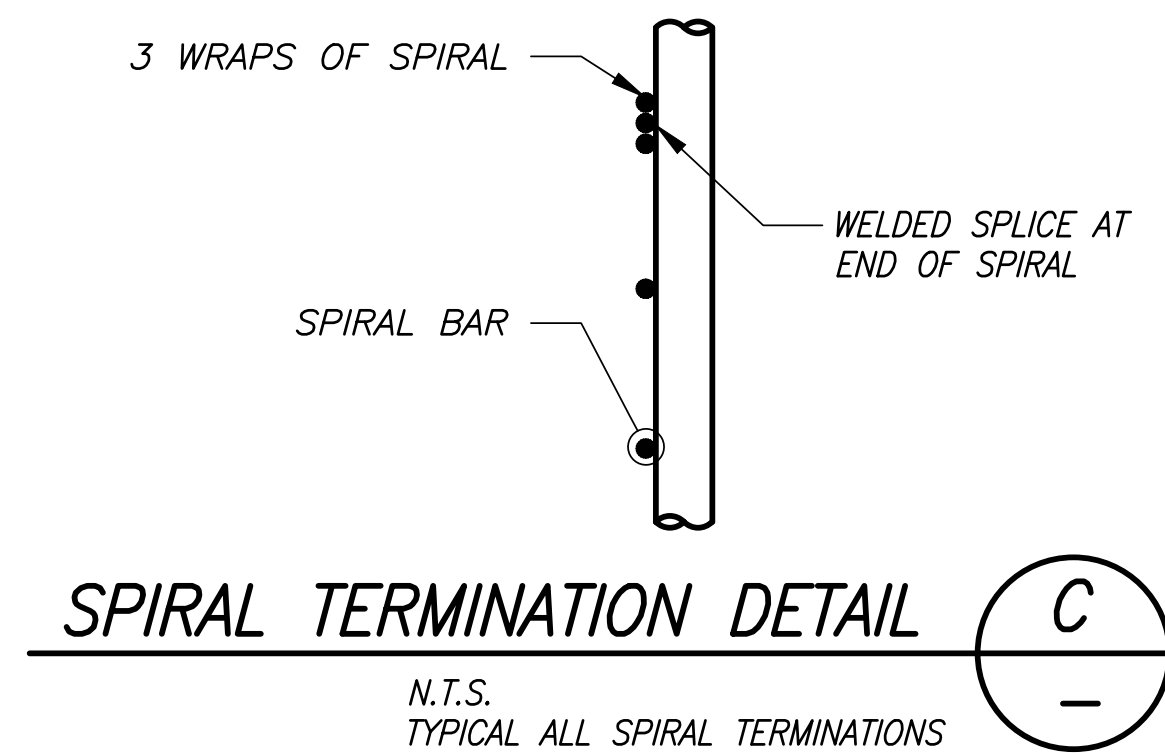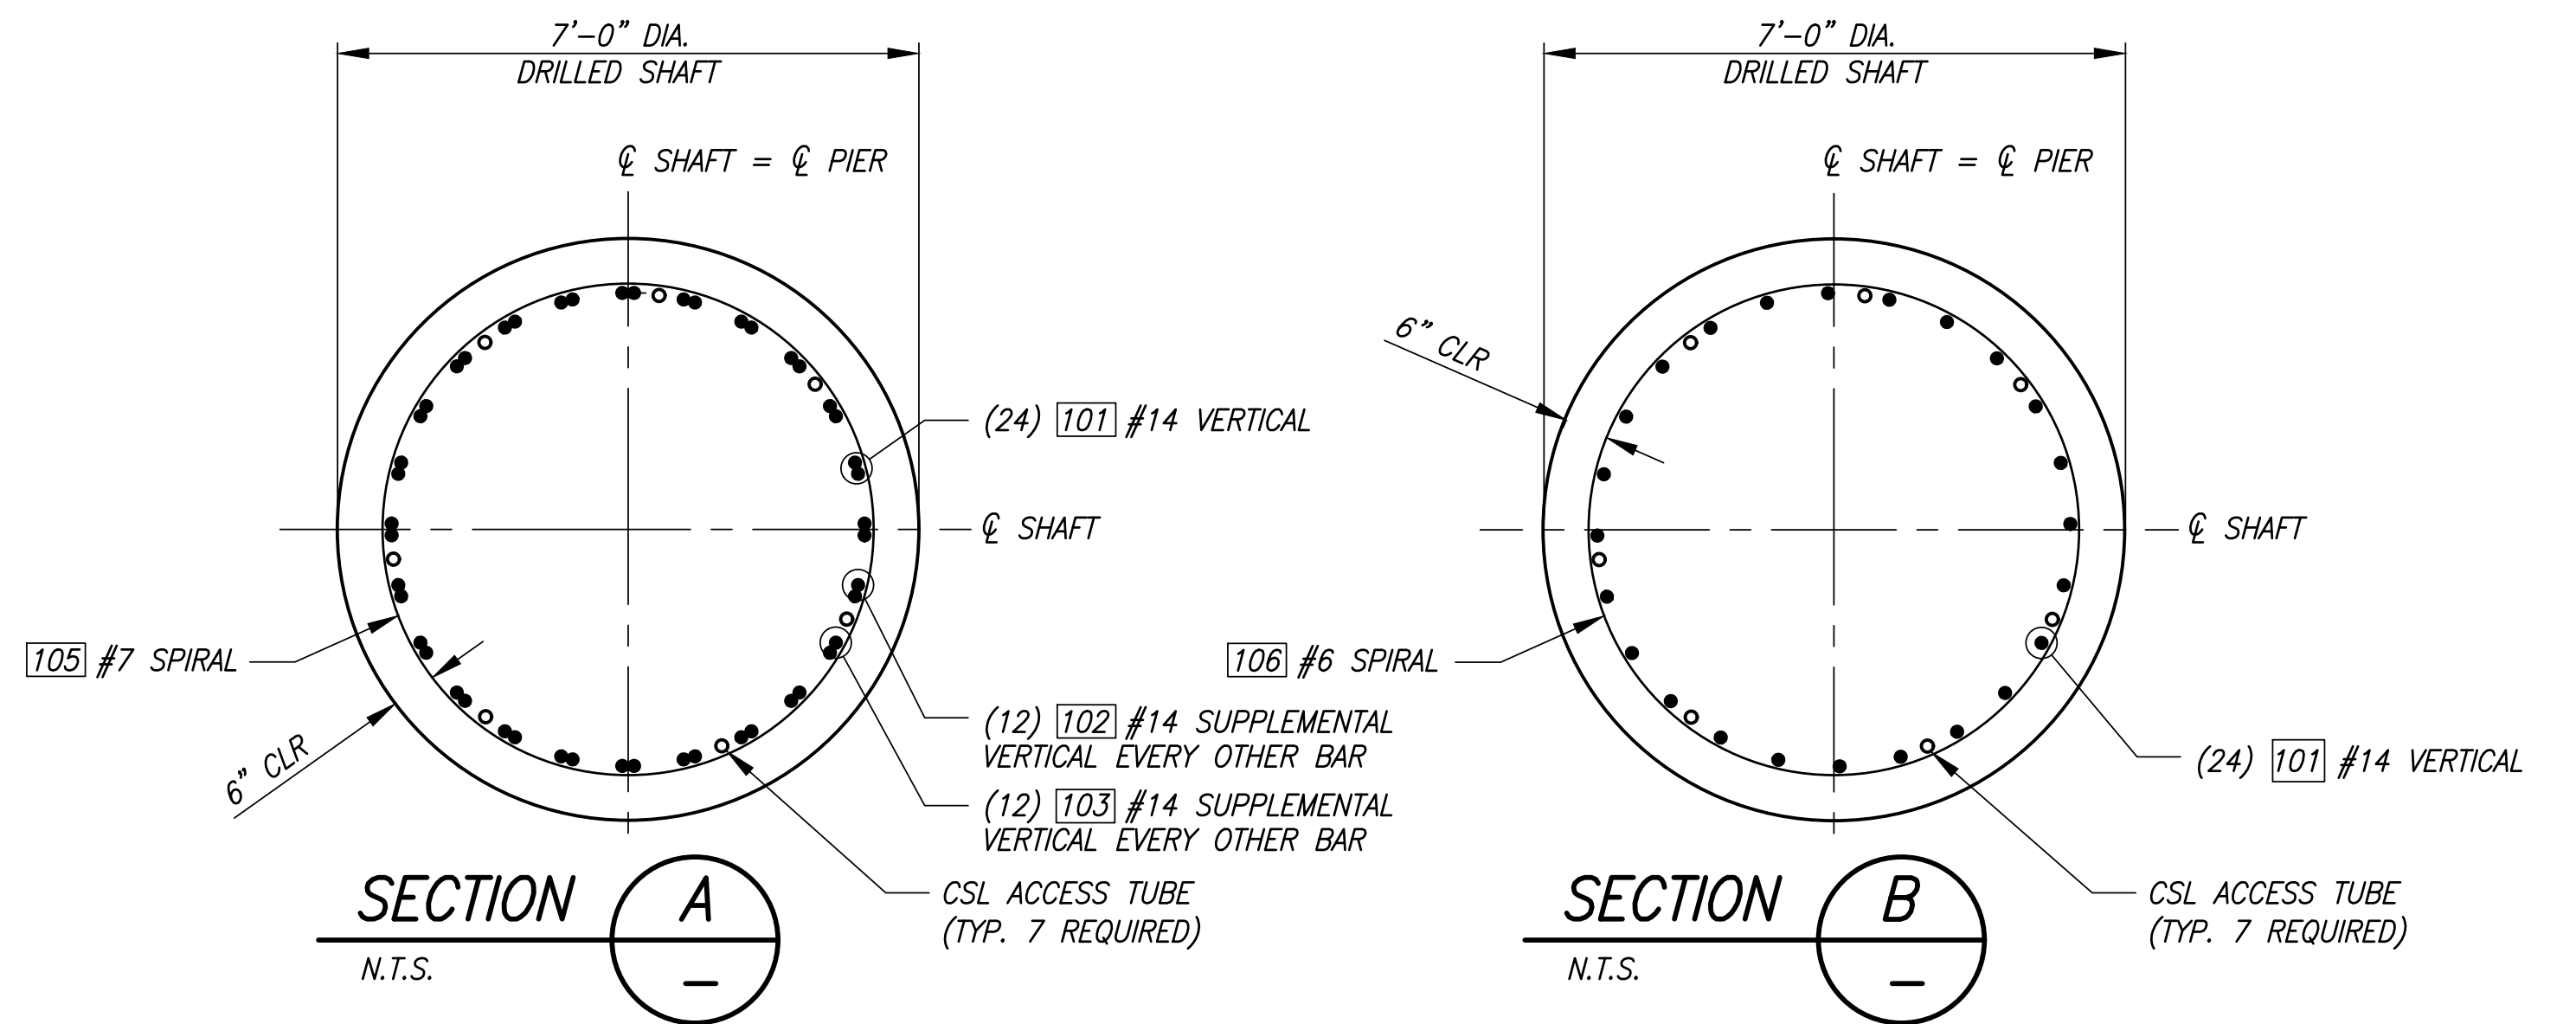



	BAR SIZE	WELD DIMENSIONS (IN)		
		S	E	L (LENGTH)
SPIRALS	#6	3/8	3/16	6
HOOPS	#7	1/16	1/4	7

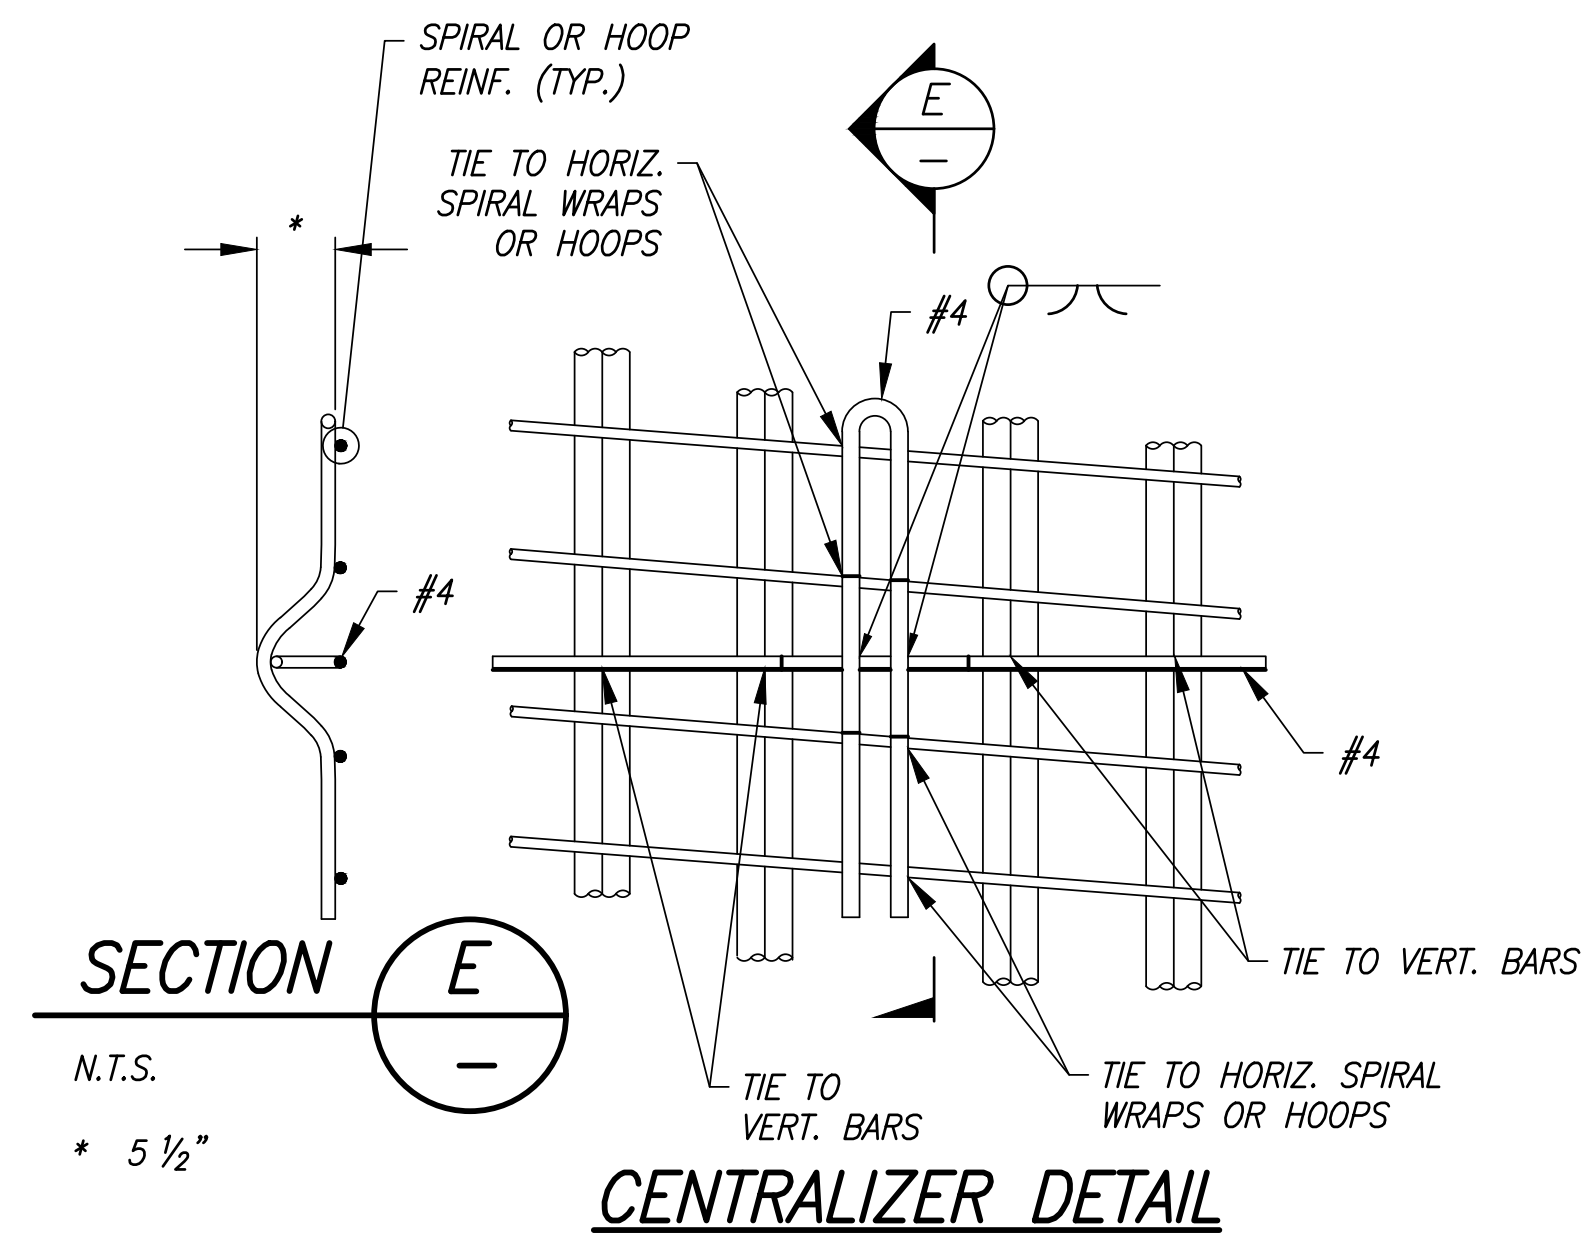

- CENTRALIZER NOTES:**
- CENTRALIZERS SHALL BE EPOXY COATED OR PAINTED WITH INORGANIC ZINC AFTER FABRICATION.
 - EACH LEG SHALL BE TIED TO TWO VERTICAL BAR BUNDLES AND TWO SPIRAL WRAPS OR HOOPS.
 - SEE STD. SPEC. 6-19.3(5)B FOR SPACING.

REVISIONS			
No.	BY	DATE	DESCRIPTION


SURVEYED: COUNTY
DESIGNED: MO
DRAWN: MO
CHECKED: RPD
CRP No. 2626
DATE: 08/28/24

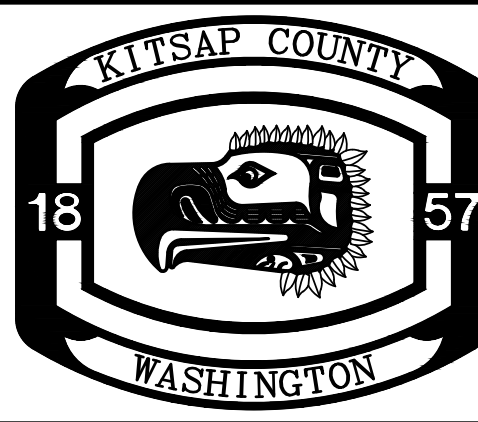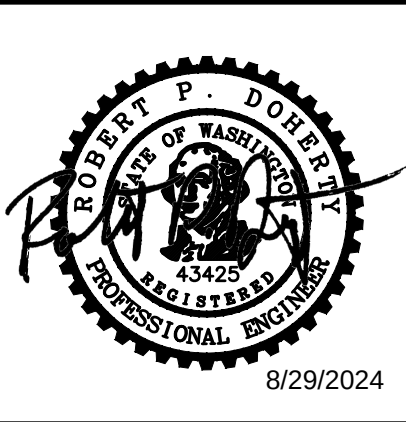


KITSAP COUNTY
DEPT. OF PUBLIC WORKS
614 DIVISION STREET MS-28
PORT ORCHARD, WA 98366
TEL:(360) 337-5777 FAX:(360) 337-4867

HARPER ESTUARY BARRIER CORRECTION DRILLED SHAFT DETAILS KITSAP COUNTY, WASHINGTON SECTION 2, TOWNSHIP 23 NORTH, RANGE 2 EAST, W.M.		SHEET B03 10 OF 55
---	--	--------------------------------


Plotted: Aug 29, 2024 - 11:13am
C:\PROJECT\32500\32510\Draw\05_B04.dwg
Layout Name: B04
Matt OConnell

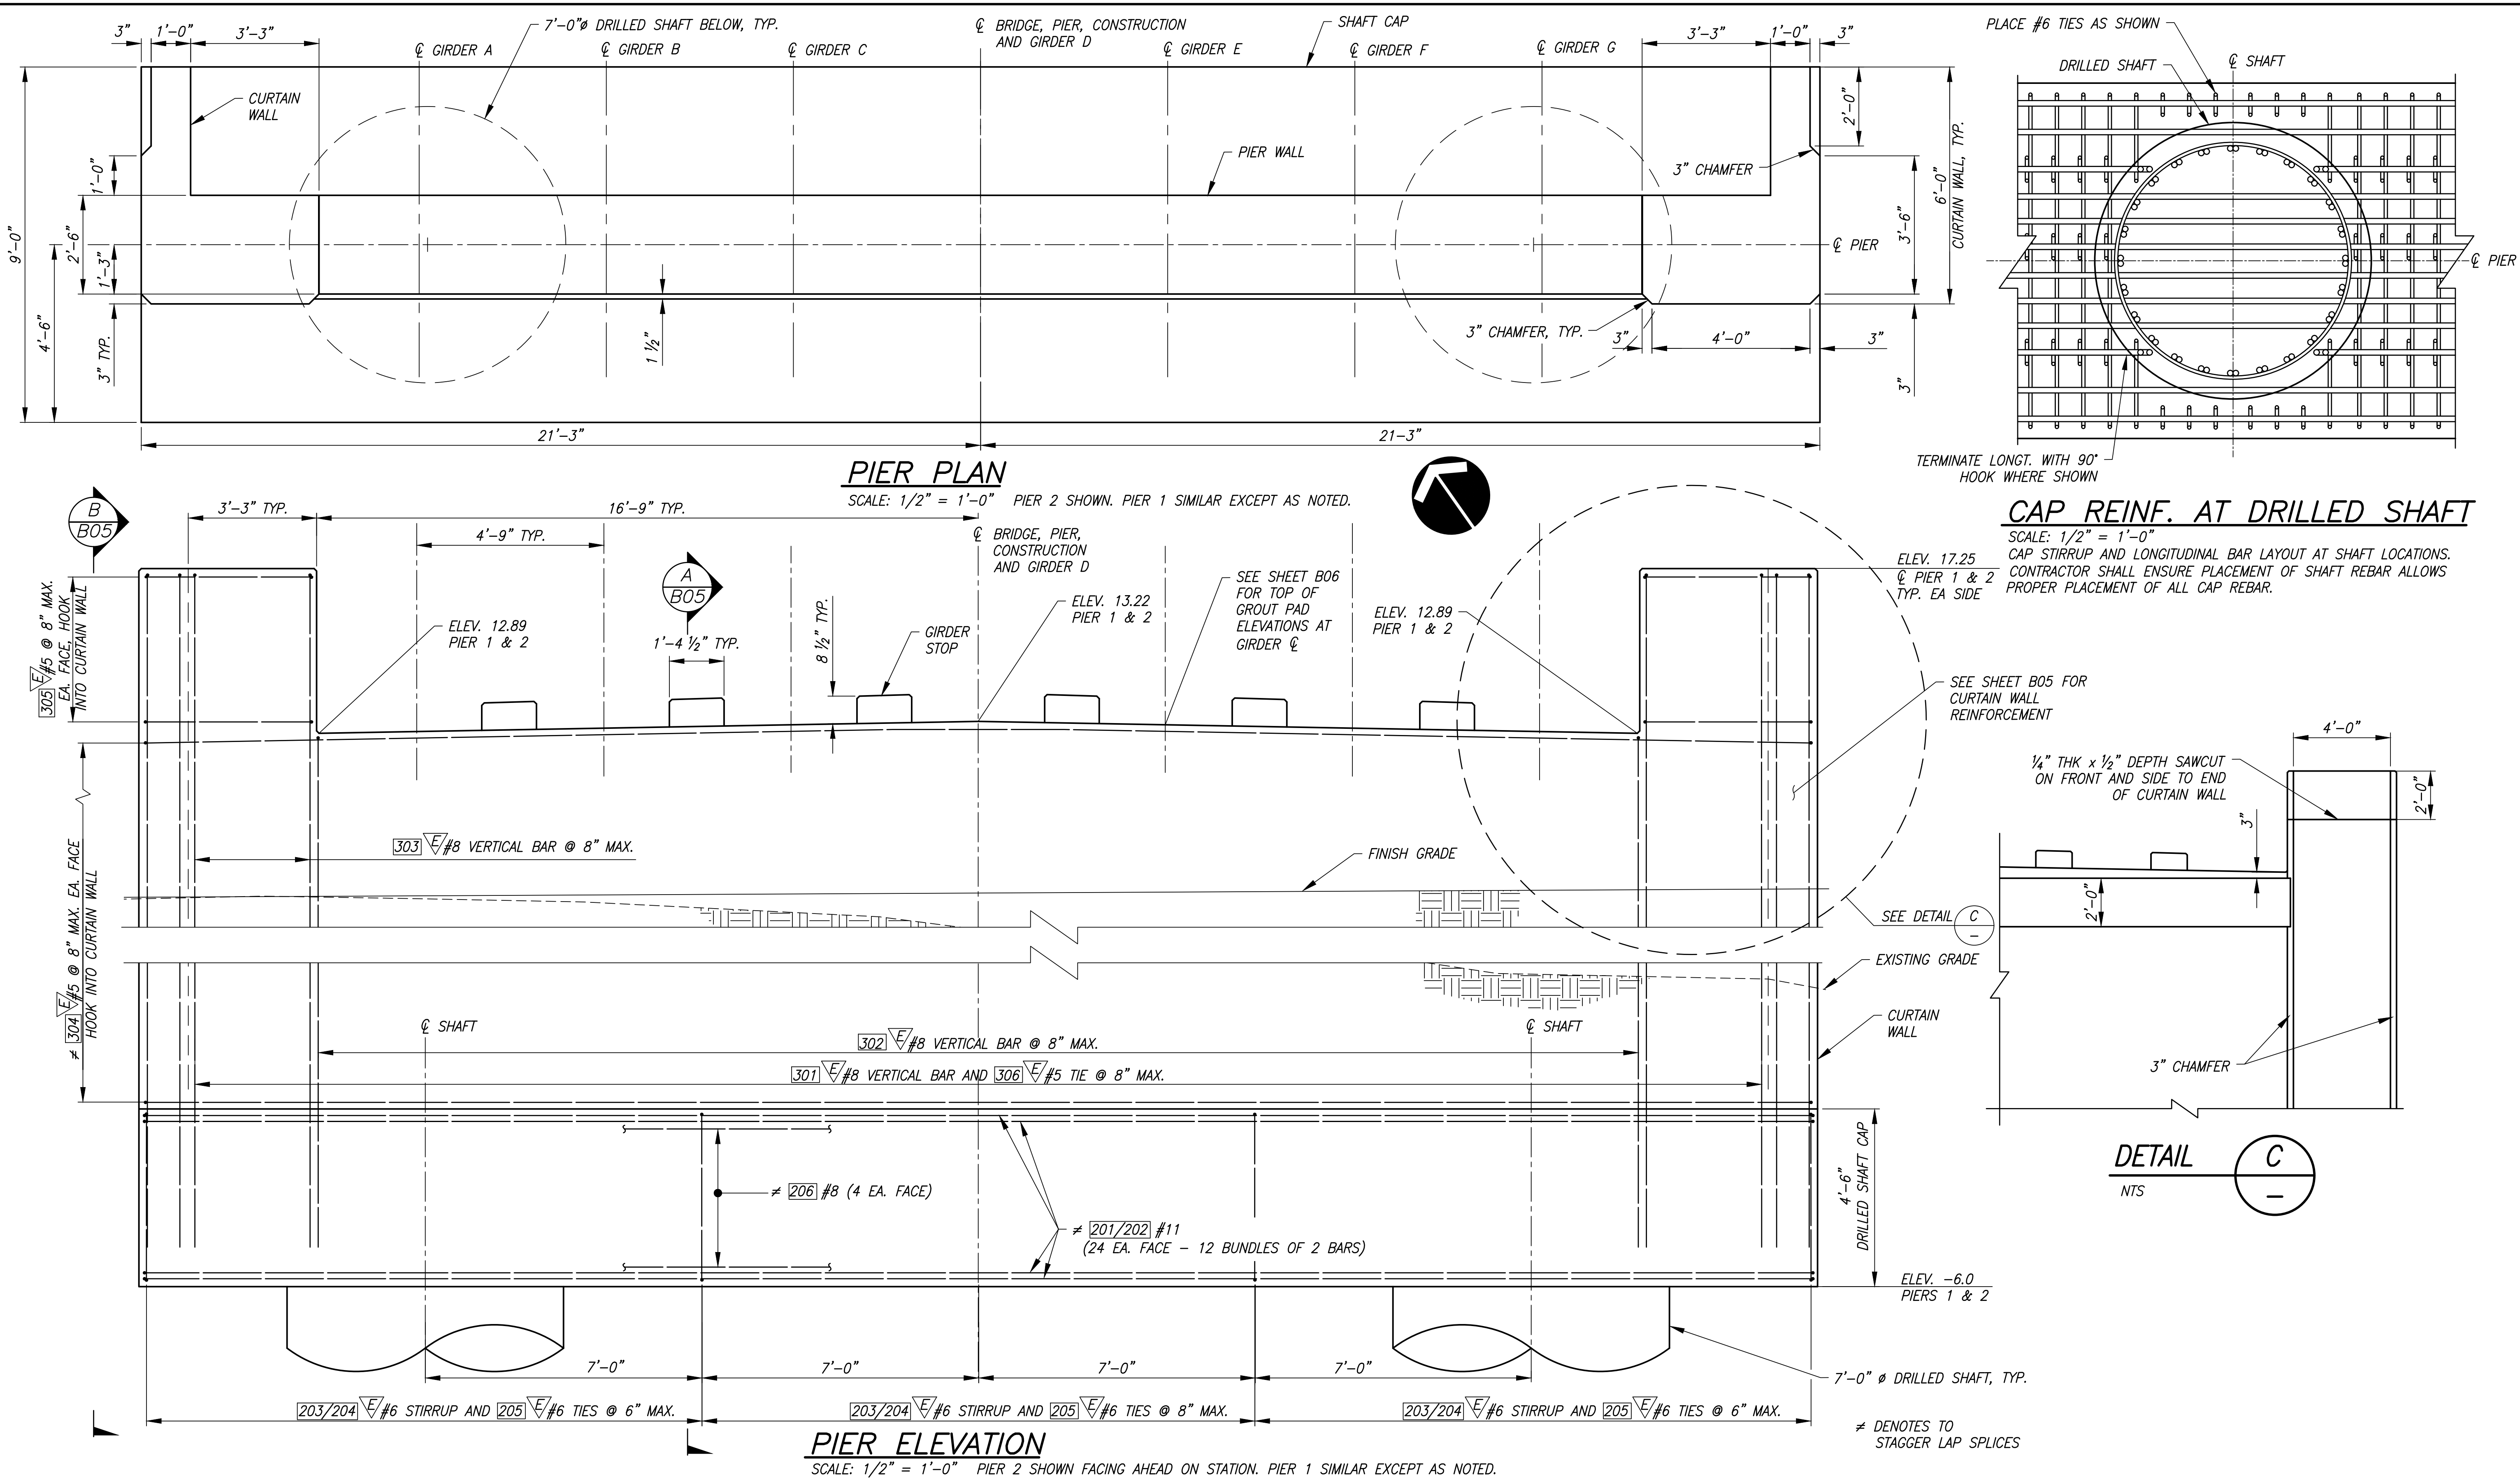


Plotted: Aug 29, 2024 - 11:13am
C:\PROJECT\32500\32510\Draw\05_B05.dwg
Layout Name: B05
Matt OConnell

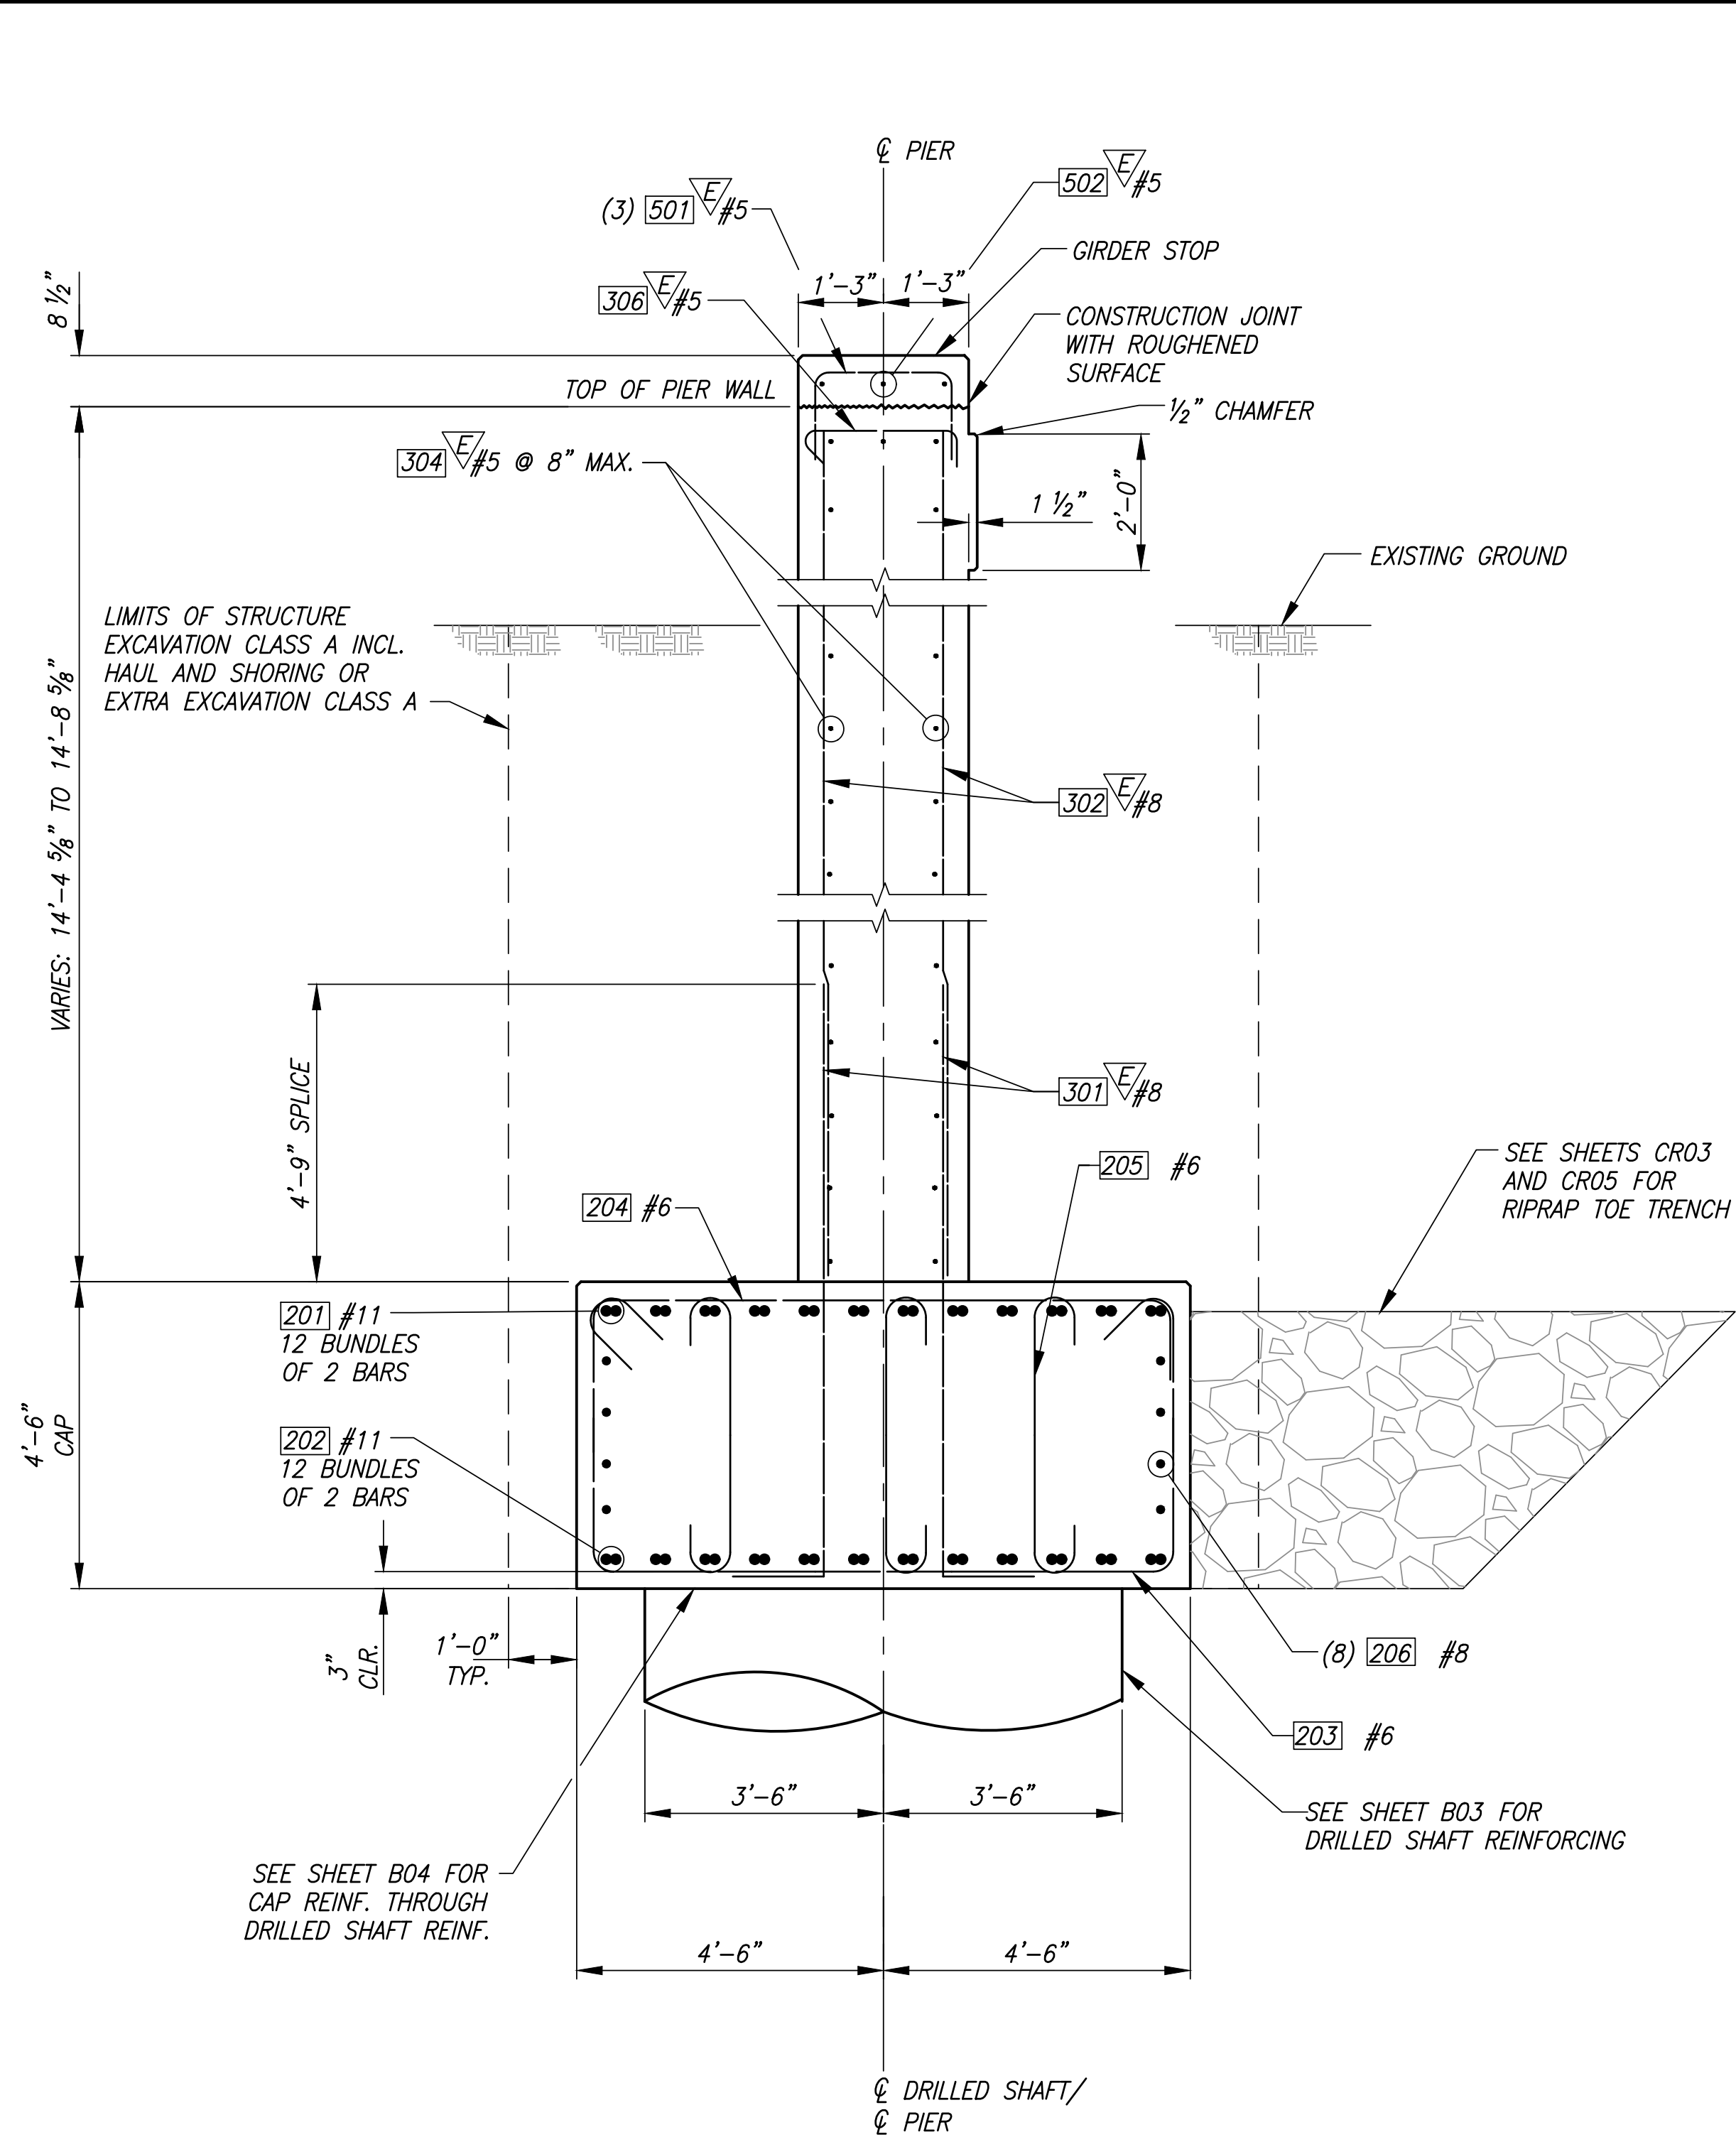

SECTION A
SCALE: 1/2" = 1'-0"
B04

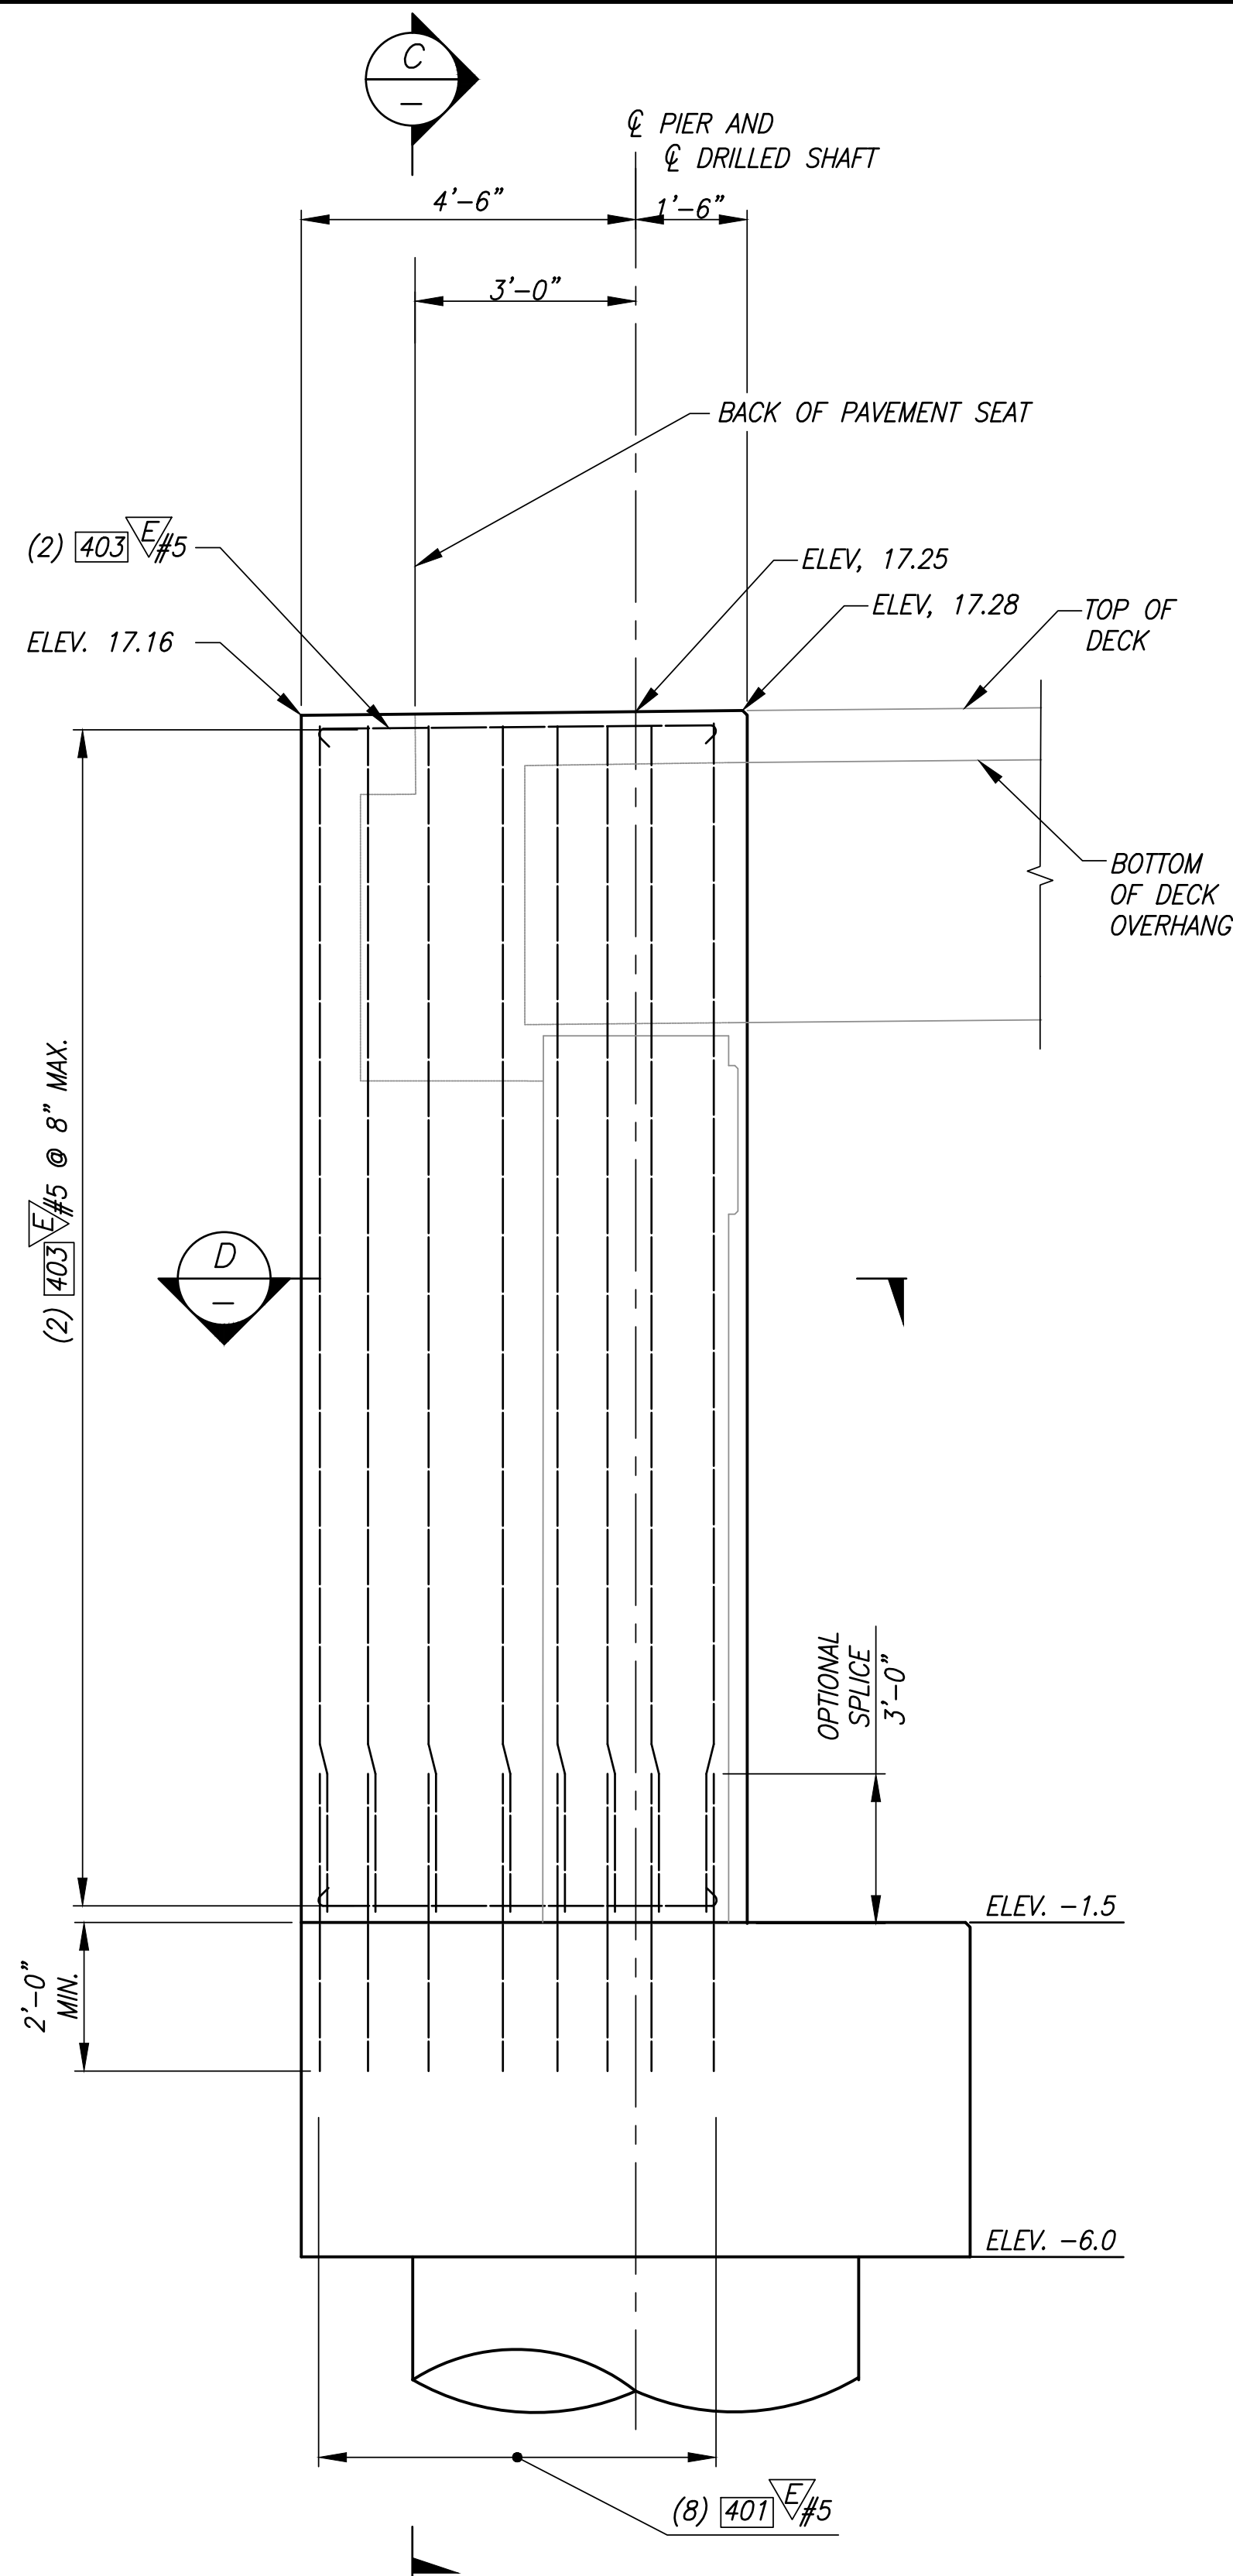

CURTAIN WALL ELEVATION B
SCALE: 1/2" = 1'-0"
B04


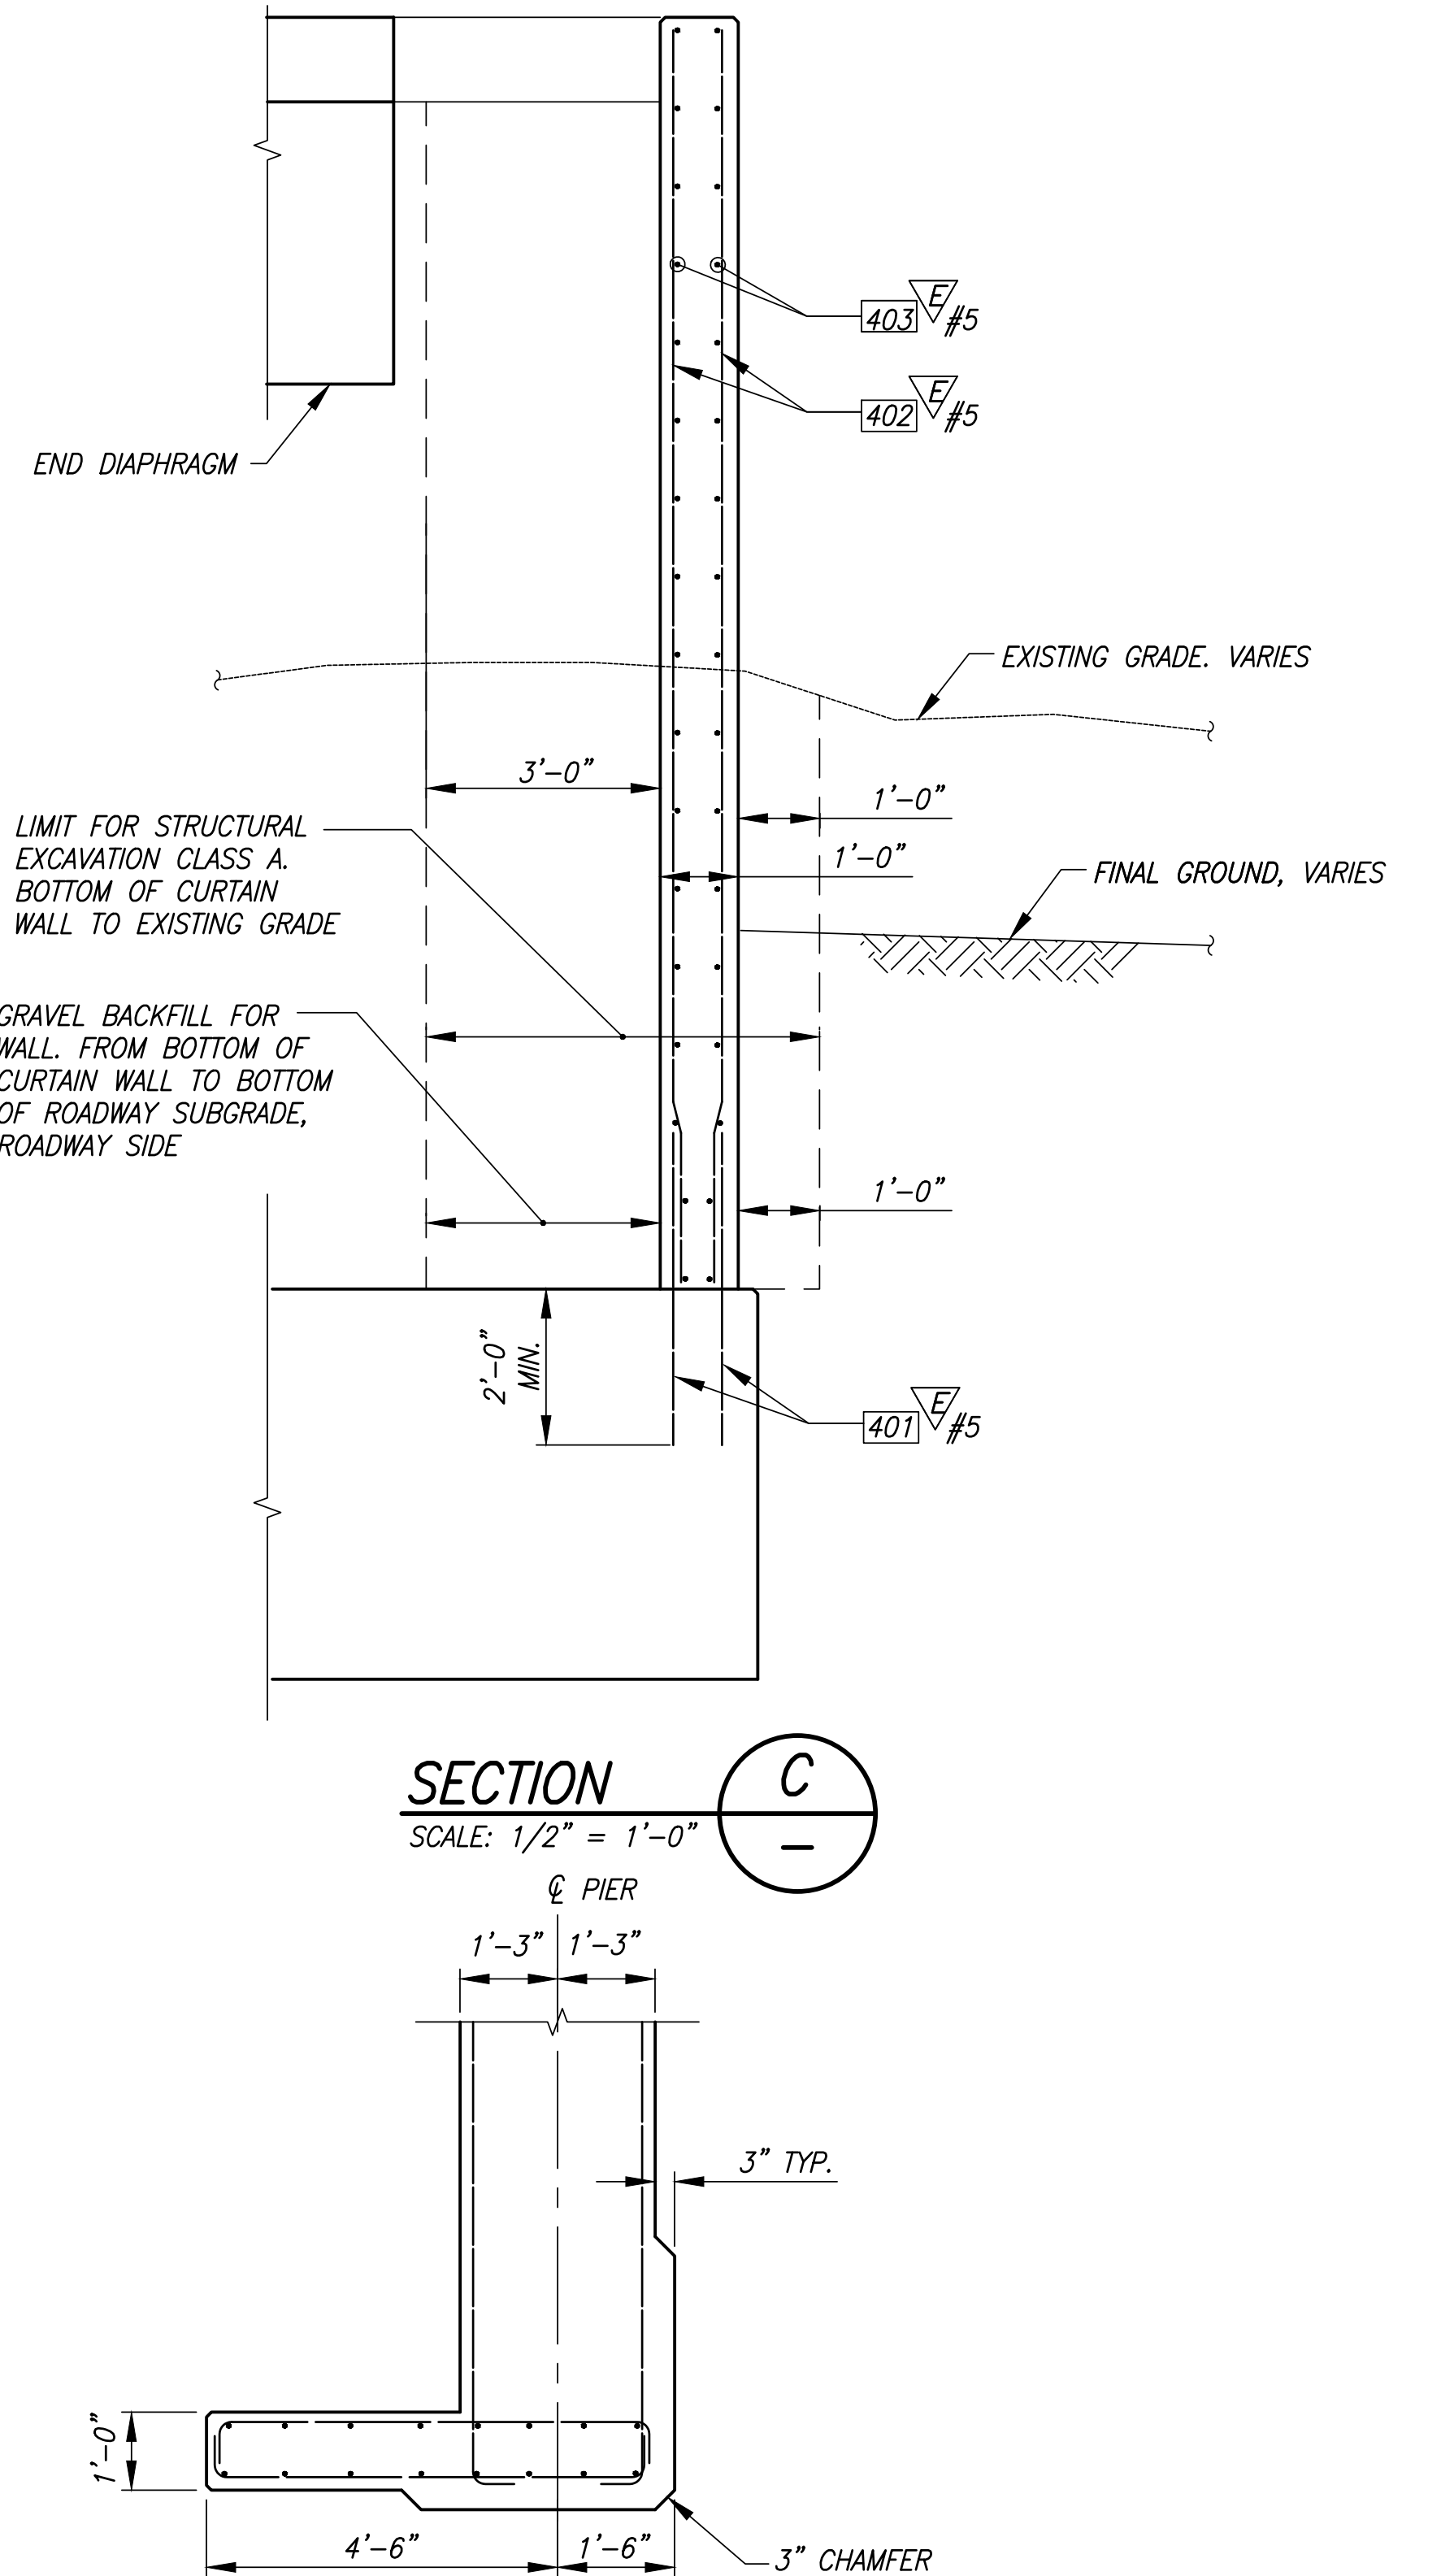


SECTION C
SCALE: 1/2" = 1'-0"
CL PIER

SECTION D
SCALE: 1/2" = 1'-0"

REVISIONS			
No.	BY	DATE	DESCRIPTION

SURVEYED: COUNTY
DESIGNED: MO
DRAWN: MO
CHECKED: RPD
CRP No. 2626
DATE: 08/28/24

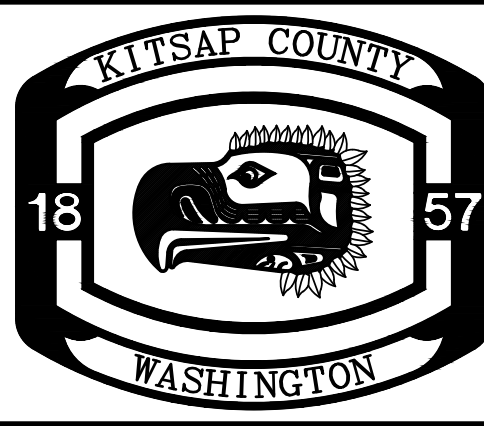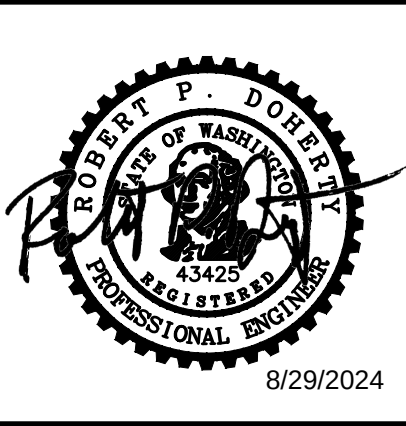


KITSAP COUNTY
DEPT. OF PUBLIC WORKS
614 DIVISION STREET MS-26
PORT ORCHARD, WA 98366
TEL:(360) 337-5777 FAX:(360) 337-4867

HARPER ESTUARY BARRIER
CORRECTION
PIERS 1 AND 2 DETAILS
KITSAP COUNTY, WASHINGTON
SECTION 2, TOWNSHIP 23 NORTH, RANGE 2 EAST, W.M.





SHEET
B05
12
OF
55

Plotted: Aug 29, 2024 - 11:13am
C:\PROJECT\32500\32510.Dwg 05_B06.dwg
Layout Name: B06
Matt OConnell

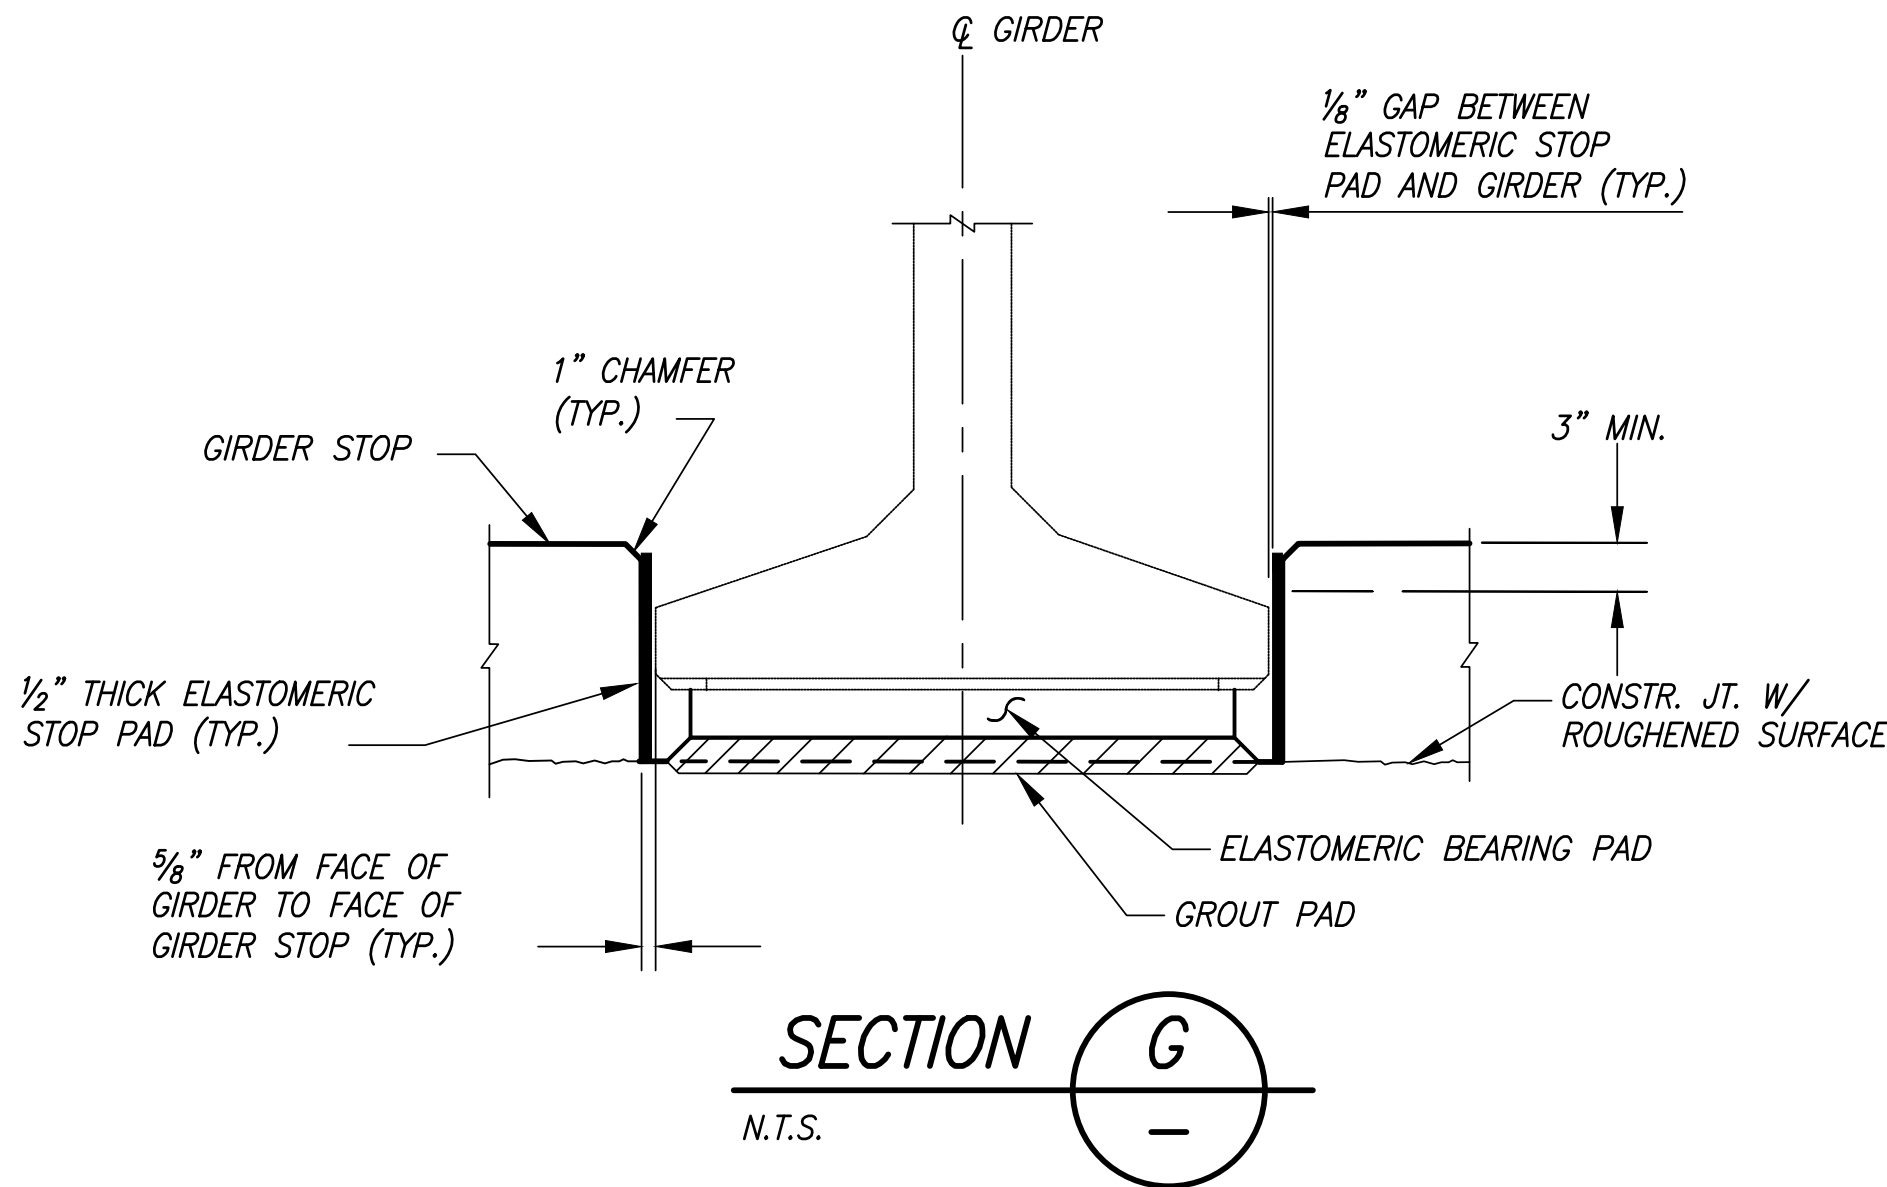

NOTE:

- GIRDER STOPS SHALL BE CONSTRUCTED AFTER PLACEMENT OF PRESTRESSED GIRDERS.
- THE ELASTOMERIC STOP PADS SHALL BE CEMENTED TO GIRDER STOPS WITH APPROVED ADHESIVE.

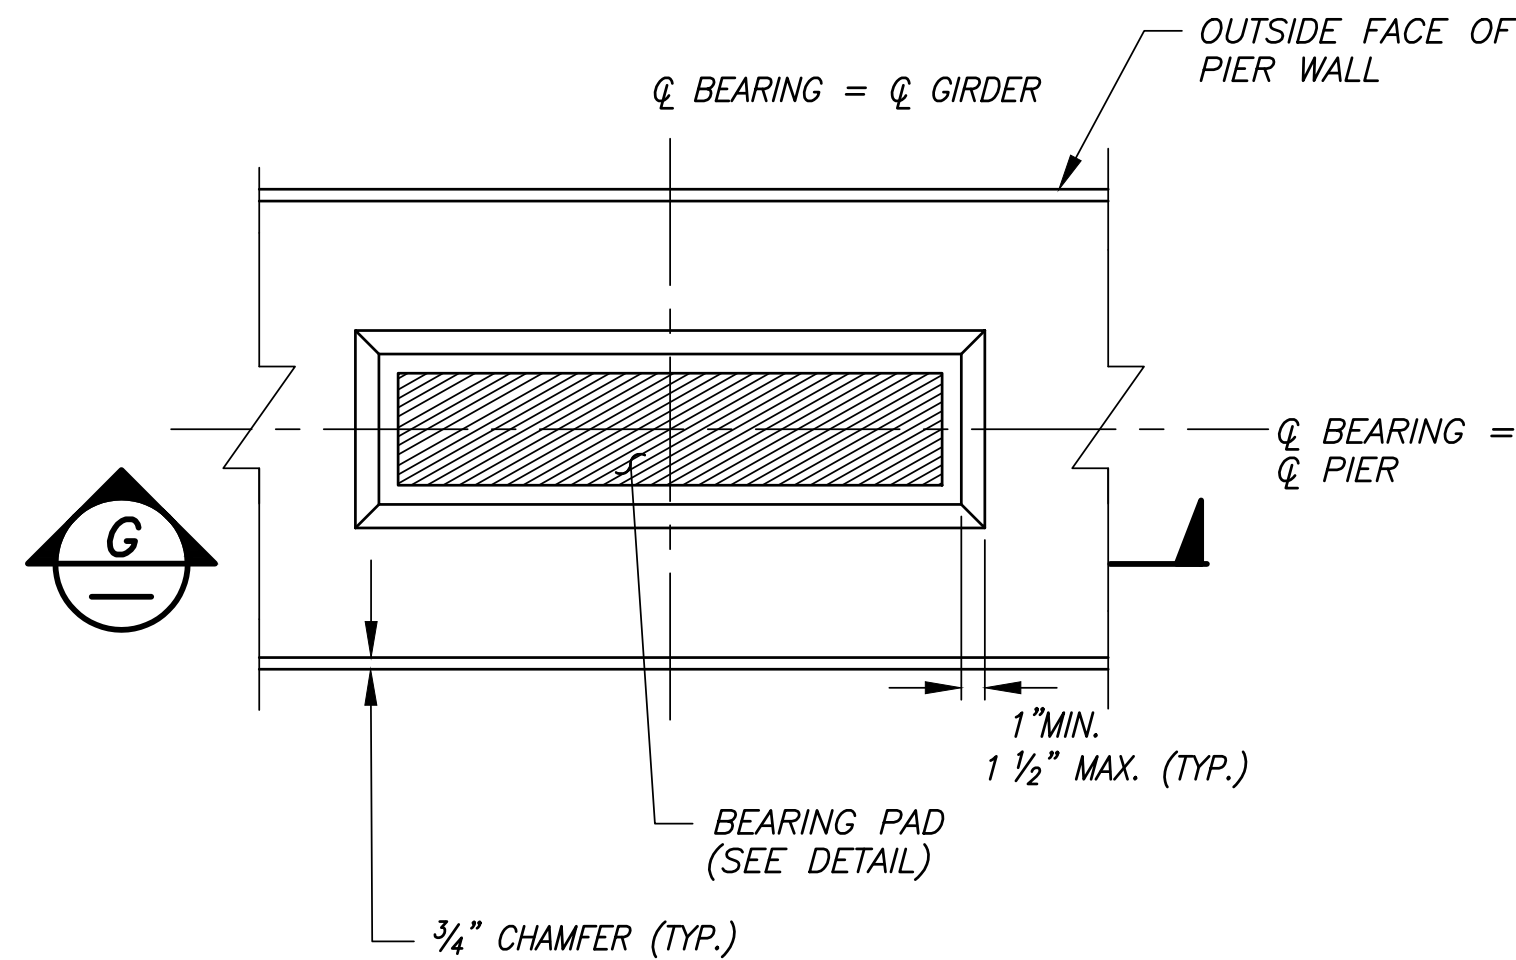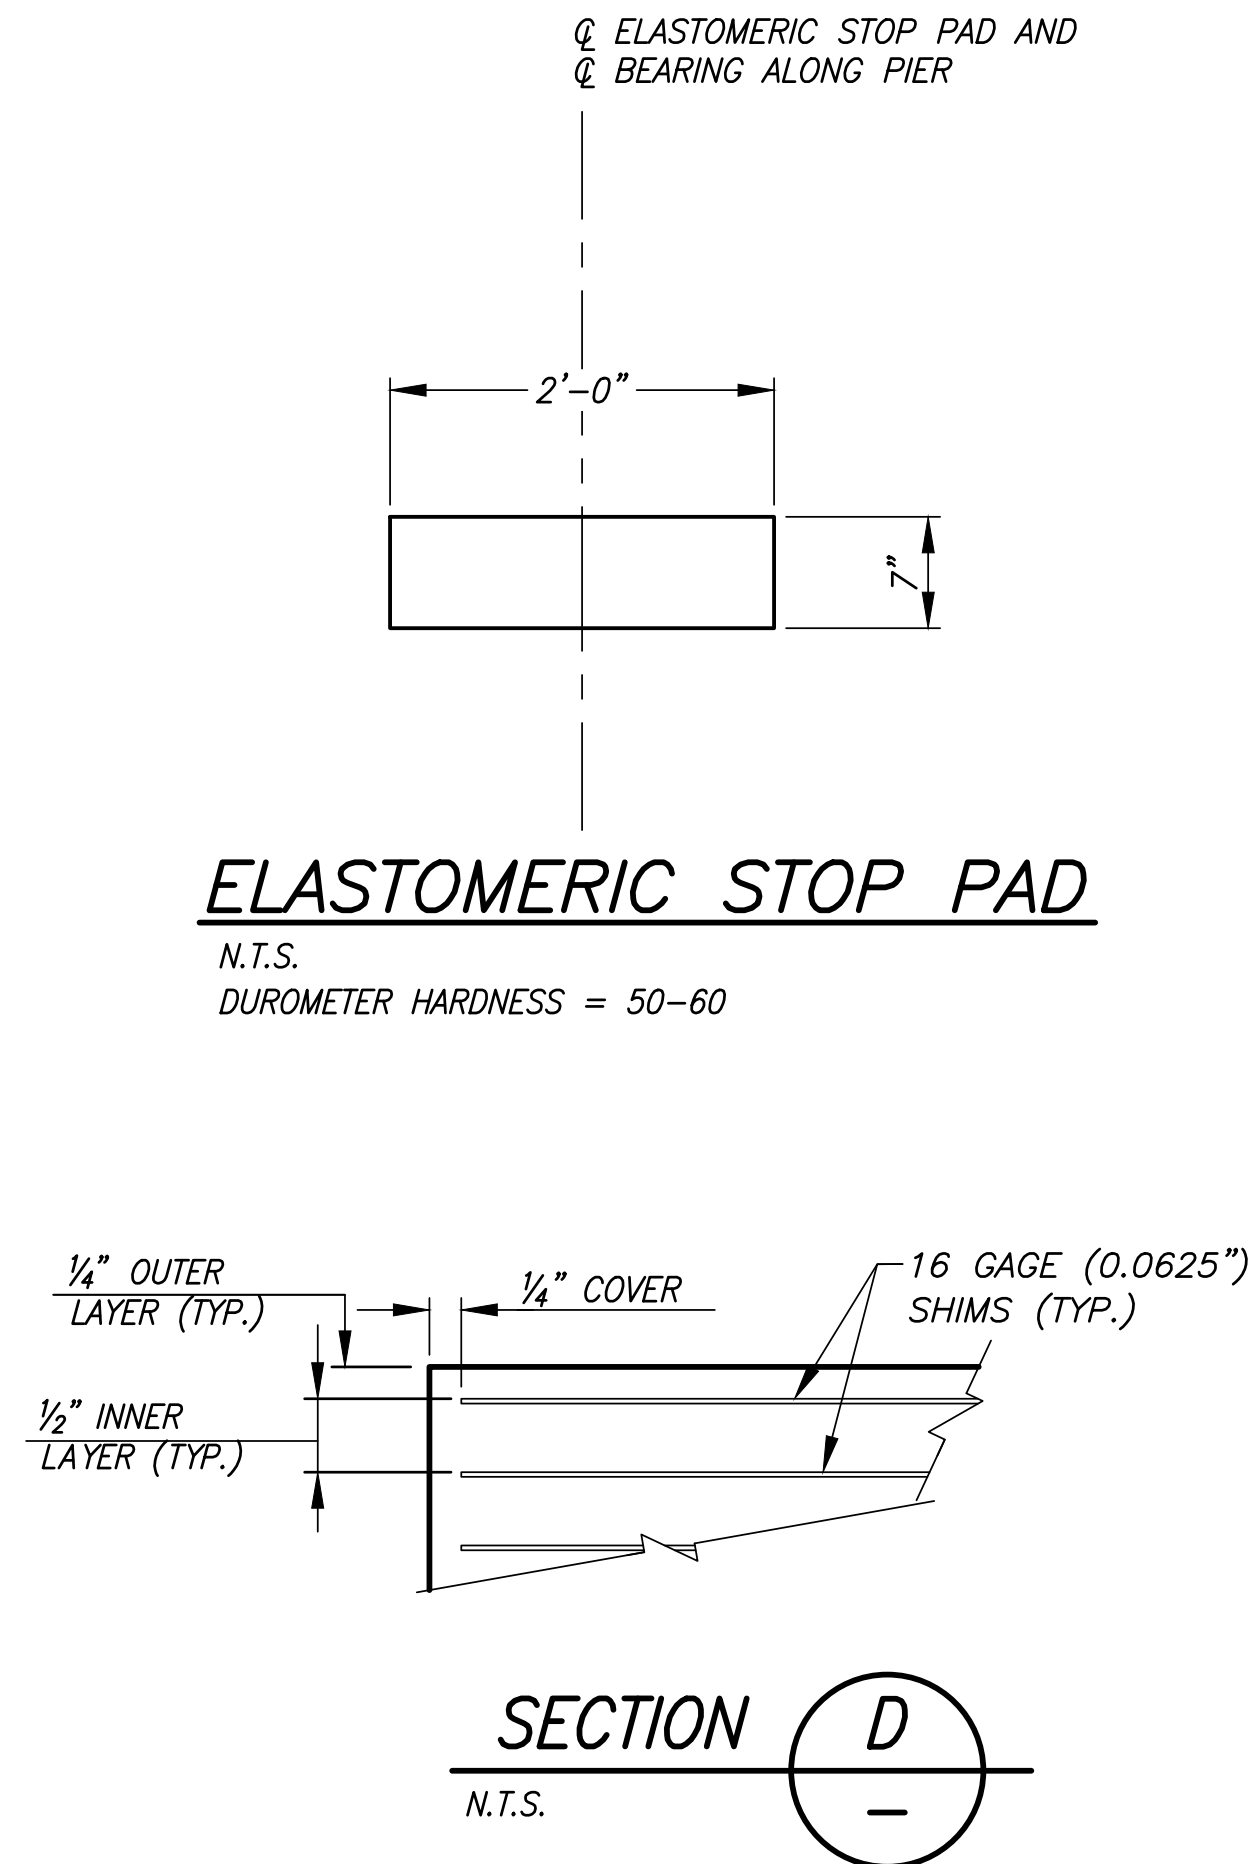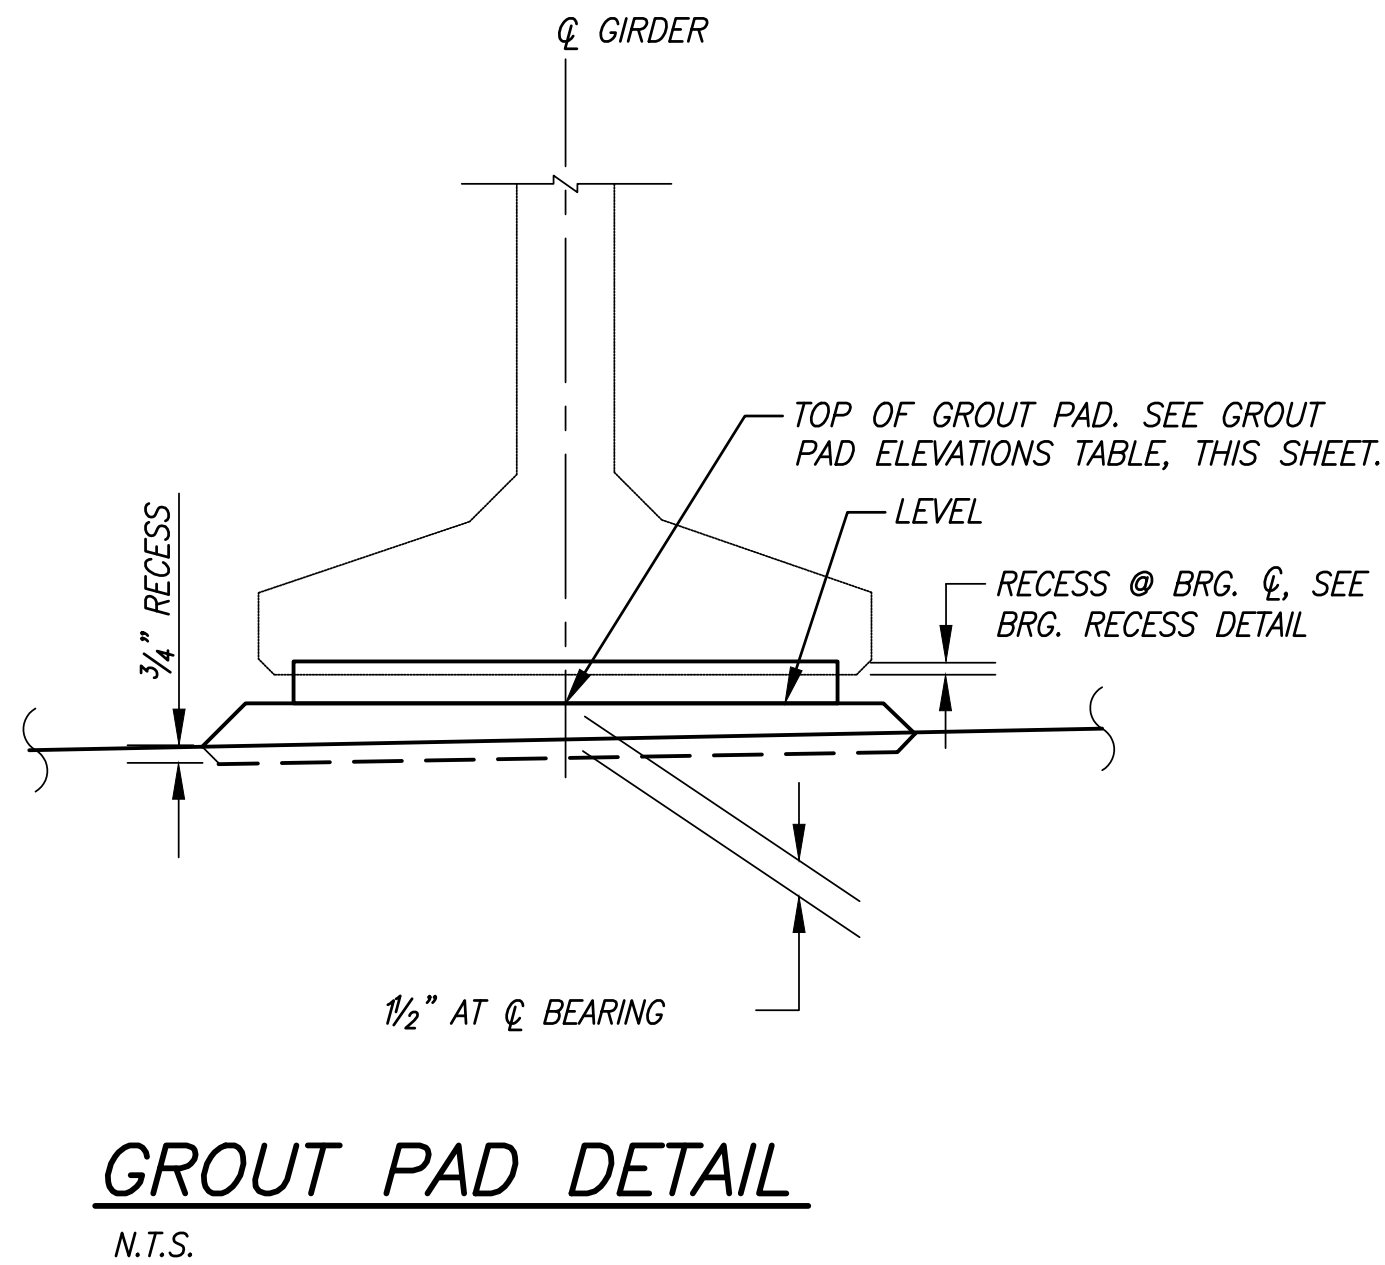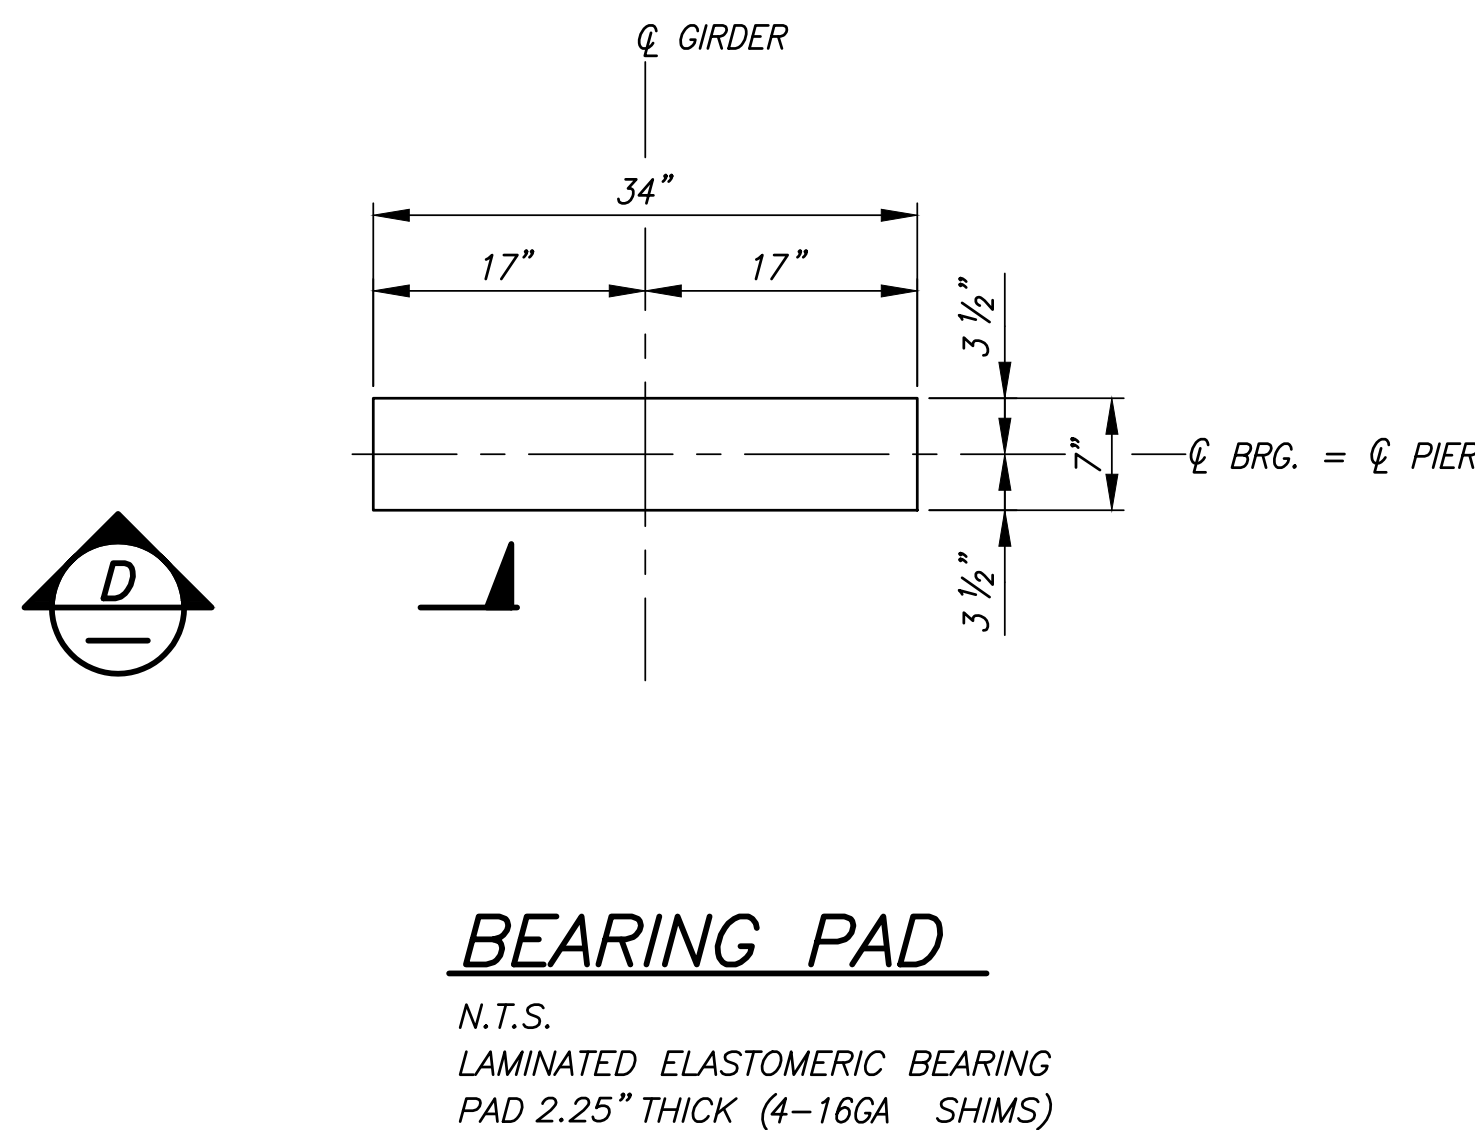

BEARING DESIGN TABLE			
SERVICE I LIMIT STATE			
GIRDER	A,B,C,F,G	D	E
DEAD LOAD REACTION (KIPS)	113	110	116
LIVE LOAD REACTION (W/O IMPACT, KIPS)	31	31	31
LOADED HEIGHT (DL, INCHES)	2.22	2.22	2.22
UNLOADED HEIGHT (INCHES)	2.25	2.25	2.25
SHEAR MODULUS AT 73° F (PSI)	165	165	165

GROUT PAD ELEVATIONS	
GIRDER	ELEVATION
A	13.06
B	13.16
C	13.25
D	13.35
E	13.25
F	13.16
G	13.06

REVISIONS				SURVEYED: COUNTY
No.	BY	DATE	DESCRIPTION	DESIGNED: MO
				DRAWN: MO
				CHECKED: RPD
				CRP No. 2626
				DATE: 08/28/24

11241 Willows Road NE, Suite 200
Redmond, WA 98052
425.822.4446
www.otak.com


8/29/2024

KITSAP COUNTY
DEPT. OF PUBLIC WORKS
614 DIVISION STREET MS-26
PORT ORCHARD, WA 98366
TEL:(360) 337-5777 FAX:(360) 337-4867


HARPER ESTUARY BARRIER
CORRECTION
BEARING DETAILS

KITSAP COUNTY, WASHINGTON
SECTION 2, TOWNSHIP 23 NORTH, RANGE 2 EAST, W.M.


SHEET
B06
13
OF
55

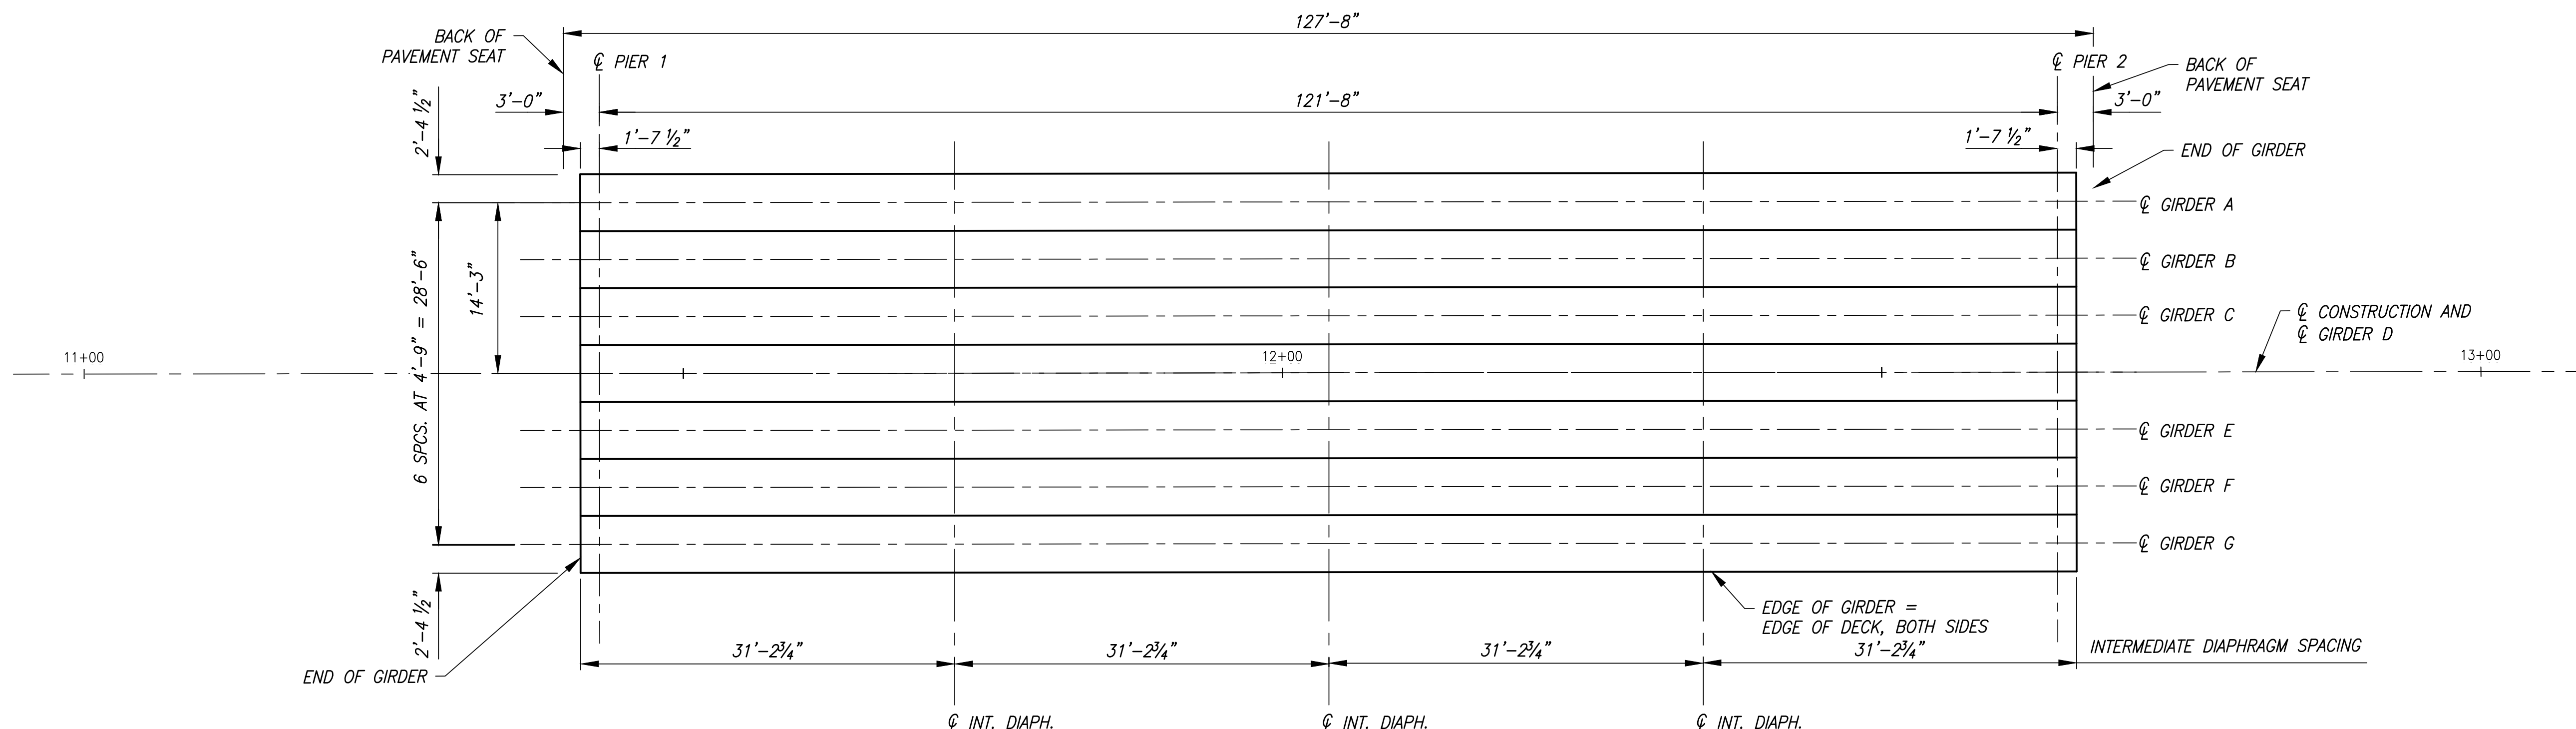

FRAMING PLAN
SCALE: 1" = 8'-0"

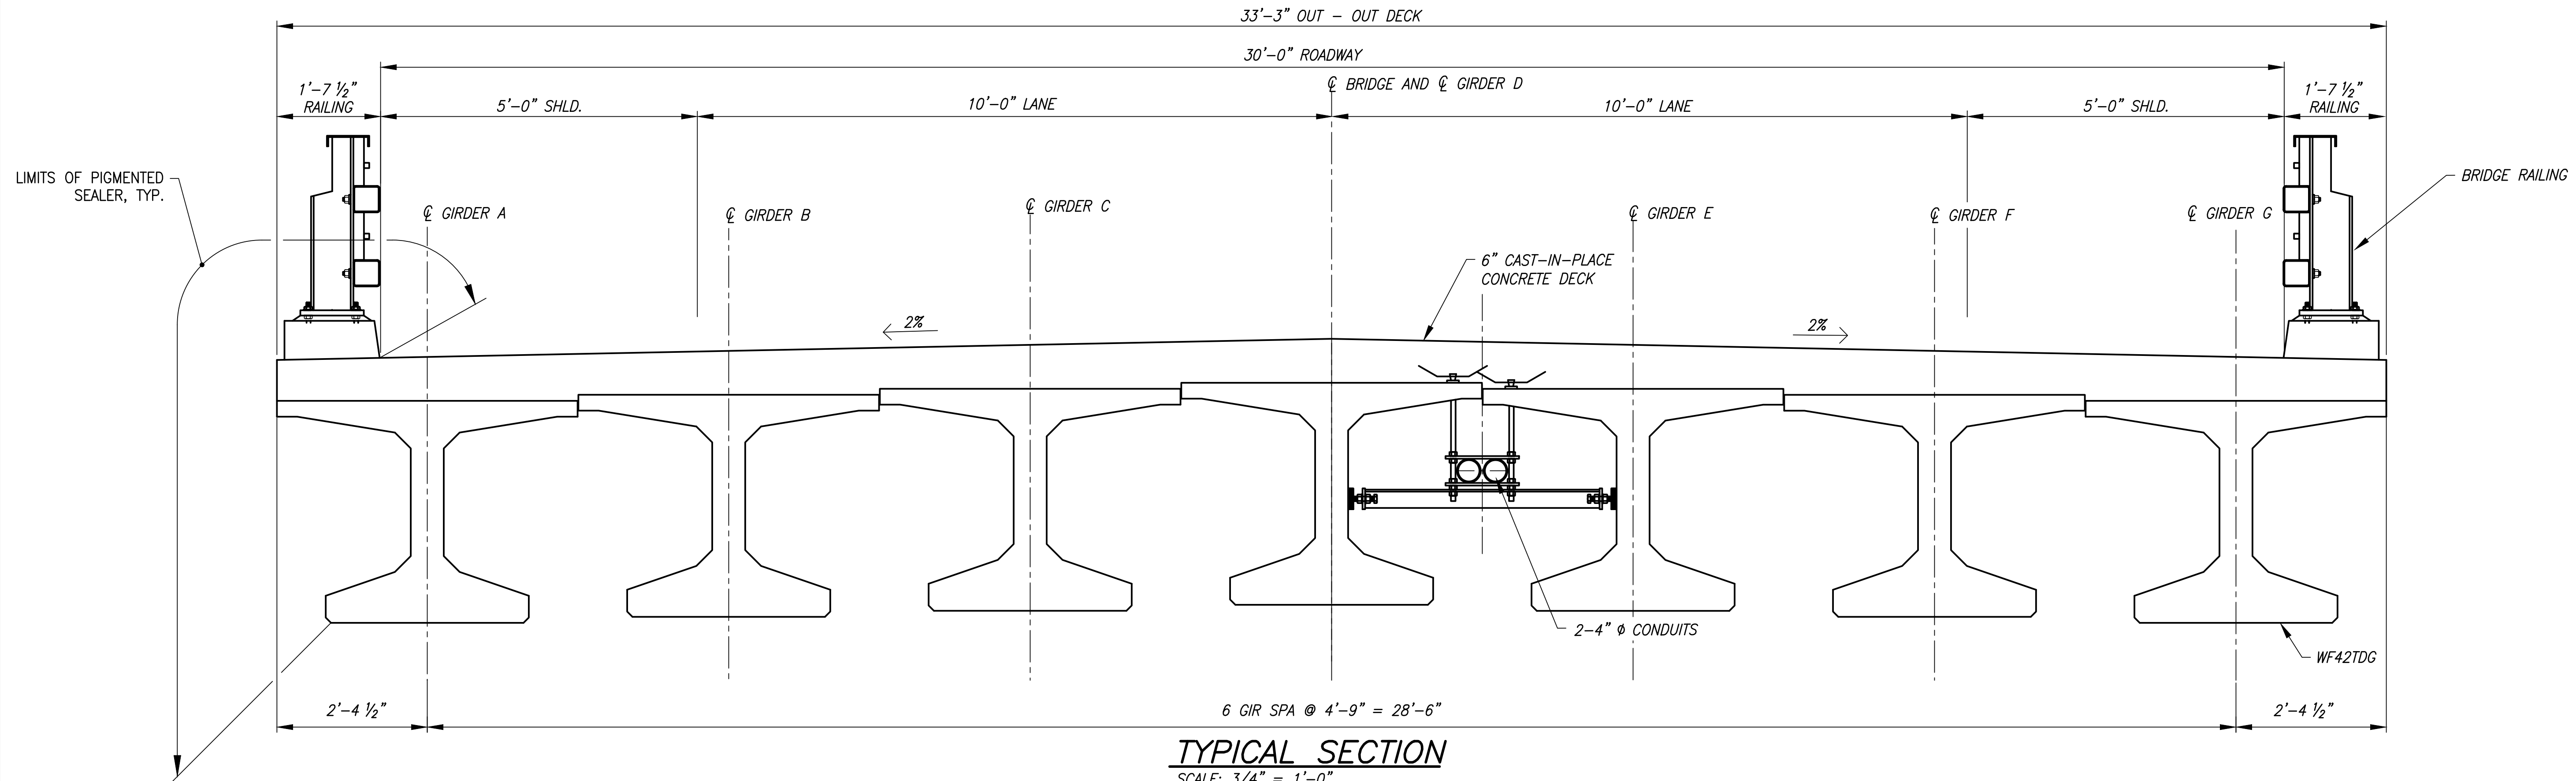


TYPICAL SECTION
SCALE: 3/4" = 1'-0"

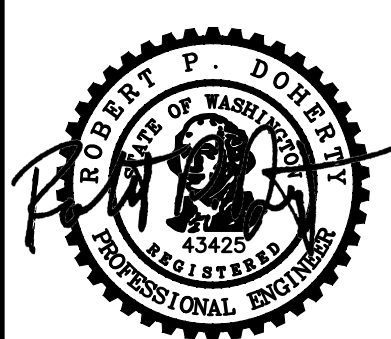REVISIONS				SURVEYED: COUNTY	 11241 Willows Road NE, Suite 200 Redmond, WA 98052 425.822.4446 www.otak.com  8/29/2024 	KITSAP COUNTY DEPT. OF PUBLIC WORKS 614 DIVISION STREET MS-26 PORT ORCHARD, WA 98366 TEL:(360) 337-5777 FAX:(360) 337-4867 HARPER ESTUARY BARRIER CORRECTION FRAMING PLAN AND TYPICAL SECTION KITSAP COUNTY, WASHINGTON SECTION 2, TOWNSHIP 23 NORTH, RANGE 2 EAST, W.M.	SHEET B07 14 OF 55
No.	BY	DATE	DESCRIPTION	DESIGNED: MO			
				DRAWN: MO			
				CHECKED: RPD			
				CRP No. 2626			
				DATE: 08/28/24			

Plotted: Aug 29, 2024 - 11:14am
C:\PROJECT\32500\32510.Dwg 05_B08.dwg
Layout Name: B08
Matt OConnell

GIRDER SCHEDULE

SPAN	GIRDER	GIRDER SERIES	TOP FLANGE WIDTH "W"	PLAN LENGTH (ALONG GIRDER GRADE) (SEE GIRDER NOTE 1)	INT. DIAPHRAGM TYPE (FULL OR PARTIAL)	GIRDER END DETAILS						MIN. CONC. COMP. STRENGTH		NUMBER OF STRANDS (SEE GIRDER NOTE 2)			LOCATION OF C.G. STRANDS			STRAIGHT STRANDS TO EXTEND				"A" DIMENSIONS AT ϕ BEARINGS	DECK SCREED CAMBER "C"	MIDSPAN VERTICAL DEFLECTION "D"		REINFORCEMENT DETAILS						SHIPPING AND HANDLING DETAILS					
						END 1 TYPE	END 2 TYPE	L_d	θ_1	θ_2	P_1	P_2	28-DAYS F'_{CI} (KSI)	RELEASE F'_{CI} (KSI)	STRAIGHT	HARPED	TEMPORARY	E	F_{ϕ}	F_0	END 1		END 2			LOWER BOUND 40 DAYS	UPPER BOUND 120 DAYS	ZONE 1		ZONE 2		ZONE 3		L	L1	L2	K_s MINIMUM SHIPPING SUPPORT ROTATIONAL SPRING CONSTANT	W_{cc} MINIMUM SHIPPING SUPPORT CNTR-TO-CNTR WHEEL SPACING	
																					STRANDS	EXTENSION LENGTH	STRANDS					EXTENSION LENGTH	SPACINGS	LENGTH	SPACINGS	LENGTH	SPACINGS						LENGTH
1	A-G	WF42TDG	4'-9"	124'-11"	FULL	A	A	N/A	90	90	1'-7 1/2"	1'-7 1/2"	9.0	7.5	32	12	0	3"	3 3/4"	11 5/8"	1 TO 14	1'-6"	1 TO 14	1'-6"	8"	2 1/2"	8 1/8"	11 3/8"	2 1/2"	2'-0"	6"	12'-0"	9"	4'-6"	3'-0"	3'-6"	3'-6"	40000 KIP-IN/RAD	6'-0"

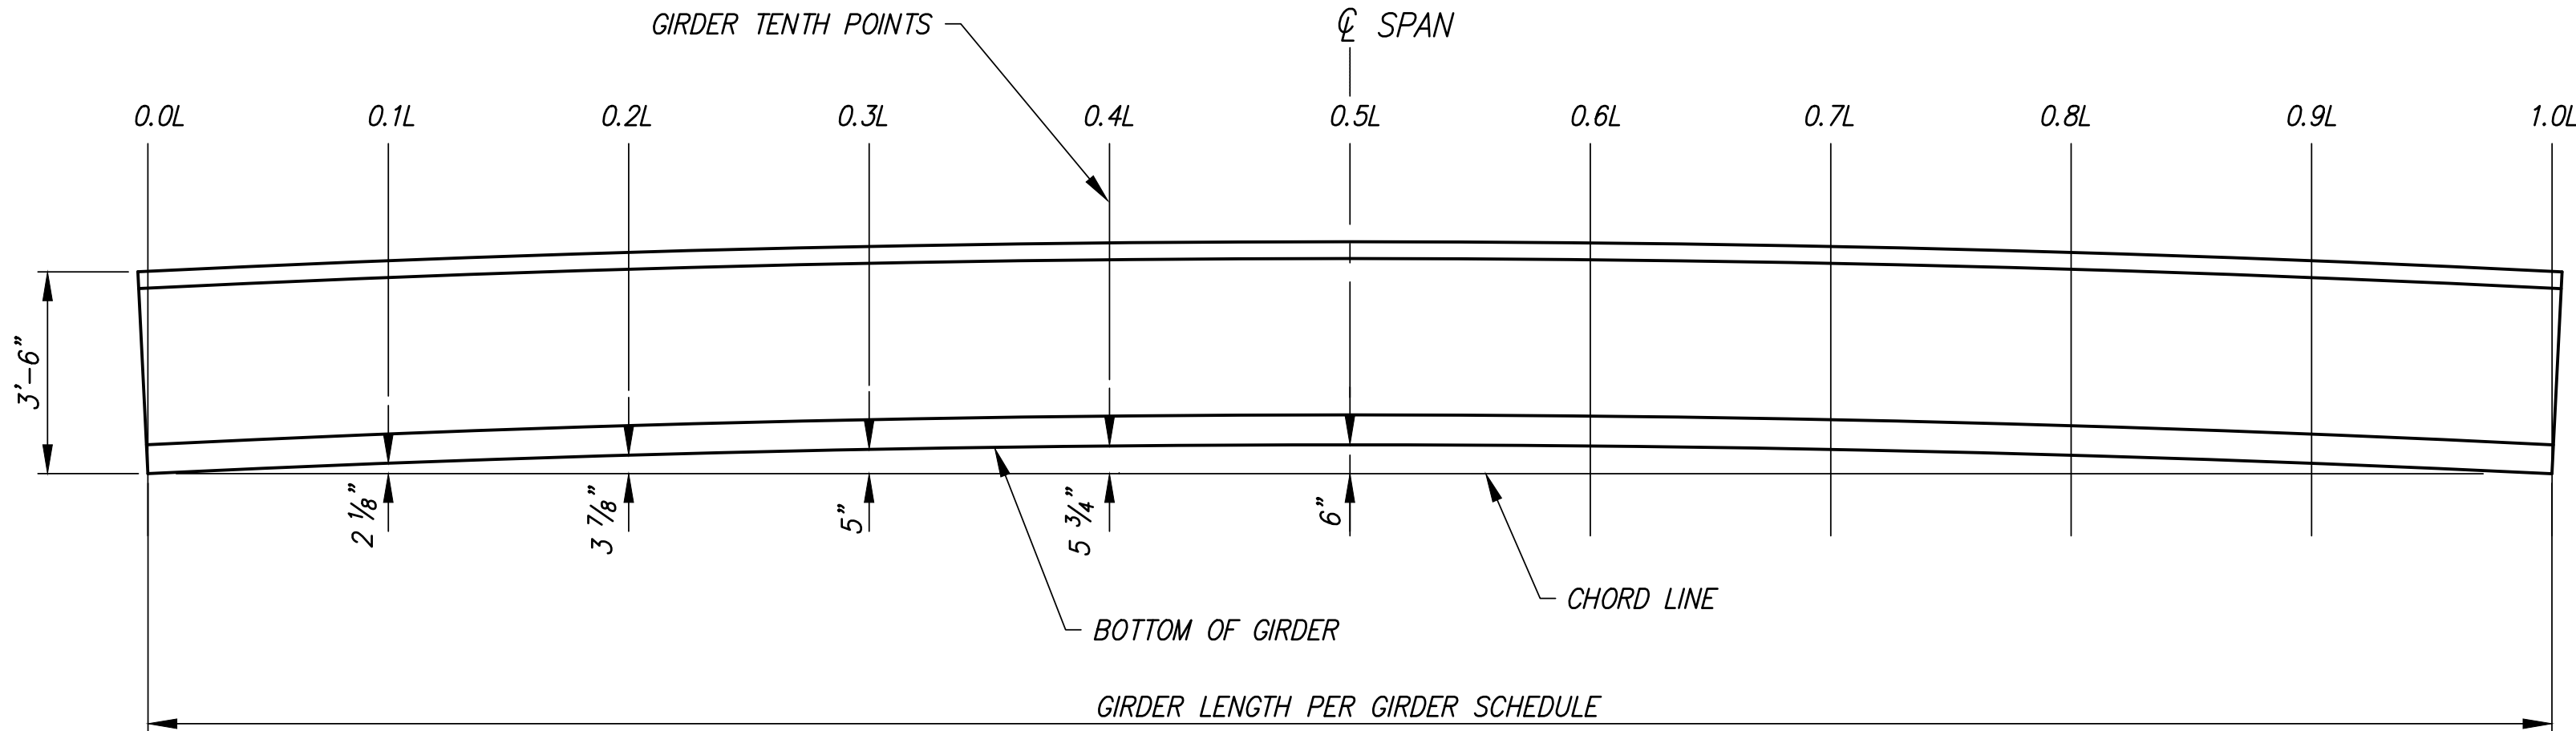



GIRDER PRECAMBER DIAGRAM

GIRDER NOTES

- PLAN LENGTH SHALL BE INCREASED AS NECESSARY TO COMPENSATE FOR SHORTENING DUE TO PRESTRESS AND SHRINKAGE.
- ALL PRETENSIONED AND TEMPORARY STRANDS SHALL BE 0.6"Ø AASHTO M203 GRADE 270 LOW RELAXATION STRANDS, JACKED TO 202.5 KSI.
- GIRDER SHALL BE FABRICATED WITH AN UPWARD CAMBER AS SHOWN IN THE GIRDER PRECAMBER DIAGRAM, THIS SHEET.
- PRECAMBER DIMENSIONS SHOWN ARE MEASURED FROM THE CHORDED LINE BETWEEN GIRDER ENDS AT GIRDER TENTH POINTS AND SHALL BE MIRRORED ABOUT ϵ SPAN. GIRDER SHALL HAVE RADIAL ARC BETWEEN POINTS SHOWN.
- ALL STRAND LOCATIONS SHALL BE MEASURED FROM THE BOTTOM OF THE GIRDER. STRAND VERTICAL ALIGNMENT SHALL BE PARALLEL TO BOTTOM FLANGE.
- CAMBER DIMENSIONS SHOWN ARE PRIOR TO STRAND RELEASE.
- REFER TO SHEET B14 FOR SCREED SETTING DIMENSIONS.
- SEE DECK REINFORCING PLAN AND SECTION AND UTILITY ATTACHMENT DETAILS SHEETS FOR BLOCKOUTS FOR UTILITY SUPPORTS.

REVISIONS				SURVEYED: COUNTY	Otak 11241 Willows Road NE, Suite 200 Redmond, WA 98052 425.822.4446 www.otak.com	ROBERT P. DOHERTY 43425 REGISTERED PROFESSIONAL ENGINEER 8/29/2024	KITSAP COUNTY 1857 WASHINGTON KITSAP COUNTY DEPT. OF PUBLIC WORKS 614 DIVISION STREET MS-28 PORT ORCHARD, WA 98366 TEL:(360) 337-5777 FAX:(360) 337-4867	HARPER ESTUARY BARRIER CORRECTION WF THIN DECK GIRDER DETAIL 1 OF 4 KITSAP COUNTY, WASHINGTON SECTION 2, TOWNSHIP 23 NORTH, RANGE 2 EAST, W.M.	SHEET
No.	BY	DATE	DESCRIPTION	DESIGNED: MO					B08
				DRAWN: MO					15
				CHECKED: RPD					OF
				CRP No. 2626					55
				DATE: 08/28/24					


Plotted: Aug 29, 2024 - 11:15am
C:\PROJECT\32500\32510\Drawings\05_B09.dwg
Layout Name: B09
Matt OConnell

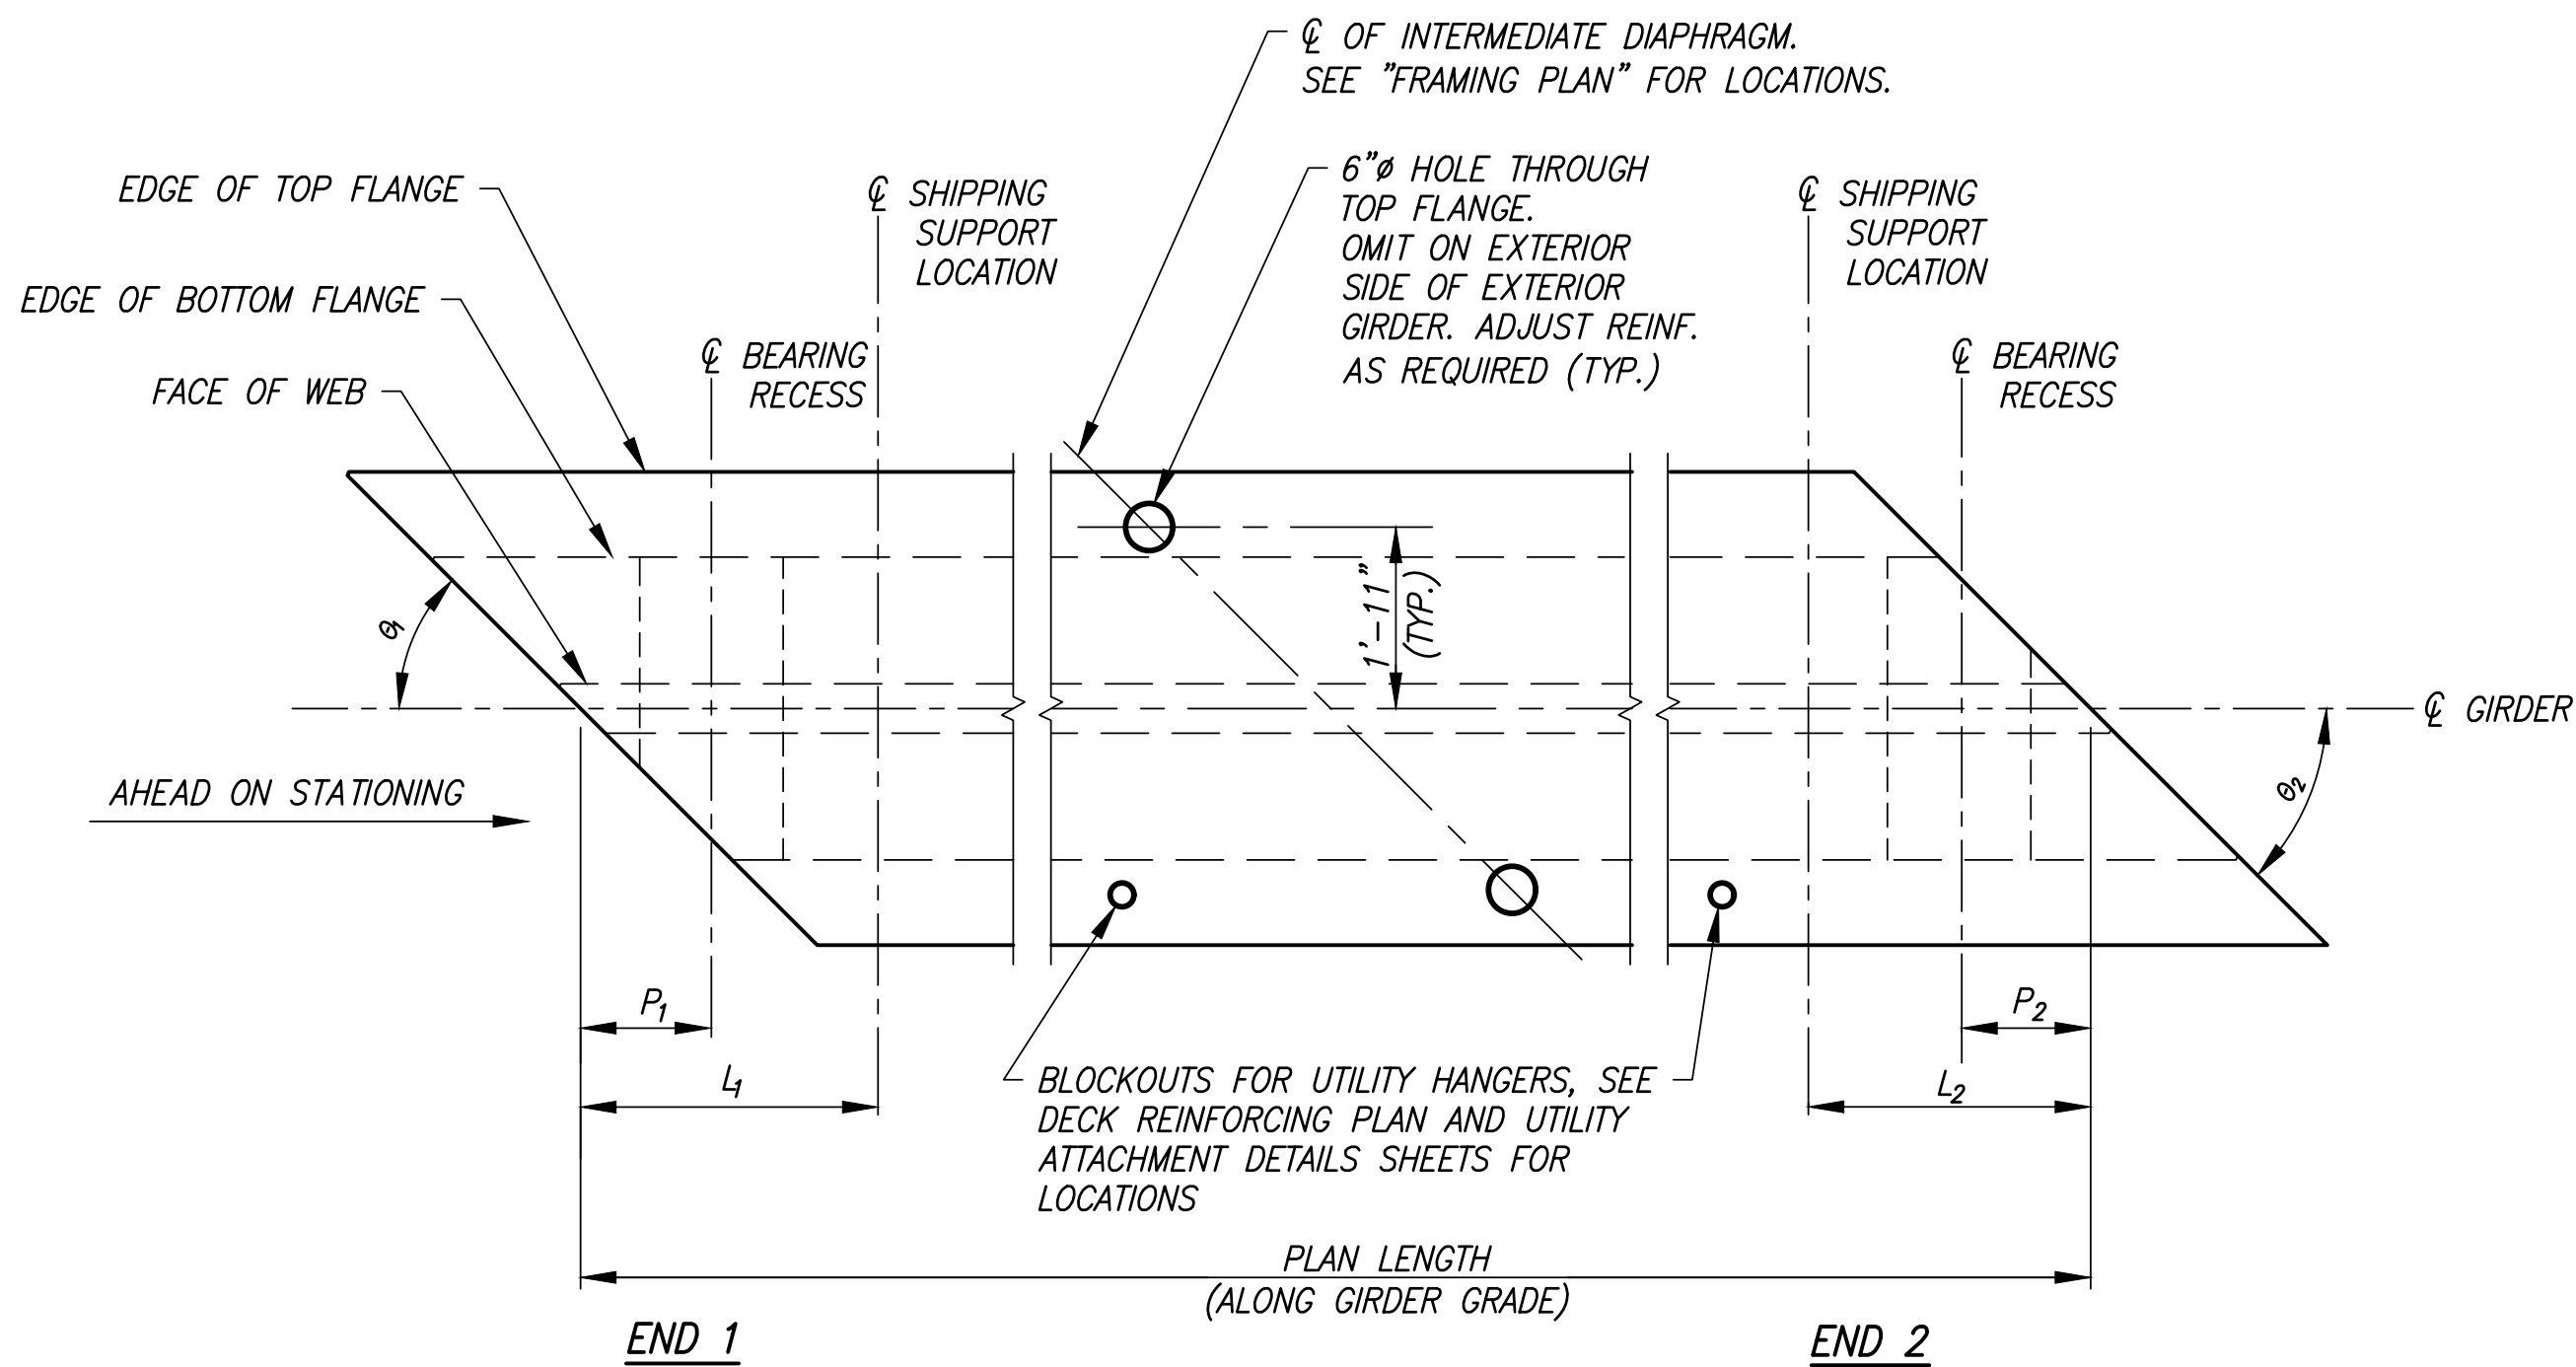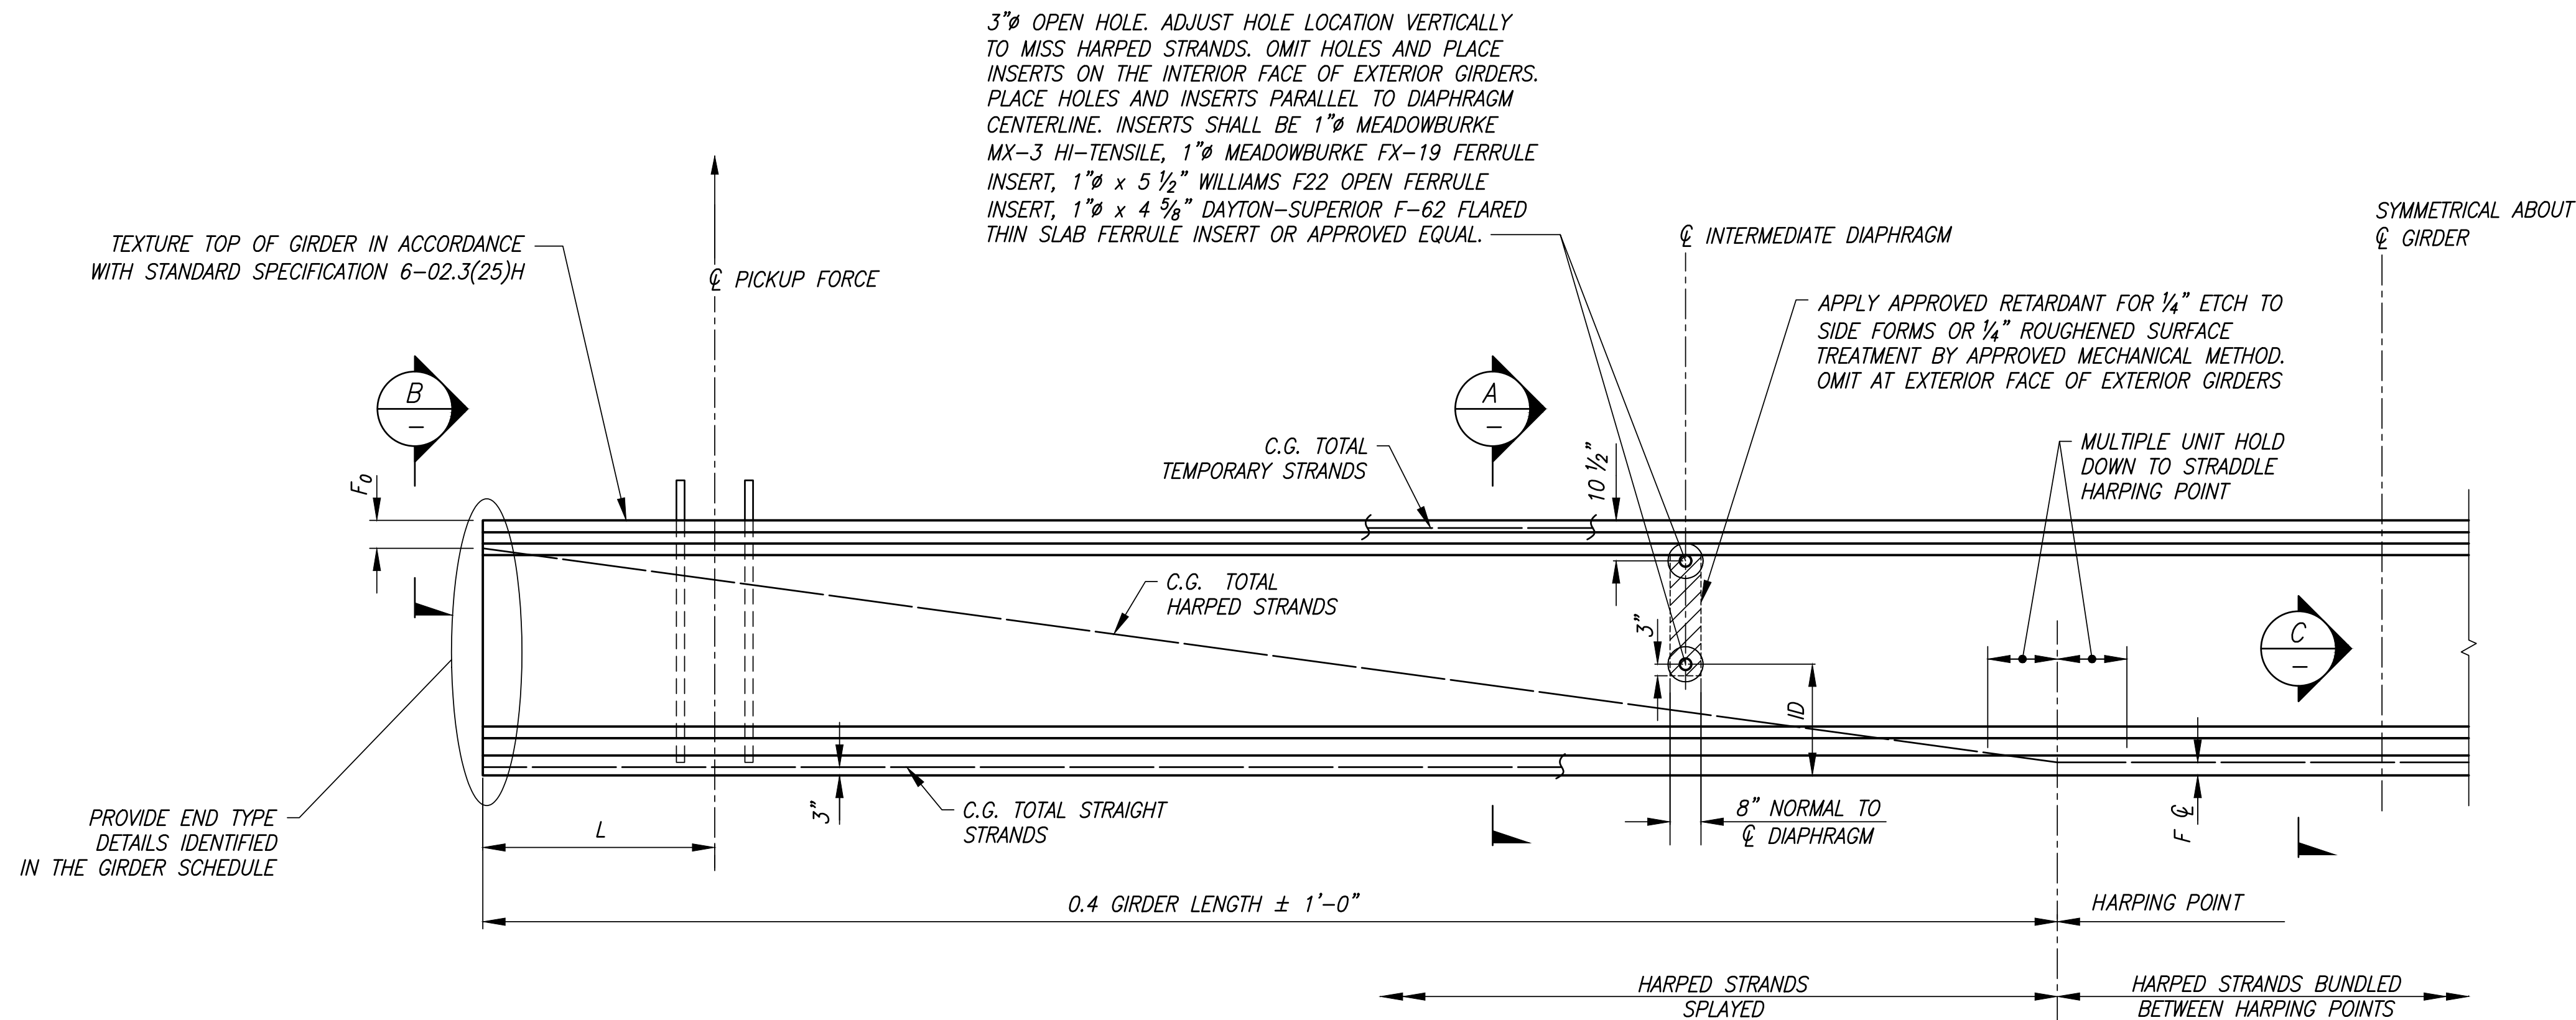

GIRDER PLAN

REVISIONS			
No.	BY	DATE	DESCRIPTION

SURVEYED: COUNTY
DESIGNED: MO
DRAWN: MO
CHECKED: RPD
CRP No. 2626
DATE: 08/28/24




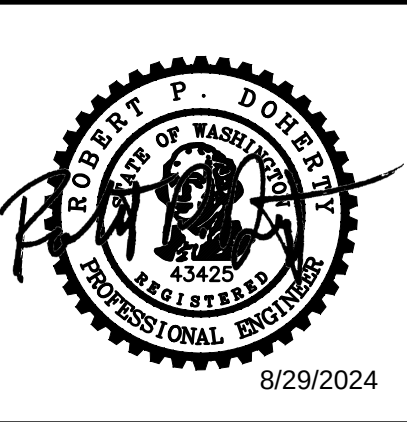


KITSAP COUNTY
DEPT. OF PUBLIC WORKS
614 DIVISION STREET MS-28
PORT ORCHARD, WA 98366
TEL:(360) 337-5777 FAX:(360) 337-4887

HARPER ESTUARY BARRIER
CORRECTION
WF THIN DECK GIRDER
DETAIL 2 OF 4
KITSAP COUNTY, WASHINGTON
SECTION 2, TOWNSHIP 23 NORTH, RANGE 2 EAST, W.M.

SHEET
B09
16
OF
55

Plotted: Aug 29, 2024 - 11:15am
C:\PROJECT\32500\32510.Dwg\05_B10.dwg
Layout Name: B10
Matt OConnell

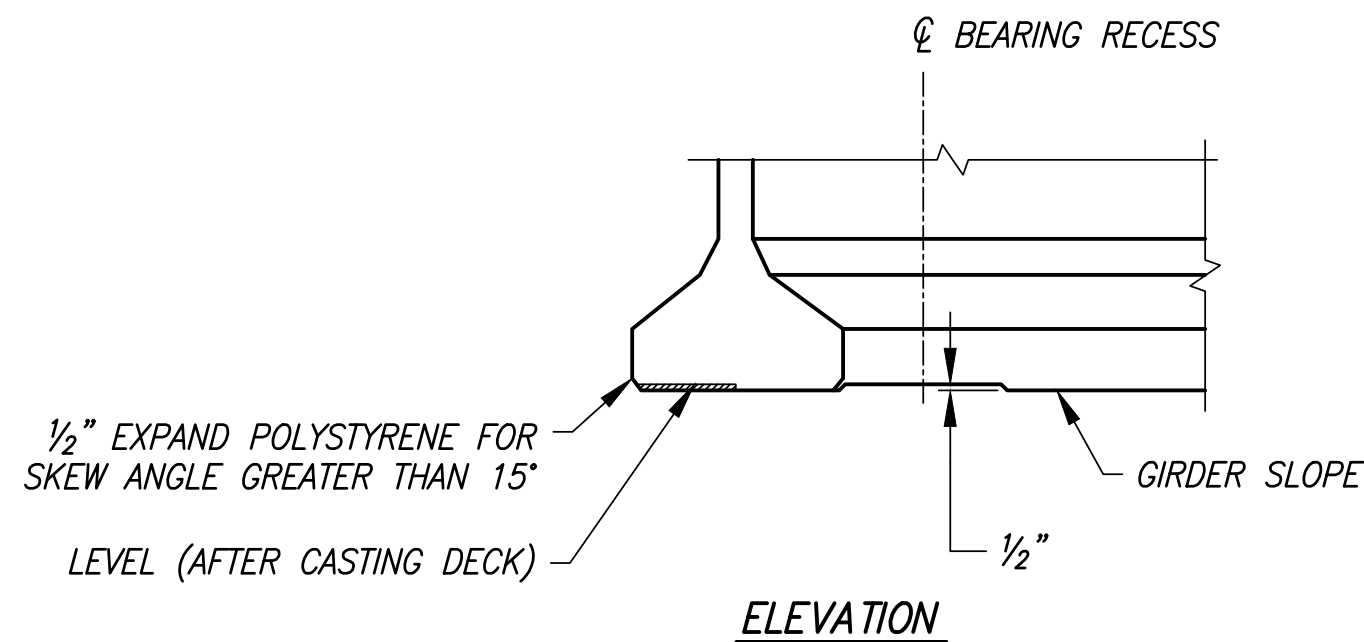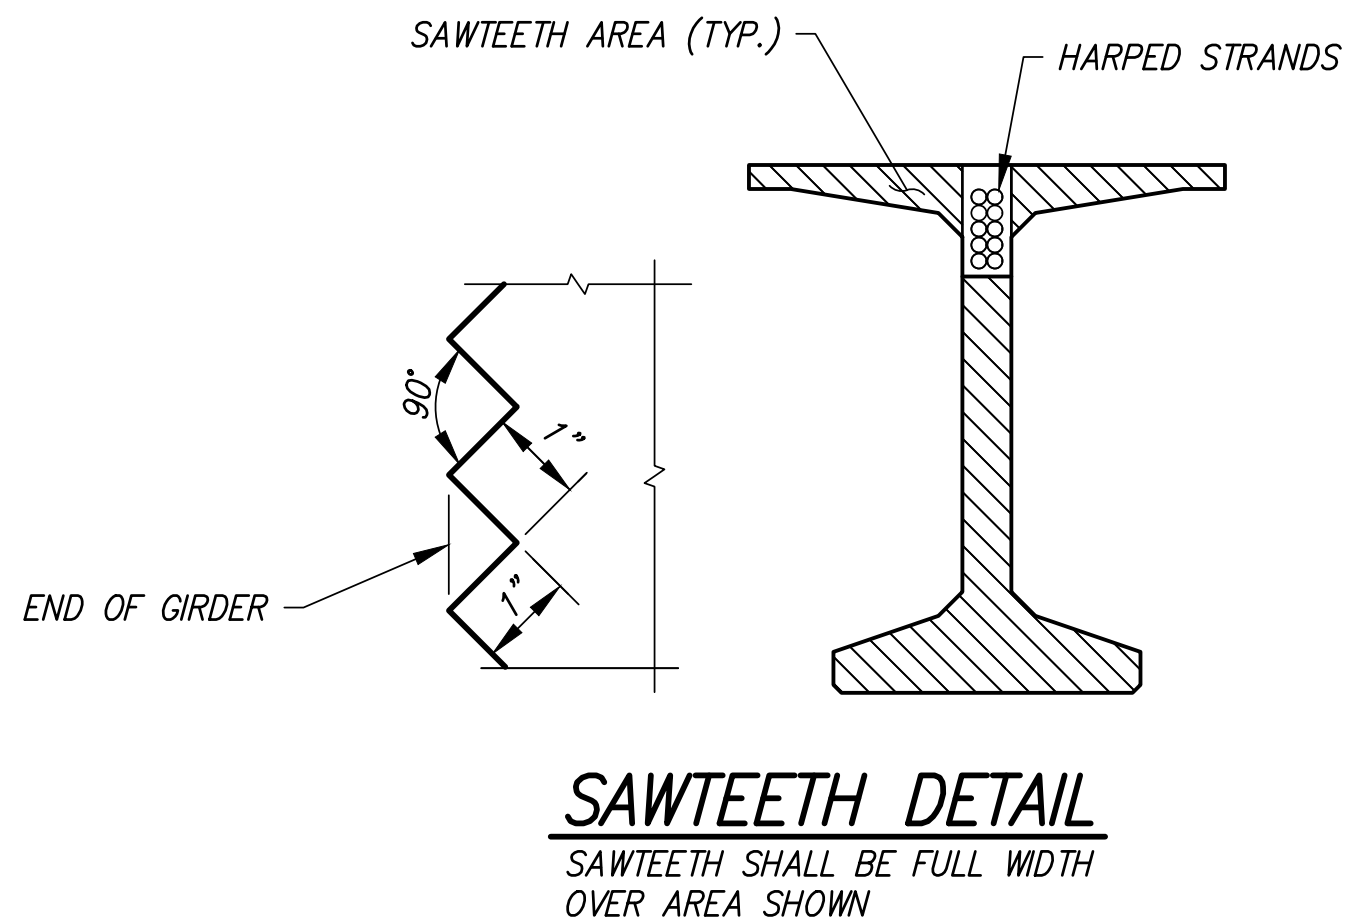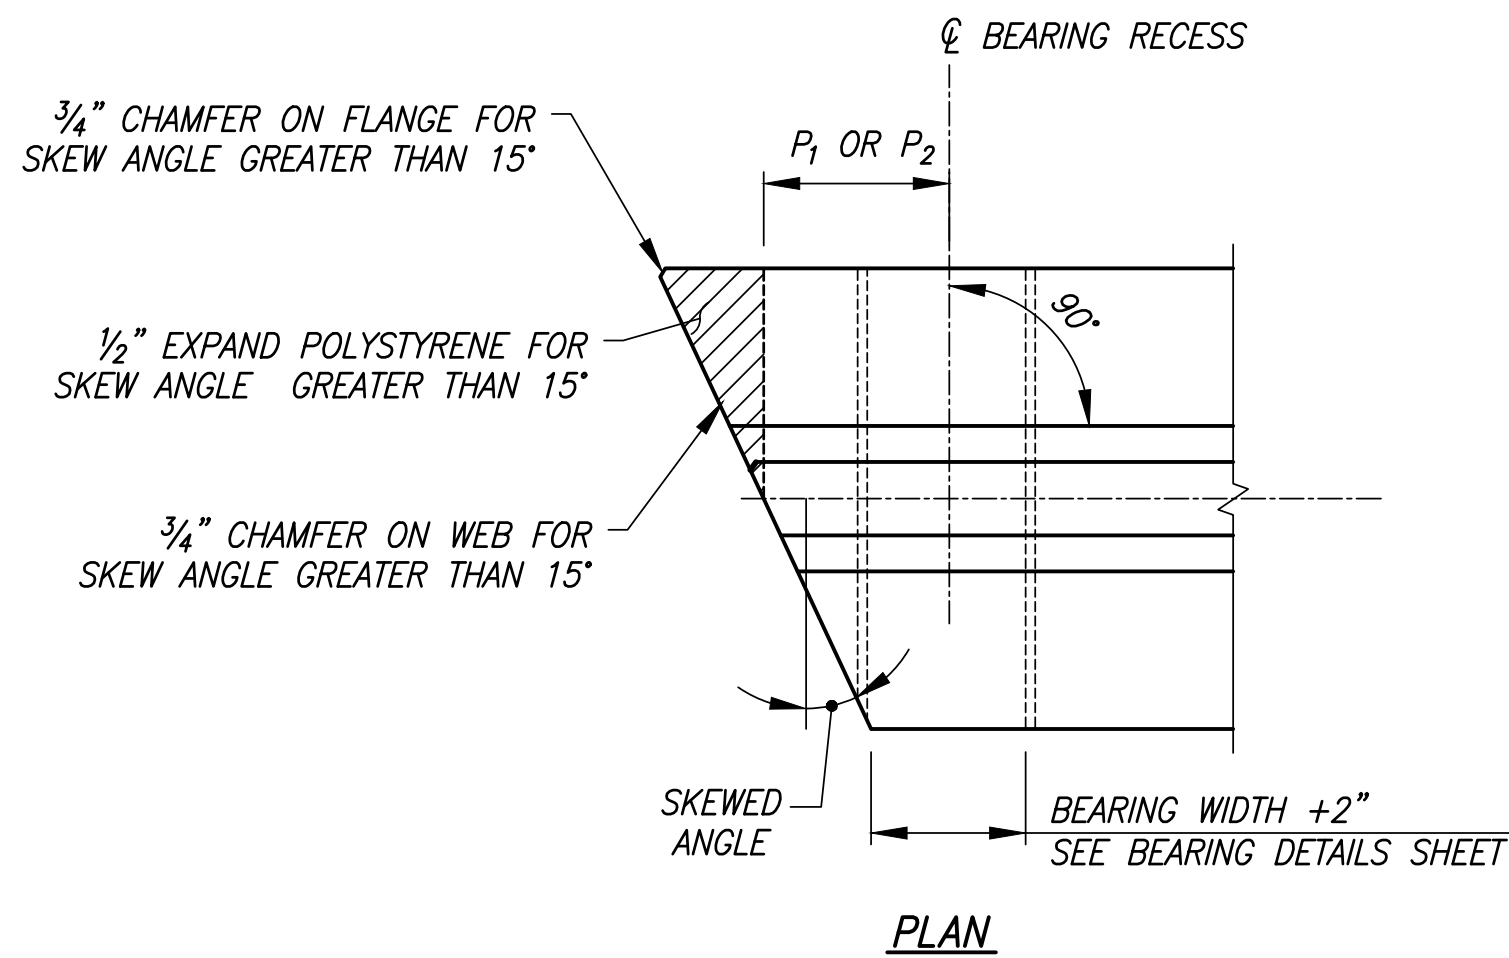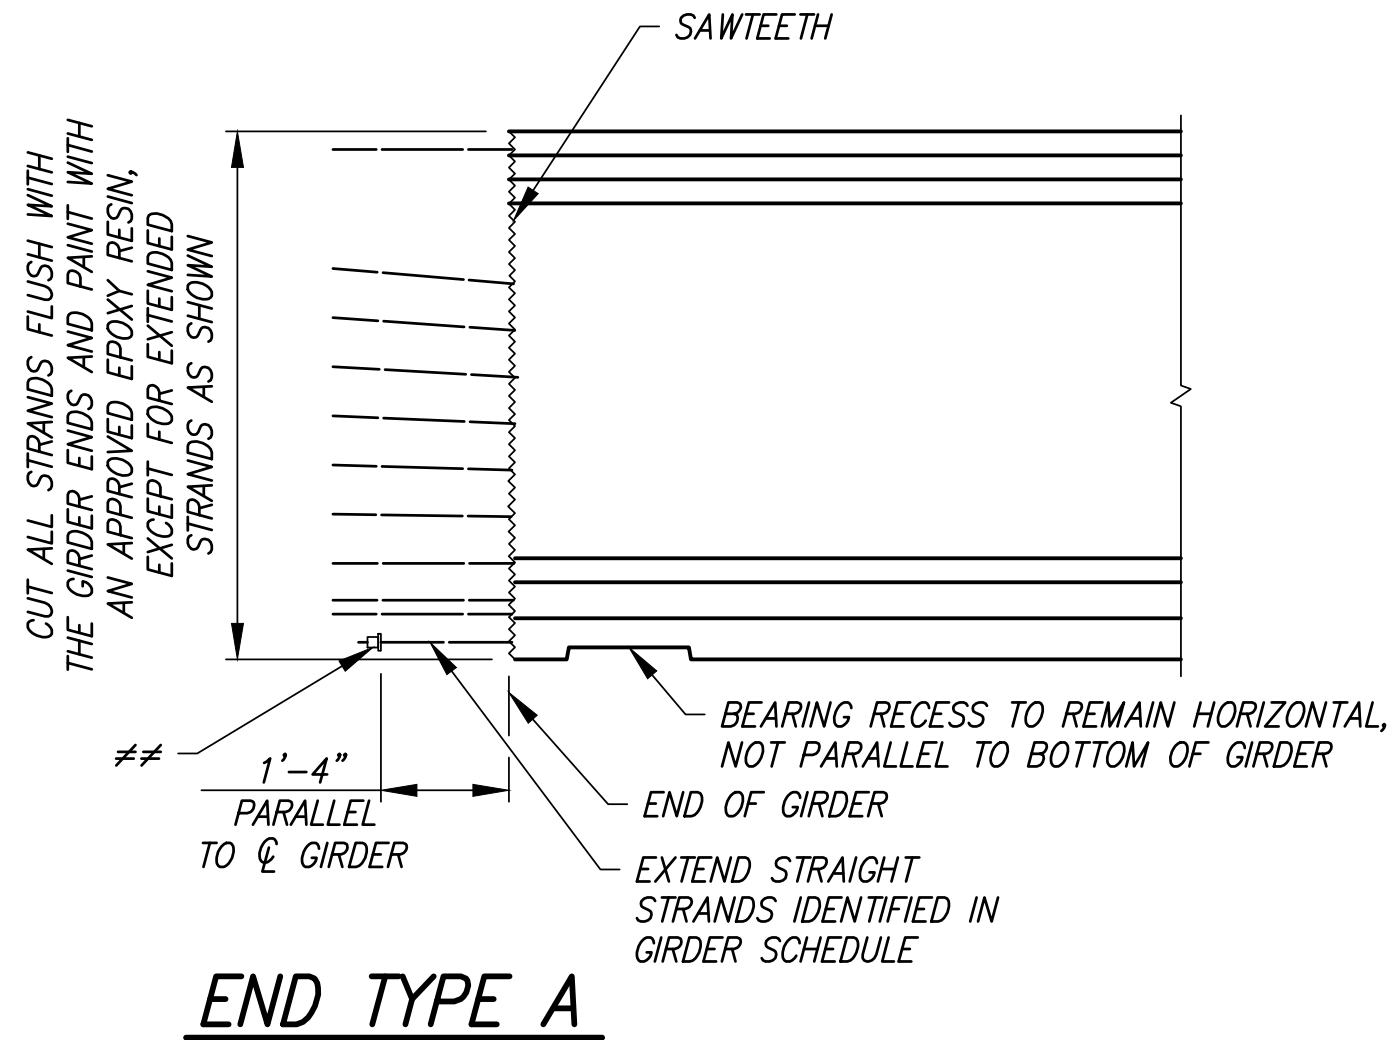


≠ 1 1/8" Ø MIN. STRAND CHUCK OR ASTM A108 2 3/4" Ø x 1 1/8" STRAND ANCHOR. ANCHOR STRAND WITH WEDGES BEFORE ERECTION. VERIFY WEDGES ARE SEATED TIGHTLY IMMEDIATELY BEFORE PLACING DIAPHRAGM CONCRETE.

REVISIONS			
No.	BY	DATE	DESCRIPTION

SURVEYED: COUNTY
DESIGNED: MO
DRAWN: MO
CHECKED: RPD
CRP No. 2626
DATE: 08/28/24



11241 Willows Road NE, Suite 200
Redmond, WA 98052
425.822.4446
www.otak.com

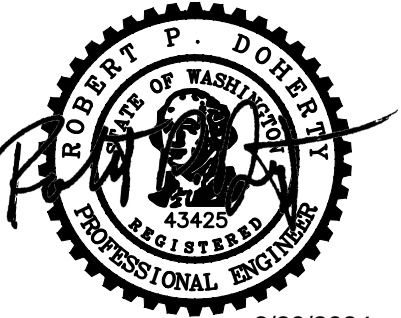

ROBERT P. DOHERTY
REGISTERED PROFESSIONAL ENGINEER
8/29/2024



KITSAP COUNTY
DEPT. OF PUBLIC WORKS
614 DIVISION STREET MS-26
PORT ORCHARD, WA 98366
TEL:(360) 337-5777 FAX:(360) 337-4867



HARPER ESTUARY BARRIER
CORRECTION

WF THIN DECK GIRDER
DETAIL 3 OF 4


KITSAP COUNTY, WASHINGTON
SECTION 2, TOWNSHIP 23 NORTH, RANGE 2 EAST, W.M.

SHEET
B10
17
OF
55

Plotted: Aug 29, 2024 - 12:27pm
C:\PROJECT\32500\32500.Dwg\05_B11.dwg
Layout Name: B11
Matt OConnell

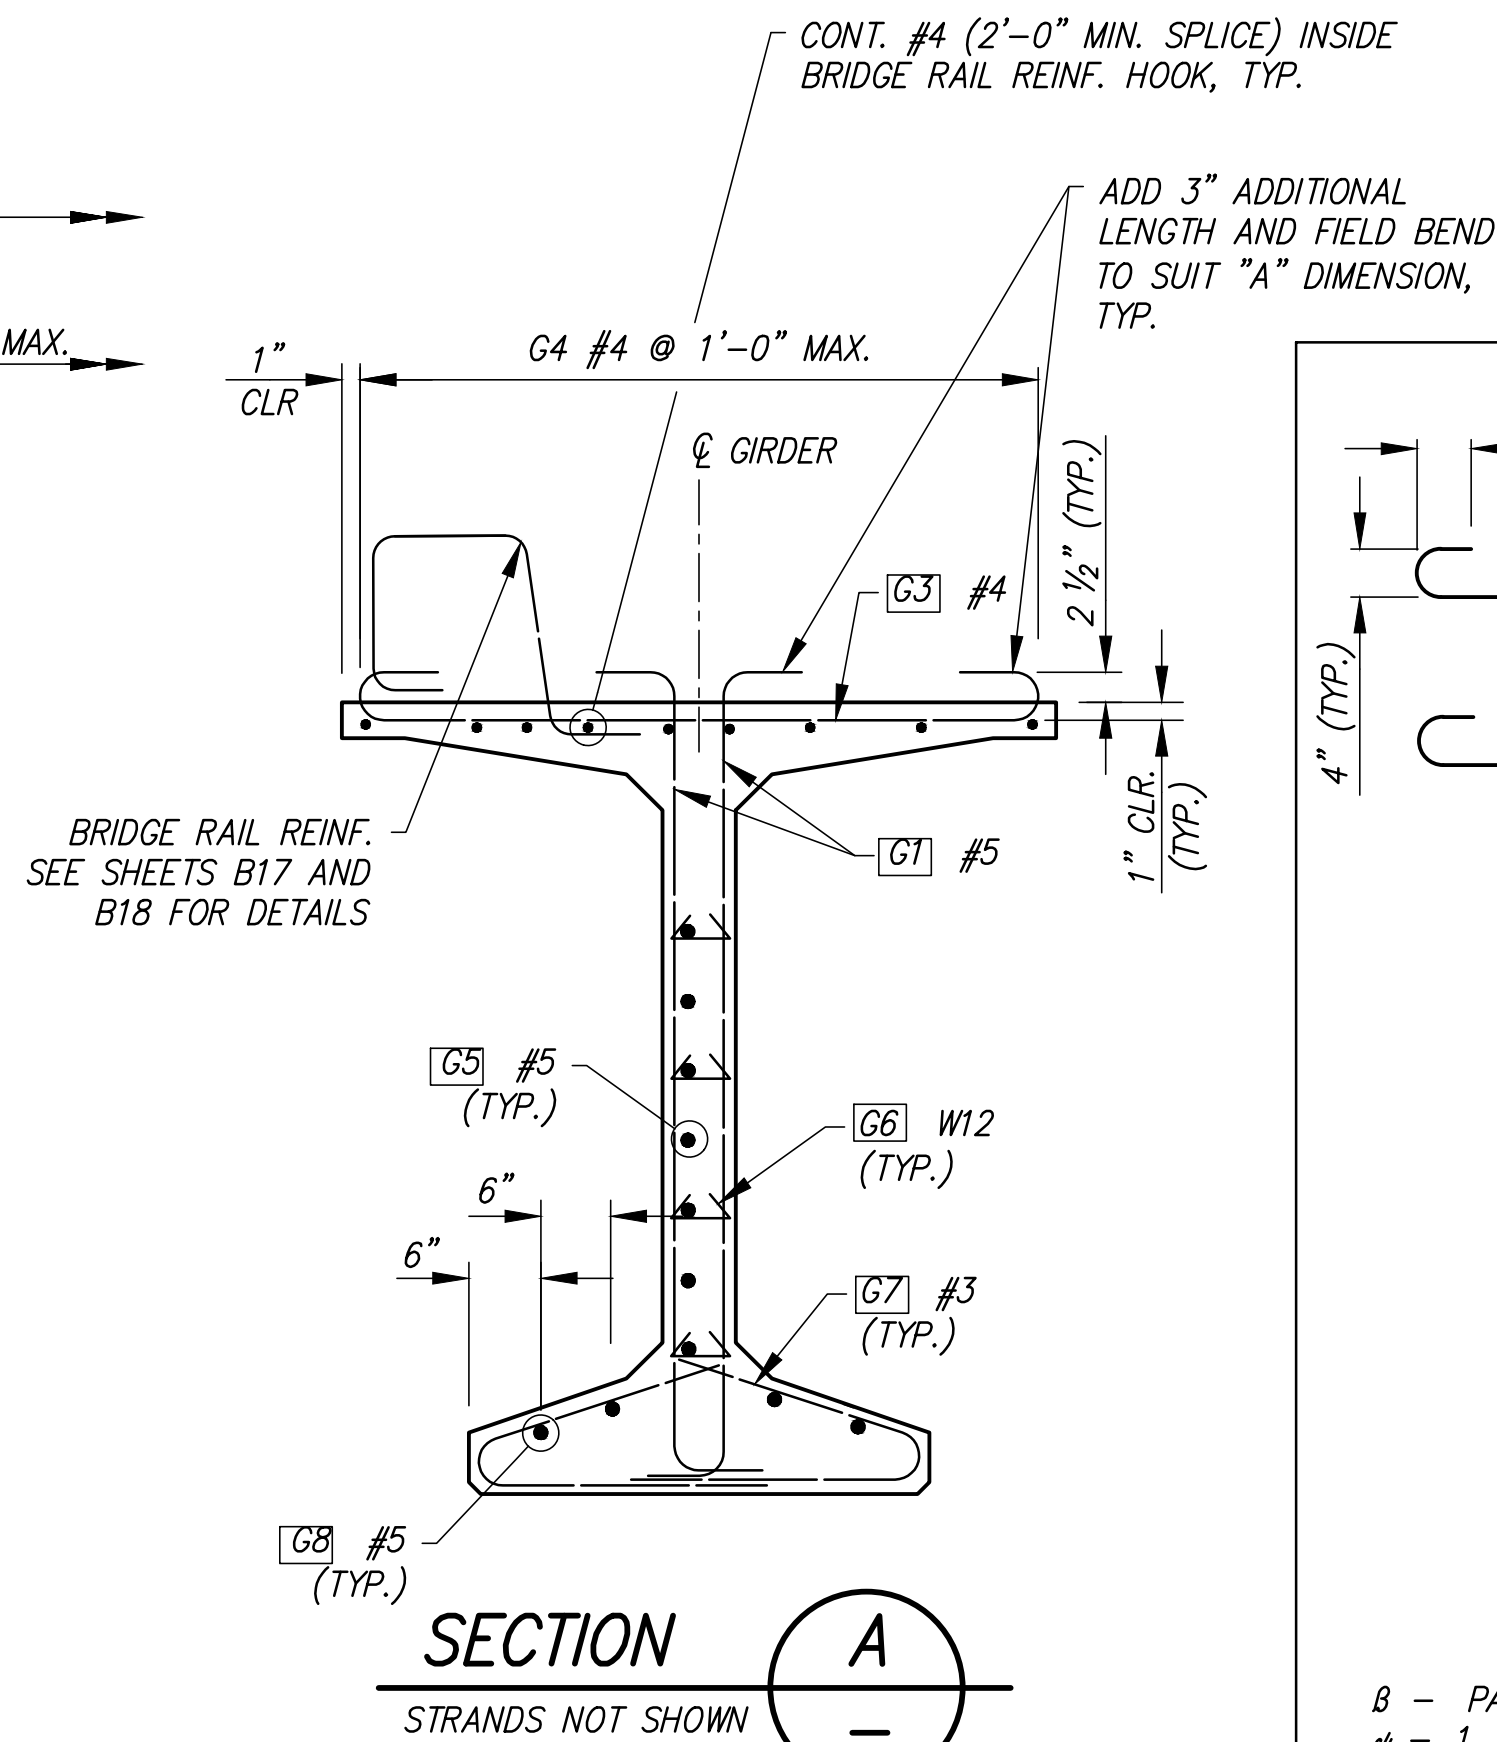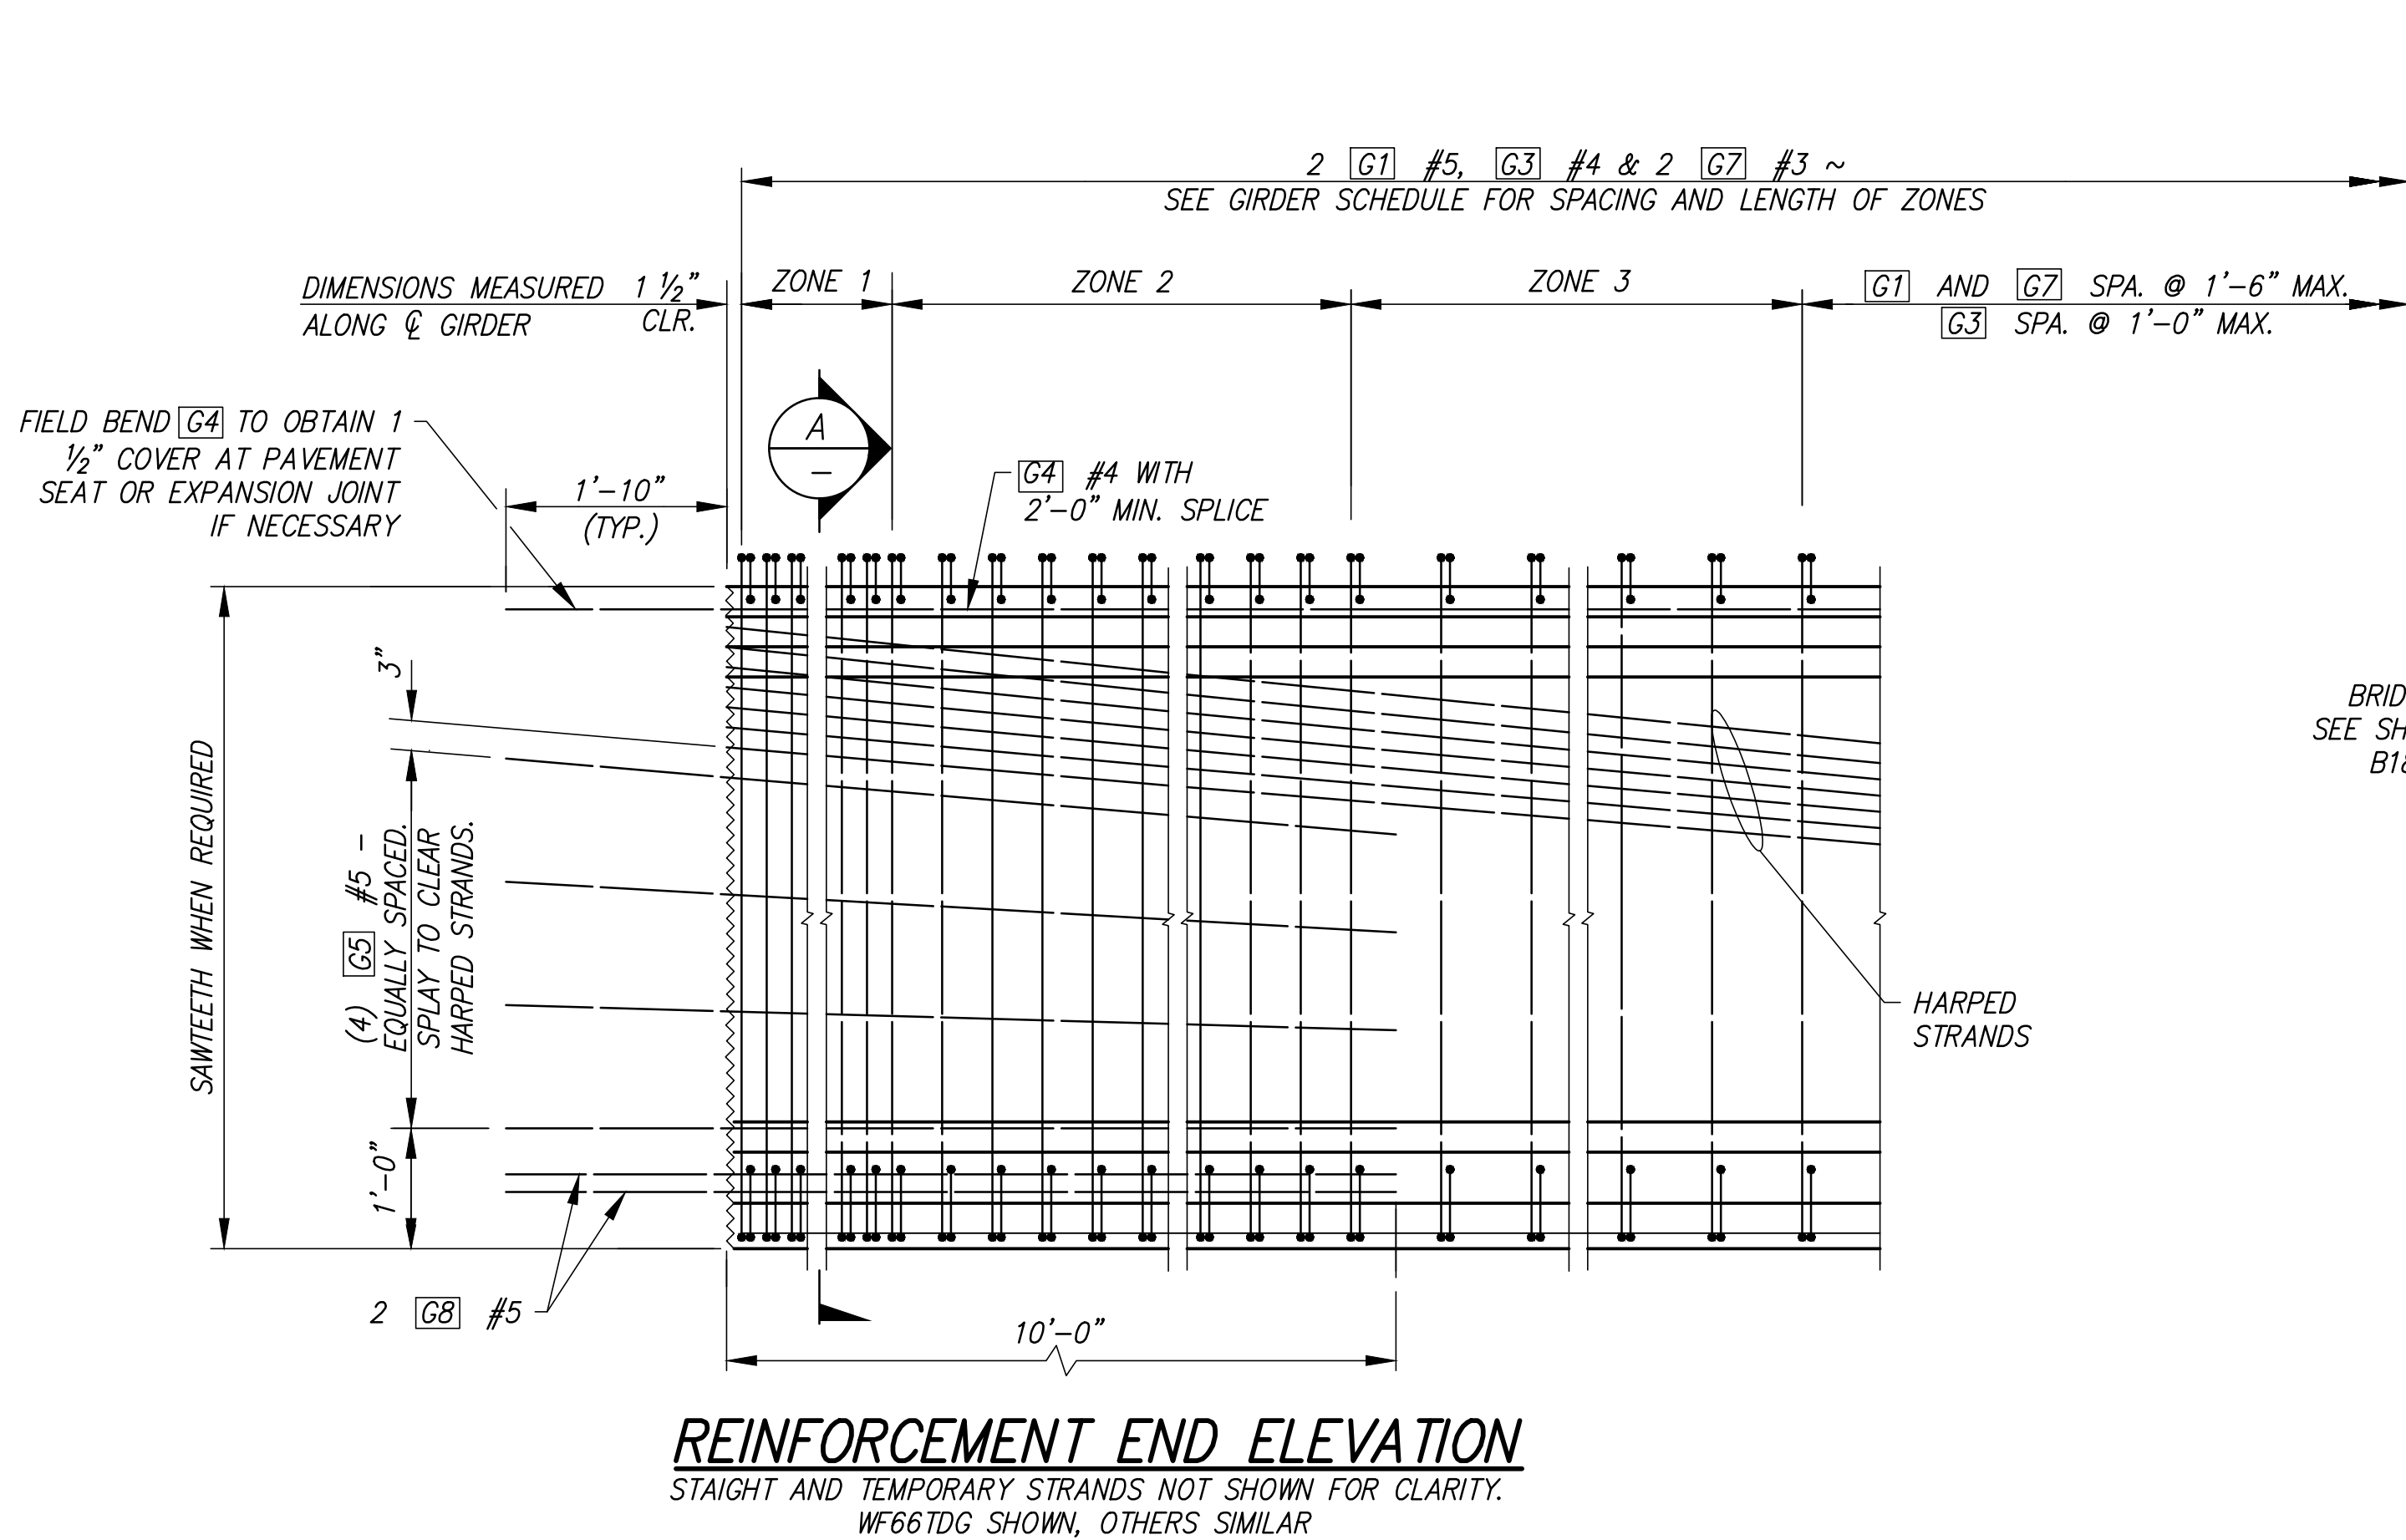


NOTE:
1. DEFORMED WELDED WIRE REINFORCEMENT IN ACCORDANCE WITH WSDOT STANDARD SPECIFICATION 6-02.3(25)A.

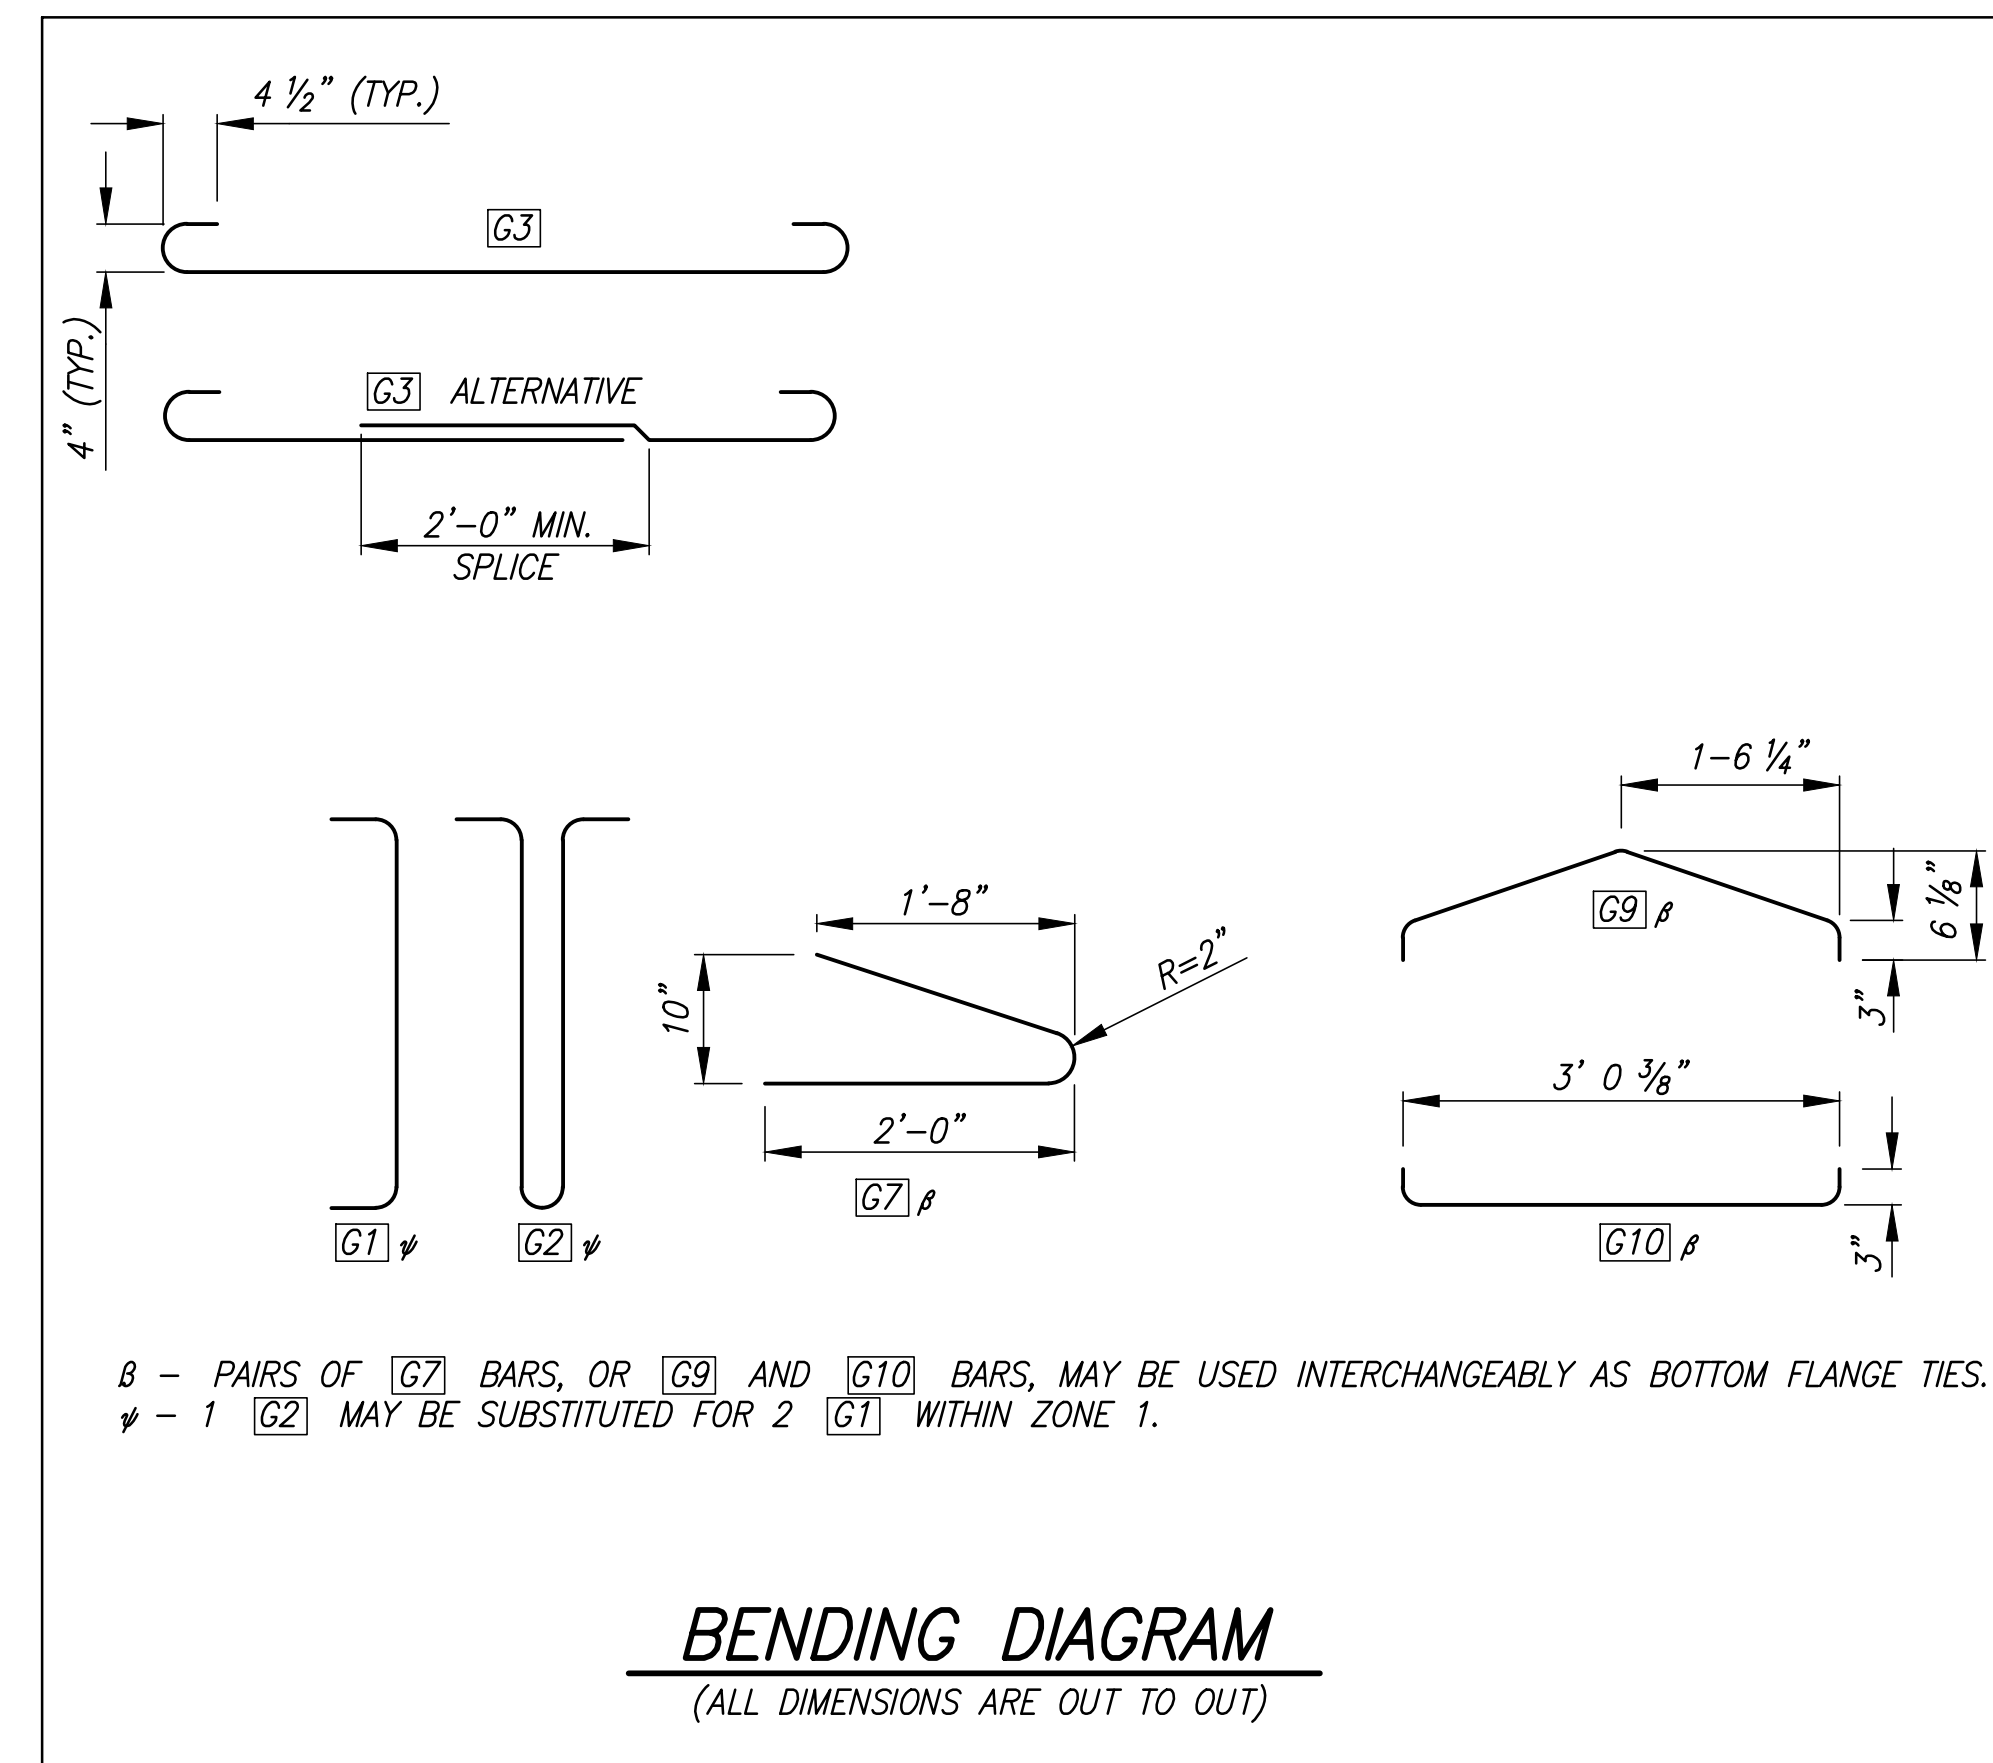

REVISIONS			
No.	BY	DATE	DESCRIPTION

SURVEYED: COUNTY
DESIGNED: MO
DRAWN: MO
CHECKED: RPD
CRP No. 2626
DATE: 08/28/24

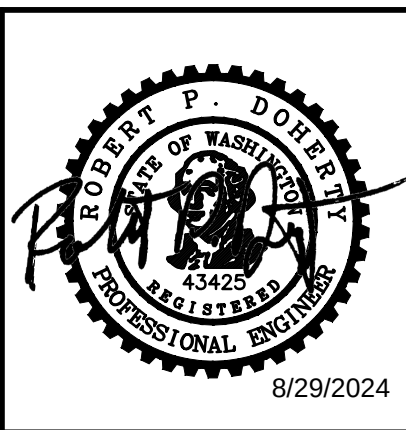


KITSAP COUNTY
DEPT. OF PUBLIC WORKS
614 DIVISION STREET MS-26
PORT ORCHARD, WA 98366
TEL:(360) 337-5777 FAX:(360) 337-4867




HARPER ESTUARY BARRIER
CORRECTION
WF THIN DECK GIRDER
DETAIL 4 OF 4
KITSAP COUNTY, WASHINGTON
SECTION 2, TOWNSHIP 23 NORTH, RANGE 2 EAST, W.M.

SHEET
B11
18
OF
55

Plotted: Aug 29, 2024 - 11:15am
C:\PROJECT\32500\32510\Drawings\05_B12.dwg
Layout Name: B12
Matt OConnell

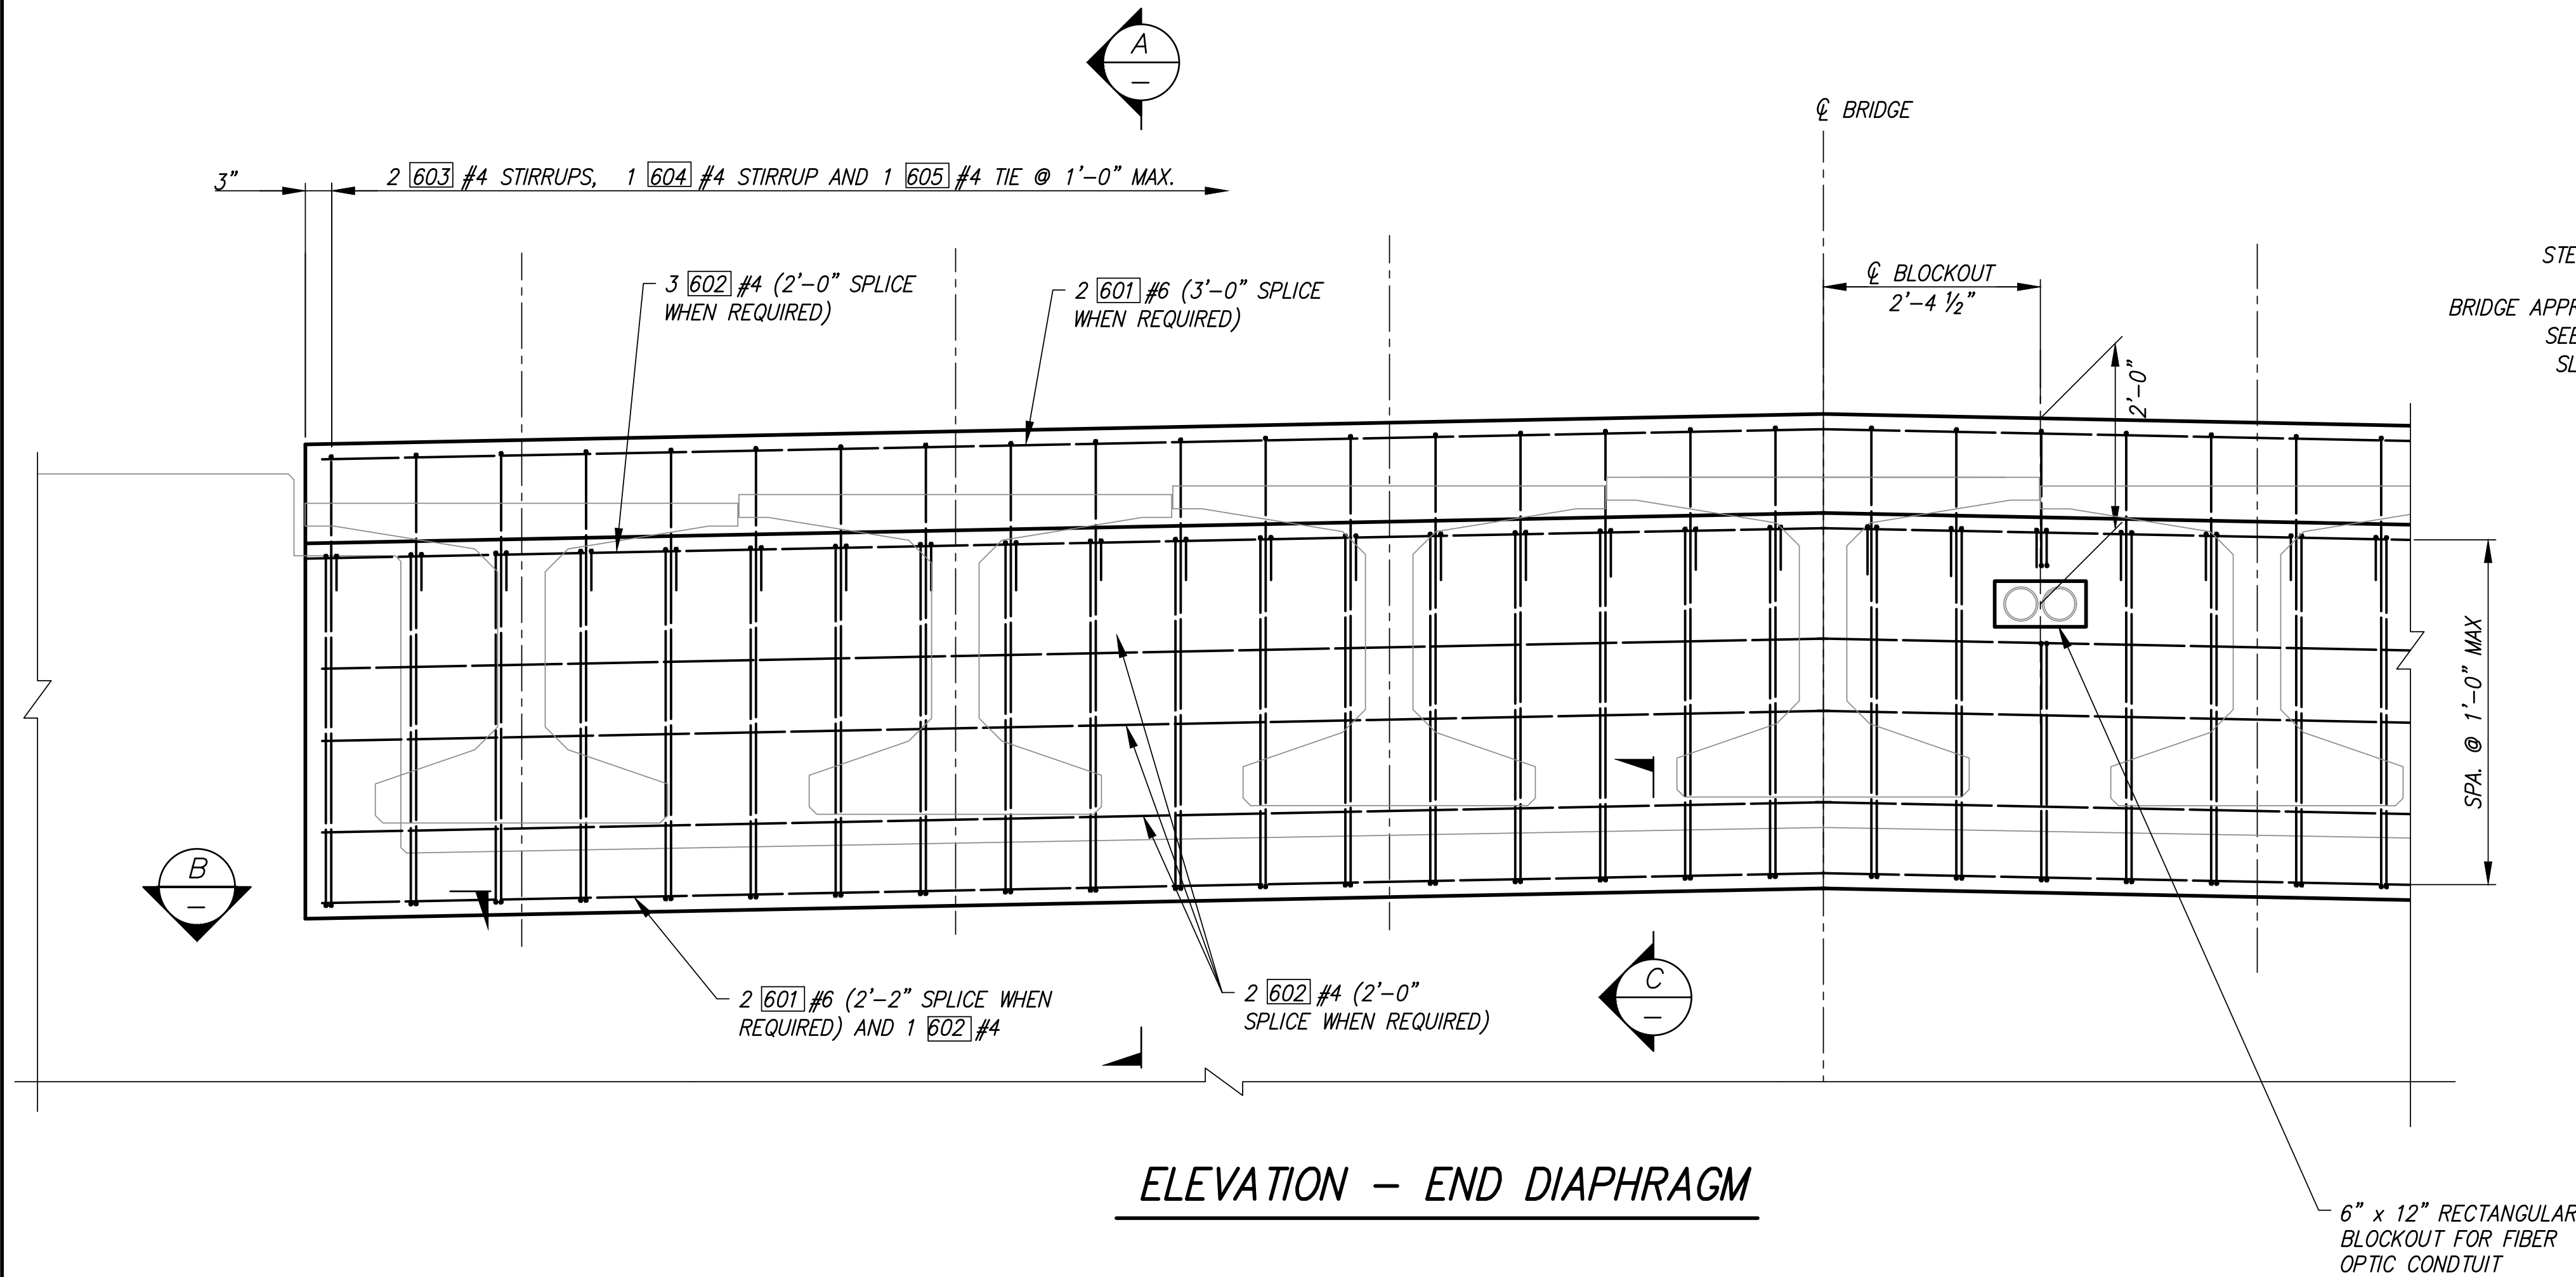

ELEVATION - END DIAPHRAGM

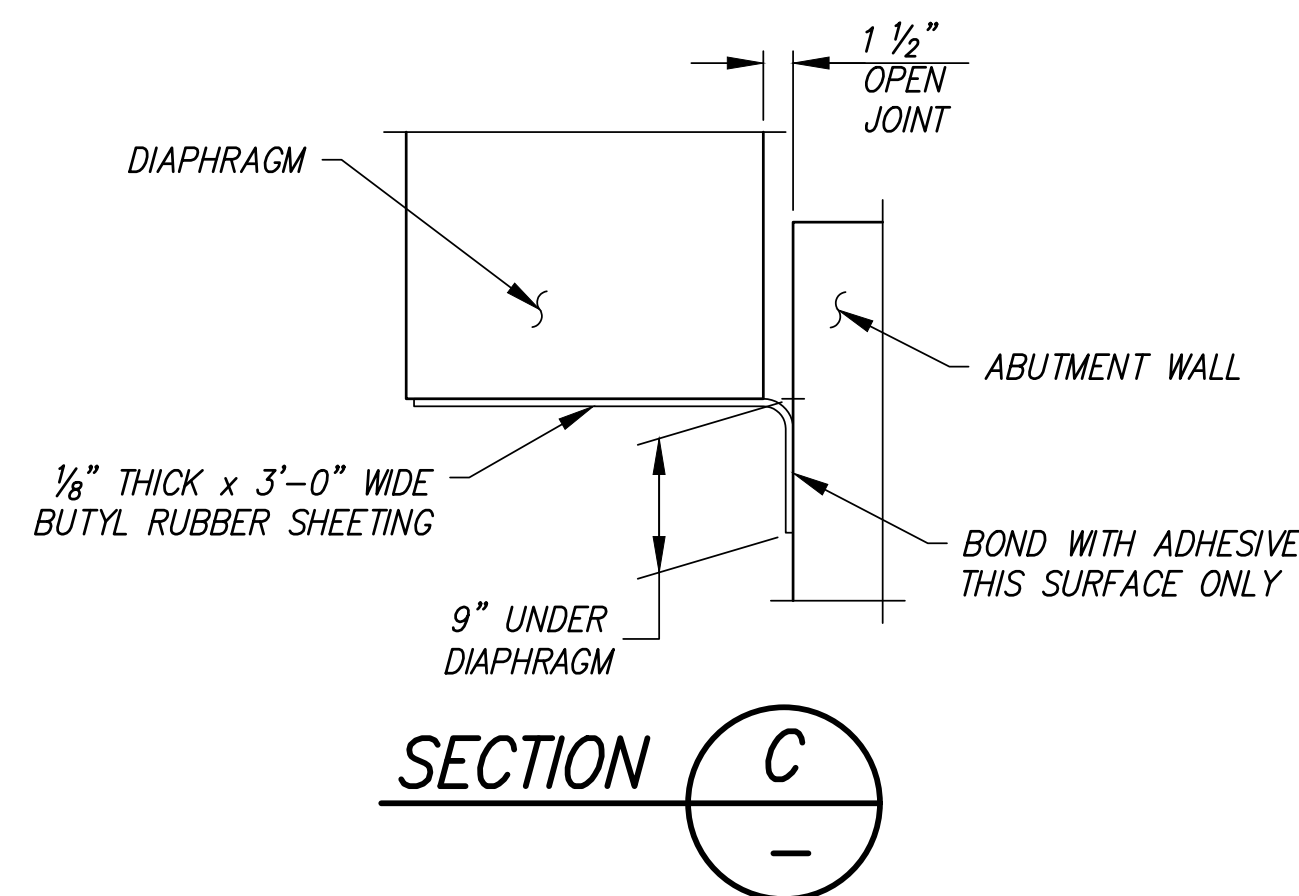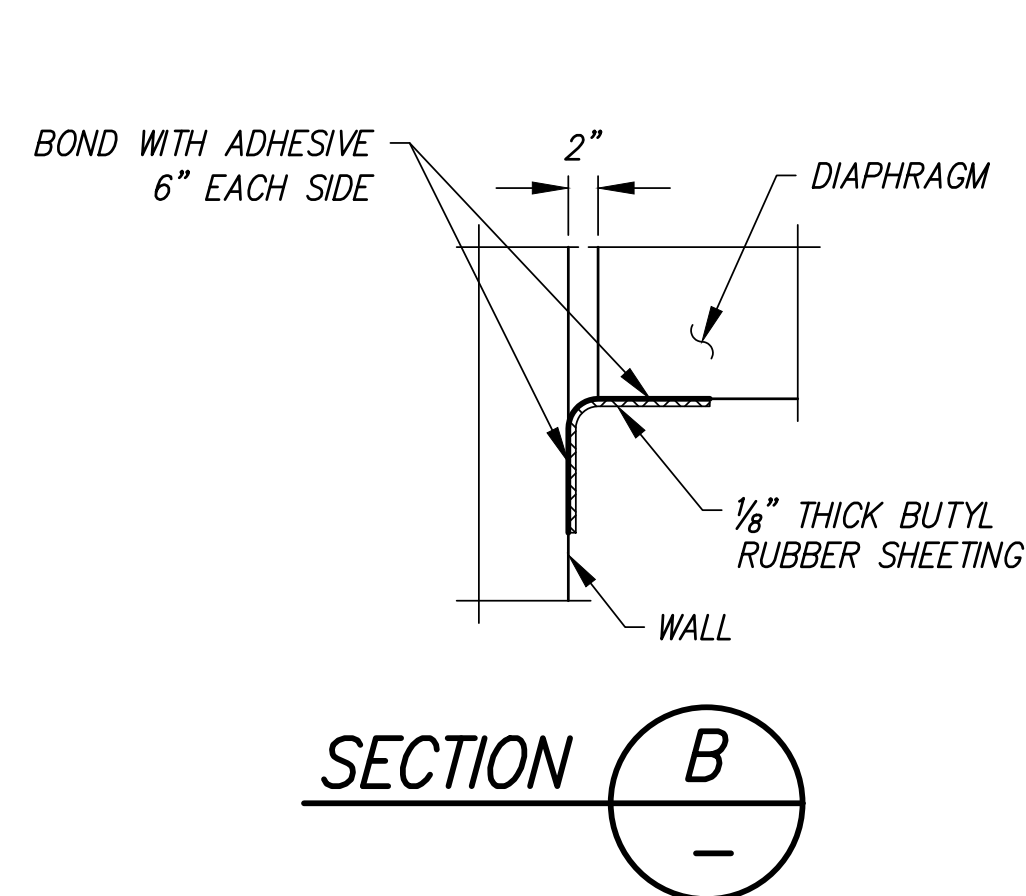
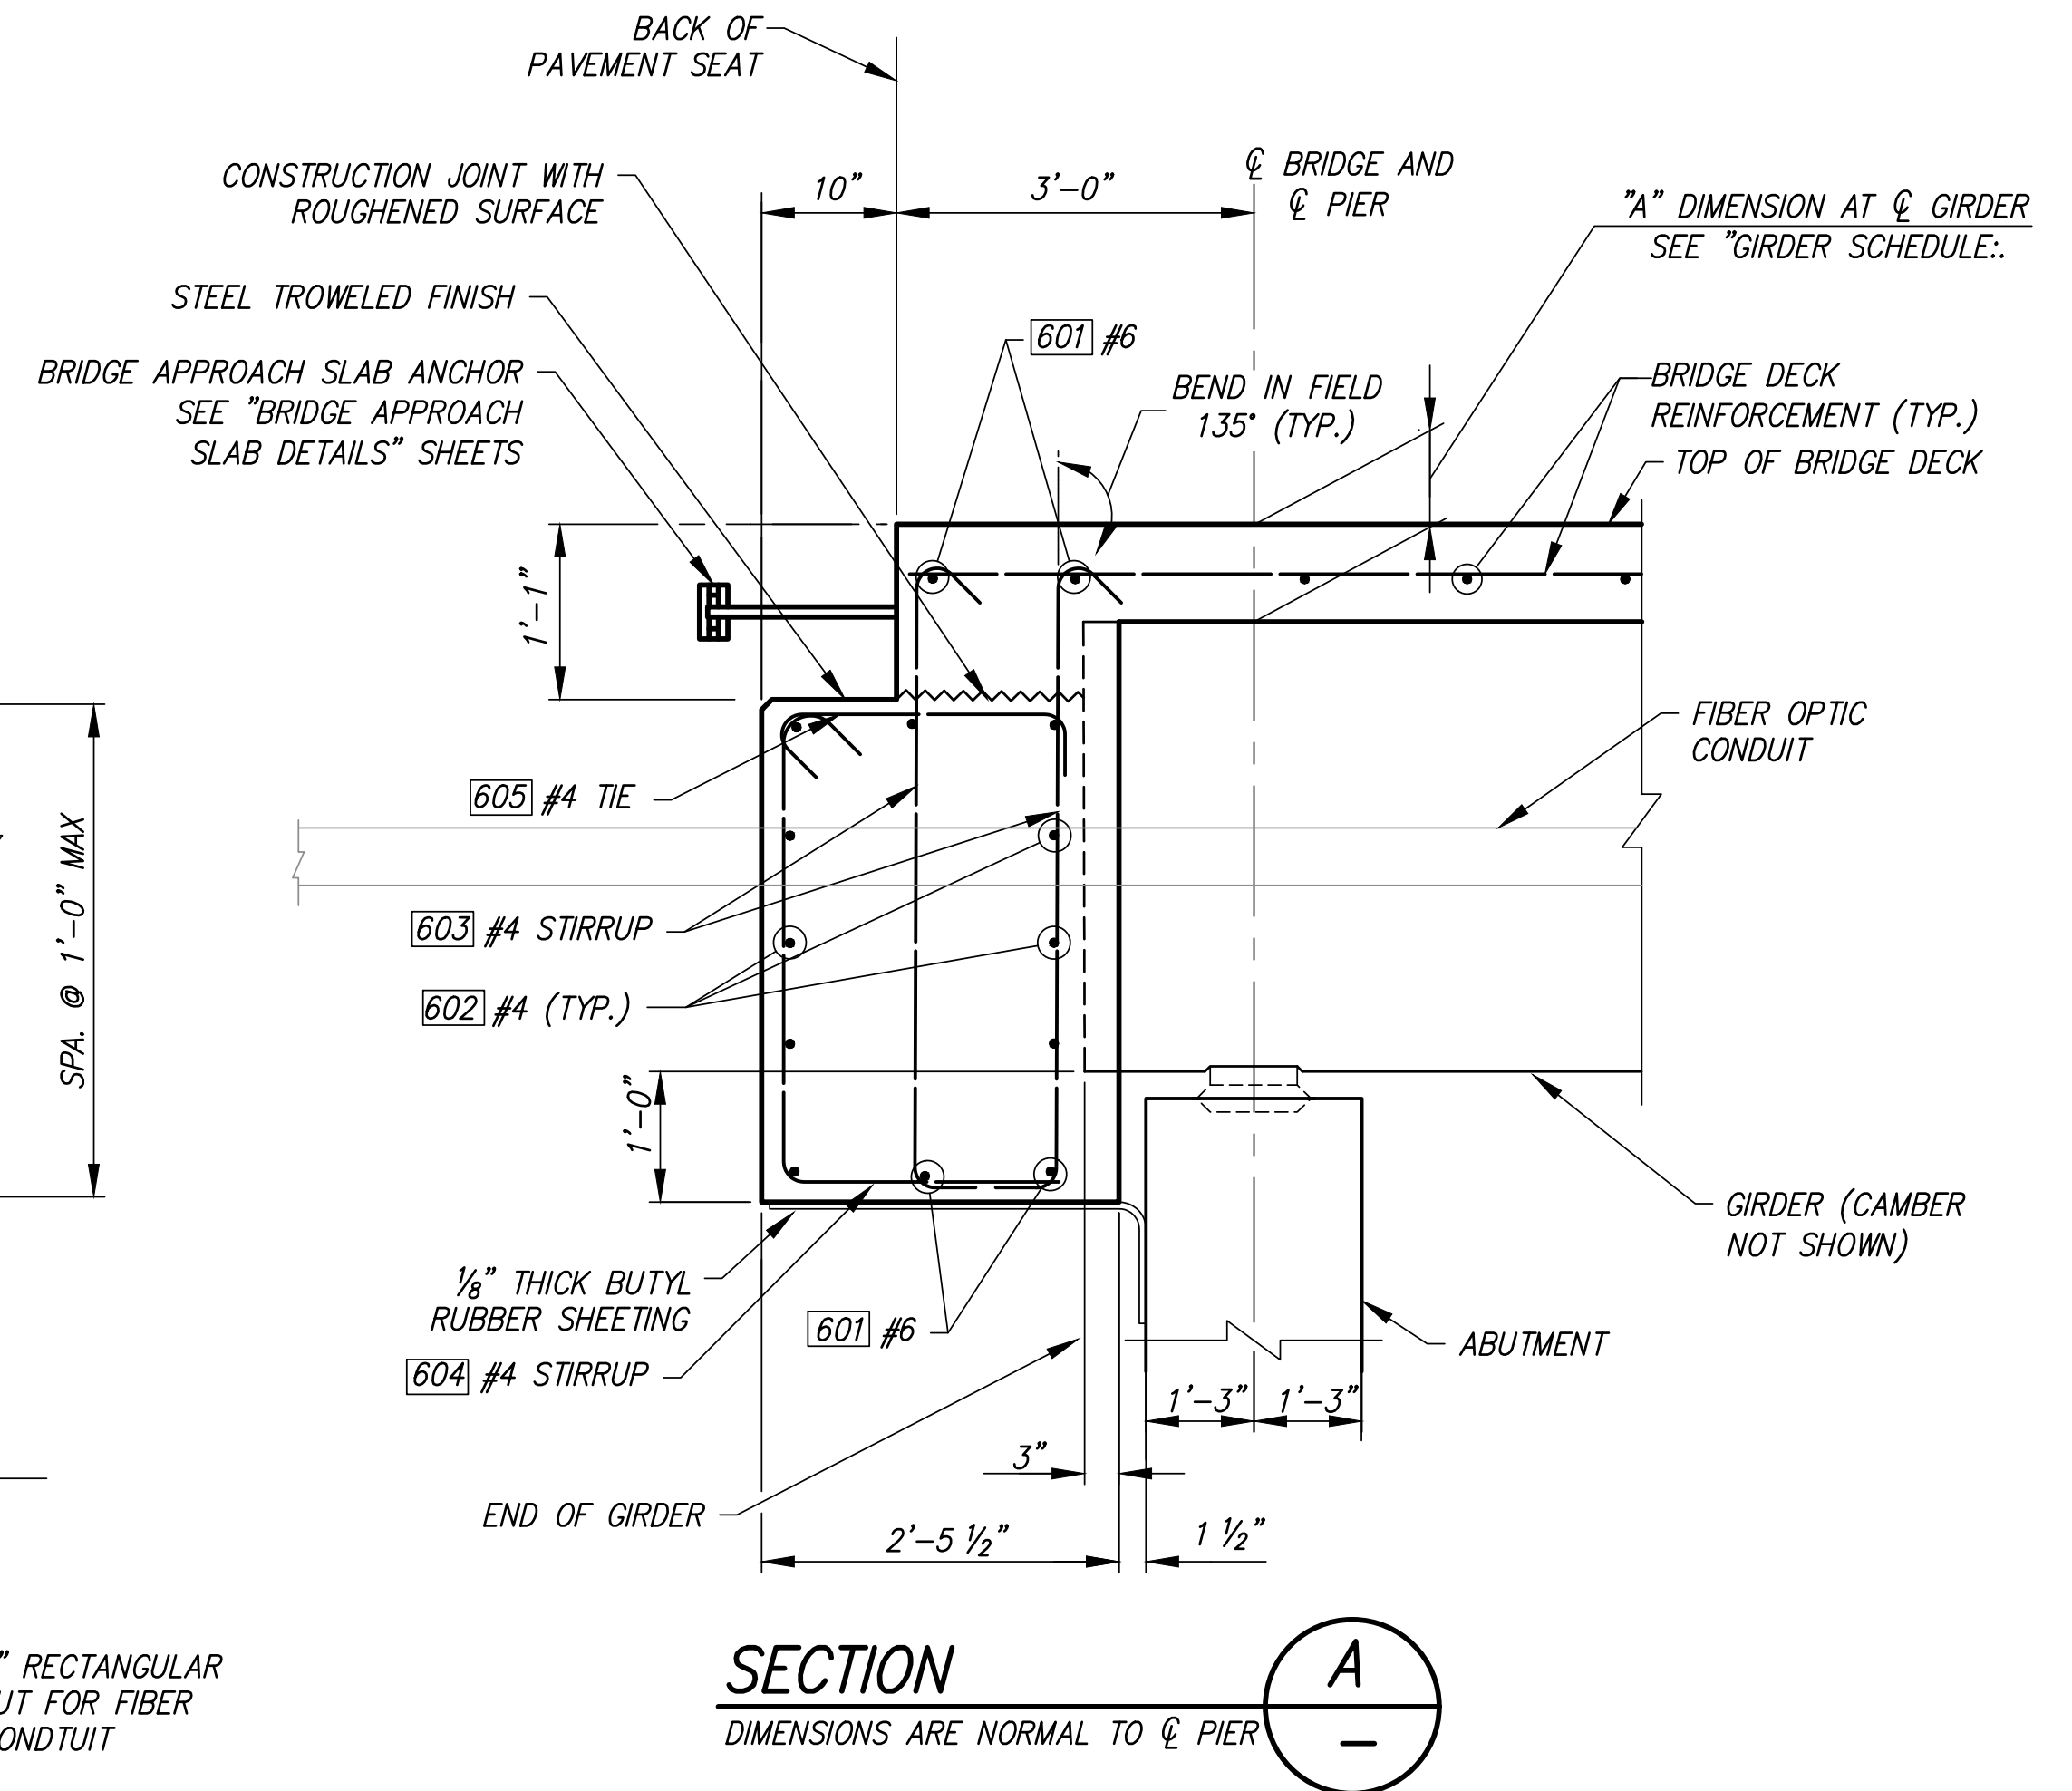


NOTES:

- GIRDERS SHALL BE HELD RIGIDLY IN PLACE WHEN DIAPHRAGMS ARE PLACED.
- EXTENDED STRANDS AND GIRDER REINFORCING NOT SHOWN FOR CLARITY.
- WITHIN BLOCKOUTS, WRAP EACH CONDUIT WITH 1/8" BUTYL RUBBER SHEET AND THEN FILL VOID SPACE WITH NON-SHRINK GROUT.

REVISIONS			
No.	BY	DATE	DESCRIPTION

SURVEYED: COUNTY
DESIGNED: MO
DRAWN: MO
CHECKED: RPD
CRP No. 2626
DATE: 08/28/24

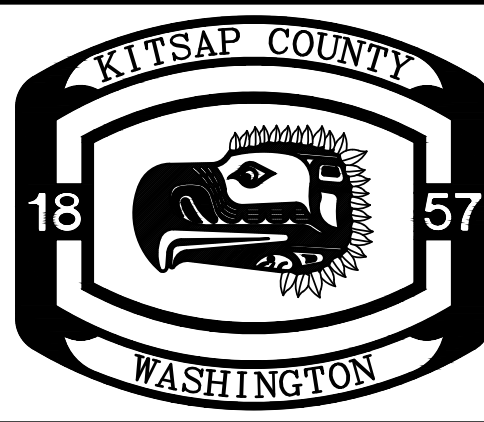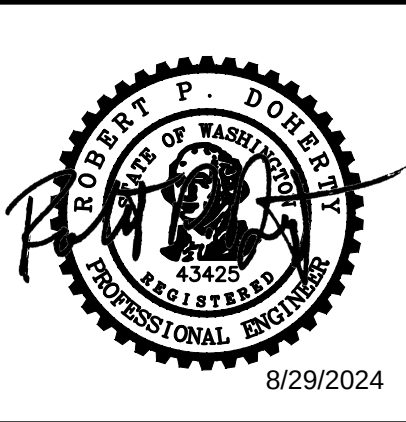


KITSAP COUNTY
DEPT. OF PUBLIC WORKS
614 DIVISION STREET MS-28
PORT ORCHARD, WA 98366
TEL:(360) 337-5777 FAX:(360) 337-4867


HARPER ESTUARY BARRIER
CORRECTION
END DIAPHRAGM DETAILS
KITSAP COUNTY, WASHINGTON
SECTION 2, TOWNSHIP 23 NORTH, RANGE 2 EAST, W.M.

SHEET
B12
19
OF
55


Plotted: Aug 29, 2024 - 11:15am
C:\PROJECT\32500\32510\Drawg\05_B13.dwg
Layout Name: B13
Matt OConnell

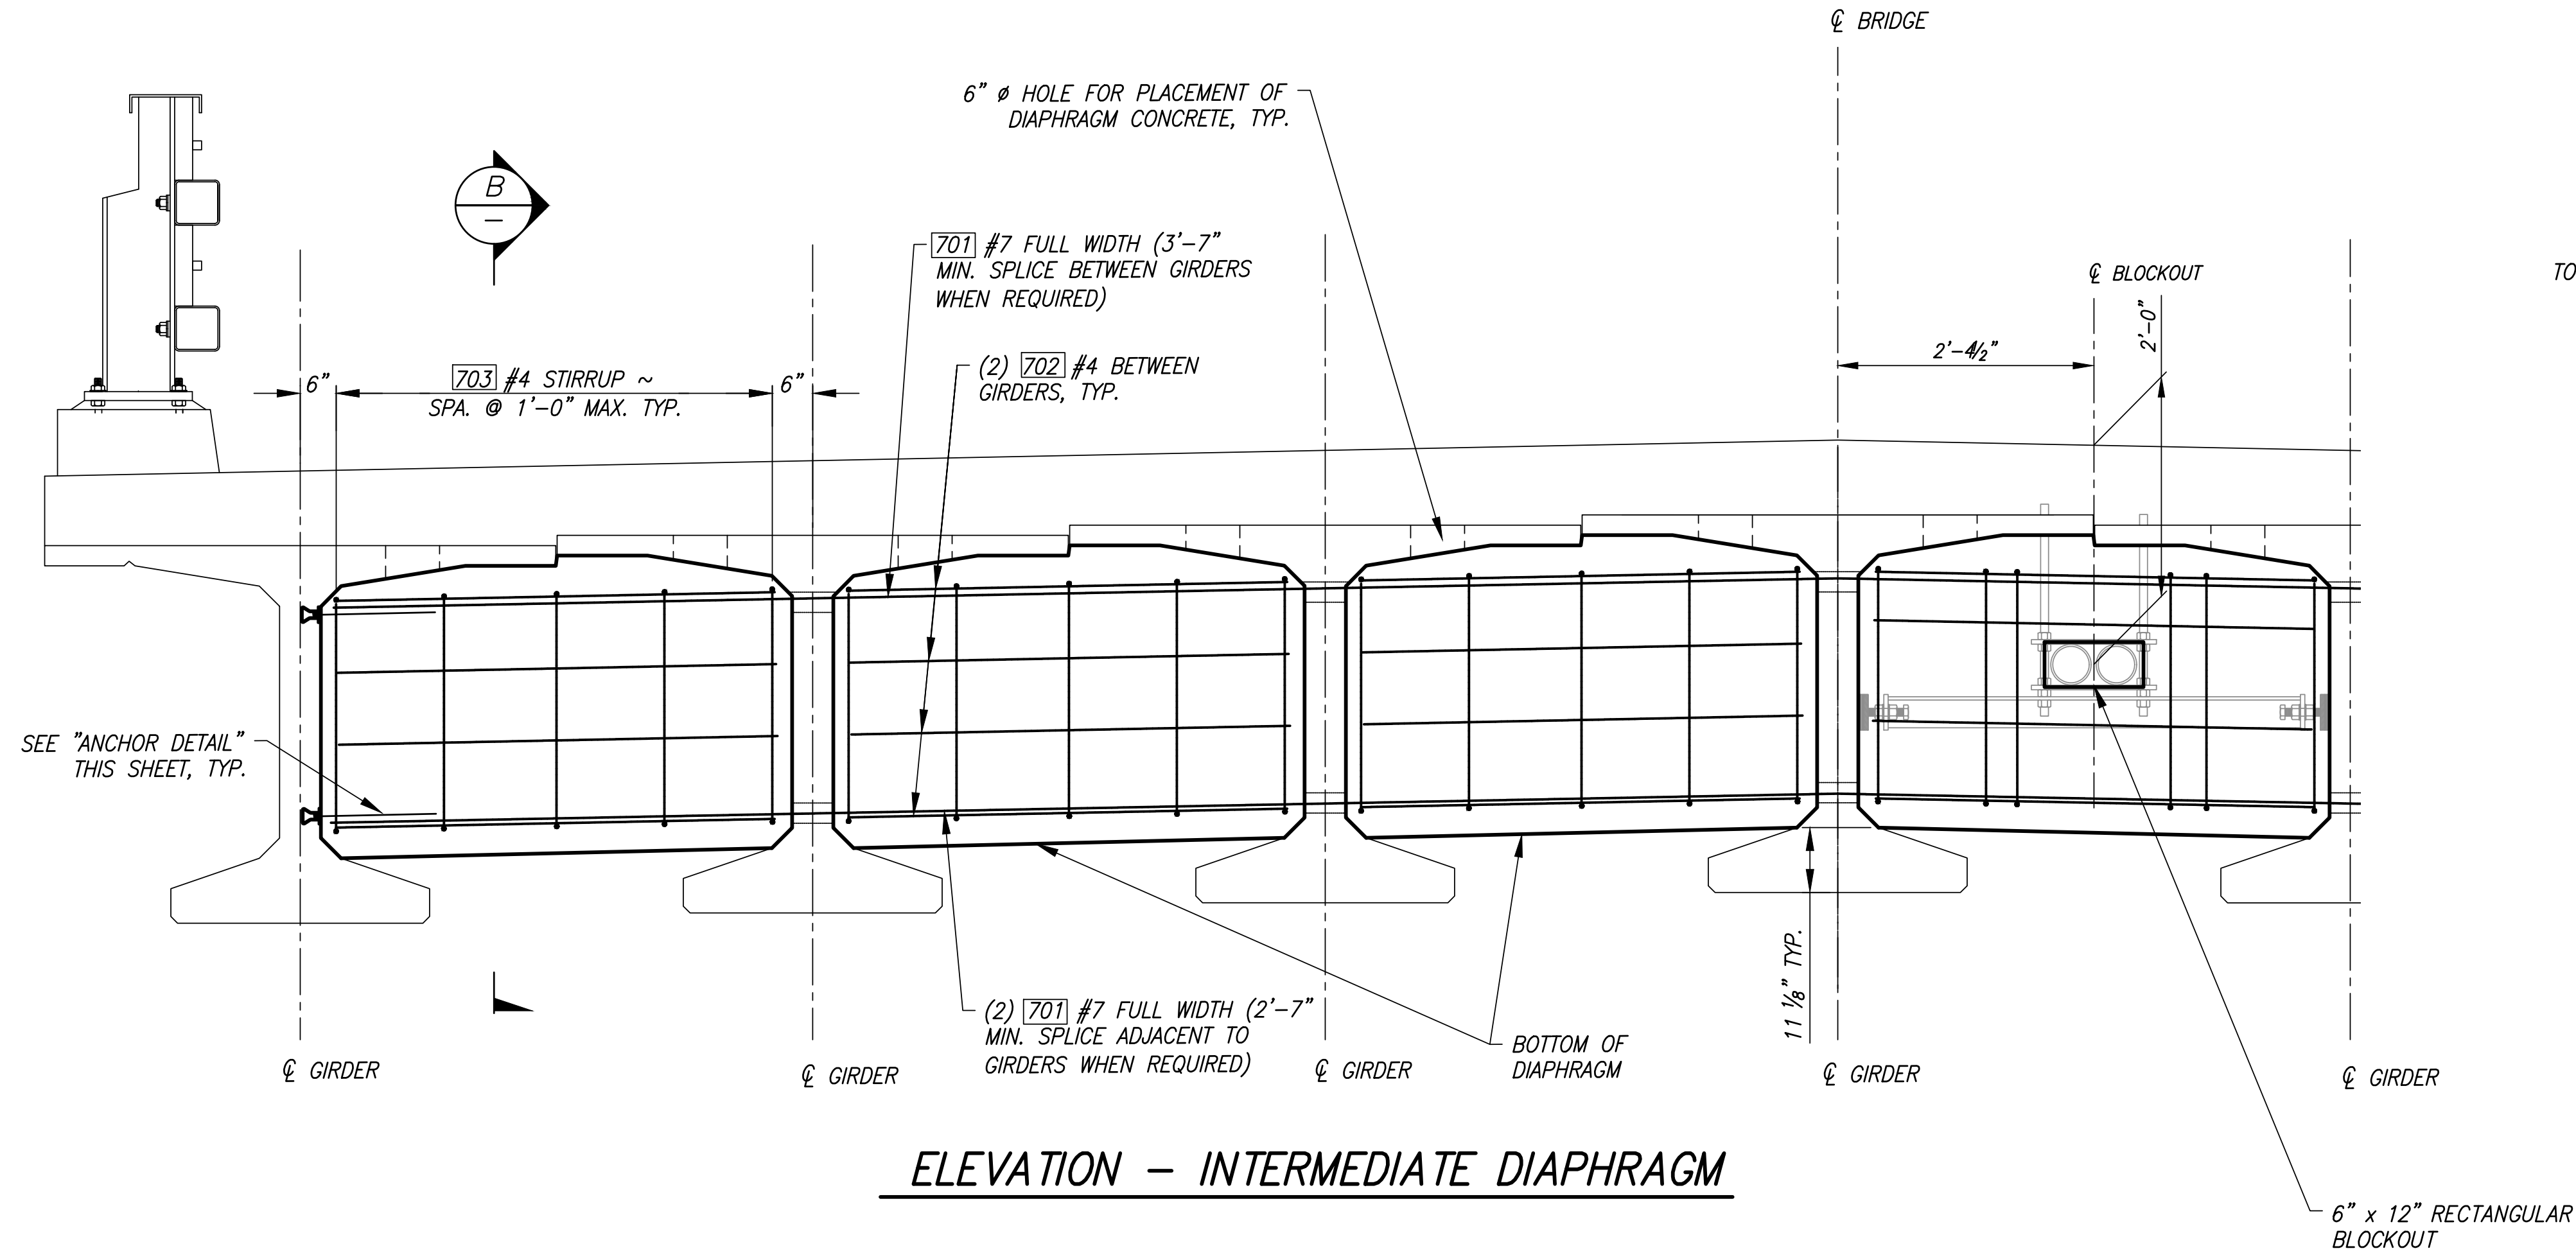

ELEVATION – INTERMEDIATE DIAPHRAGM

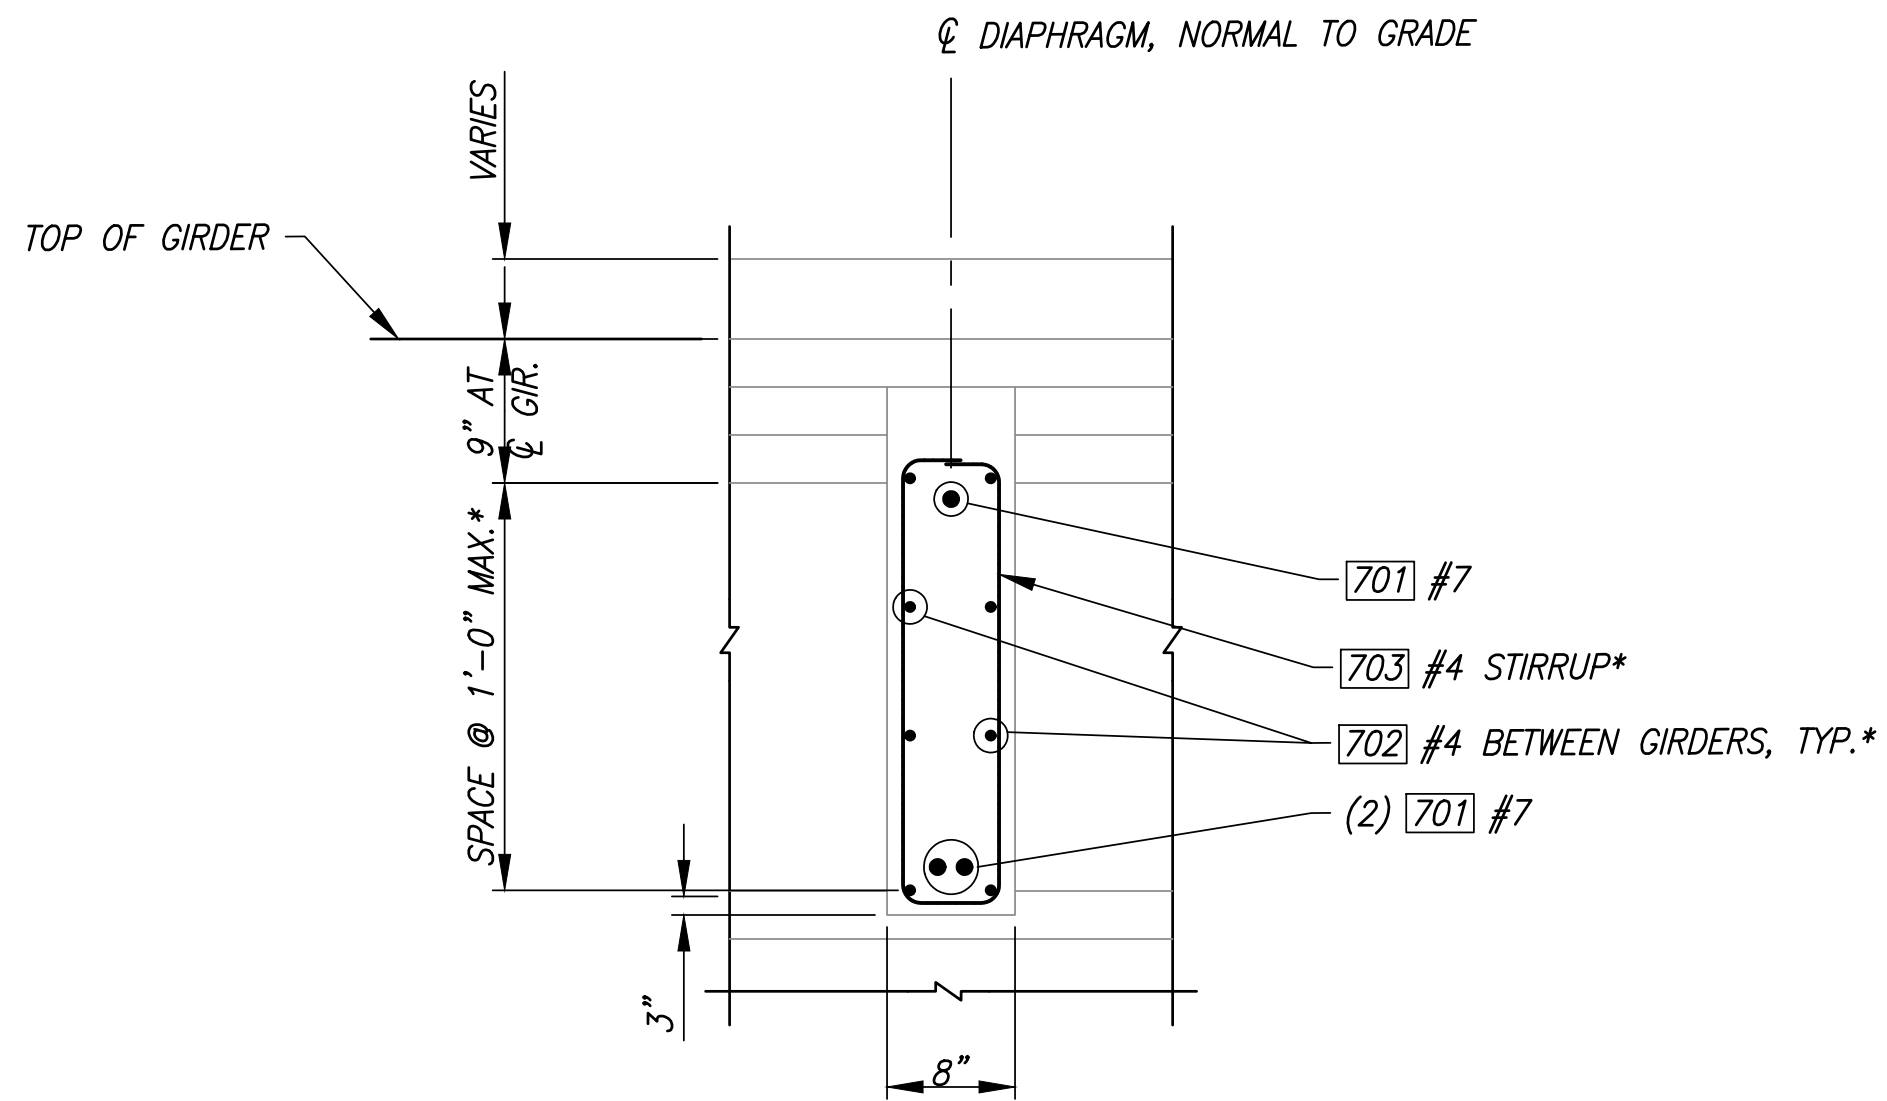

SECTION B

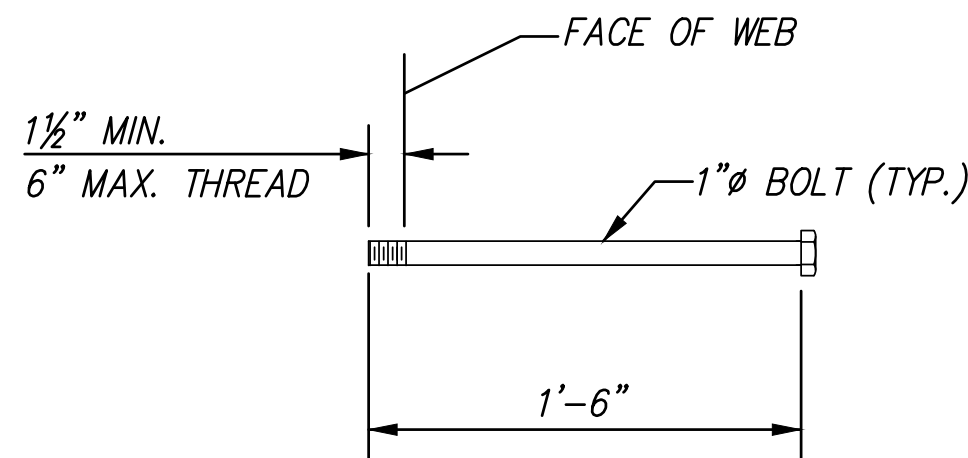

ANCHOR DETAIL
ASTM A-307

NOTES:

- GIRDERS SHALL BE HELD RIGIDLY IN PLACE WHEN DIAPHRAGMS ARE PLACED.
- IT MAY BE NECESSARY TO THREAD REINFORCING BARS THROUGH HOLES IN GIRDERS PRIOR TO PLACING EXTERIOR GIRDERS.
- WITHIN BLOCKOUTS, WRAP EACH CONDUIT WITH 1/8" BUTYL RUBBER SHEET AND THEN FILL VOID SPACE WITH NON-SHRINK GROUT.

REVISIONS			
No.	BY	DATE	DESCRIPTION

SURVEYED: COUNTY
DESIGNED: MO
DRAWN: MO
CHECKED: RPD
CRP No. 2626
DATE: 08/28/24

Otak

11241 Willows Road NE, Suite 200
Redmond, WA 98052
425.822.4446
www.otak.com

ROBERT P. DOHERTY
REGISTERED PROFESSIONAL ENGINEER
43425
8/29/2024

KITSAP COUNTY
18 57
WASHINGTON


KITSAP COUNTY
DEPT. OF PUBLIC WORKS
614 DIVISION STREET MS-26
PORT ORCHARD, WA 98366
TEL:(360) 337-5777 FAX:(360) 337-4867

HARPER ESTUARY BARRIER
CORRECTION
INTERMEDIATE DIAPHRAGM DETAILS


KITSAP COUNTY, WASHINGTON
SECTION 2, TOWNSHIP 23 NORTH, RANGE 2 EAST, W.M.

SHEET
B13
20
OF
55


Plotted: Aug 29, 2024 - 12:24pm
C:\PROJECT\32500\32510\Drawg\05_B14.dwg
Layout Name: B14
Matt OConnell

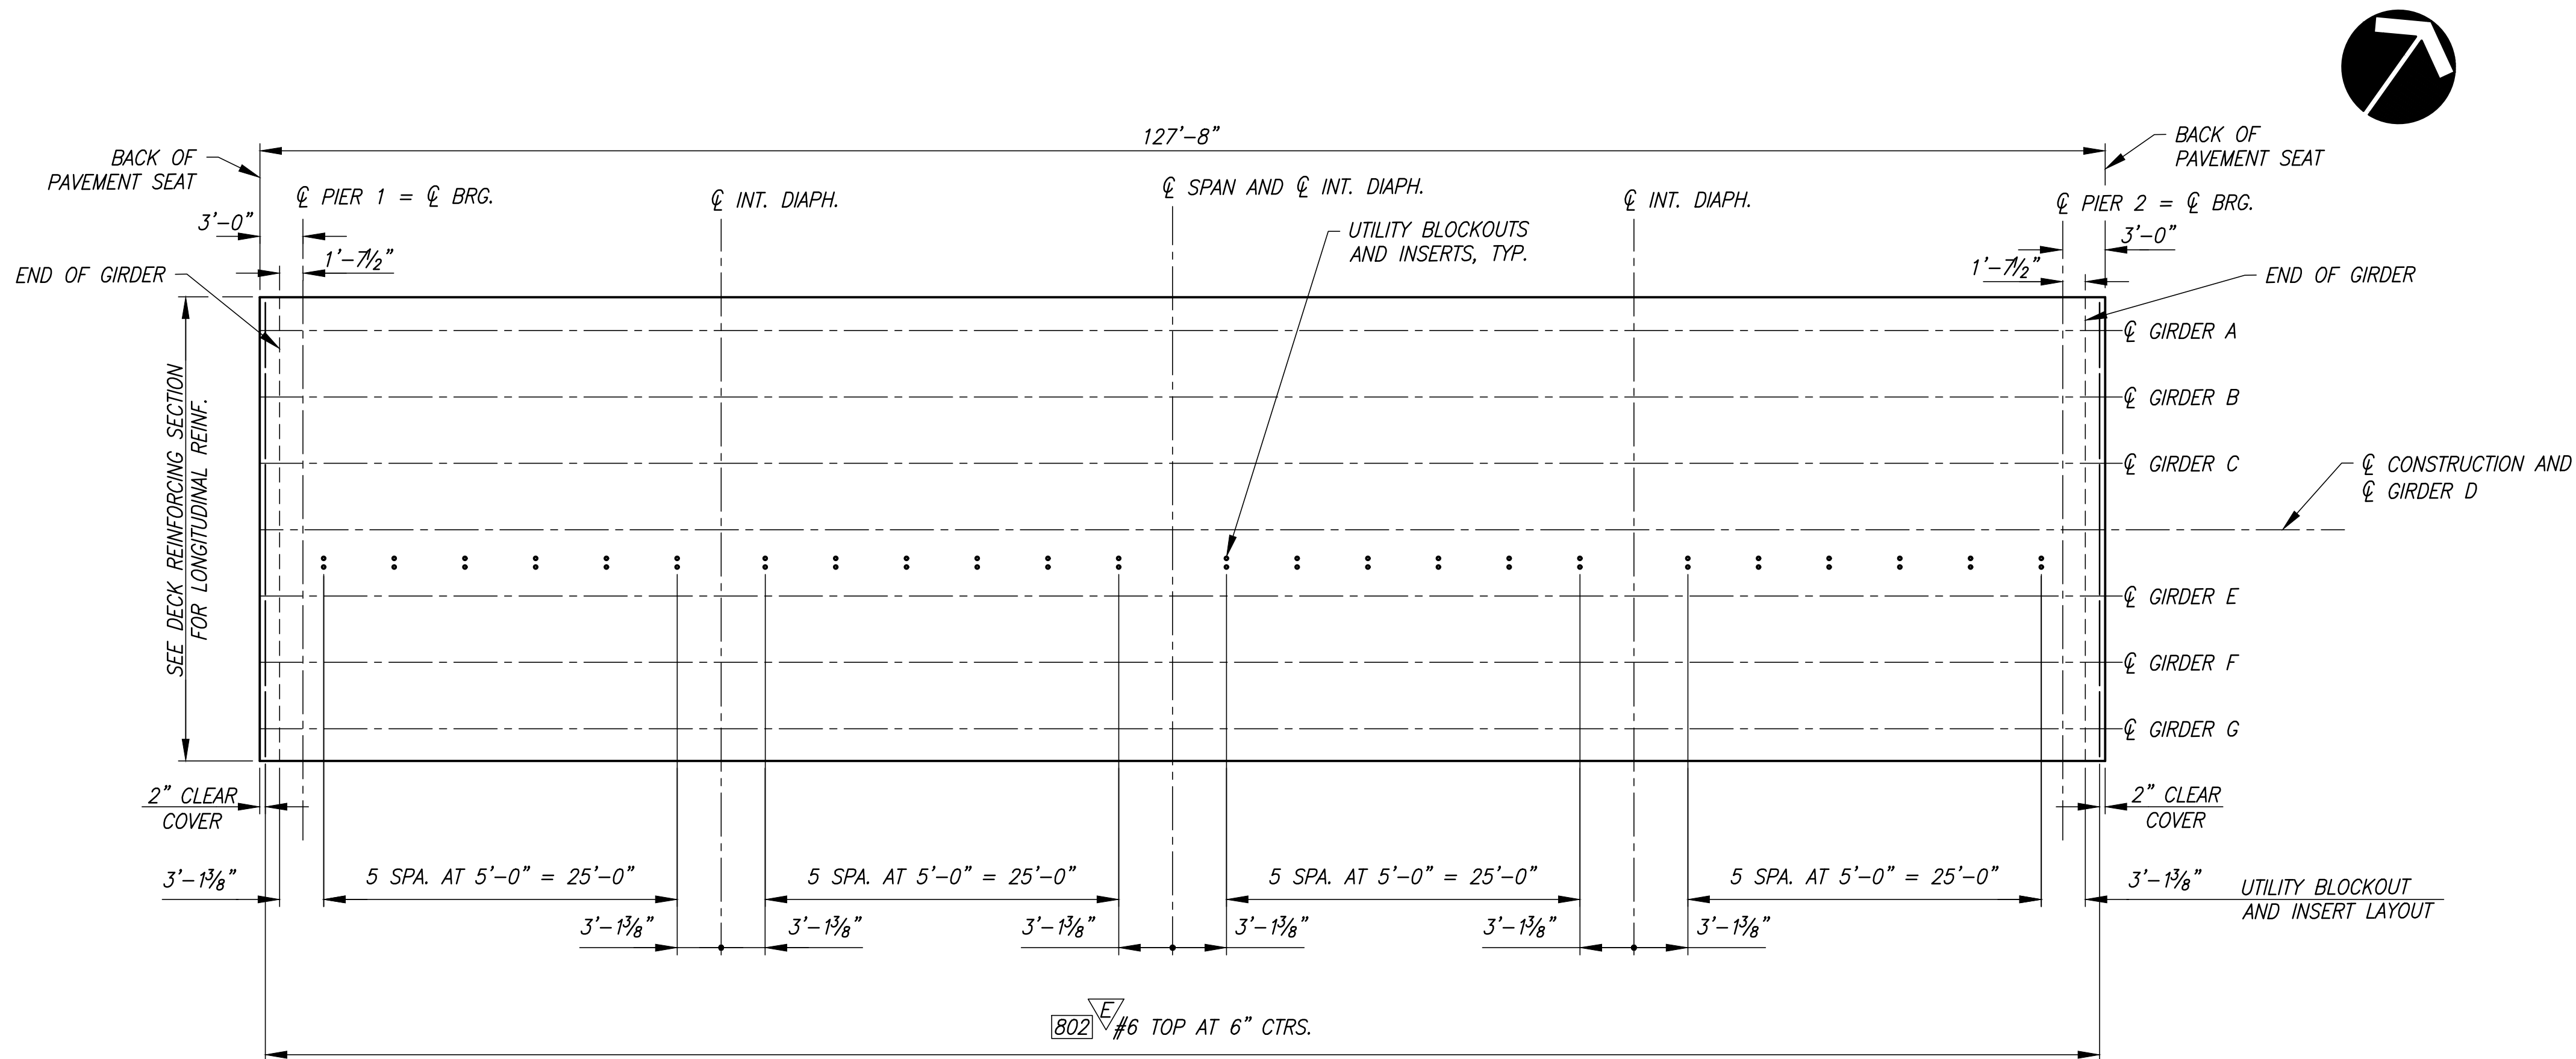

DECK REINFORCING PLAN
SCALE: 1/8" = 1'-0"

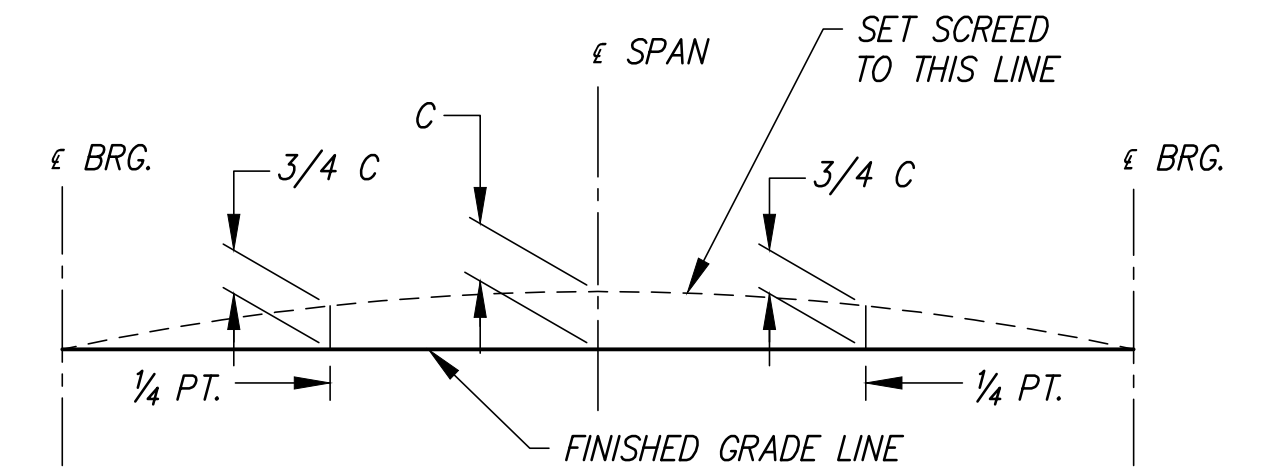

SCREED SETTING DIMENSIONS
FOR DIMENSION "C" SEE GIRDER SCHEDULE

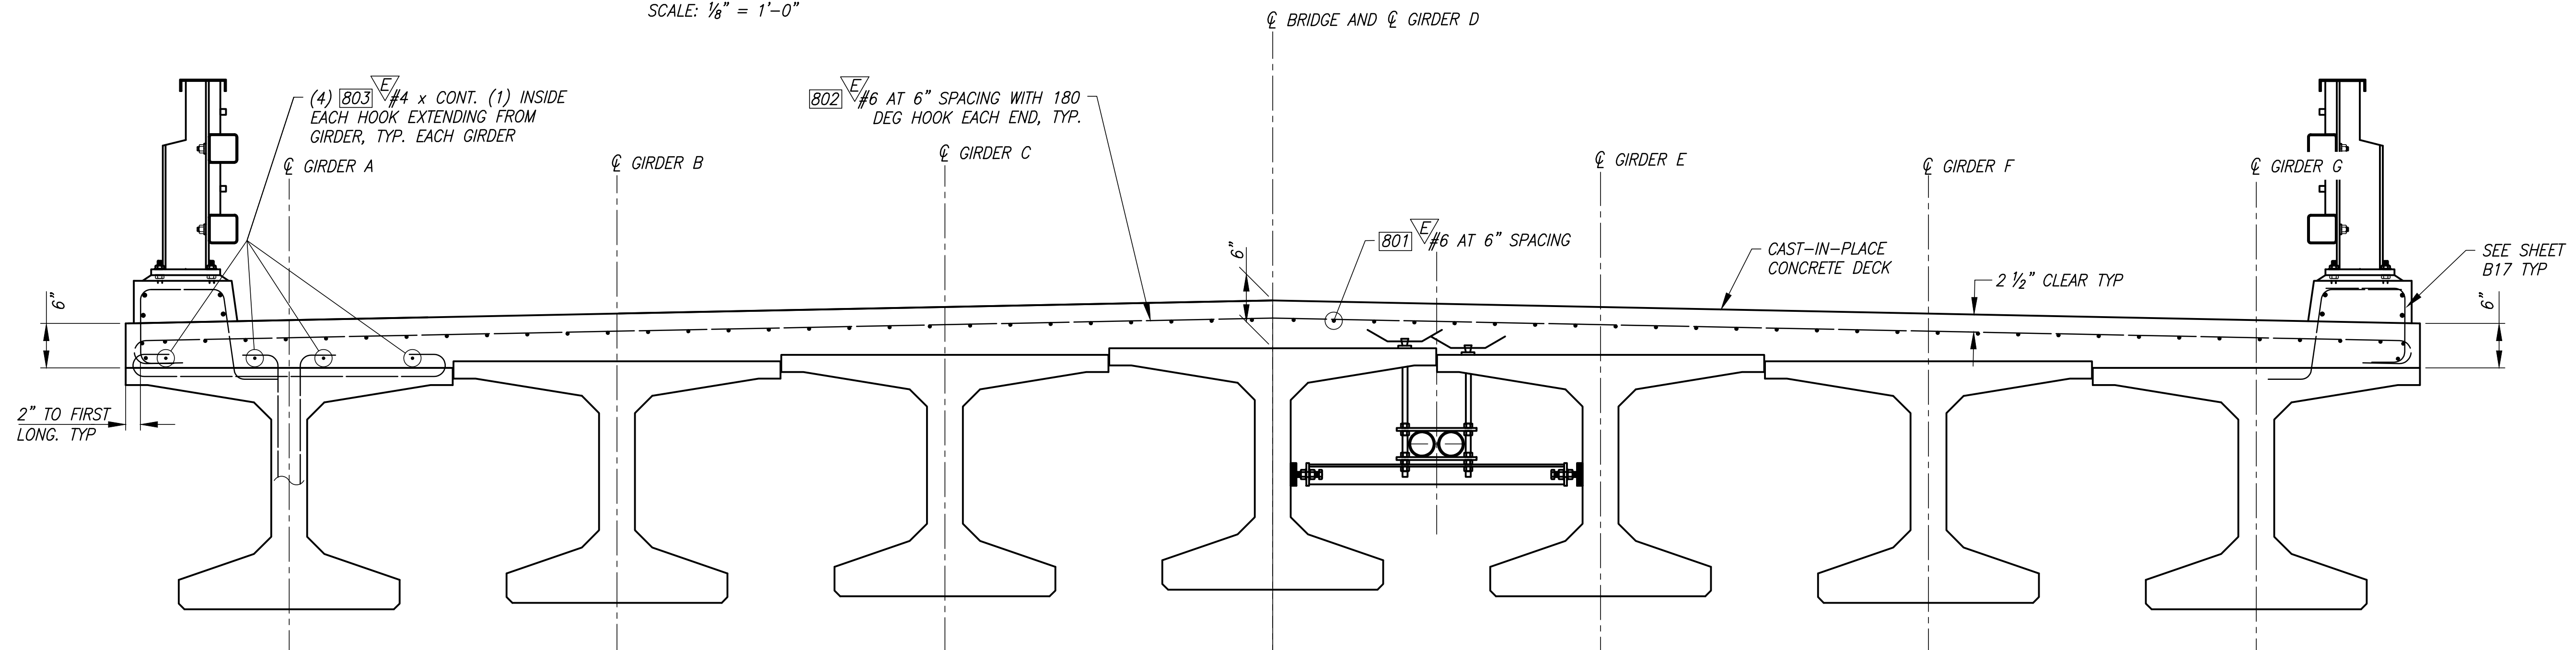

DECK REINFORCING SECTION
SCALE: 3/4" = 1'-0"


REVISIONS

No.	BY	DATE	DESCRIPTION

SURVEYED: COUNTY
DESIGNED: MO
DRAWN: MO
CHECKED: RPD
CRP No. 2626
DATE: 08/28/24



11241 Willows Road NE, Suite 200
Redmond, WA 98052
425.822.4446
www.otak.com

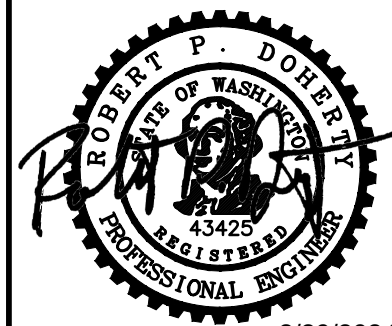

8/29/2024




KITSAP COUNTY
DEPT. OF PUBLIC WORKS
614 DIVISION STREET MS-26
PORT ORCHARD, WA 98366
TEL:(360) 337-5777 FAX:(360) 337-4867

HARPER ESTUARY BARRIER
CORRECTION
DECK REINFORCING PLAN AND SECTION


KITSAP COUNTY, WASHINGTON
SECTION 2, TOWNSHIP 23 NORTH, RANGE 2 EAST, W.M.

SHEET
B14
21
OF
55



Plotted: Aug 29, 2024 - 11:34am
C:\PROJECT\32500\32510\Drawg\05_B15.dwg
Layout Name: B15
Matt OConnell

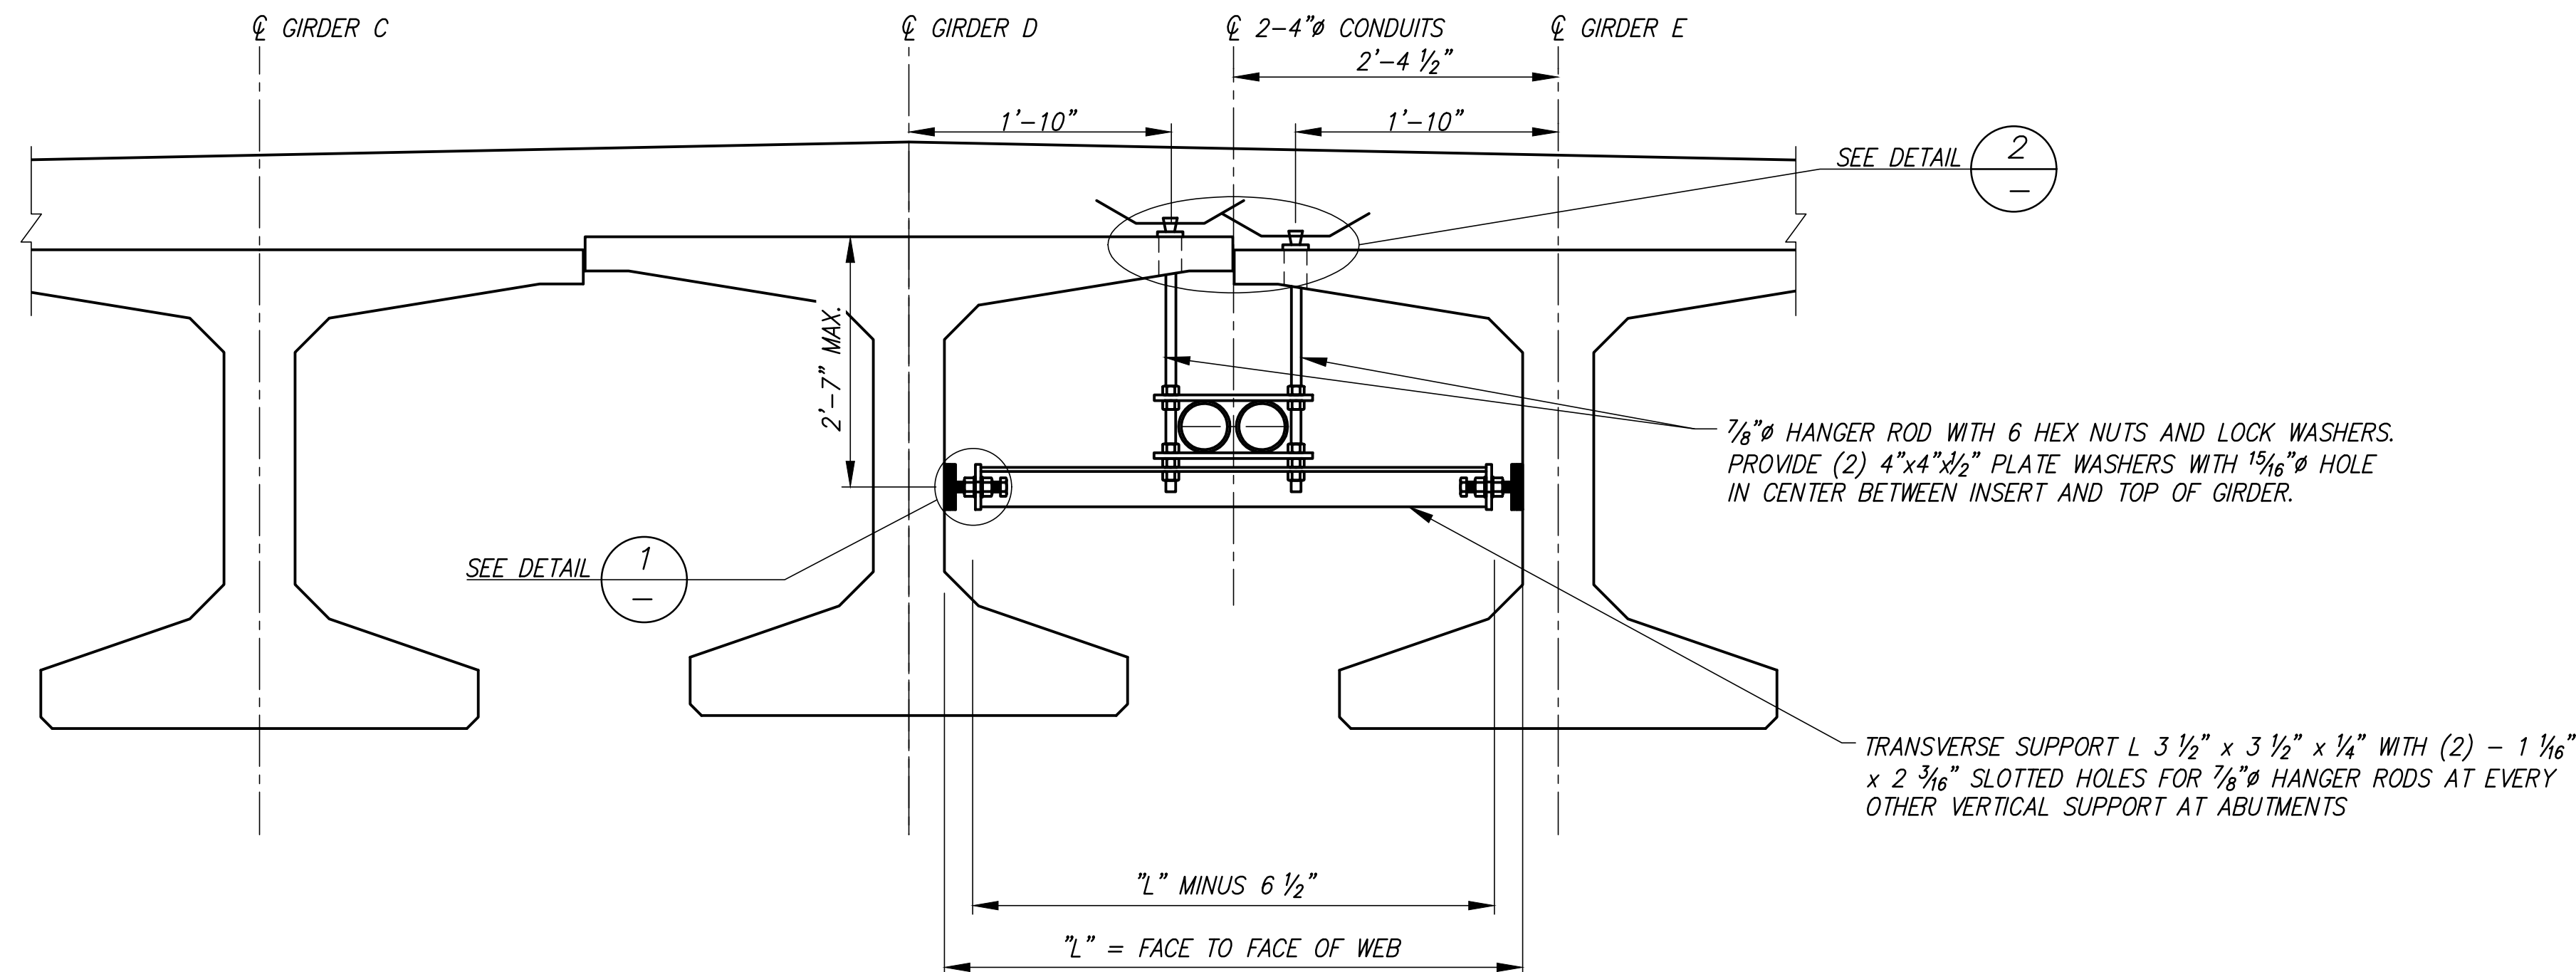

UTILITY SUPPORT

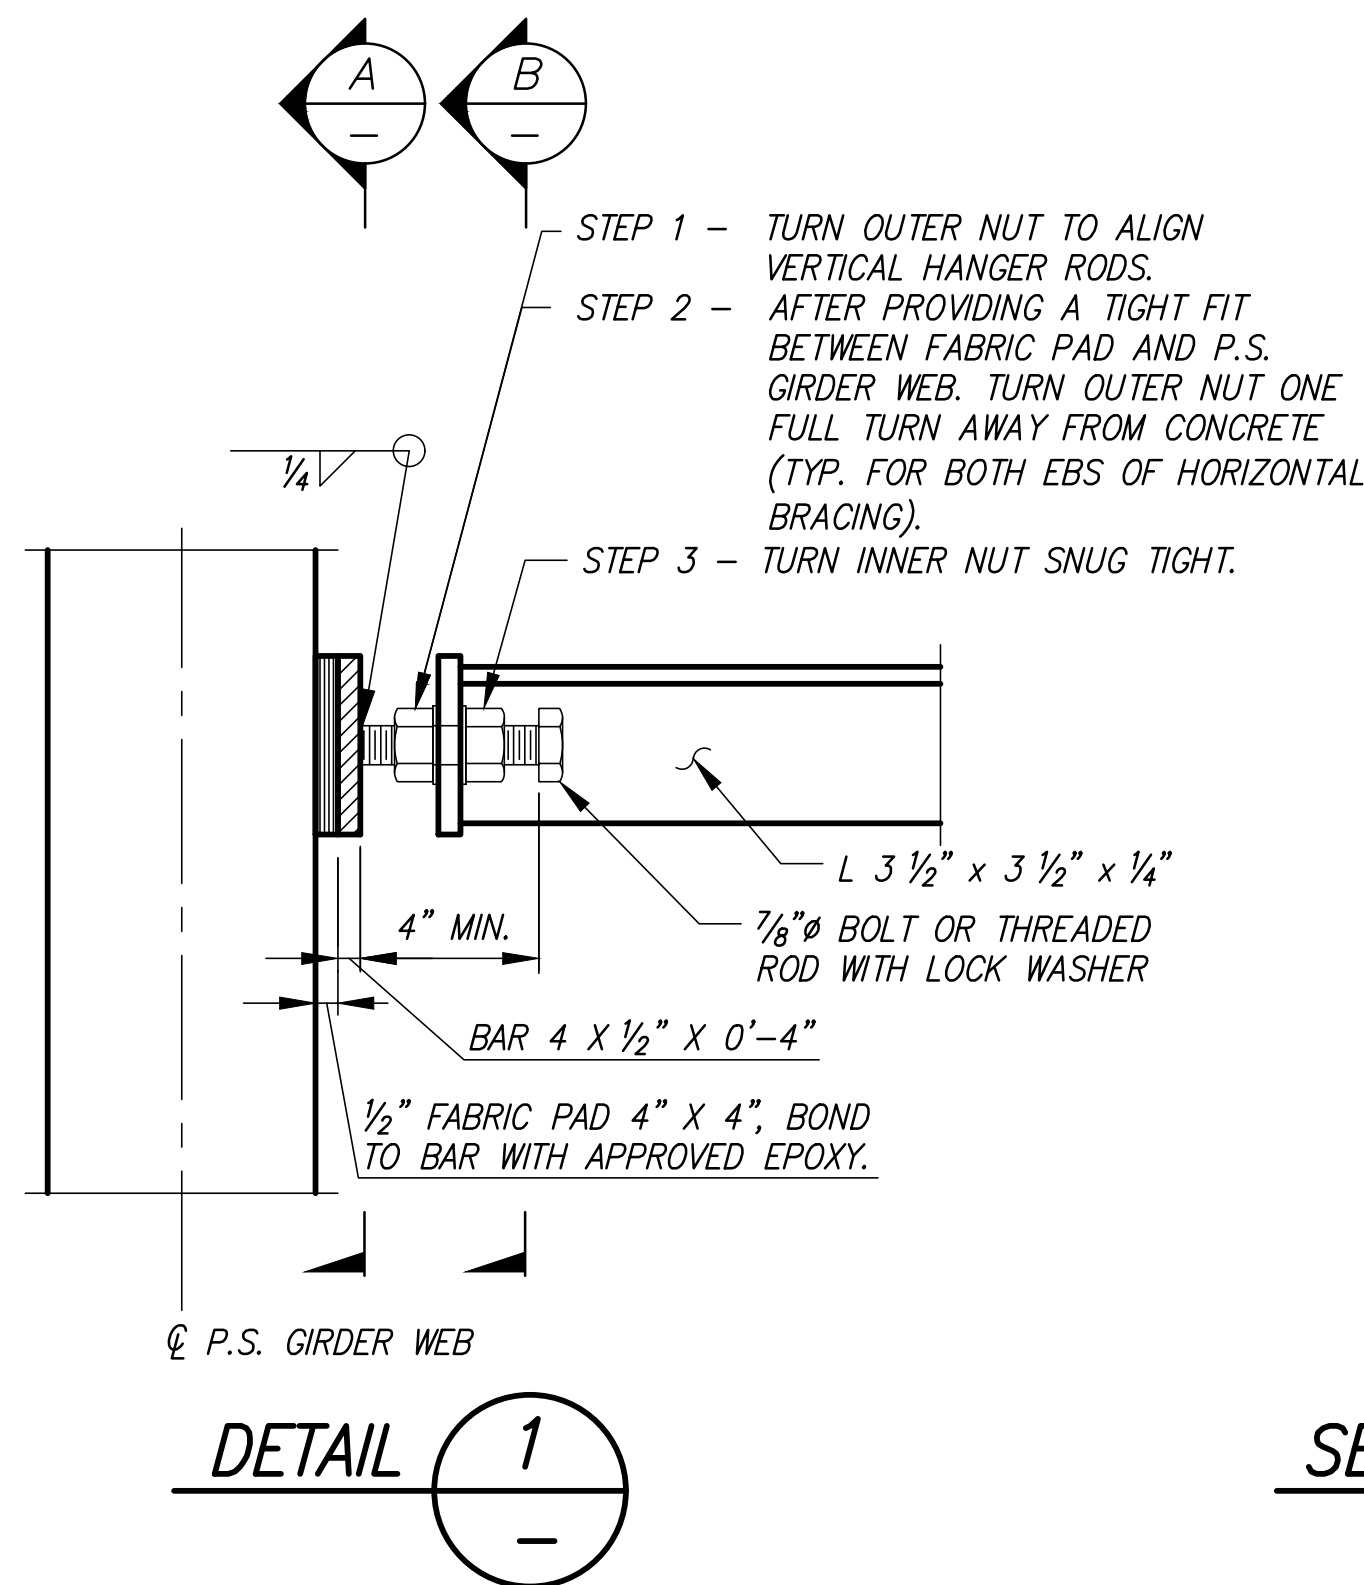

- NOTES:
- ALL MATERIALS SHALL BE GALVANIZED AFTER FABRICATION PER AASHTO M 111 OR AASHTO M 232 EXCEPT PIPE ROLLERS.
 - PAINT ROLLERS WITH THREE COATS OF GALVANIZING REPAIR PAINT. SEE STD. SPEC. SECTION 9-08.1(2)B.

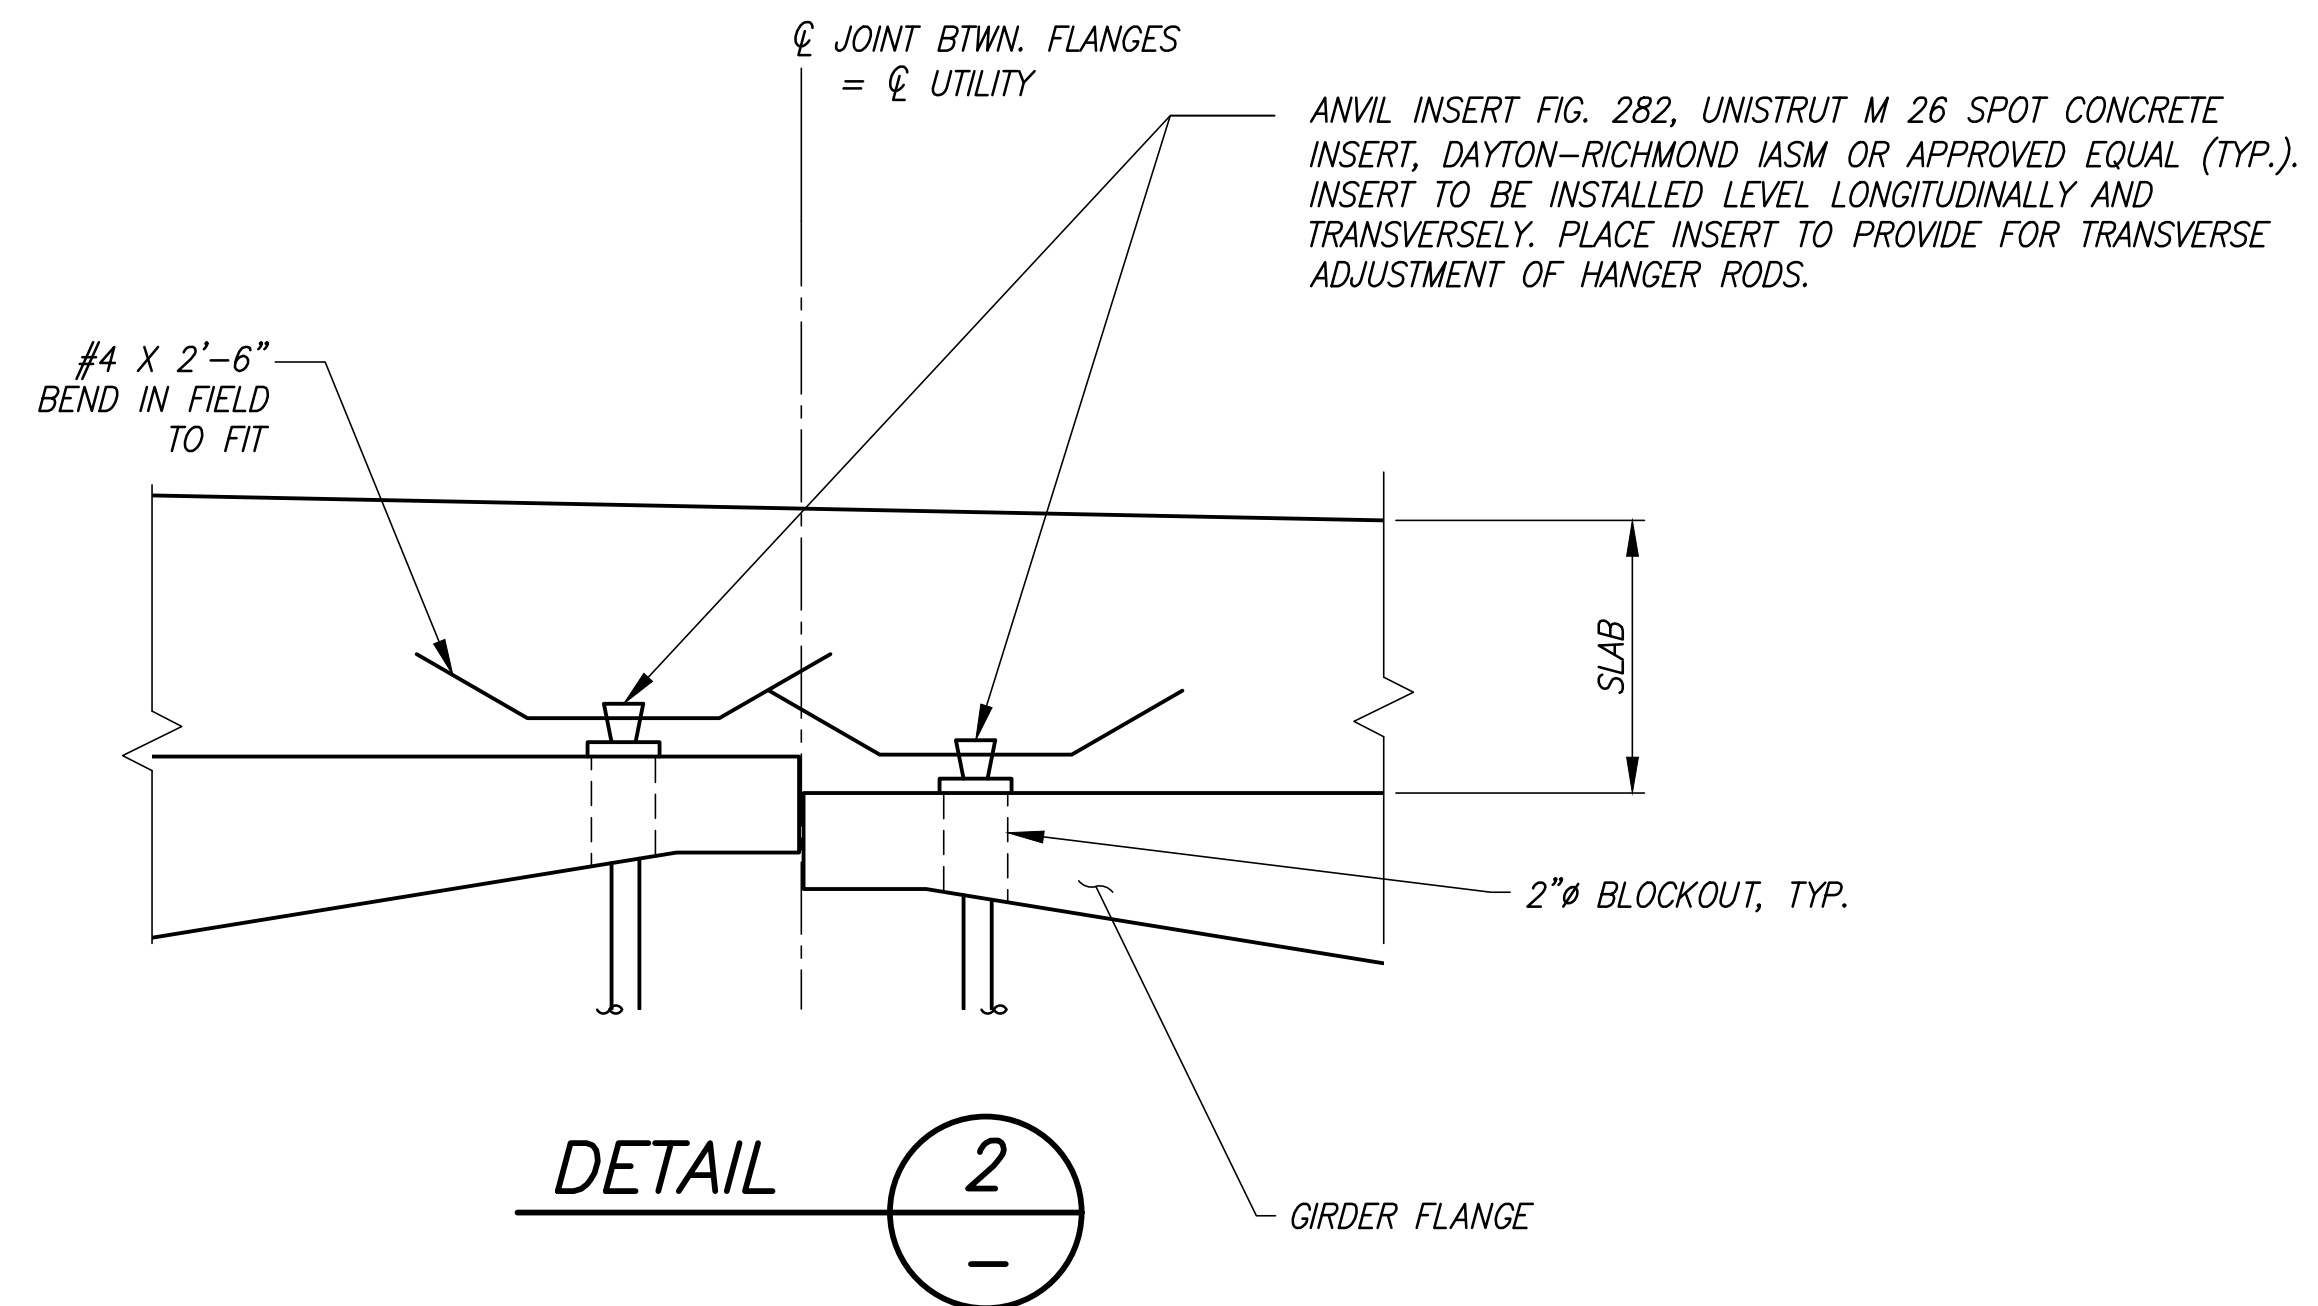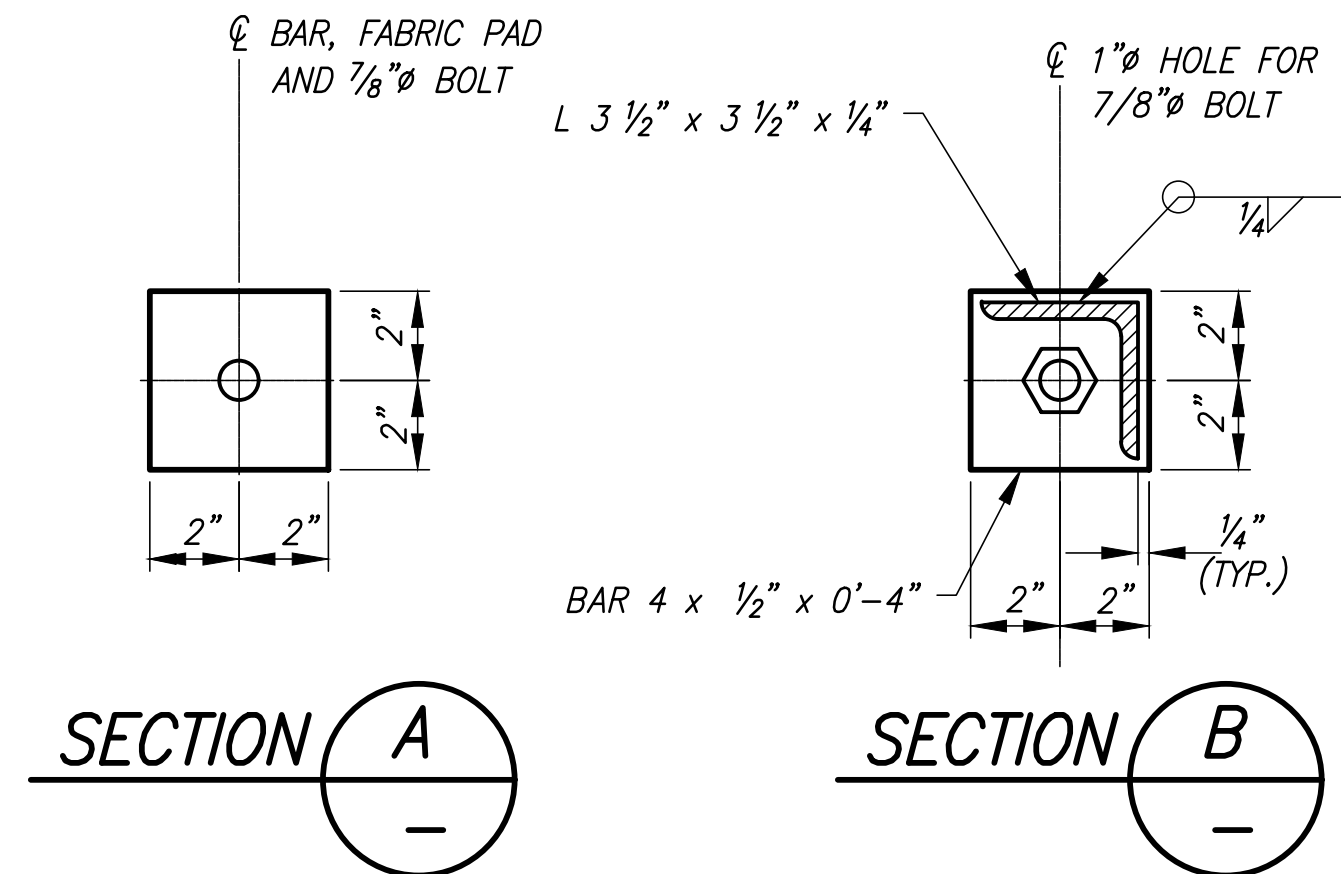


REVISIONS

No.	BY	DATE	DESCRIPTION

SURVEYED: COUNTY
DESIGNED: MO
DRAWN: MO
CHECKED: RPD
CRP No. 2626
DATE: 08/28/24



11241 Willows Road NE, Suite 200
Redmond, WA 98052
425.822.4446
www.otak.com

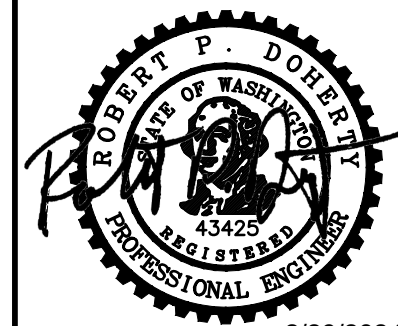


KITSAP COUNTY
DEPT. OF PUBLIC WORKS
614 DIVISION STREET MS-26
PORT ORCHARD, WA 98366
TEL:(360) 337-5777 FAX:(360) 337-4867

HARPER ESTUARY BARRIER CORRECTION UTILITY ATTACHMENT DETAILS

KITSAP COUNTY, WASHINGTON
SECTION 2, TOWNSHIP 23 NORTH, RANGE 2 EAST, W.M.

SHEET
B15
22
OF
55


Plotted: Aug 29, 2024 - 11:17am
C:\PROJECT\32500\32510.Dwg\05_B16.dwg
Layout Name: B16
Matt OConnell

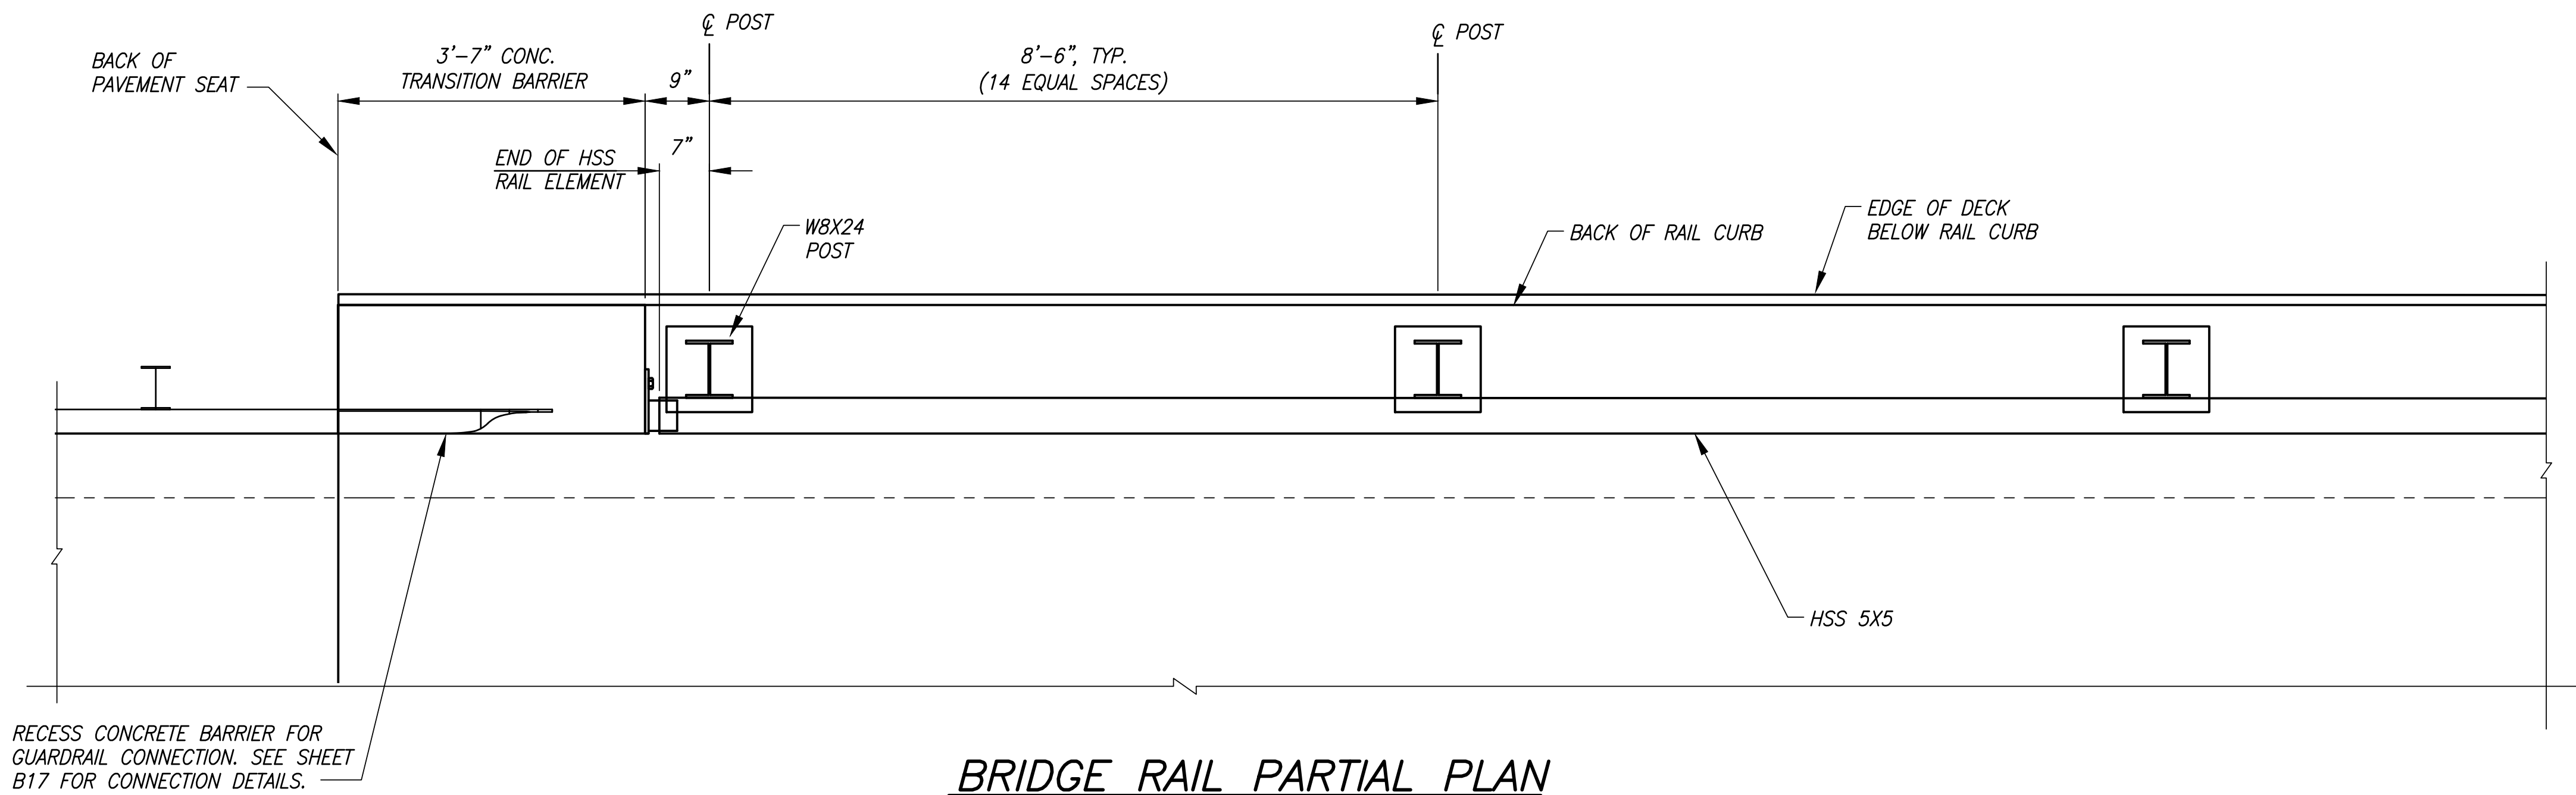


BRIDGE RAIL PARTIAL PLAN

BRIDGE RAIL NOTES:

1. RAIL ELEMENTS FOR THE HSS SHALL CONFORM TO ASTM SPECIFICATION A500 GRADE B, A618 OR A501.
2. STEEL SHAPES, PLATES, AND BARS SHALL CONFORM TO ASTM SPECIFICATION A36 UNLESS NOTED OTHERWISE.
3. HIGH STRENGTH ANCHOR BOLTS SHALL CONFORM TO ASTM SPECIFICATION F1554 GRADE 105.
4. REINFORCING STEEL SHALL CONFORM TO ASTM A706 OR AASHTO M31 (ASTM A615) GRADE 60.
5. PROVIDE CONCRETE CLASS 4000.
6. FABRICATE RAILING TO THE HORIZONTAL AND VERTICAL ALIGNMENT OF THE STRUCTURE. POSTS SHALL BE INSTALLED PLUMB.
7. HOT-DIP GALVANIZE ALL STRUCTURAL PLATES, SHAPES AND BARS PER ASTM A123 FASTENERS PER ASTM A153. HOT-DIP GALVANIZE ALL COMPONENTS AFTER FABRICATION, EXCEPT AS NOTED.
8. APPLY PIGMENTED SEALER TO EXPOSED FACES OF CONCRETE CURB AND TRANSITION BARRIER.
9. CONTRACTOR SHALL SUBMIT RAIL FABRICATION AND ERECTION DETAILS TO ENGINEER FOR REVIEW.

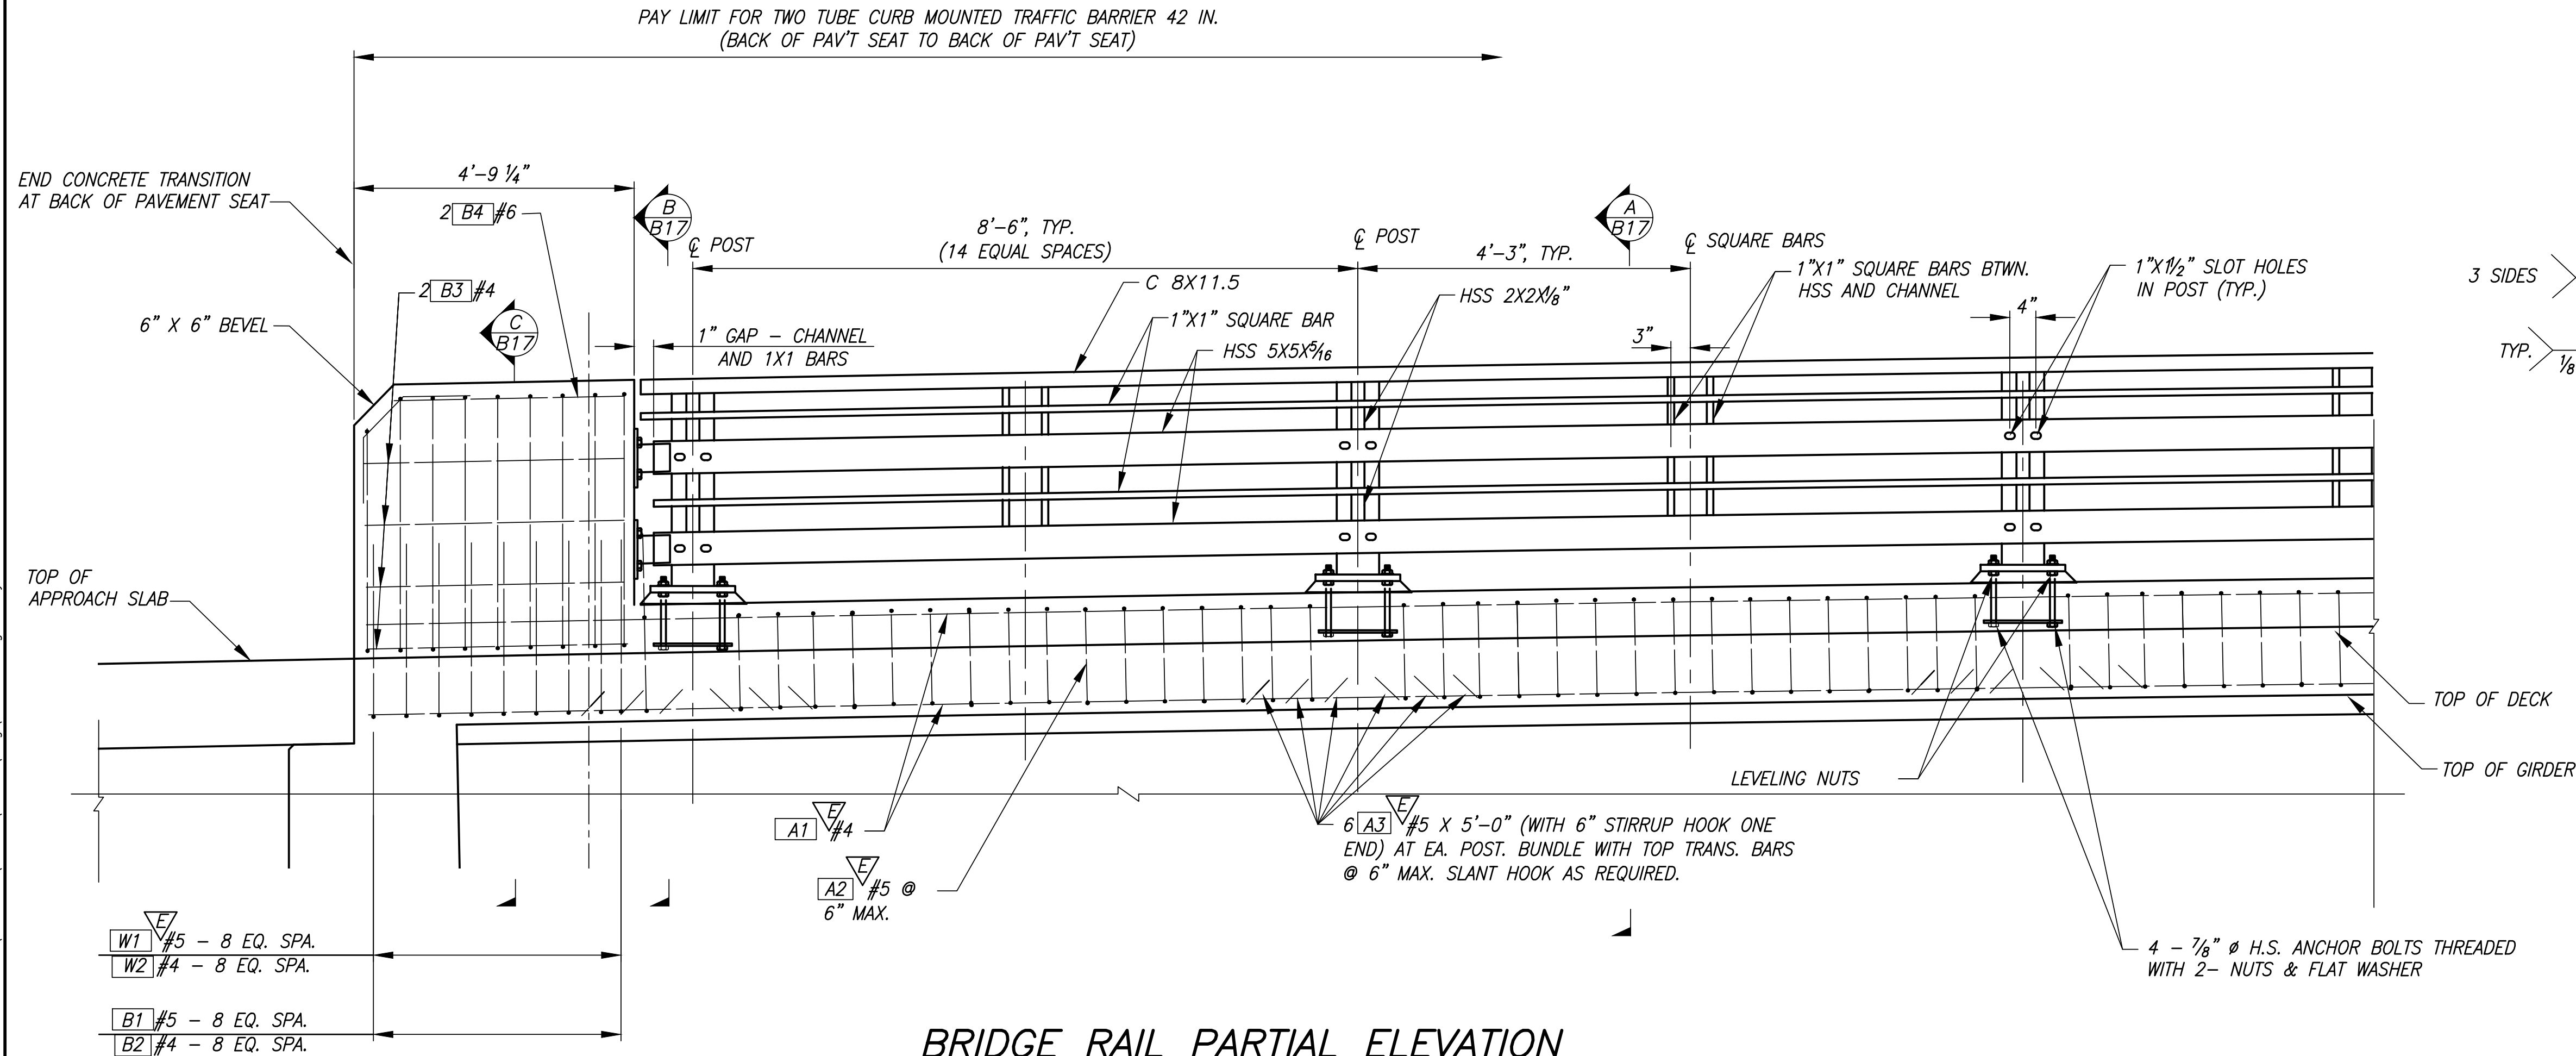

BRIDGE RAIL PARTIAL ELEVATION


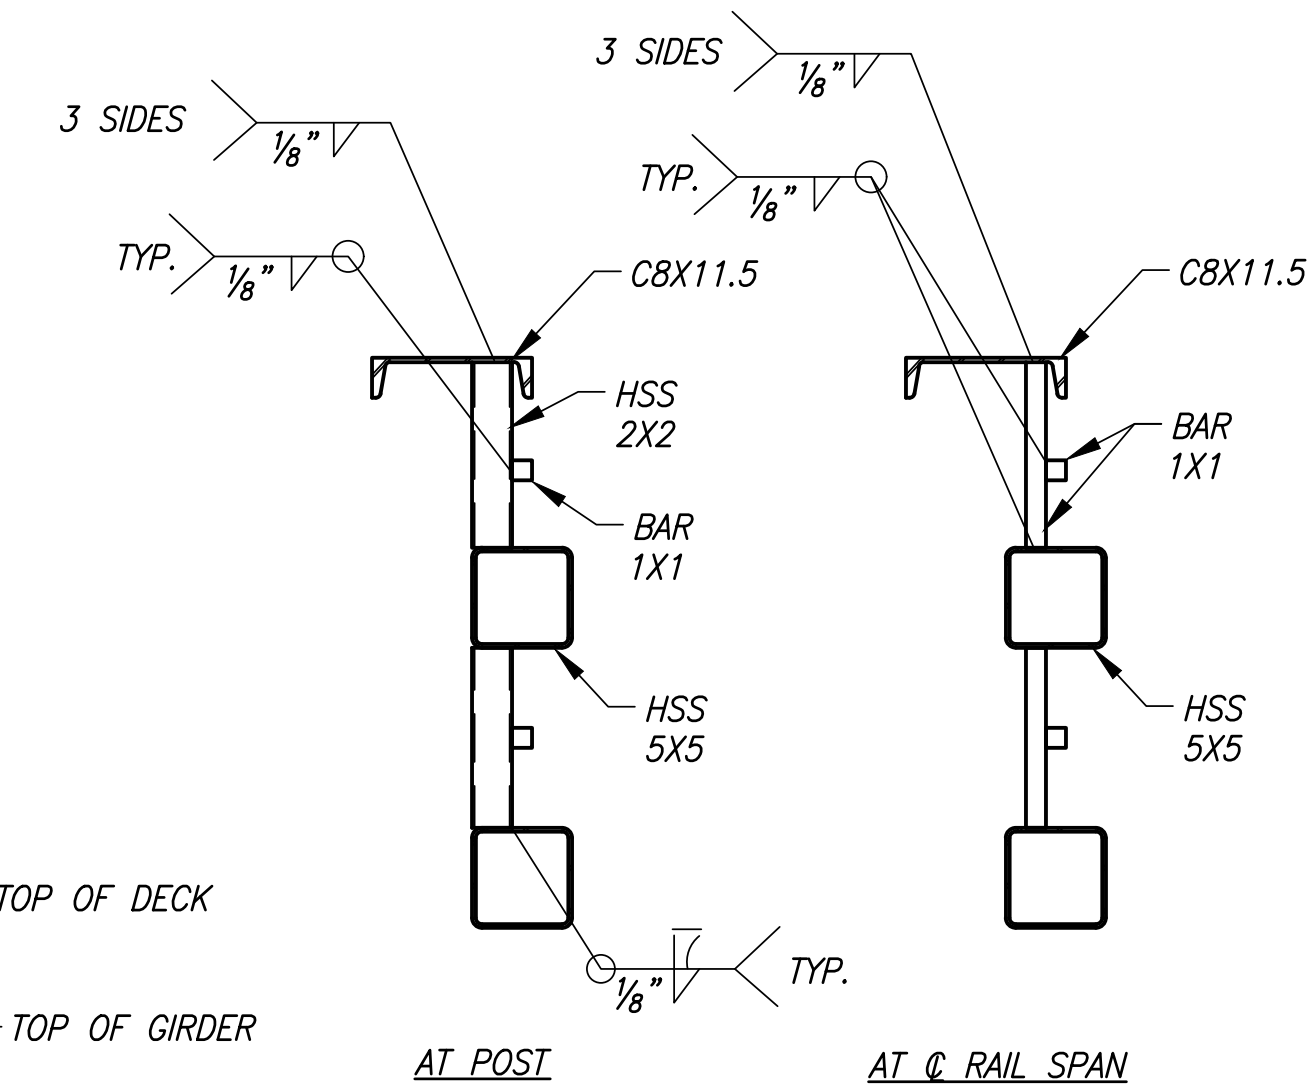


RAIL WELDING

- NOTES:
1. GRIND WELDS FLUSH WHERE IN CONTACT WITH W POST.
 2. SEE SHEET B18 FOR ADDITIONAL WELDING DETAILS.

REVISIONS			
No.	BY	DATE	DESCRIPTION

SURVEYED: COUNTY
DESIGNED: MO
DRAWN: MO
CHECKED: RPD
CRP No. 2626
DATE: 08/28/24

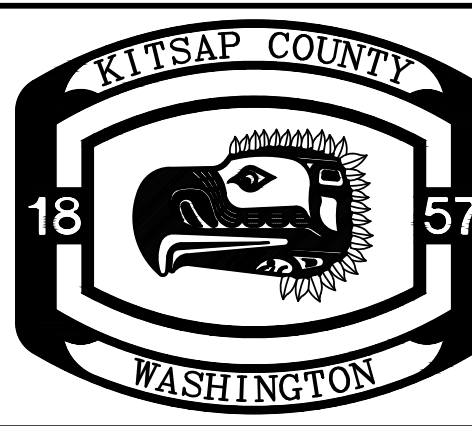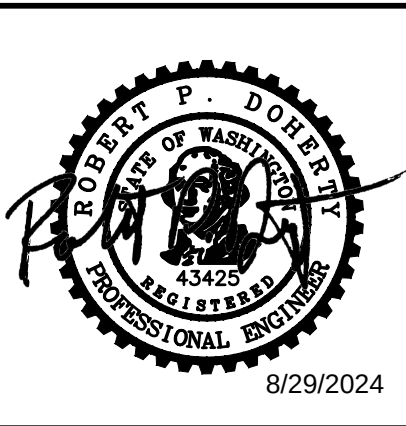

KITSAP COUNTY
DEPT. OF PUBLIC WORKS
614 DIVISION STREET MS-28
PORT ORCHARD, WA 98366
TEL:(360) 337-5777 FAX:(360) 337-4887

HARPER ESTUARY BARRIER
CORRECTION
BRIDGE RAIL DETAILS (1 OF 2)

KITSAP COUNTY, WASHINGTON
SECTION 2, TOWNSHIP 23 NORTH, RANGE 2 EAST, W.M.

SHEET
B16
23
OF
55

XREF LIST
Ltscale: 1
Resolved
TTLBLK
DLS WASH STRUC
lbmSEAL

* FACE HSS 5 X 5 FLUSH
W/ CURB AT TOP OF
SIDEWALK

THREADED $\frac{3}{4}$ " DIA.
REDUCED WELD BASE
STUD X 2" LONG
WITH 1- PLATE WASHER
"C", 1-LOCKWASHER AND
1-NUT

W 8X24 POST

$\frac{1}{2}$ " $\pm$ GROUT
ROUGHENED
CONST. JOINT


2" CLR. TO NUT

5 A1 #4 X CONT.


TYPICAL SECTION

A
B16


PLATE WASHER-"C"

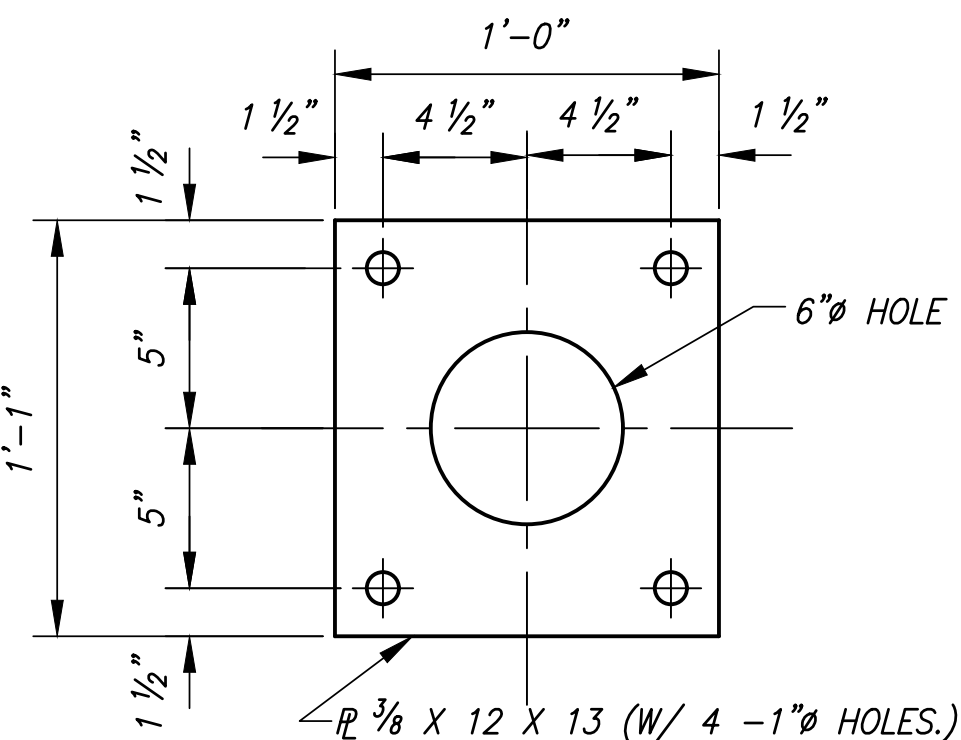


ANCHOR PLATE DETAILS

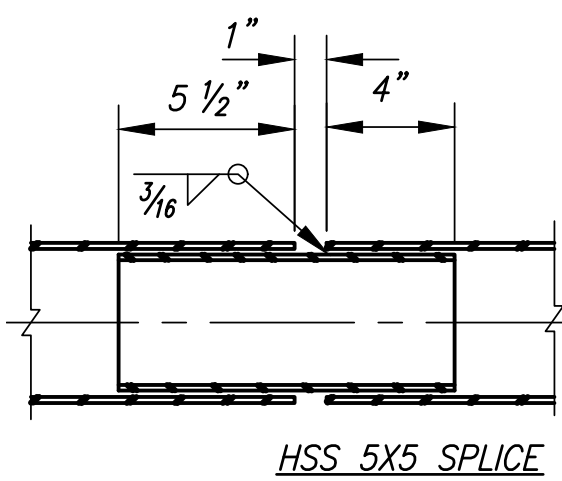


HSS 5X5 SPLICE

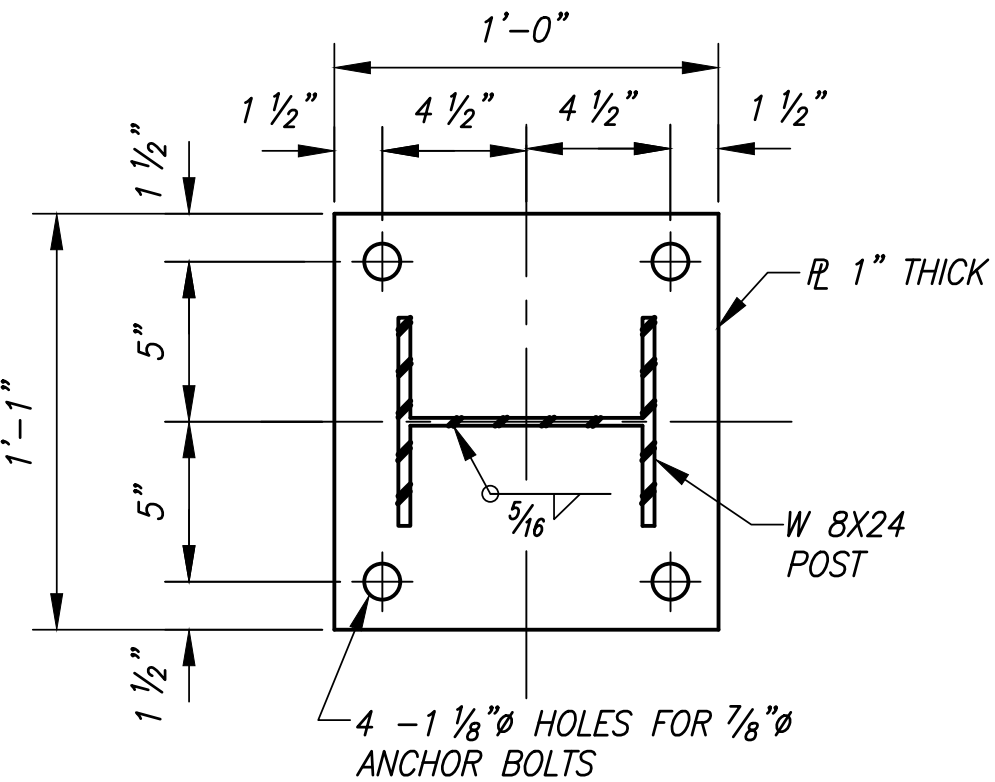


BASE PLATE DETAILS

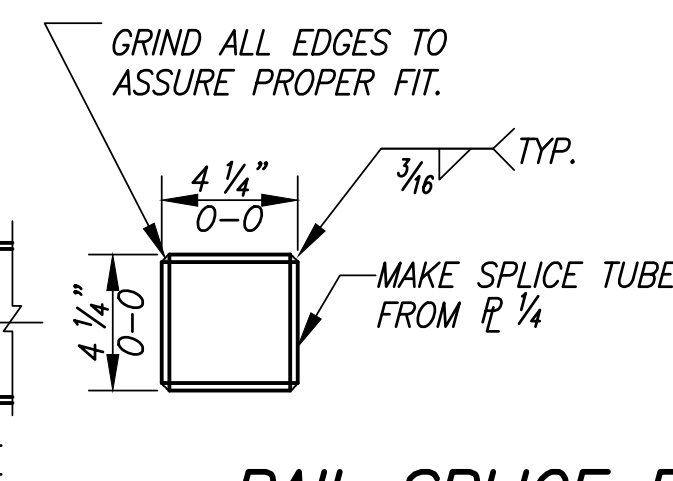

RAIL SPLICE DETAILS

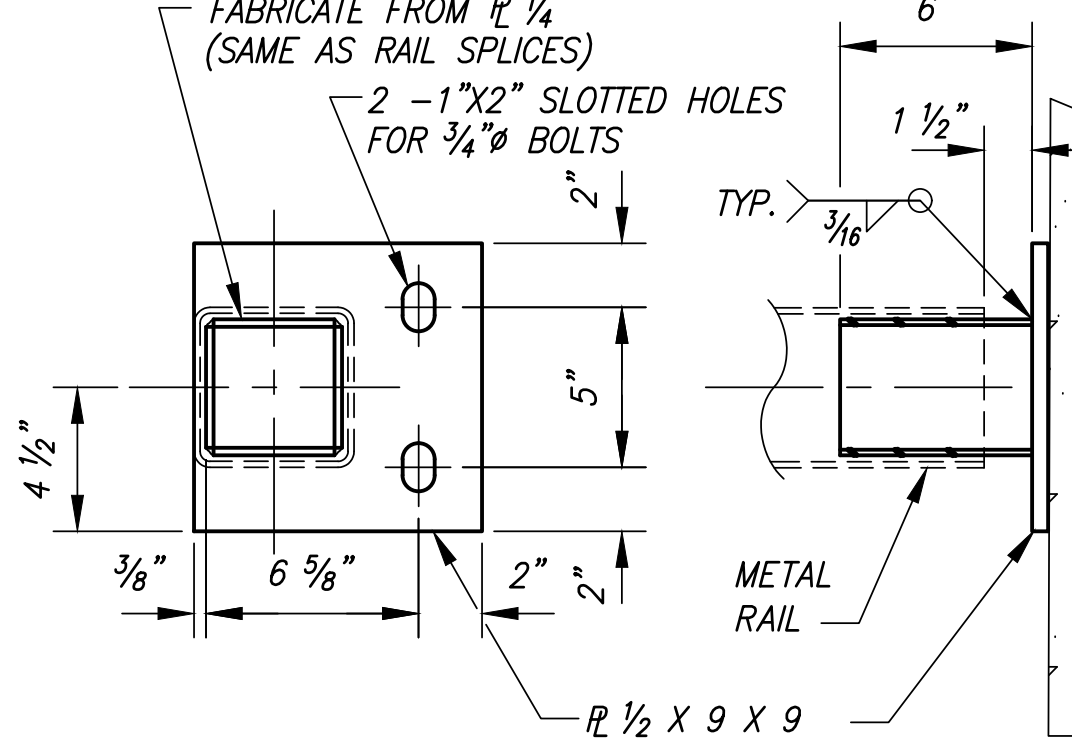


RAIL ATTACHMENT BRACKET

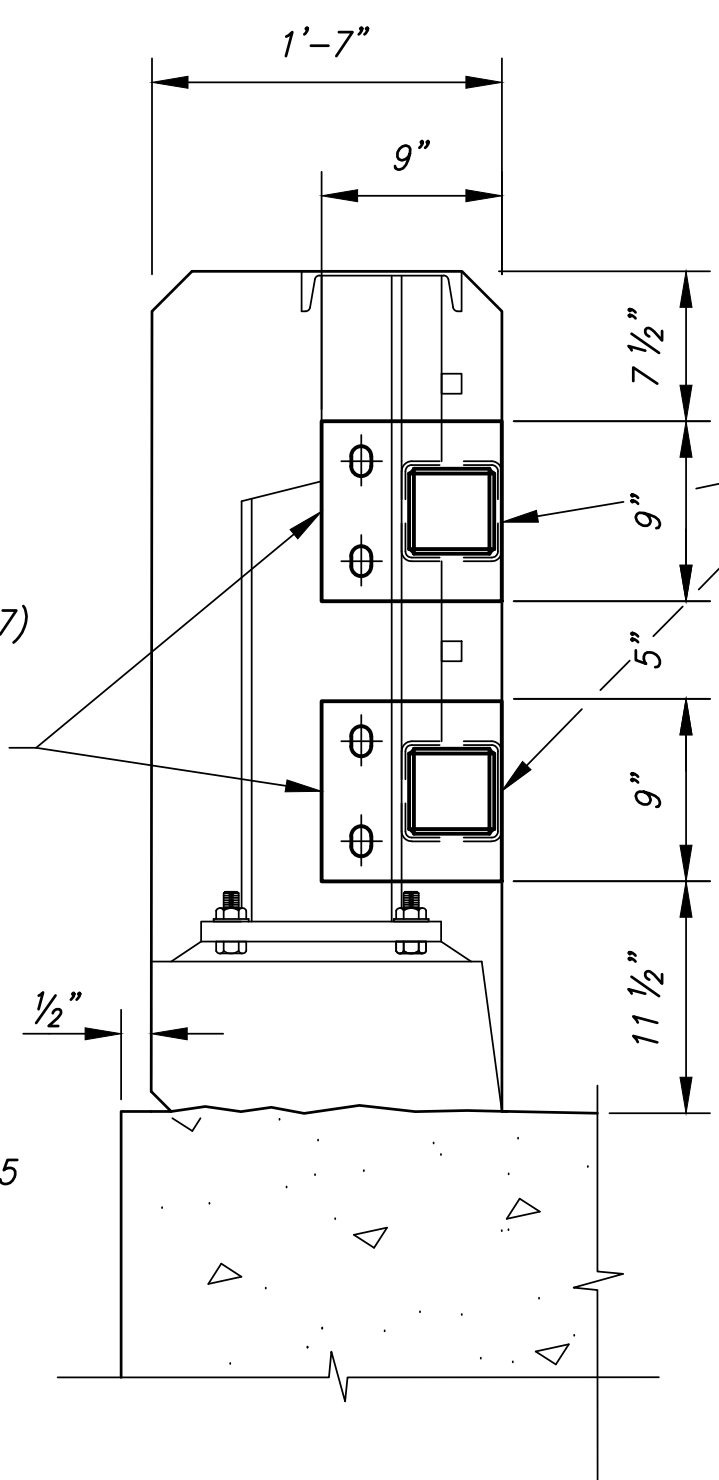


TYPICAL SECTION


B
B16

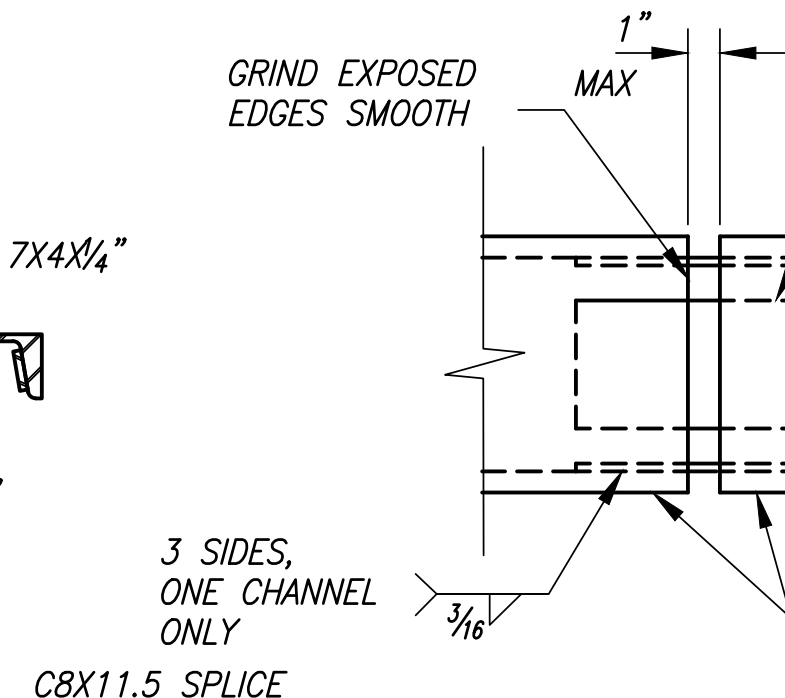

C8X11.5 SPLICE

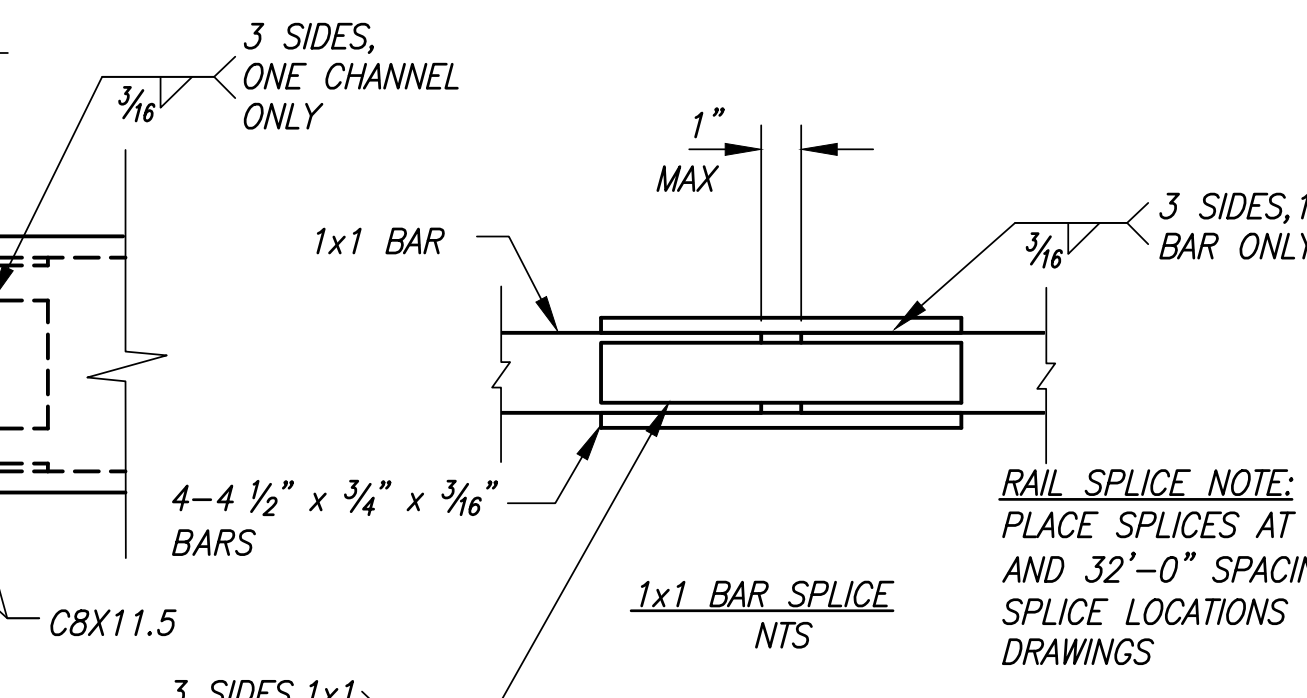

C8x11.5 ATTACHMENT BRACKET

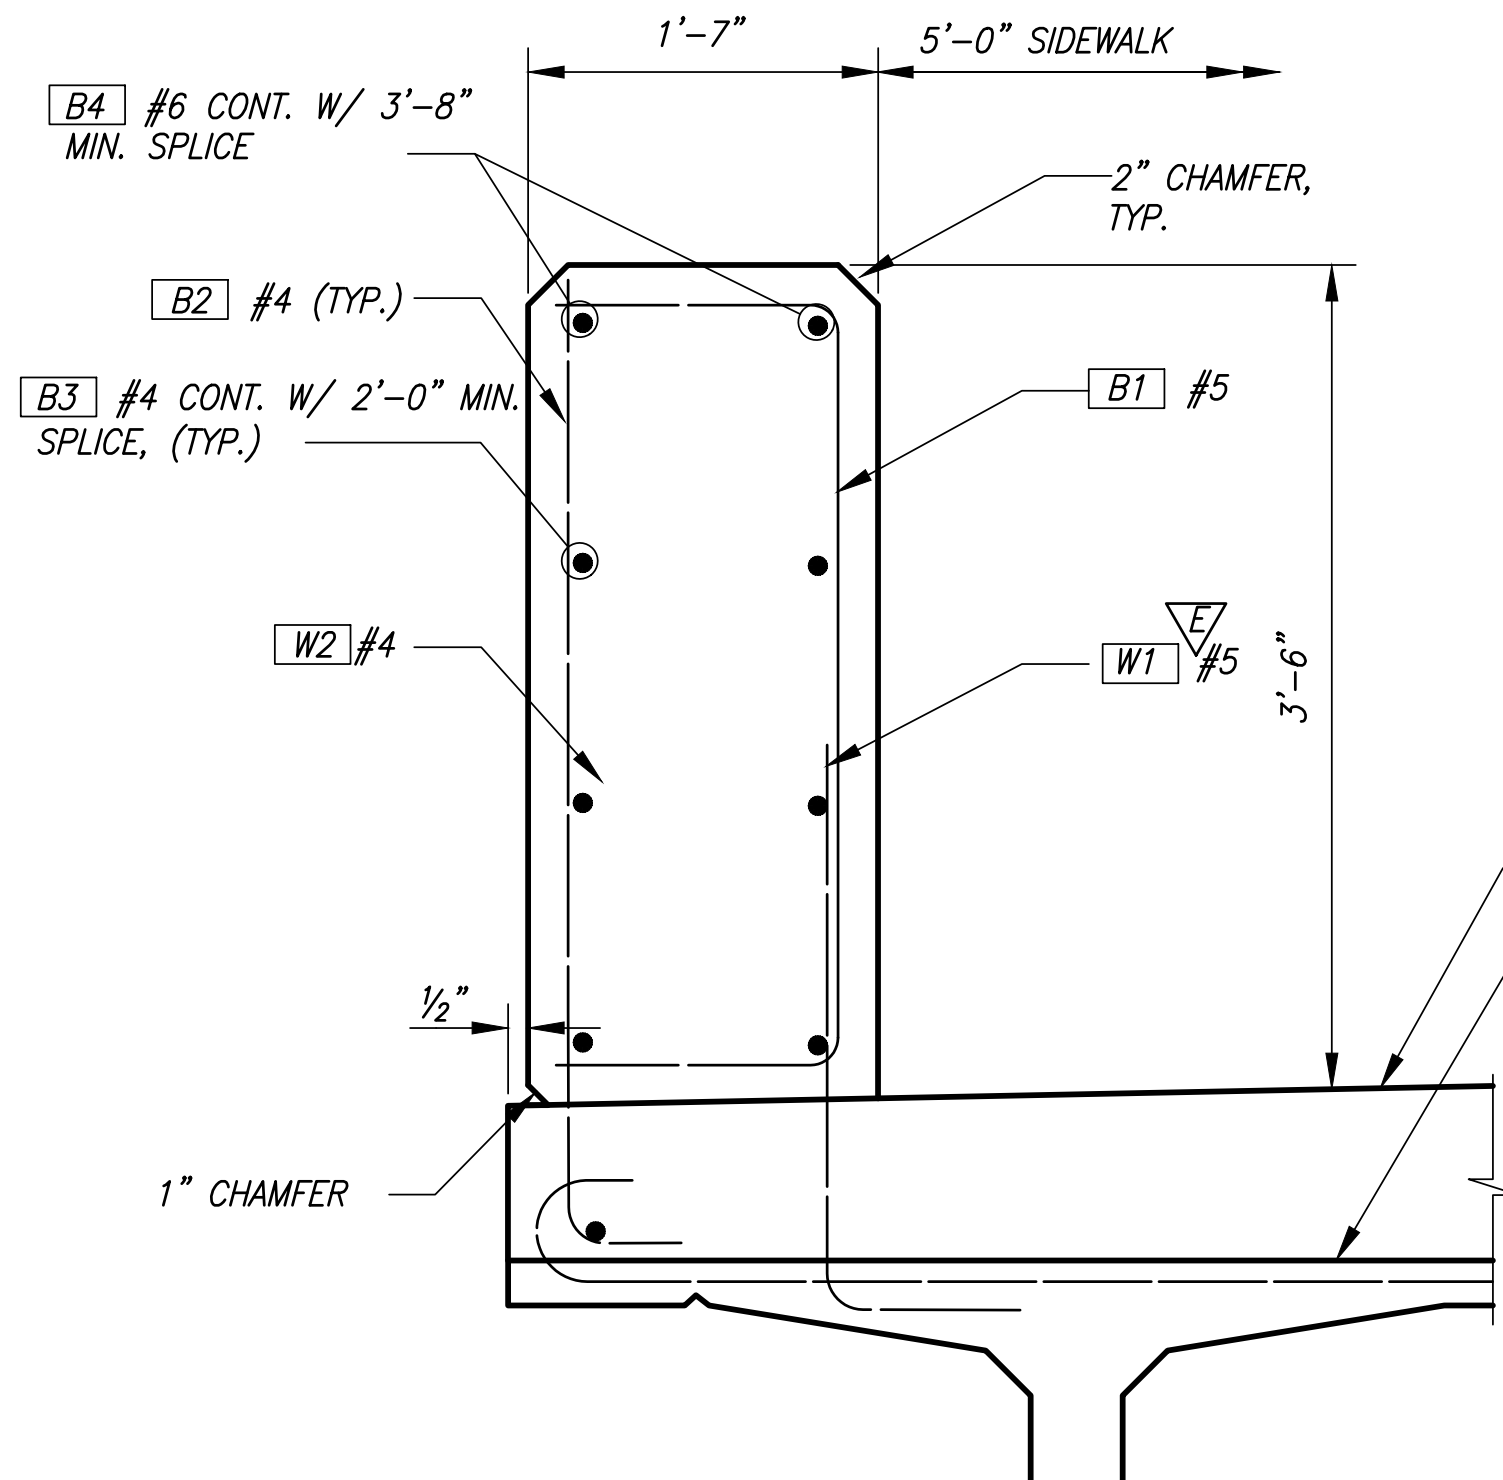


TYPICAL SECTION

C
B16

** CONCRETE INSERTS

HOT-DIP GALVANIZED EXPANDED COIL
CONCRETE INSERTS WITH CLOSED-BACK
FERRULE THREADED TO RECEIVE $\frac{3}{4}$ " ϕ
BOLTS. GR.36 (ASTM A307, HOT DIP
GALVANIZED)
MIN. INSERT LENGTH = $4\frac{1}{2}$ "
MIN. SAFE WORKING LOAD IN TENSION
= 4000 LBS

$\frac{3}{4}$ " DIA. FULLY THREADED RESIN
BONDED ANCHORS CONFORMING TO
A307 WITH A SAFE WORKING LOAD IN
TENSION OF 4000 LBS. MAY BE
SUBSTITUTED. MIN. EMBED. SHALL BE
6".

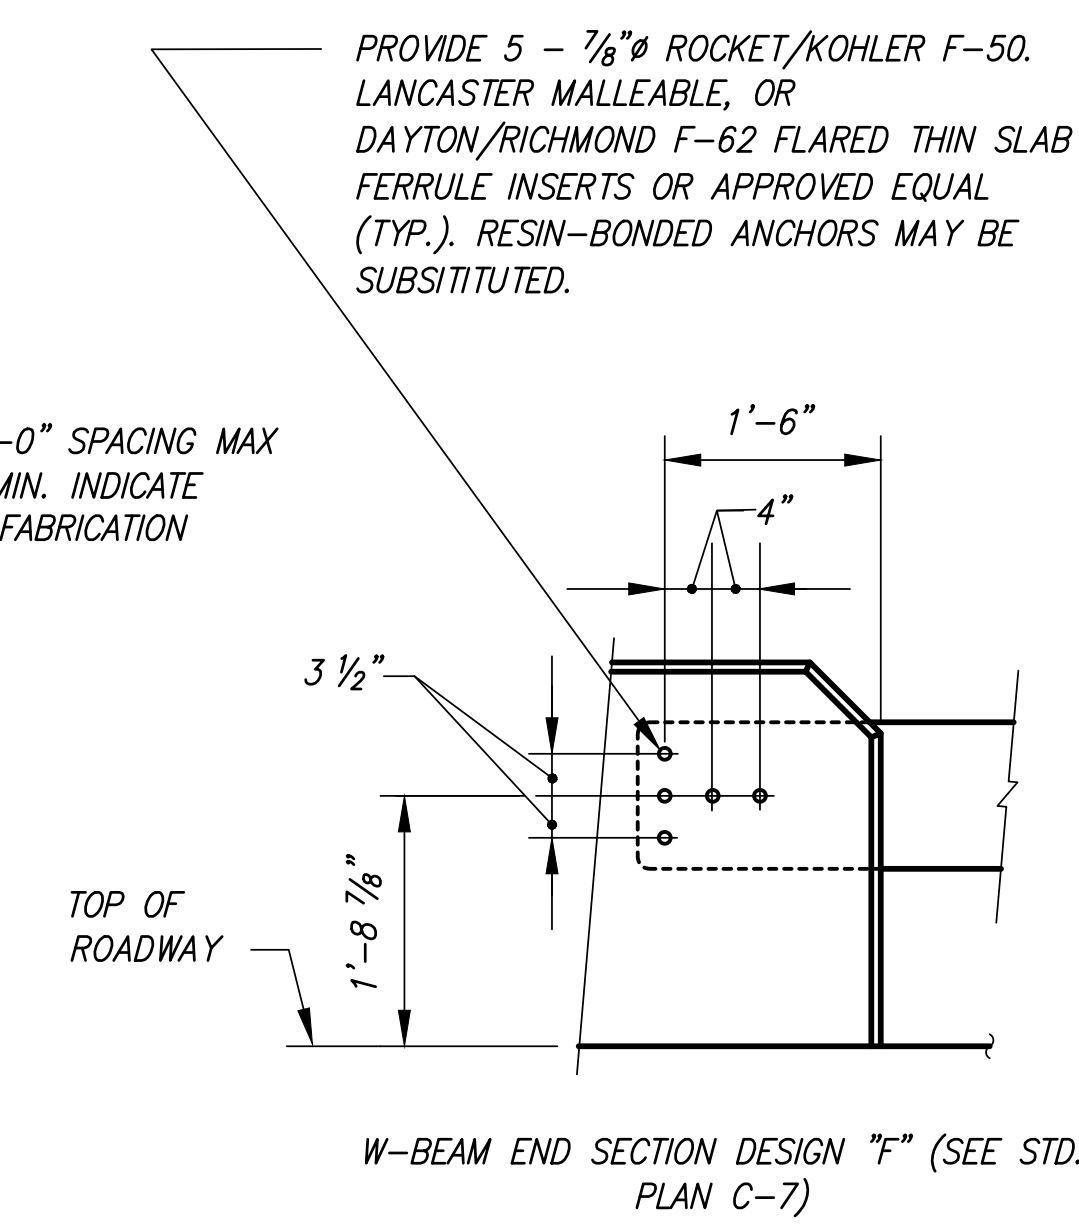

OUTSIDE ELEVATION -
CONCRETE BARRIER TO
GUARDRAIL CONNECTION
EACH END OF BRIDGE RAIL


REVISIONS

No.	BY	DATE	DESCRIPTION

SURVEYED: COUNTY
DESIGNED: MO
DRAWN: MO
CHECKED: RPD
CRP No. 2626
DATE: 08/28/24



11241 Willows Road NE, Suite 200
Redmond, WA 98052
425.822.4446
www.otak.com

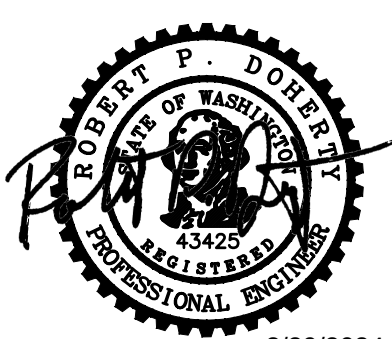

ROBERT P. DOHERTY
REGISTERED PROFESSIONAL ENGINEER
43425
8/29/2024




KITSAP COUNTY
DEPT. OF PUBLIC WORKS
614 DIVISION STREET MS-28
PORT ORCHARD, WA 98366
TEL:(360) 337-5777 FAX:(360) 337-4887

HARPER ESTUARY BARRIER
CORRECTION
BRIDGE RAIL DETAILS (2 OF 2)

KITSAP COUNTY, WASHINGTON
SECTION 2, TOWNSHIP 23 NORTH, RANGE 2 EAST, W.M.


SHEET
B17
24
OF
55

Plotted: Aug 29, 2024 - 11:17am
C:\PROJECT\32500\32500.dwg
Matt OConnell
Layout Name: B18

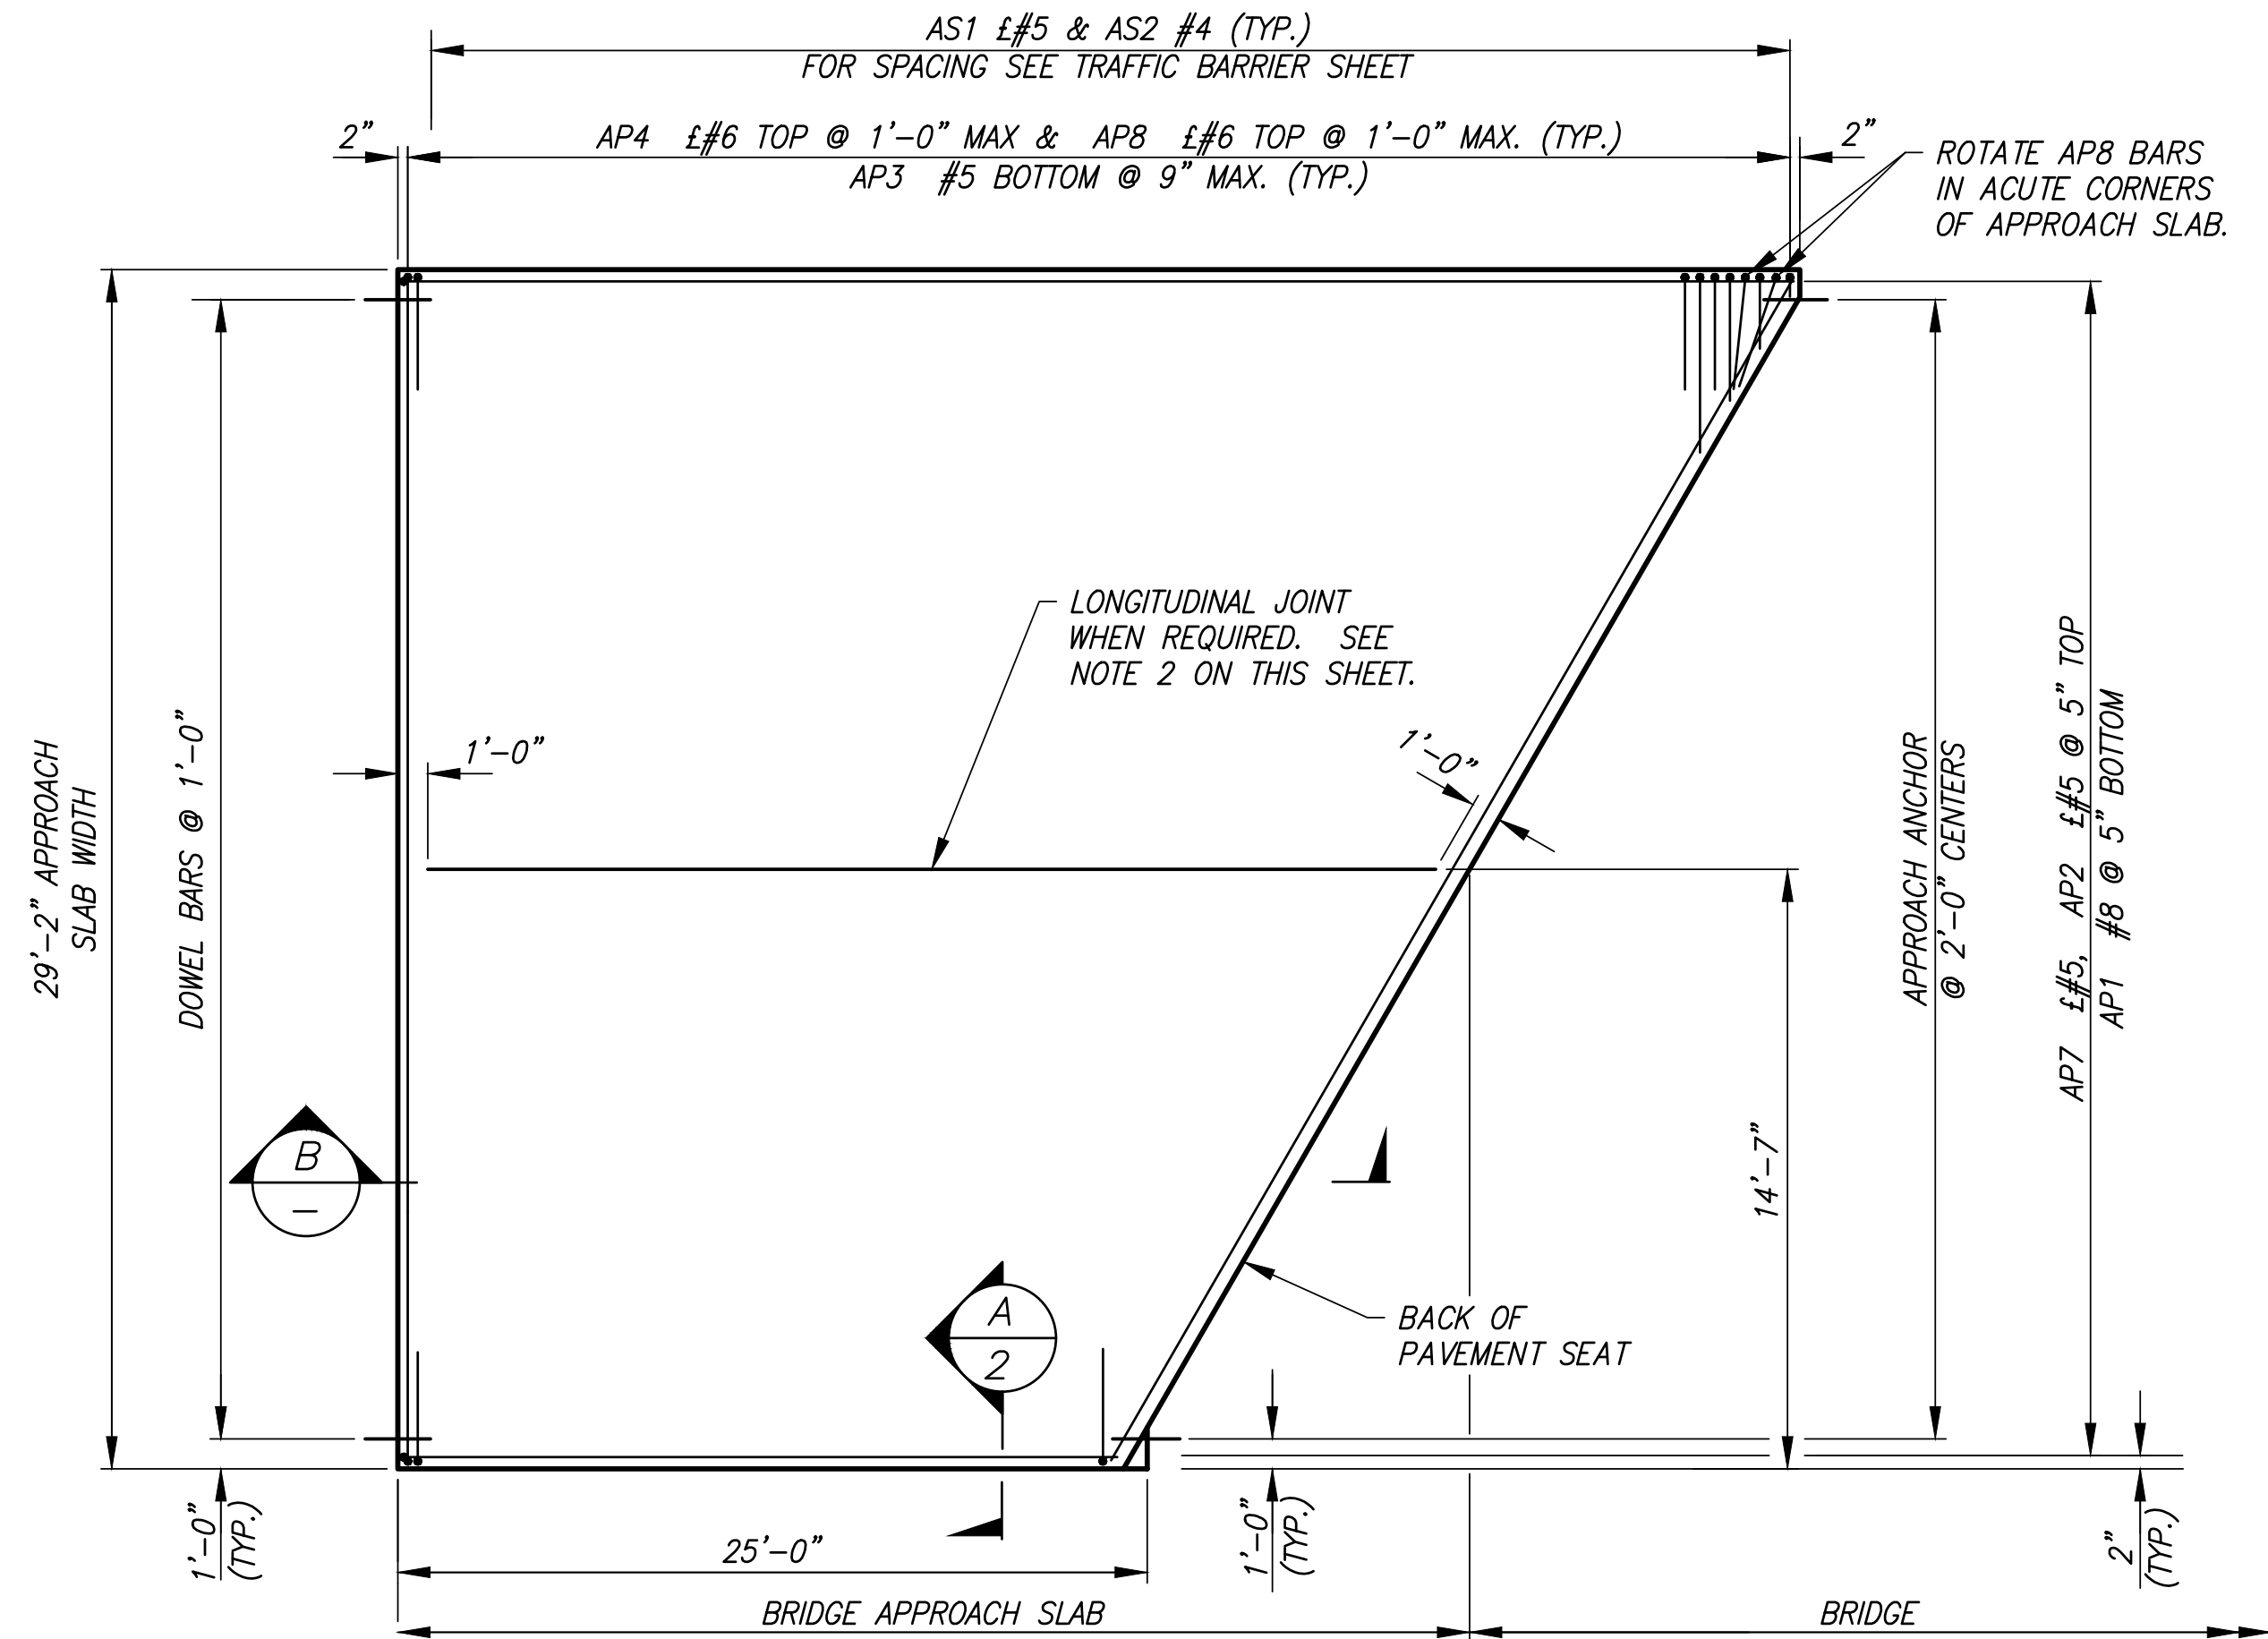



B AP4 HOOKS ARE ONLY REQUIRED AT THE TRAFFIC BARRIER EDGE.

PLAN

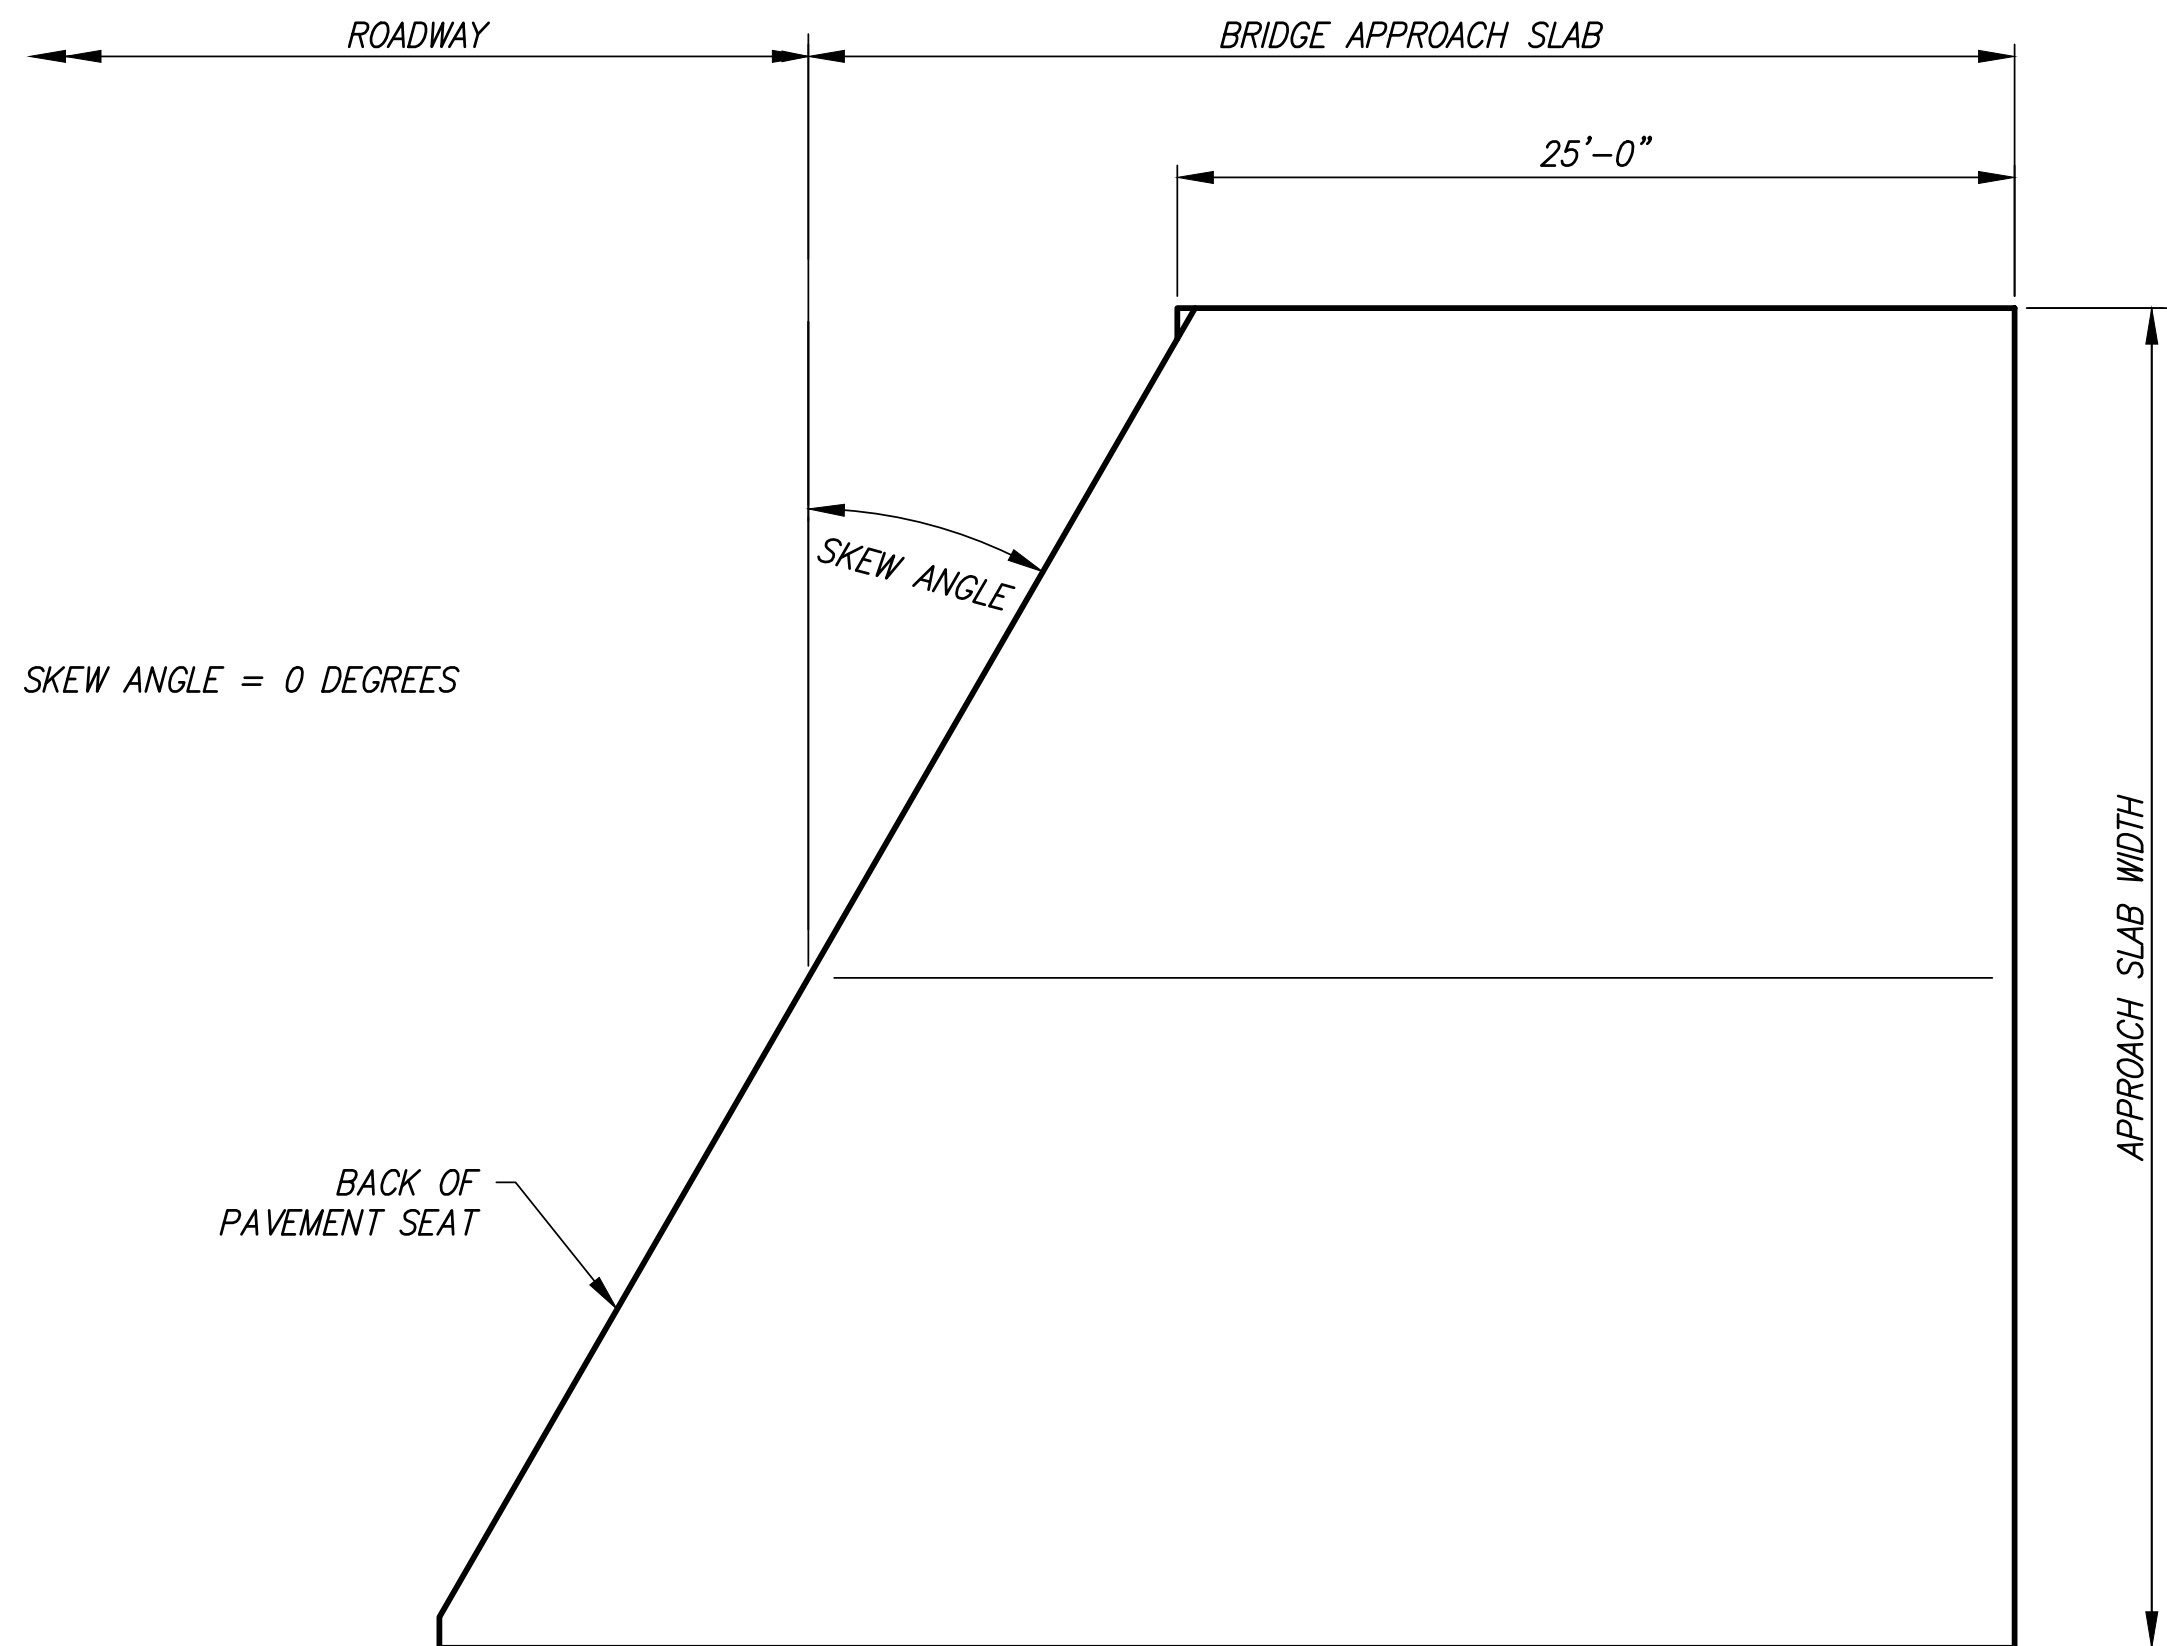


NOTES:

- ALL EDGES OF BRIDGE APPROACH SLAB SHALL HAVE $\frac{1}{2}$ " RADIUS EXCEPT AT LONGITUDINAL JOINTS AND ADJACENT TO L-TYPE ABUTMENTS.
- LONGITUDINAL JOINTS SHALL BE PLACED ON LANE LINES AND SHALL BE CONSTRUCTED AND SEALED IN ACCORDANCE WITH STD. SPEC. SECTION 5-05.3(8). JOINTS MAY BE EITHER A SAWCUT CRACK CONTROL JOINT OR A CONSTRUCTION JOINT. SAWCUT JOINTS SHALL TERMINATE 1'-0" BEFORE REACHING EDGE OF SLAB AND MUST BE SAW CUT AS SOON AS POSSIBLE AFTER PLACEMENT OF CONCRETE. SEE "LONGITUDINAL JOINT DETAIL" ON BRIDGE APPROACH SLAB DETAILS 2 OF 3.
- THE MINIMUM LAP SPLICE OF $\#5$ IS 2'-0". $\#5$ IS 2'-6", $\#6$ IS 3'-0", AND $\#8$ IS 3'-3". ALL LAP SPLICES SHALL BE STAGGERED SO THAT NO MORE THAN 50% OF REBAR IS SPLICED AT THE SAME LOCATION. LAP SPLICES SHALL BE LOCATED WITHIN THE MIDDLE HALF OF THE BRIDGE APPROACH SLAB. OPTIONAL SPLICES ARE ALLOWED FOR AP4 $\#6$.
- FOR TRAFFIC BARRIER DETAILS, INCLUDING ANY BRIDGE APPROACH SLAB BLOCKOUT INFORMATION, SEE TRAFFIC BARRIER SHEETS.

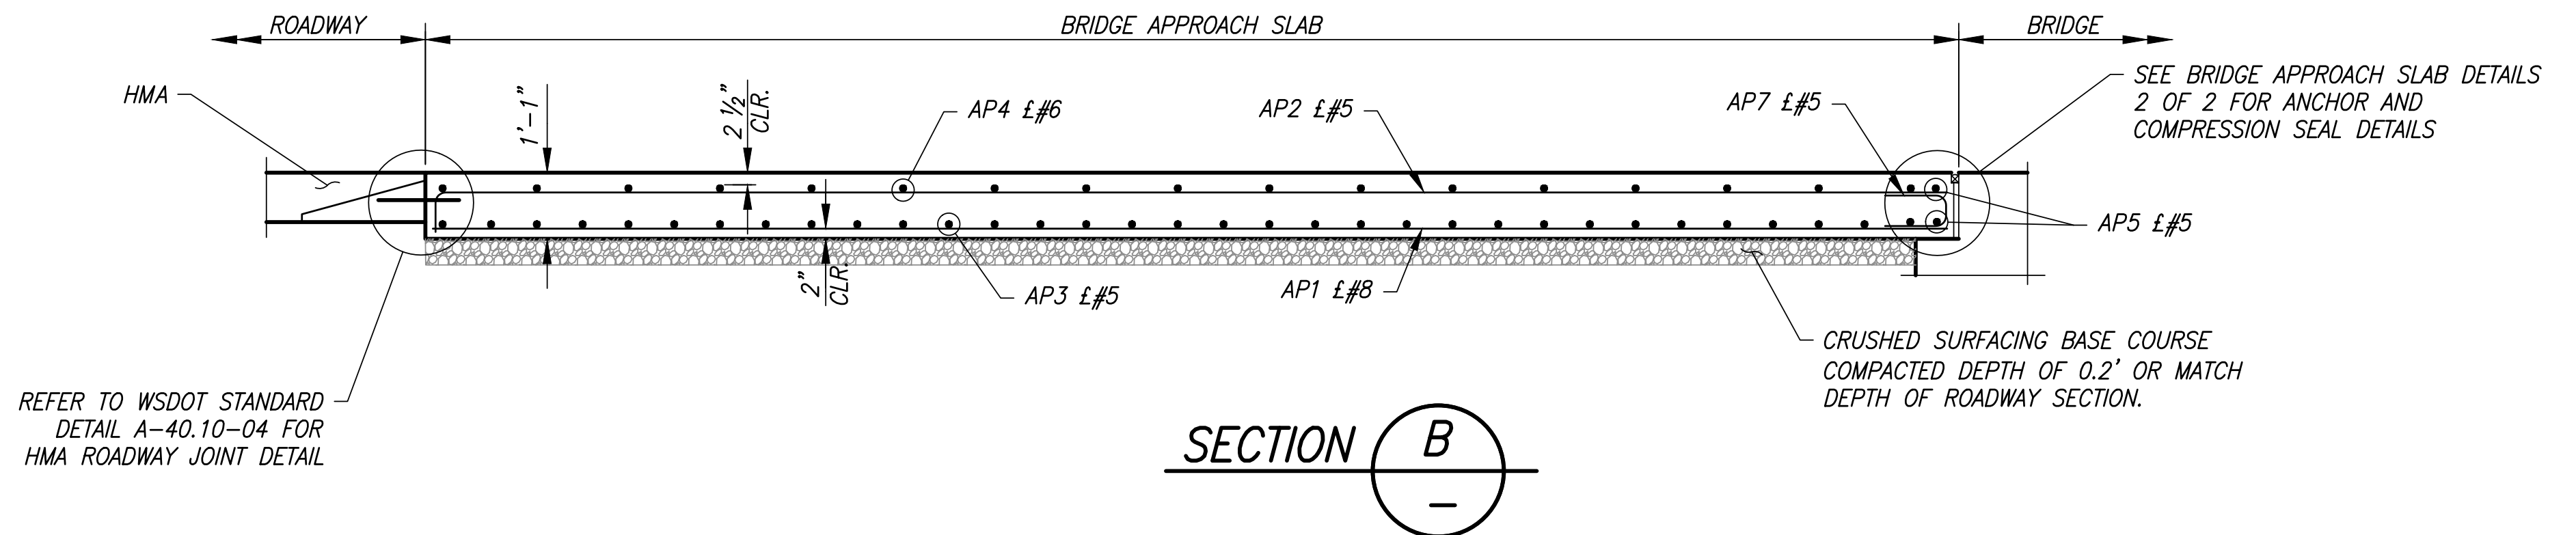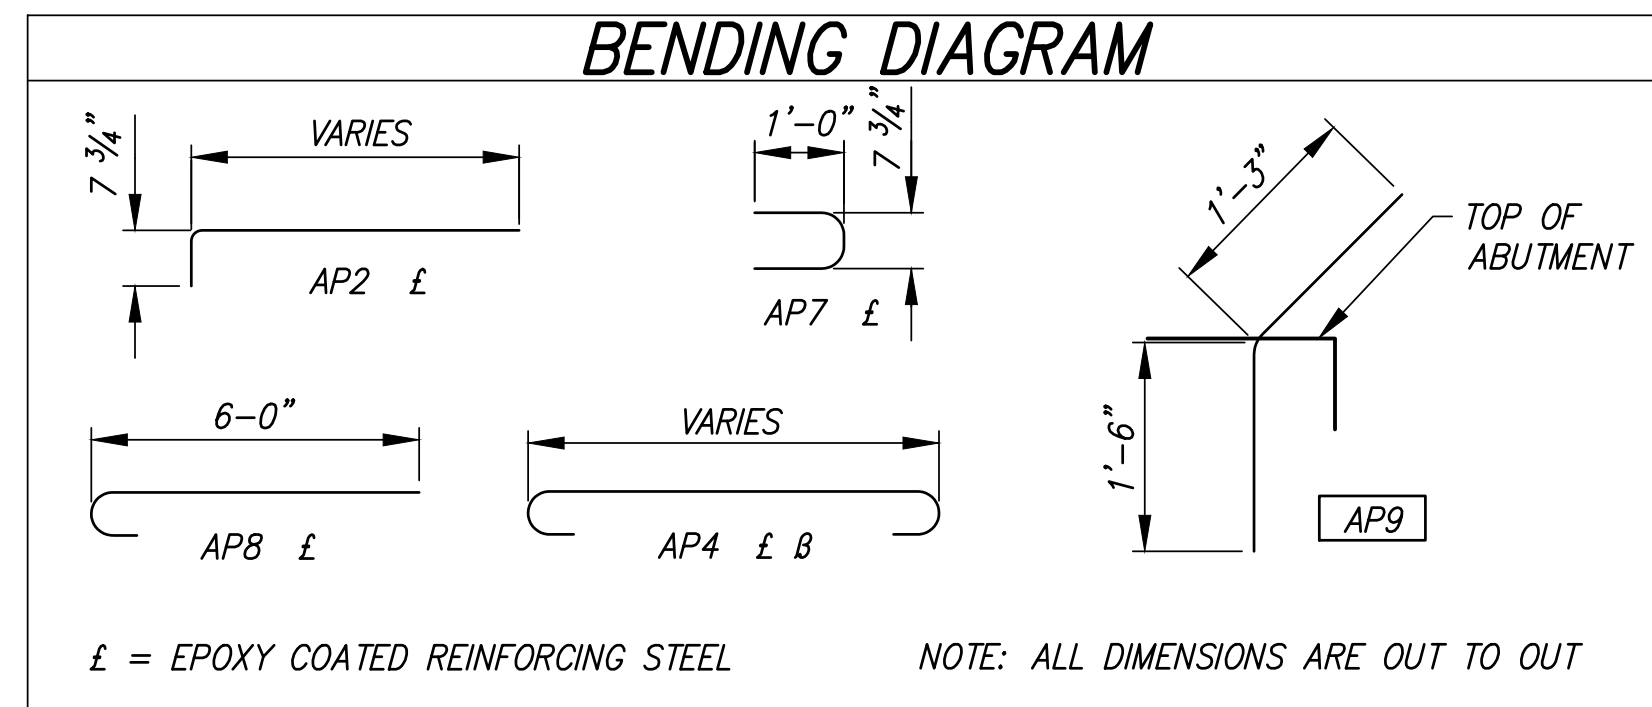

REVISIONS			
No.	BY	DATE	DESCRIPTION

SURVEYED: COUNTY
DESIGNED: MO
DRAWN: MO
CHECKED: RPD
CRP No. 2626
DATE: 08/28/24

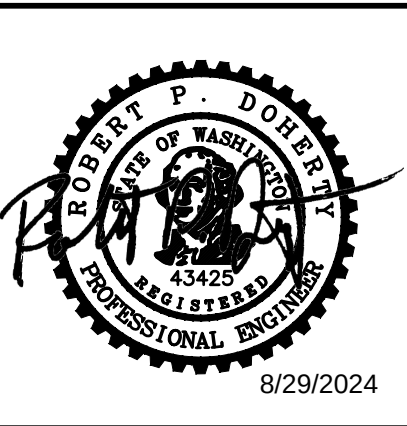


KITSAP COUNTY
DEPT. OF PUBLIC WORKS
614 DIVISION STREET MS-28
PORT ORCHARD, WA 98366
TEL:(360) 337-5777 FAX:(360) 337-4867

HARPER ESTUARY BARRIER
CORRECTION
APPROACH SLAB DETAILS (1 OF 2)

KITSAP COUNTY, WASHINGTON
SECTION 2, TOWNSHIP 23 NORTH, RANGE 2 EAST, W.M.


SHEET
B18
25
OF
55

Plotted: Aug 29, 2024 - 11:17am
C:\PROJECT\32500\32510\Drawg\05_B19.dwg
Layout Name: B19
Matt OConnell

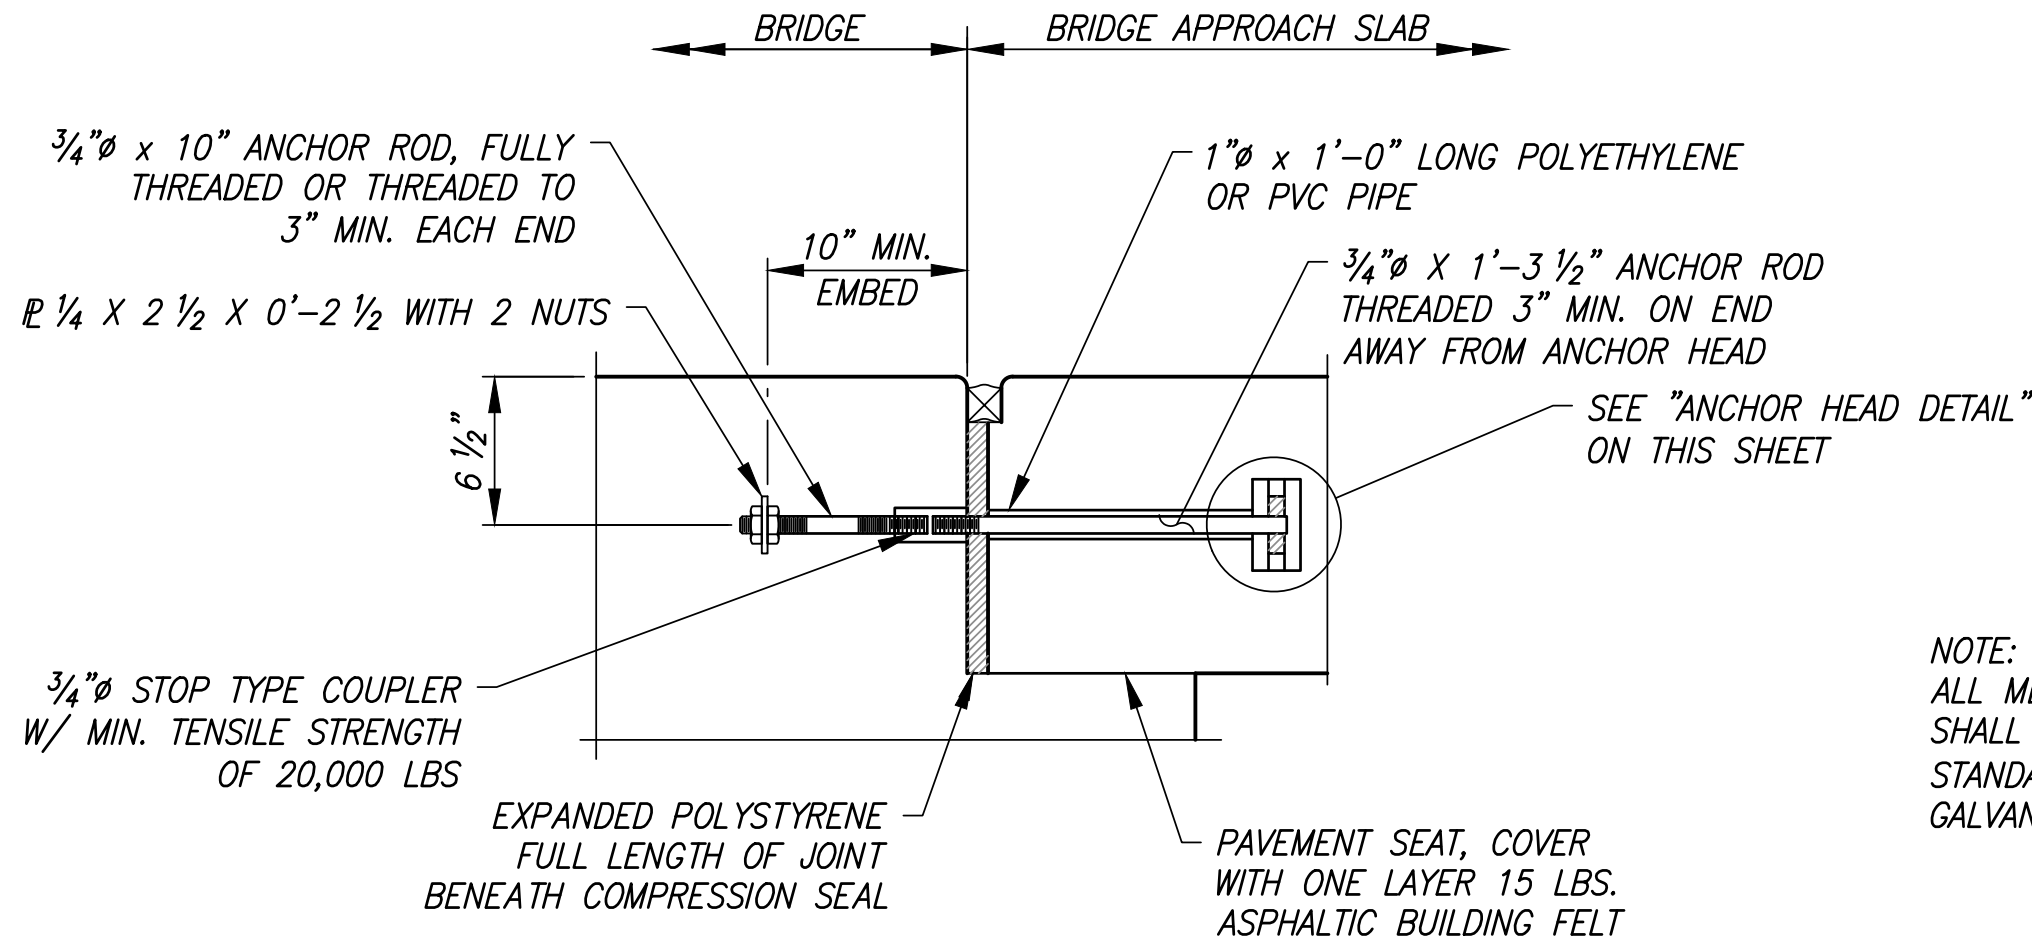

NOTE:
ALL METAL PARTS OF THE APPROACH EXPANSION ANCHOR SHALL RECEIVE ONE COAT OF PAINT CONFORMING TO STANDARD SPECIFICATION SECTION 9-08.1(2)F OR BE GALVANIZED IN ACCORDANCE WITH AASHTO M 232.

APPROACH ANCHOR – METHOD A

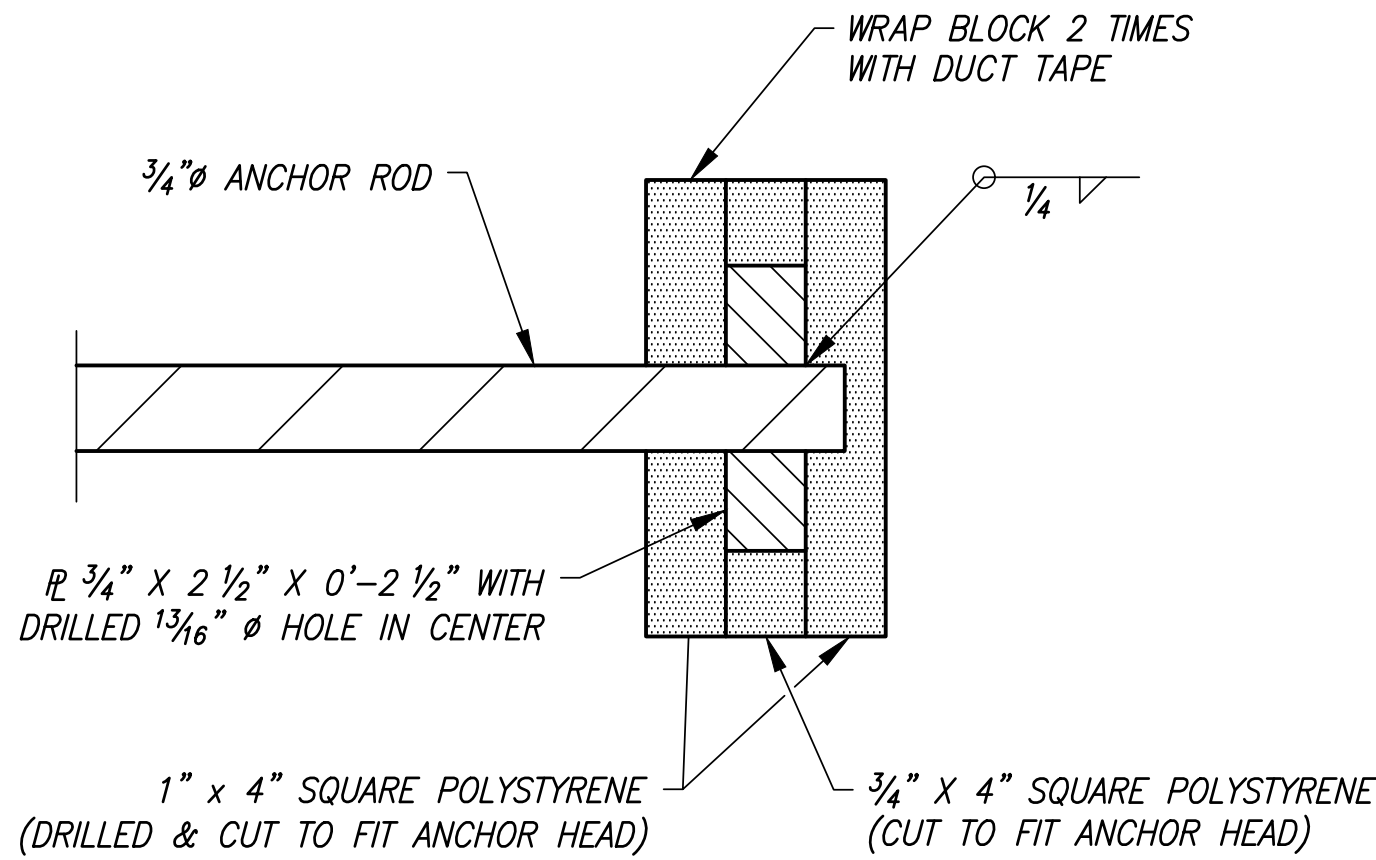


ANCHOR HEAD DETAIL

COMPRESSION SEAL TABLE

D.S. BROWN		WATSON BOWMAN ACME	
SEAL	WIDTH	SEAL	WIDTH
CV-2502	2 $\frac{1}{2}"$	WA-250	2 $\frac{1}{2}"$

TESTING SHALL BE PER ASTM D 2628 PRIOR TO USE.

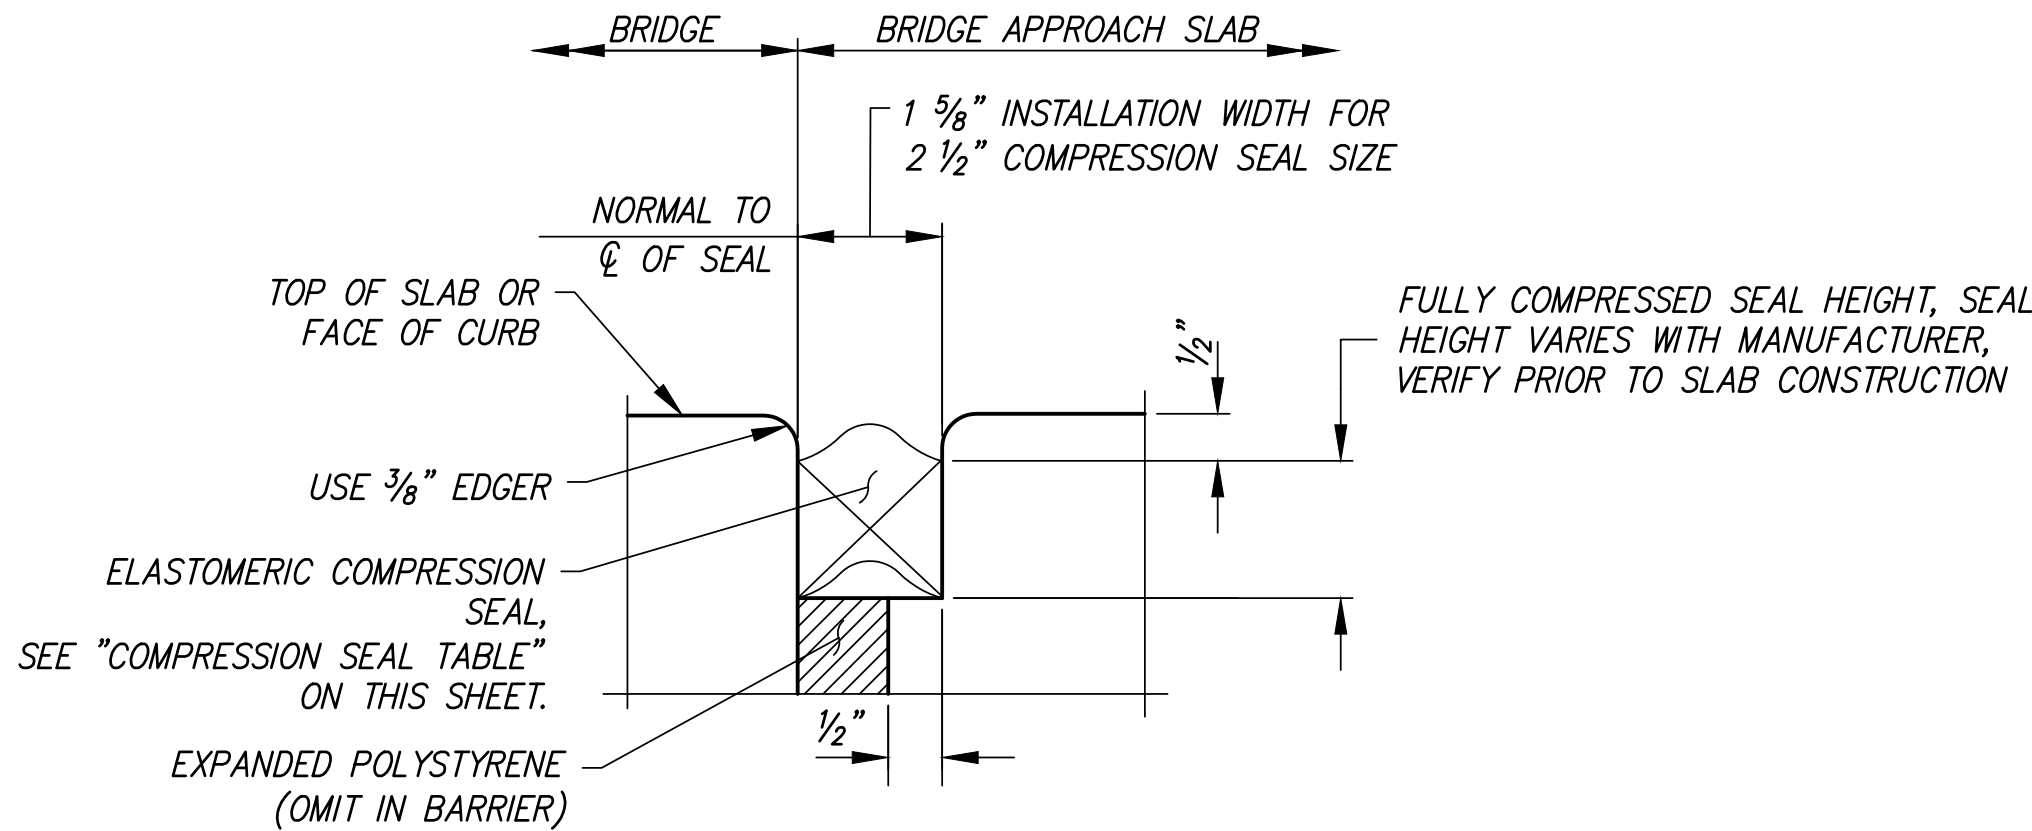

COMPRESSION SEAL DETAIL

EXPANSION JOINT AT BACK OF PAVEMENT SEAT

REVISIONS			
No.	BY	DATE	DESCRIPTION

SURVEYED: COUNTY
DESIGNED: MO
DRAWN: MO
CHECKED: RPD
CRP No. 2626
DATE: 08/28/24

Otak

11241 Willows Road NE, Suite 200
Redmond, WA 98052
425.822.4446
www.otak.com

ROBERT P. DOHERTY
REGISTERED PROFESSIONAL ENGINEER
45425
8/29/2024

KITSAP COUNTY
18 57
WASHINGTON

KITSAP COUNTY
DEPT. OF PUBLIC WORKS
614 DIVISION STREET MS-26
PORT ORCHARD, WA 98366
TEL:(360) 337-5777 FAX:(360) 337-4867

HARPER ESTUARY BARRIER
CORRECTION
APPROACH SLAB DETAILS (2 OF 2)

KITSAP COUNTY, WASHINGTON
SECTION 2, TOWNSHIP 23 NORTH, RANGE 2 EAST, W.M.


SHEET
B19
26
OF
55

Plotted: Aug 29, 2024 - 11:17am C:\PROJECT\32500\32510.Dwg\05_B20.dwg Layout Name: B20 Matt OConnell

F=BAR TO BE FIELD WELDED
T=TRANSVERSE, S=SEISMIC
E=BAR IS TO BE EPOXY COATED
V=BAR DIMENSIONS VARY BETWEEN DIMENSIONS SHOWN ON THIS LINE TO AND THE FOLLOWING LINE

MARK NO.	LOCATION	SIZE	NO. REQ'D	BEND TYPE	TIE OR STIR.	F.LD. WELD	EPOXY COAT.	VARIES	NO. EACH	DIMENSIONS (Out to Out)												LENGTH		WEIGHT			
										U		W		X		Y		Z		φ1	φ2						
										Ft.	In.	Ft.	In.	Ft.	In.	Ft.	In.	Ft.	In.	Deg.	Deg.	Ft.	In.	Lbs.			
	DRILLED SHAFTS																										
101A	Vertical	14	48	50						60	0.0											60	0.0			22032	
101B	Vertical	14	48	50						57	0.0											57	0.0			20930	
101C	Vertical	14	48	50						17	0.0											17	0.0			6242	
101D	Vertical	14	48	50						20	0.0											20	0.0			7344	
102	Supplemental Vertical - Short	14	48	51						27	9.0											29	11.0			10981	
103	Supplemental Vertical - Long	14	48	51						34	9.0											36	11.0			13552	
104	Spiral - Cap	7	4	67						6	0.0	3	0.0	0	6.0	0	0.0	0	0.0			111	9.0			914	
105	Spiral - Shaft Upper	7	4	67						6	0.0	30	10.5	0	6.0	0	0.0	0	0.0			1150	3.0			9404	
106	Spiral - Shaft Lower	6	4	67						6	0.0	42	6.0	0	9.0	0	0.0	0	0.0			1057	10.0			6356	
	SHAFT CAPS																										
201	Top Longitudinal	11	48	56						42	0.0											45	4.0			11554	
202	Bottom Longitudinal	11	48	56						42	0.0											45	4.0			11554	
203	Bottom Stirrup	6	164	72	T					8	6.0	4	0.0	4	0.0							17	6.0			4303	
204	Top Stirrup	6	164	58	T					8	6.0											9	12.0			2459	
205	Ties	6	556	52						4	0.0											5	4.0			4488	
206	Side Longitudinal	8	16	56						42	0.0											44	3.0			1890	
	ABUTMENT WALLS																										
301	Longitudinal Bottom	8	260	54			E			9	4.0											10	5.0			7260	
302	Longitudinal Top - Center	8	204	50			E			14	1.0											14	1.0			7657	
303	Longitudinal Top - End	8	48	50			E			18	5.0											18	5.0			2360	
304	Horizontal Bottom	5	96	56			E			42	2.0											43	7.0			4363	
305	Horizontal Top	5	48	56			E			4	2.0											5	7.0			279	
306	Top Tie	5	130	58	T		E			2	3.0											3	1.0			417	
	CURTAIN WALLS																										
401	Longitudinal - Bottom	5	64	50			E			5	0.0											5	0.0			334	
402	Longitudinal - Top	5	64	50			E			18	5.0											18	5.0			1229	
403	Horizontal	5	232	56			E			5	8.0											7	1.0			1711	
	GIRDER STOPS																										
501	Longitudinal	5	36	74			E			2	3.0	2	0.0	2	0.0							5	12.0			225	
502	Transverse	5	36	74			E			1	0.0	2	0.0	2	0.0							4	9.0			180	
	END DIAPHRAGMS																										
601	Longitudinal #6	6	8	56						32	9.0											34	5			414	
602	Longitudinal #4	4	20	56						33	0.0											34	1			456	
603	Stirrup Type 1	4	68	73	T					0	10.0	3	8.0	3	8.0							8	9			397	
604	Stirrup Type 2	4	68	68	T					1	8.0	2	8.0	0	6.0	0	6.0					5	0			228	
605	Tie	4	68	58	T					1	11.0											2	6			115	
	INTERMEDIATE DIAPHRAGMS																										
701	Continuous Longitudinal	7	9	56						27	6.0											29	6			542	
702	Longitudinal	4	144	56						3	9.0											4	10			469	
703	Stirrups	4	180	56						2	2.0											3	3			396	
	DECK																										
801	Longitudinal	6	198	50			E			45	0.0											45	0.0			13383	
802	Transverse	6	255	52			E			33	0.0											34	4.0			13166	
803	Longitudinal	4	112	50			E			33	9.0											33	9.0			2525	

REINFORCEMENT BENDING DIAGRAMS

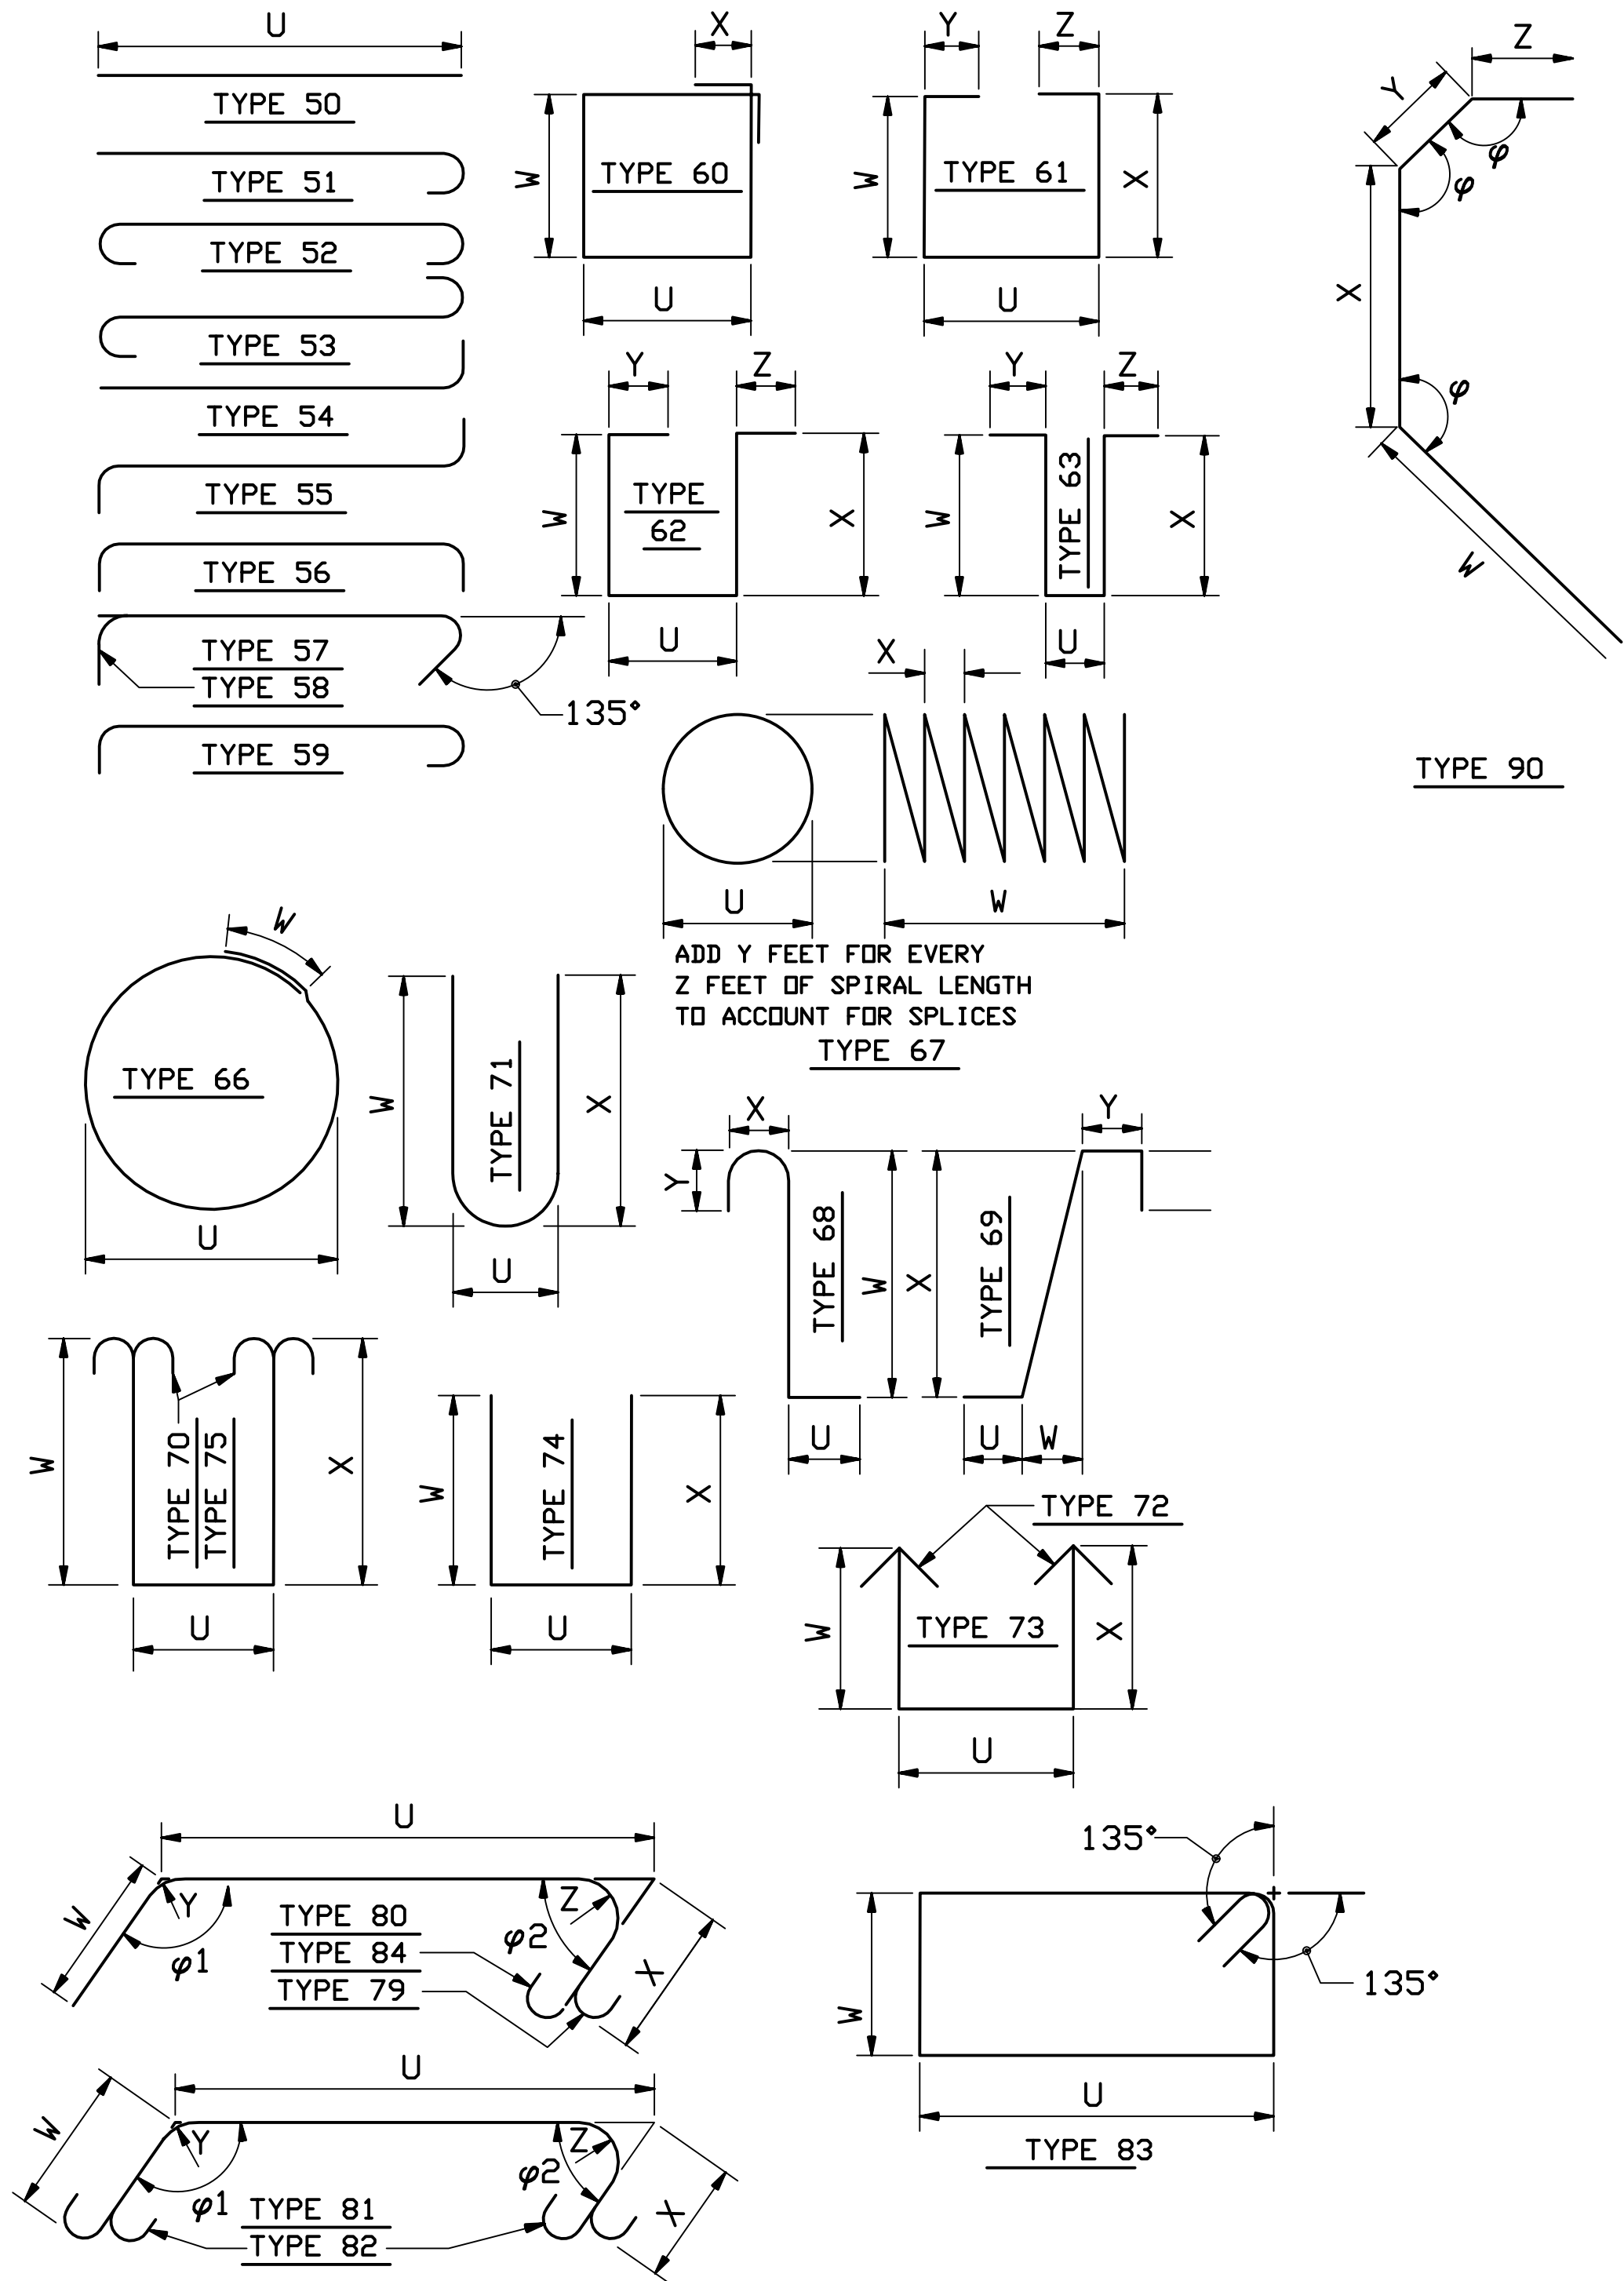

NOTES:

- BEND FOR TRANSVERSE BARS DUE TO ROADWAY CROWN CONDITIONS HAS NOT BEEN SHOWN. THESE BARS SHALL BE BENT AS REQUIRED TO CONFORM TO THE CONFIGURATION OF THE STRUCTURE.
- THE BARLIST TABLE IS PROVIDED FOR REFERENCE ONLY, AND REINF. DETAILS SHALL BE DETERMINED BY CONTRACTOR FROM THE PLANS.

REVISIONS

No.	BY	DATE	DESCRIPTION

SURVEYED: COUNTY
DESIGNED: MO
DRAWN: MO
CHECKED: RPD
CRP No. 2626
DATE: 08/28/24

11241 Willows Road NE, Suite 200
Redmond, WA 98052
425.822.4446
www.otak.com

8/29/2024


KITSAP COUNTY
DEPT. OF PUBLIC WORKS
614 DIVISION STREET MS-26
PORT ORCHARD, WA 98366
TEL:(360) 337-5777 FAX:(360) 337-4867

HARPER ESTUARY BARRIER CORRECTION BARLIST


KITSAP COUNTY, WASHINGTON
SECTION 2, TOWNSHIP 23 NORTH, RANGE 2 EAST, W.M.

SHEET
B20
27 OF
55

Plotted: Aug 29, 2024 - 11:18am
C:\PROJECT\32500\32510\Drawings\W01-W04.dwg
Layout Name: W01
Matt OConnell

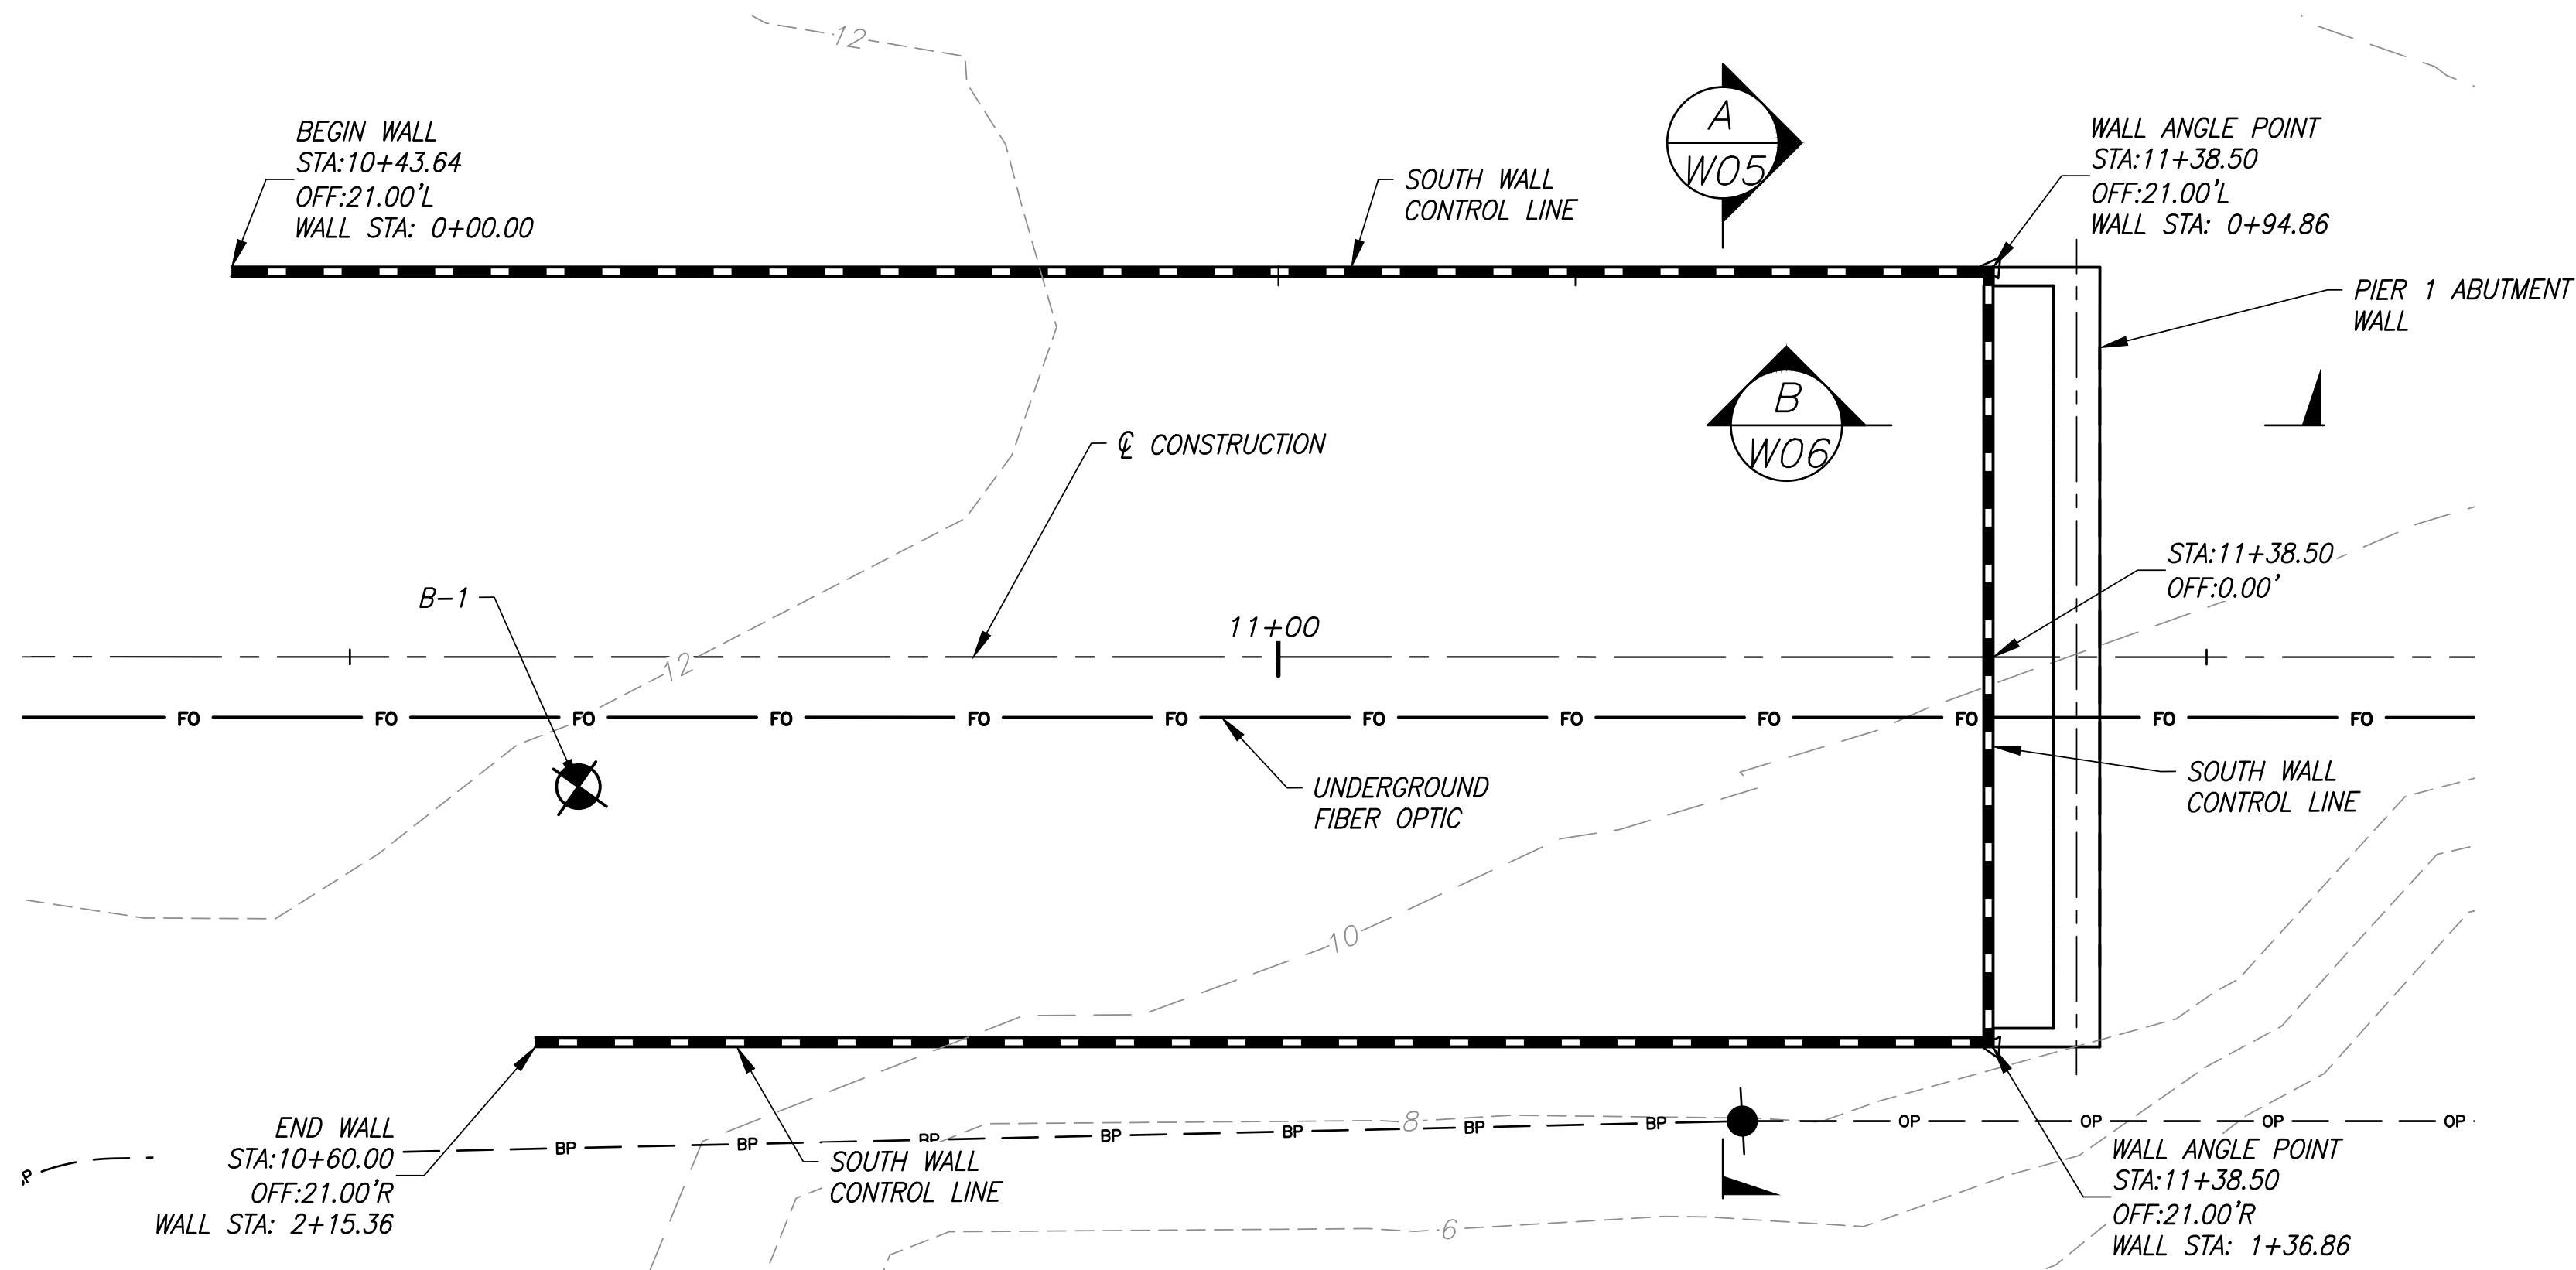

SOUTH WALL PLAN
SCALE: 1/8" = 1'-0"

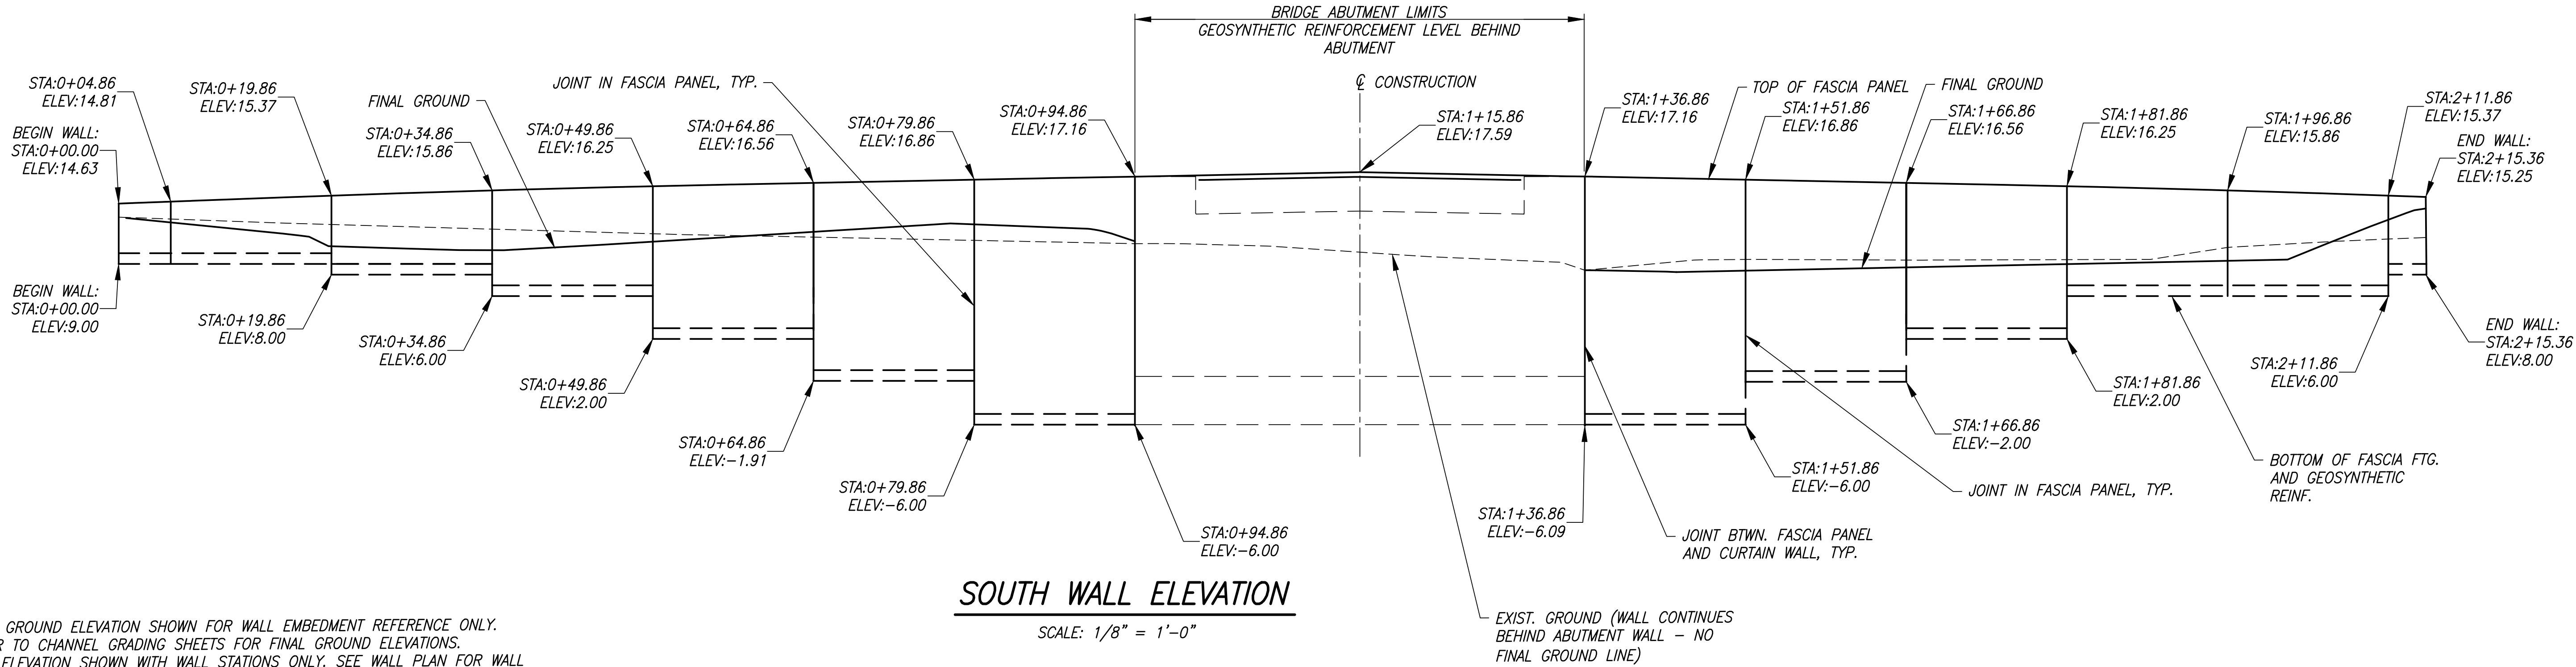

SOUTH WALL ELEVATION
SCALE: 1/8" = 1'-0"


WALL NOTES

1. GEOSYNTHETIC RETAINING WALL WITH CONCRETE FASCIA SHALL BE CONSTRUCTED PER WSDOT STANDARD PLANS D-3.09-00 AND D-3.11-03.
2. FASCIA PANEL SHALL NOT BE INSTALLED UNTIL A MINIMUM OF 14 DAYS AFTER FULL HEIGHT OF GEOSYNTHETIC REINFORCEMENT, REINFORCED WALL BACKFILL, AND ROADWAY EMBANKMENT FILL ARE IN PLACE AND COMPACTED TO THE TOP OF GEOSYNTHETIC REINFORCEMENT ON BOTH SIDES OF BACK-TO-BACK WALLS.
3. FASCIA PANEL SHALL NOT BE INSTALLED WITHIN 100 FEET, MEASURED ALONG CONSTRUCTION CENTERLINE, OF A PORTION OF WALL WHERE THE GEOSYNTHETIC REINFORCEMENT AND ROADWAY EMBANKMENT FILL HAVE NOT BEEN COMPLETED AND IN PLACE FOR LESS THAN 14 DAYS.
4. REFER TO PROJECT GEOTECHNICAL REPORT FOR WALL FOUNDATION REQUIREMENTS.
5. OFFSETS ARE SHOWN TO FACE OF FORMLINER. SMOOTH FINISH WILL PROTRUDE 1" FROM OFFSET VALUE SHOWN.
6. GRW = GEOSYNTHETIC RETAINING WALL
RCW = REINFORCED CONCRETE WALL

- NOTE:**
1. FINAL GROUND ELEVATION SHOWN FOR WALL EMBEDMENT REFERENCE ONLY. REFER TO CHANNEL GRADING SHEETS FOR FINAL GROUND ELEVATIONS.
 2. WALL ELEVATION SHOWN WITH WALL STATIONS ONLY. SEE WALL PLAN FOR WALL STATIONING AND Q CONSTRUCTION STATIONING.



REVISIONS				SURVEYED: COUNTY	Otak 11241 Willows Road NE, Suite 200 Redmond, WA 98052 425.822.4446 www.otak.com ROBERT P. DOHERTY 43425 REGISTERED PROFESSIONAL ENGINEER 8/29/2024 KITSAP COUNTY 1857 WASHINGTON	KITSAP COUNTY DEPT. OF PUBLIC WORKS 614 DIVISION STREET MS-28 PORT ORCHARD, WA 98366 TEL:(360) 337-5777 FAX:(360) 337-4867	HARPER ESTUARY BARRIER CORRECTION SOUTH WALL PLAN AND ELEVATION KITSAP COUNTY, WASHINGTON SECTION 2, TOWNSHIP 23 NORTH, RANGE 2 EAST, W.M.	SHEET W01 28 OF 55
No.	BY	DATE	DESCRIPTION	DESIGNED: MO				
				DRAWN: MO				
				CHECKED: RPD				
				CRP No. 2626				
				DATE: 08/28/24				

Plotted: Aug 29, 2024 - 11:19am
C:\PROJECT\32500\32510\Drawg\05_W01-W04.dwg
Layout Name: W03
Matt OConnell

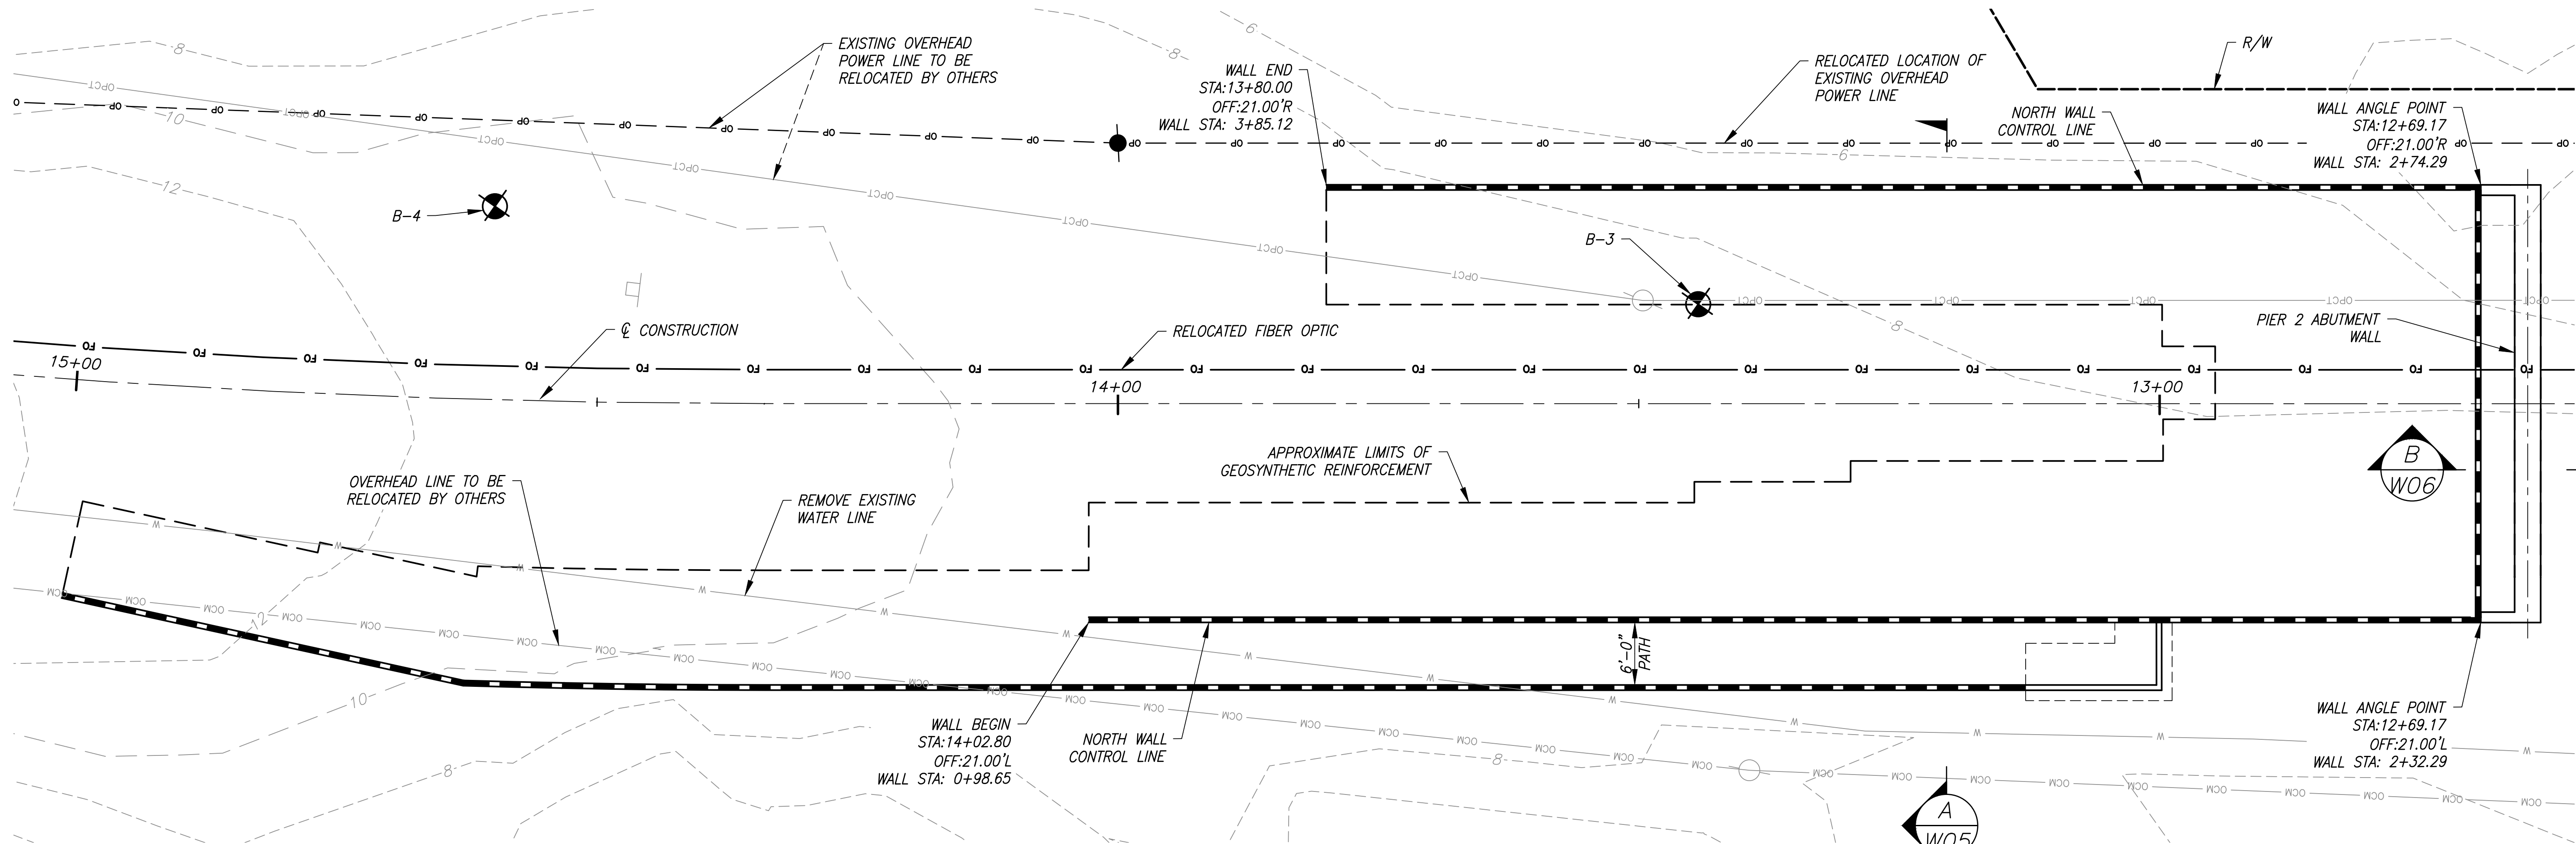

NORTH WALL PLAN

SCALE: 1/8" = 1'-0"

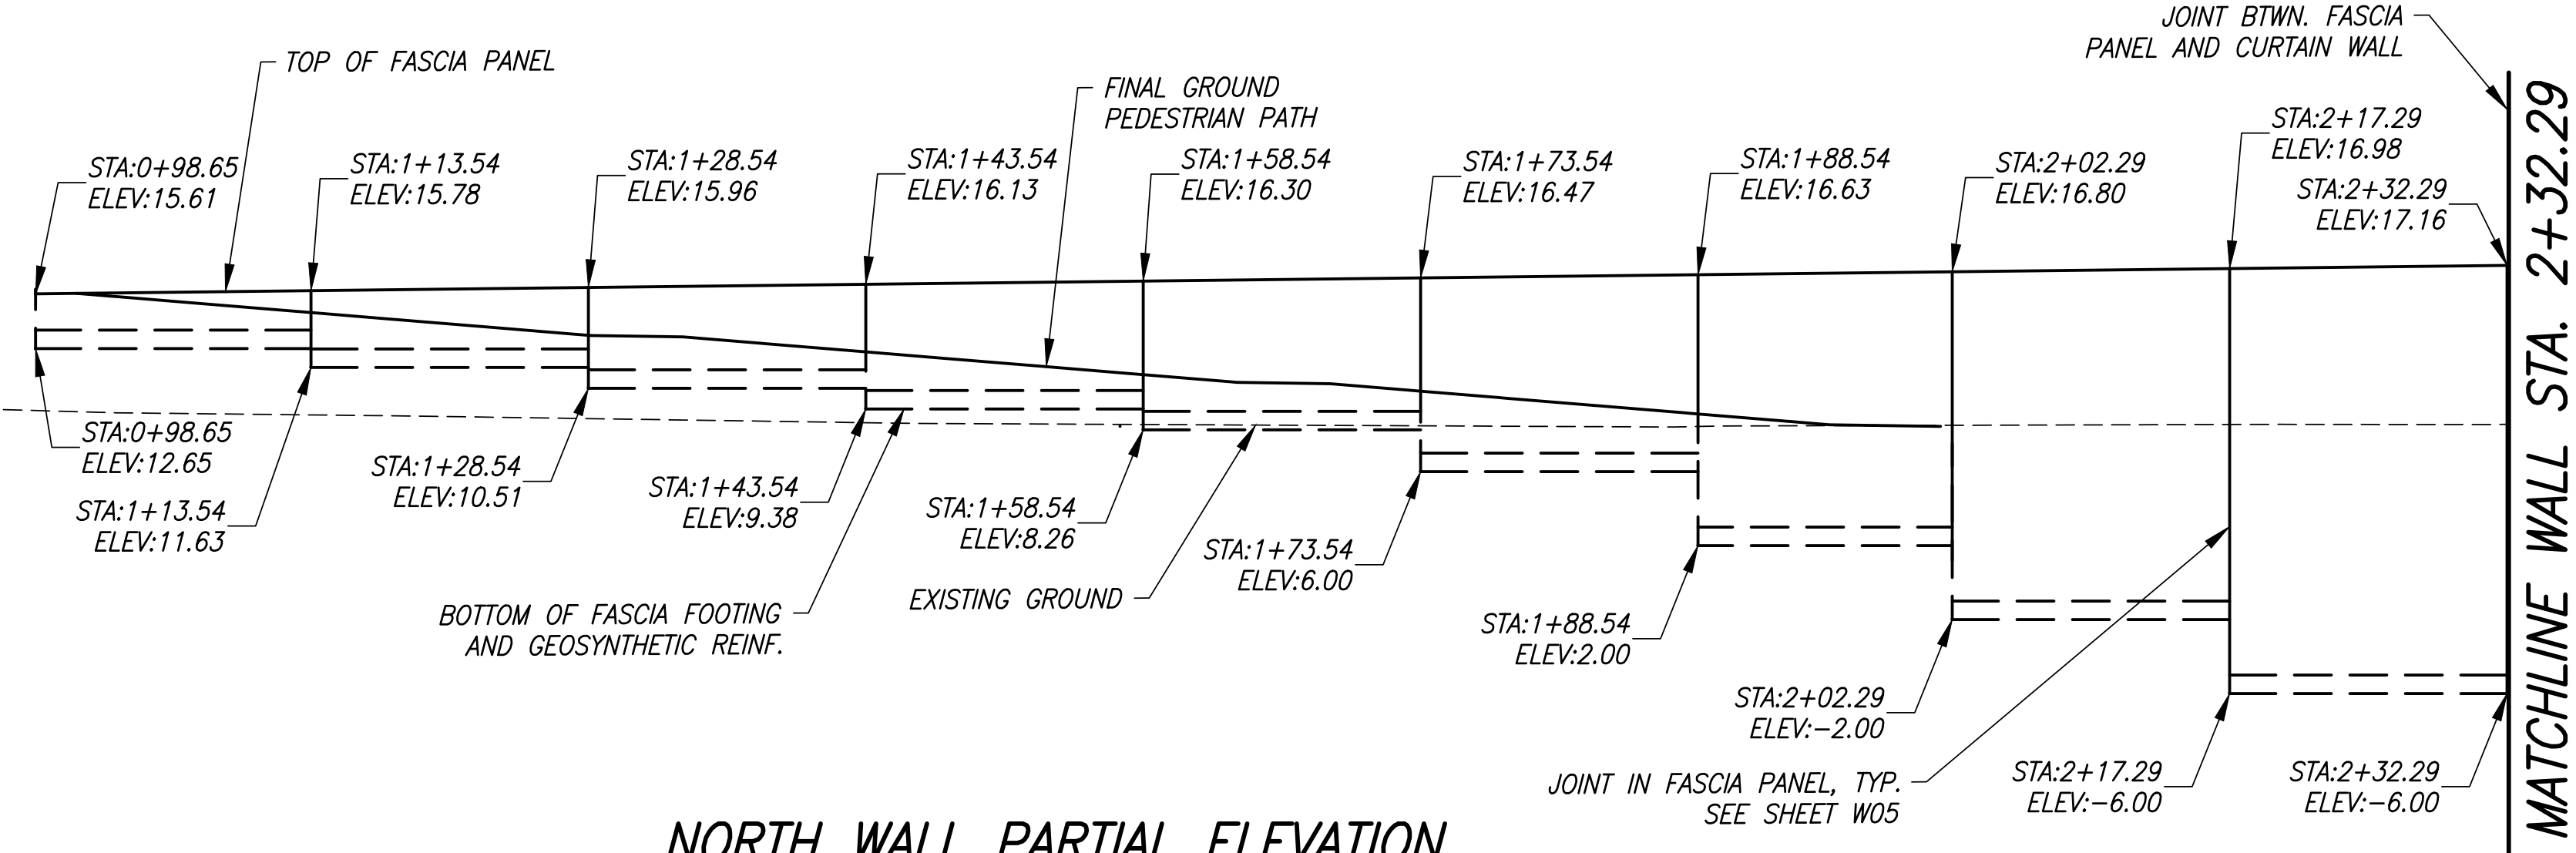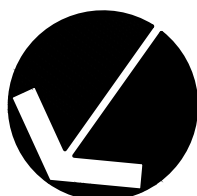

NORTH WALL PARTIAL ELEVATION

SCALE: 1/8" = 1'-0"

- NOTE:**
1. FINAL GROUND ELEVATION SHOWN FOR WALL EMBEDMENT REFERENCE ONLY. REFER TO CHANNEL GRADING SHEETS FOR FINAL GROUND ELEVATIONS.
 2. WALL ELEVATION SHOWN WITH WALL STATIONS ONLY. SEE WALL PLAN FOR WALL STATIONING AND $\mathcal{C}$ CONSTRUCTION STATIONING.

REVISIONS			
No.	BY	DATE	DESCRIPTION

SURVEYED: COUNTY
DESIGNED: MO
DRAWN: MO
CHECKED: RPD
CRP No. 2626
DATE: 08/28/24

11241 Willows Road NE, Suite 200
Redmond, WA 98052
425.822.4446
www.otak.com



8/29/2024

KITSAP COUNTY
DEPT. OF PUBLIC WORKS
614 DIVISION STREET MS-28
PORT ORCHARD, WA 98366
TEL: (360) 337-5777 FAX: (360) 337-4867

HARPER ESTUARY BARRIER
CORRECTION
NORTH WALL
PLAN AND ELEVATION (1 OF 2)
KITSAP COUNTY, WASHINGTON
SECTION 2, TOWNSHIP 23 NORTH, RANGE 2 EAST, W.M.

SHEET
W03
30
OF
55

Plotted: Aug 29, 2024 - 11:19am
Matt OConnell
C:\PROJECT\32500\32510\Draw\05_W01-W04.dwg
Layout Name: W04

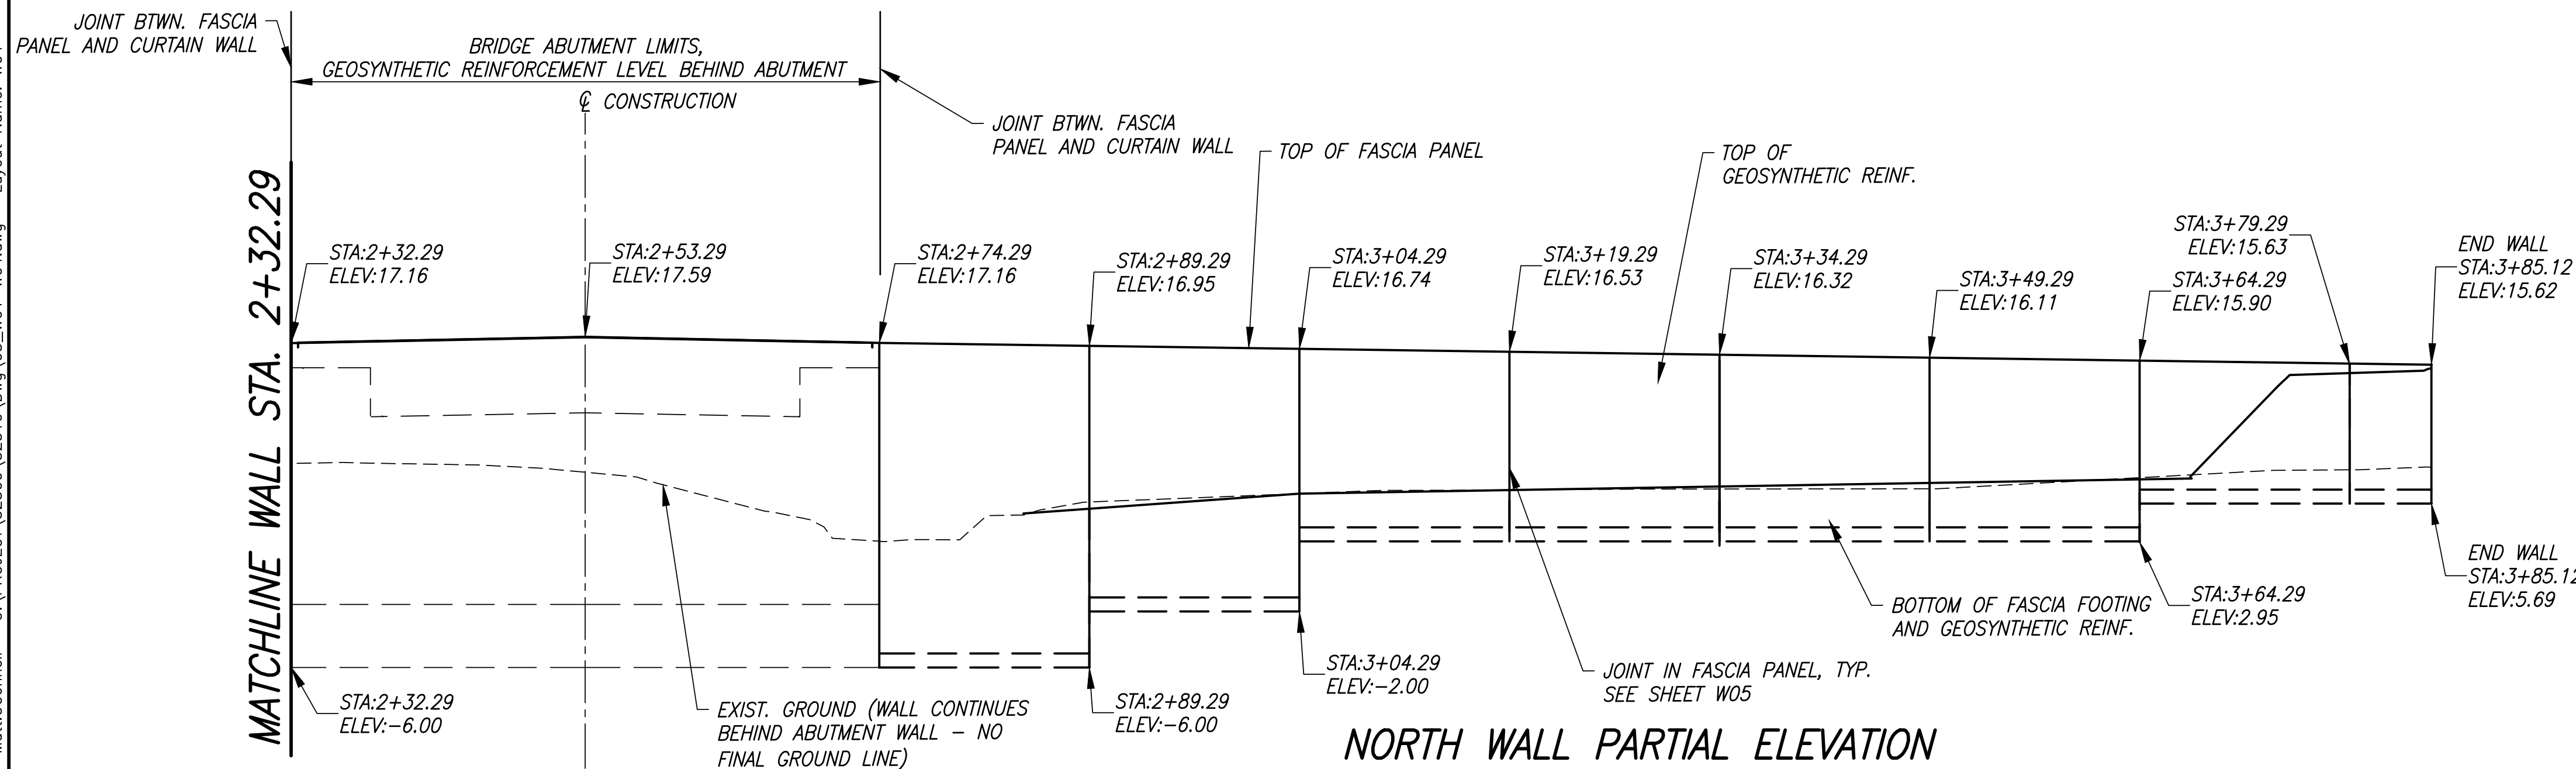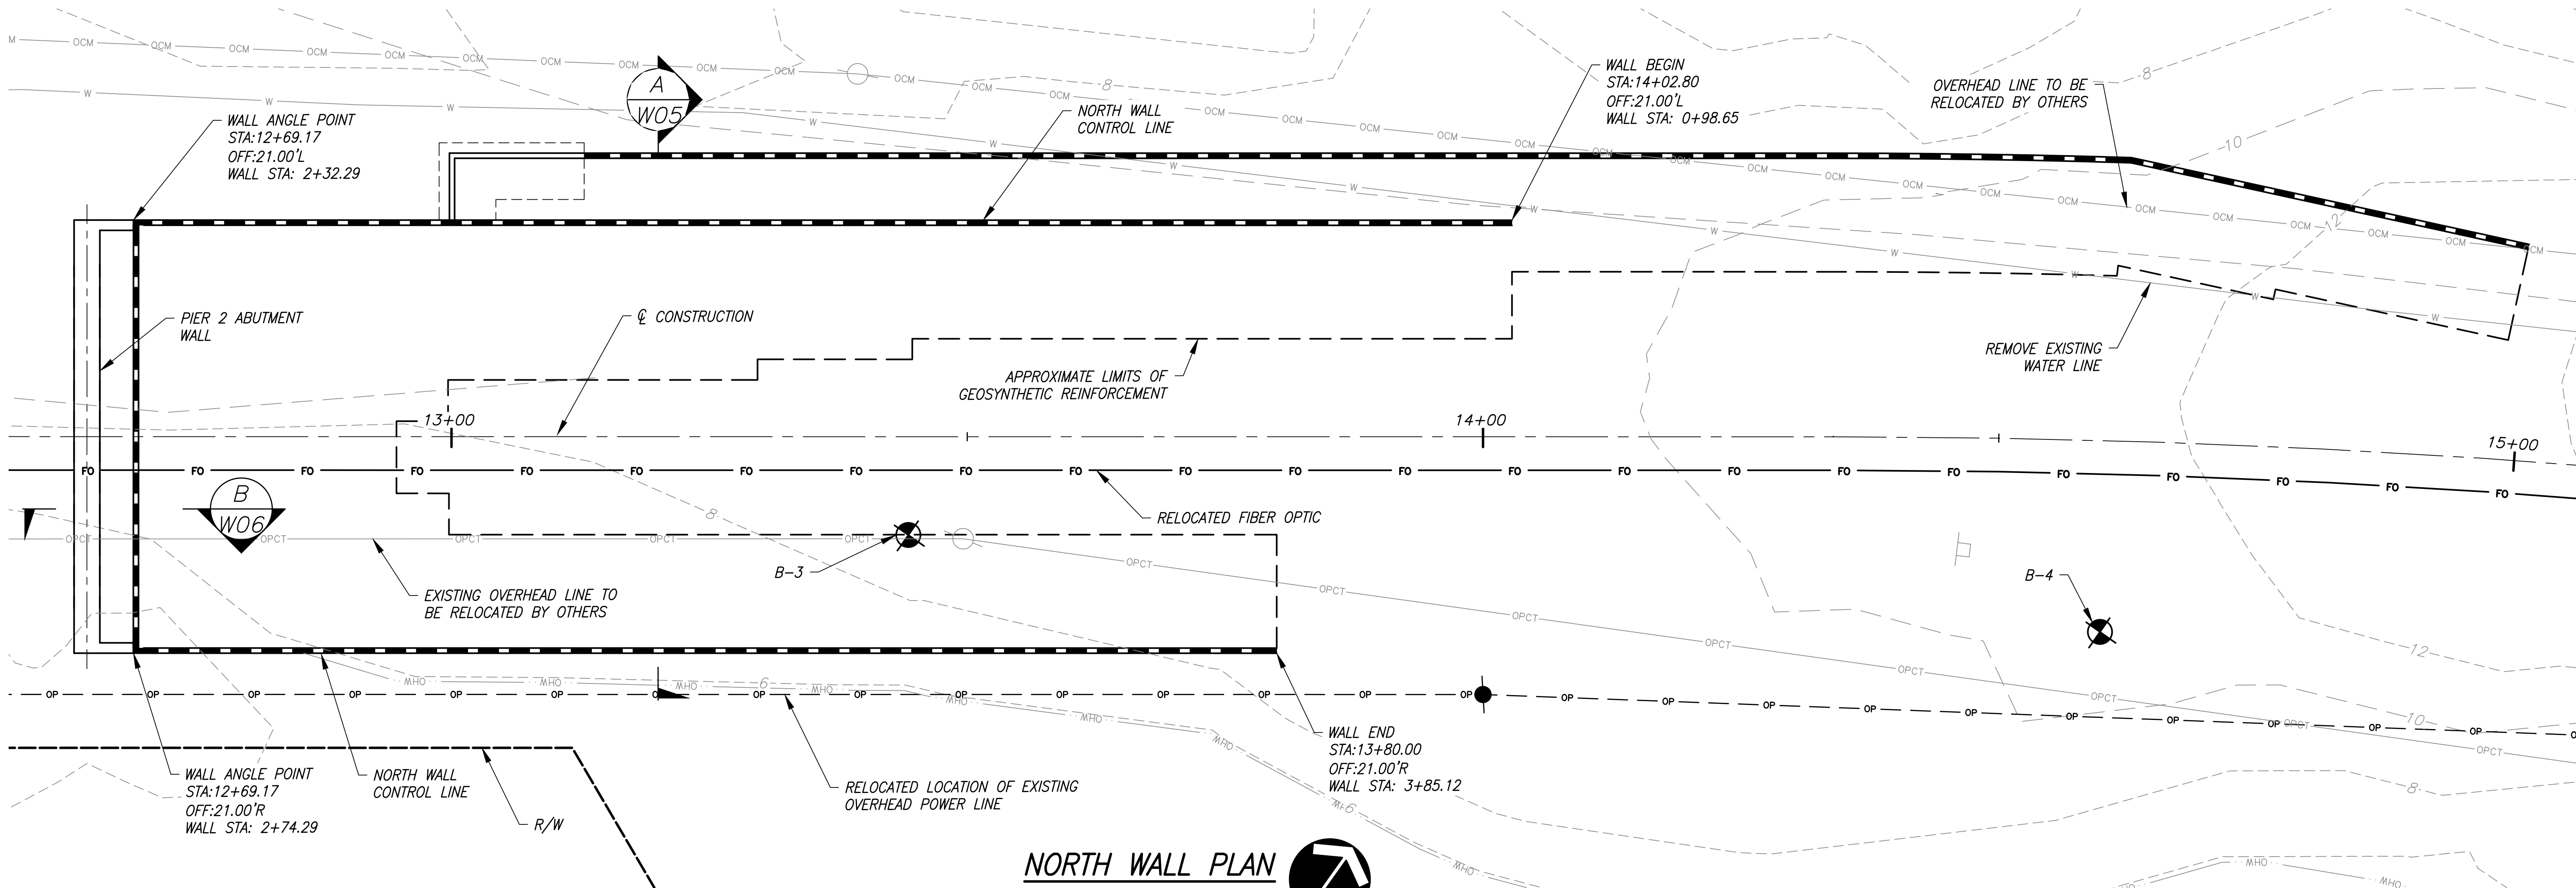

- NOTE:
1. FINAL GROUND ELEVATION SHOWN FOR WALL EMBEDMENT REFERENCE ONLY. REFER TO CHANNEL GRADING SHEETS FOR FINAL GROUND ELEVATIONS.
 2. WALL ELEVATION SHOWN WITH WALL STATIONS ONLY. SEE WALL PLAN FOR WALL STATIONING AND $\mathcal{C}$ CONSTRUCTION STATIONING.


REVISIONS			
No.	BY	DATE	DESCRIPTION

SURVEYED: COUNTY
DESIGNED: MO
DRAWN: MO
CHECKED: RPD
CRP No. 2626
DATE: 08/28/24

Otak

11241 Willows Road NE, Suite 200
Redmond, WA 98052
425.822.4446
www.otak.com

ROBERT P. DOHERTY
43425
REGISTERED PROFESSIONAL ENGINEER
8/29/2024

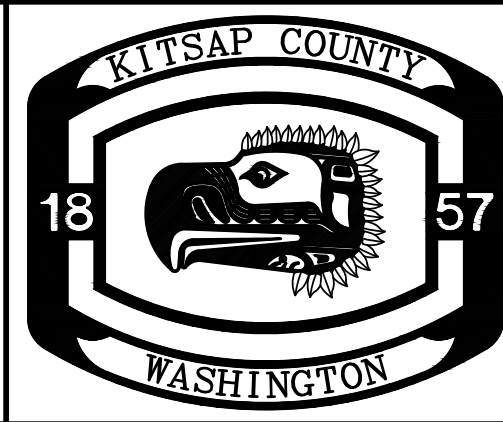


KITSAP COUNTY
DEPT. OF PUBLIC WORKS
614 DIVISION STREET MS-26
PORT ORCHARD, WA 98366
TEL:(360) 337-5777 FAX:(360) 337-4867

**HARPER ESTUARY BARRIER
CORRECTION**
**NORTH WALL
PLAN AND ELEVATION (2 OF 2)**
KITSAP COUNTY, WASHINGTON
SECTION 2, TOWNSHIP 23 NORTH, RANGE 2 EAST, W.M.

SHEET
W04
31
OF
55

Plotted: Aug 29, 2024 - 11:19am
C:\PROJECT\32500\32510.Dwg W05_W05-W06.dwg Layout Name: W05
Matt OConnell



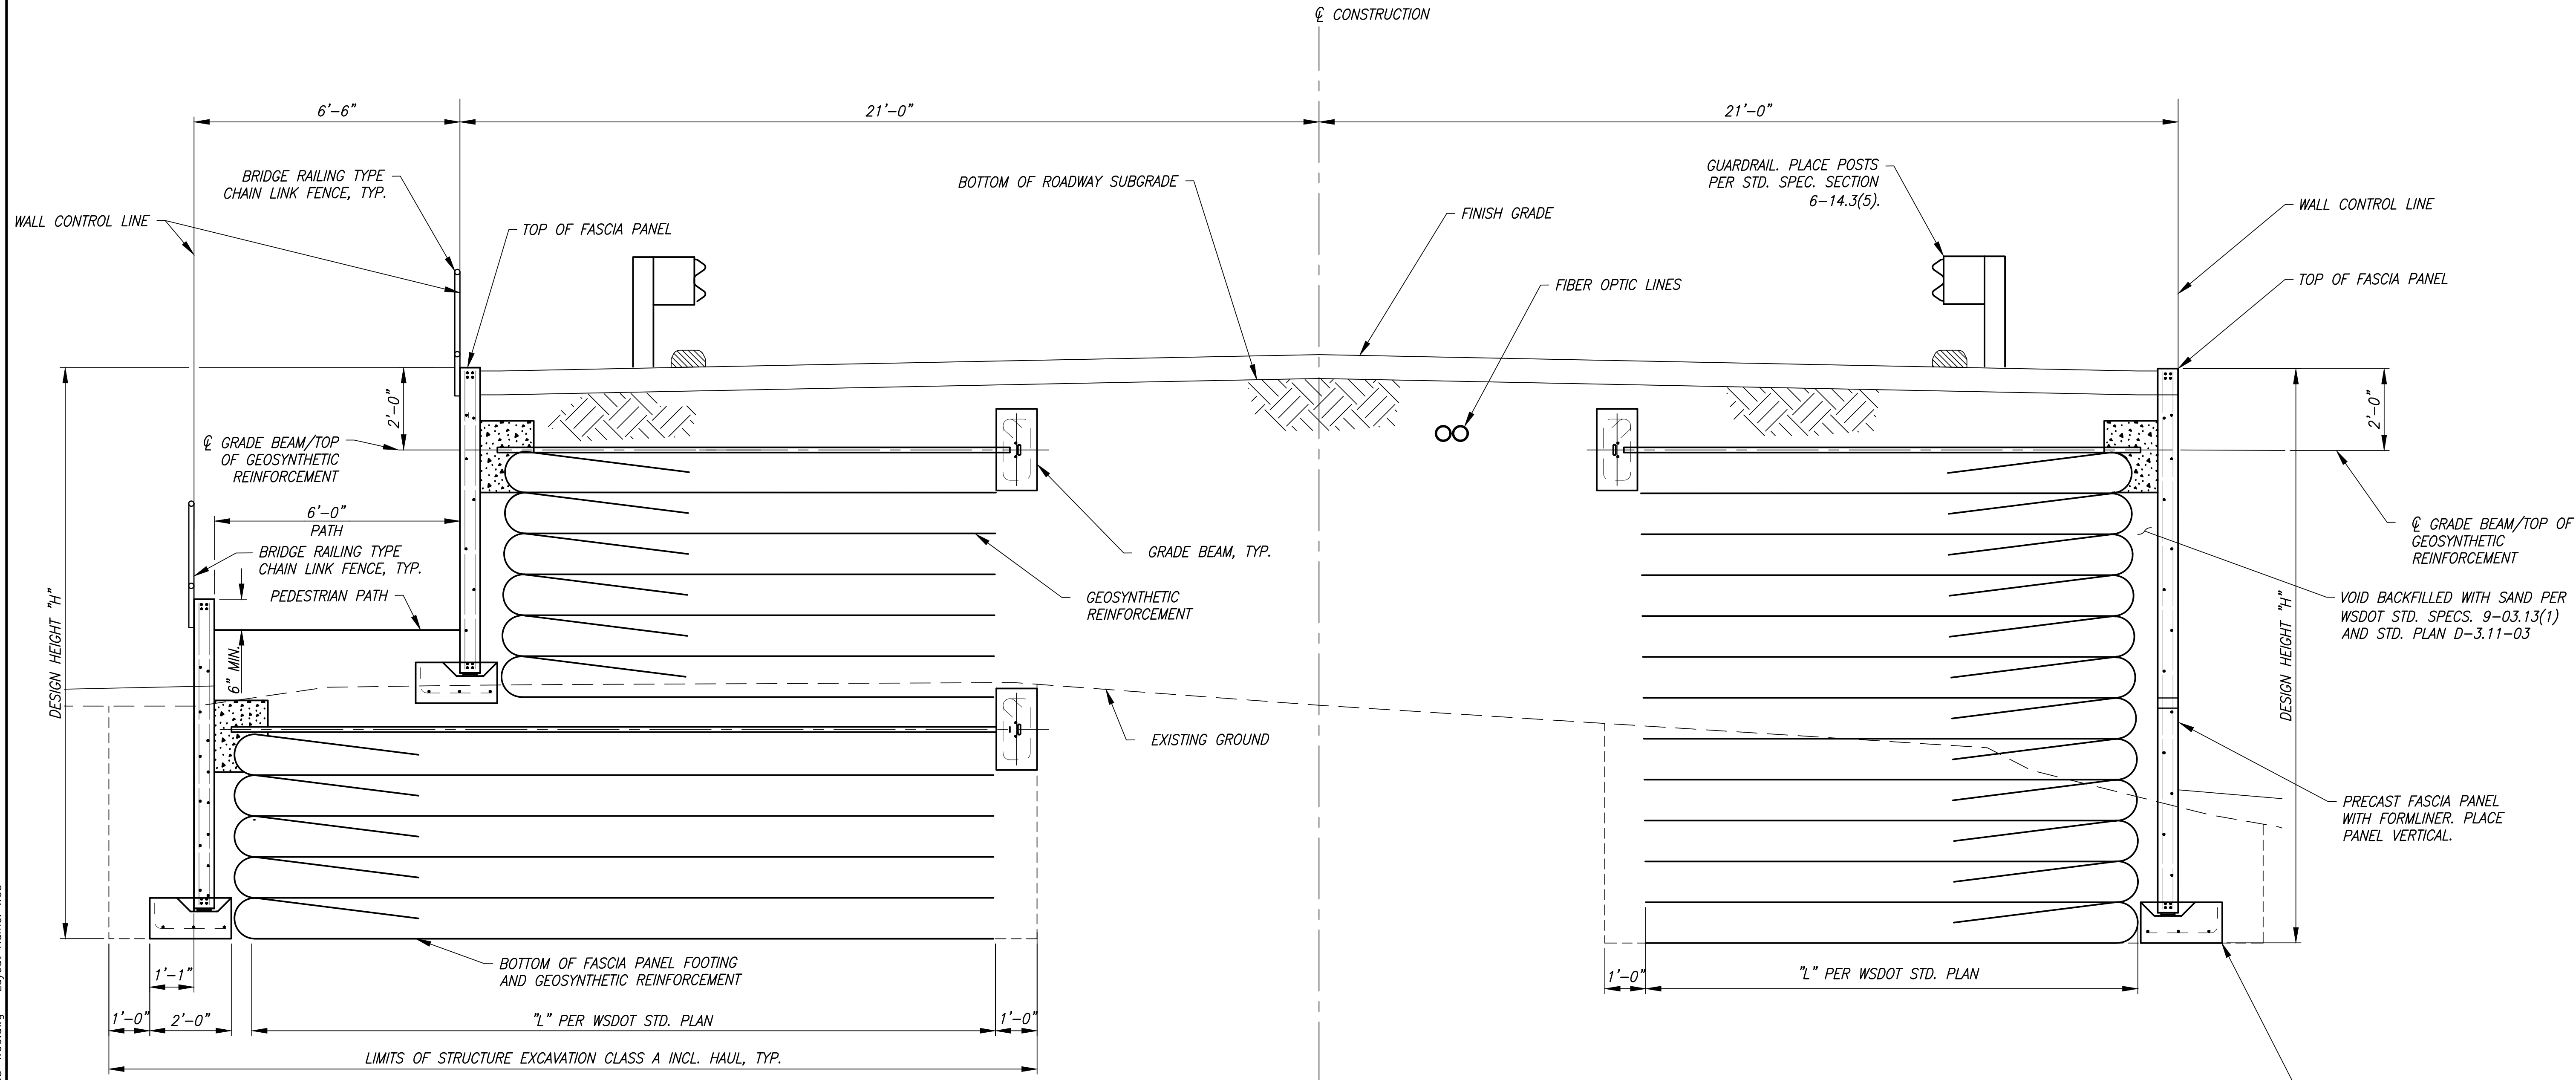


WALL SECTION A


SCALE: 1/4" = 1'-0"
REFER TO SHEETS
W01-W04 FOR SECTION
LOCATION

NOTE:
SECTION SHOWN AT NORTH WALL AND PEDESTRIAN
WALL. OMIT PEDESTRIAN WALL AT SOUTH WALL.
PEDESTRIAN WALL LIMITS SHOWN ON SHEET W02.

REVISIONS				SURVEYED: COUNTY	11241 Willows Road NE, Suite 200 Redmond, WA 98052 425.822.4446 www.otak.com	ROBERT P. DOWNEY 43425 REGISTERED PROFESSIONAL ENGINEER 8/29/2024	KITSAP COUNTY 18 57 WASHINGTON	KITSAP COUNTY DEPT. OF PUBLIC WORKS 614 DIVISION STREET MS-28 PORT ORCHARD, WA 98366 TEL:(360) 337-5777 FAX:(360) 337-4867	HARPER ESTUARY BARRIER CORRECTION RETAINING WALL SECTION AND DETAILS (1 OF 3) KITSAP COUNTY, WASHINGTON SECTION 2, TOWNSHIP 23 NORTH, RANGE 2 EAST, W.M.	SHEET W05 32 OF 55
No.	BY	DATE	DESCRIPTION	DESIGNED: MO						
				DRAWN: MO						
				CHECKED: RPD						
				CRP No. 2626						
				DATE: 08/28/24						

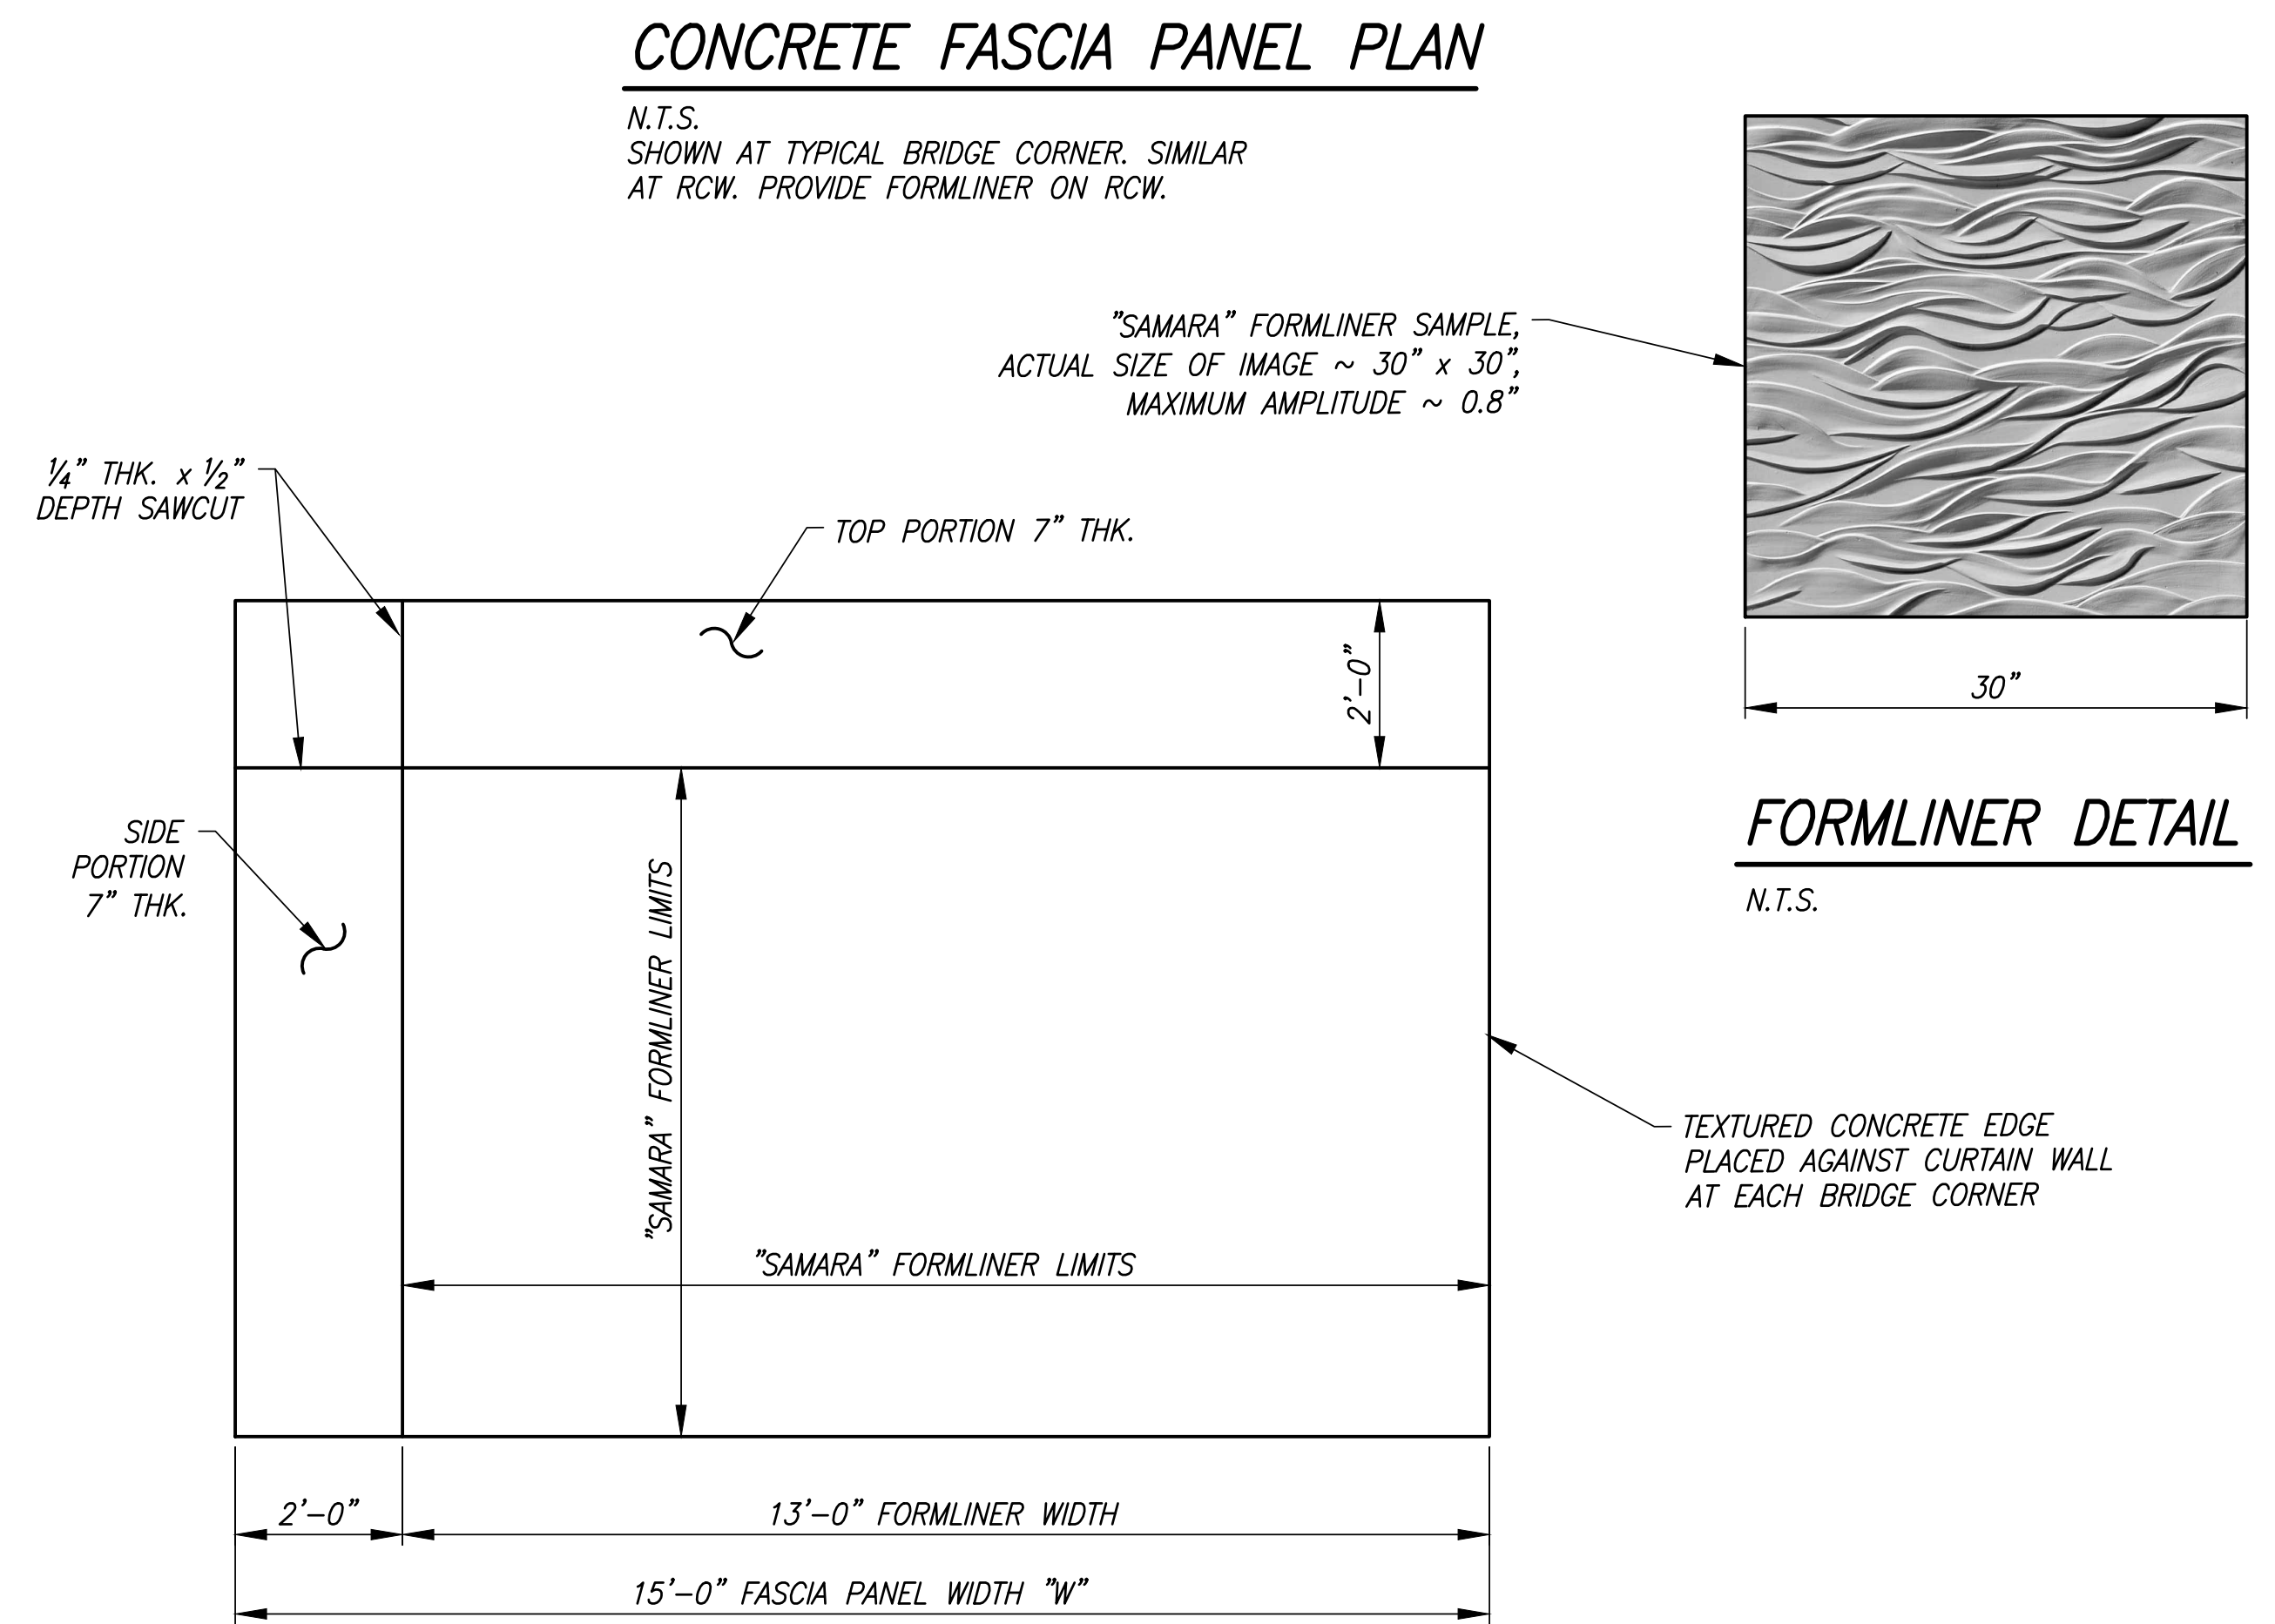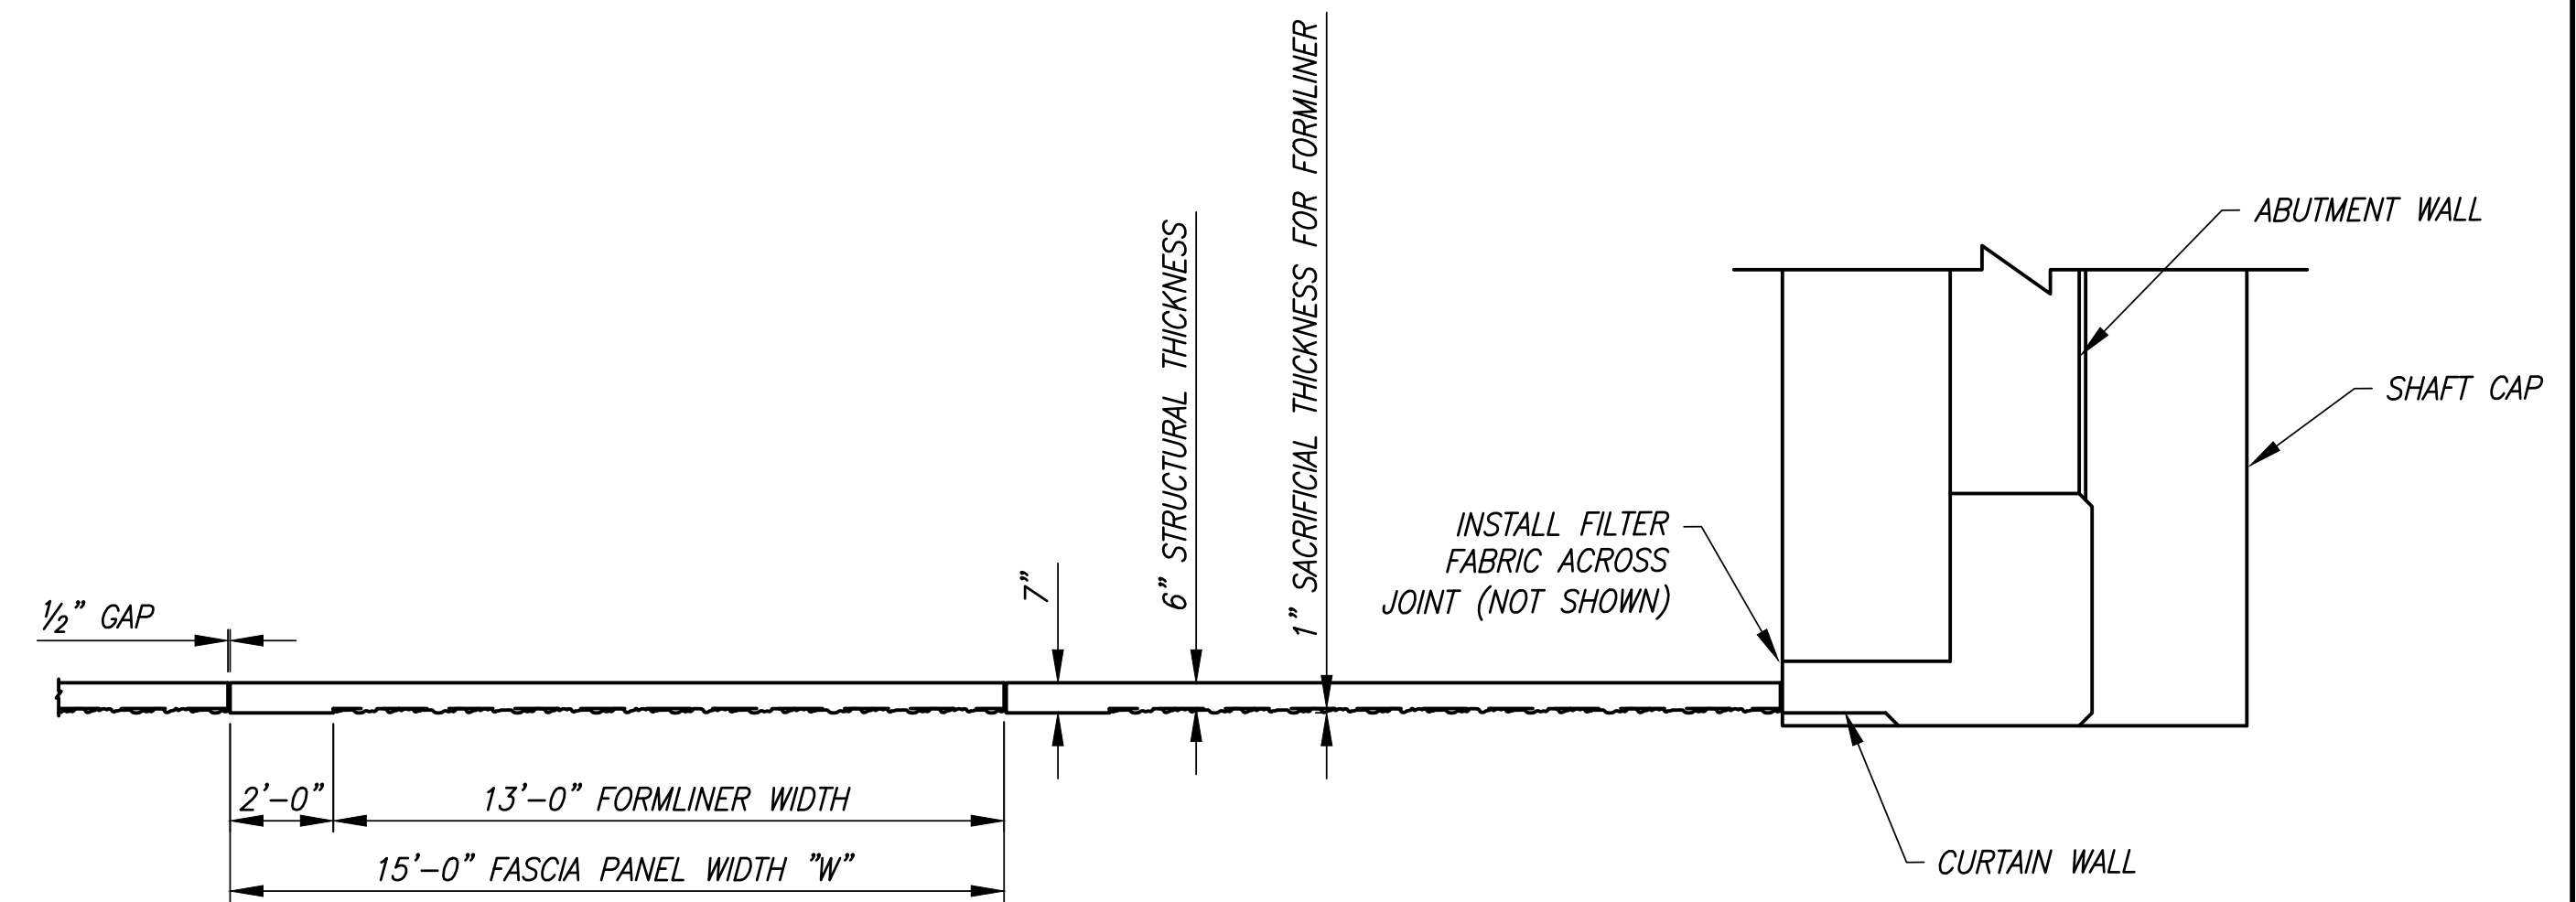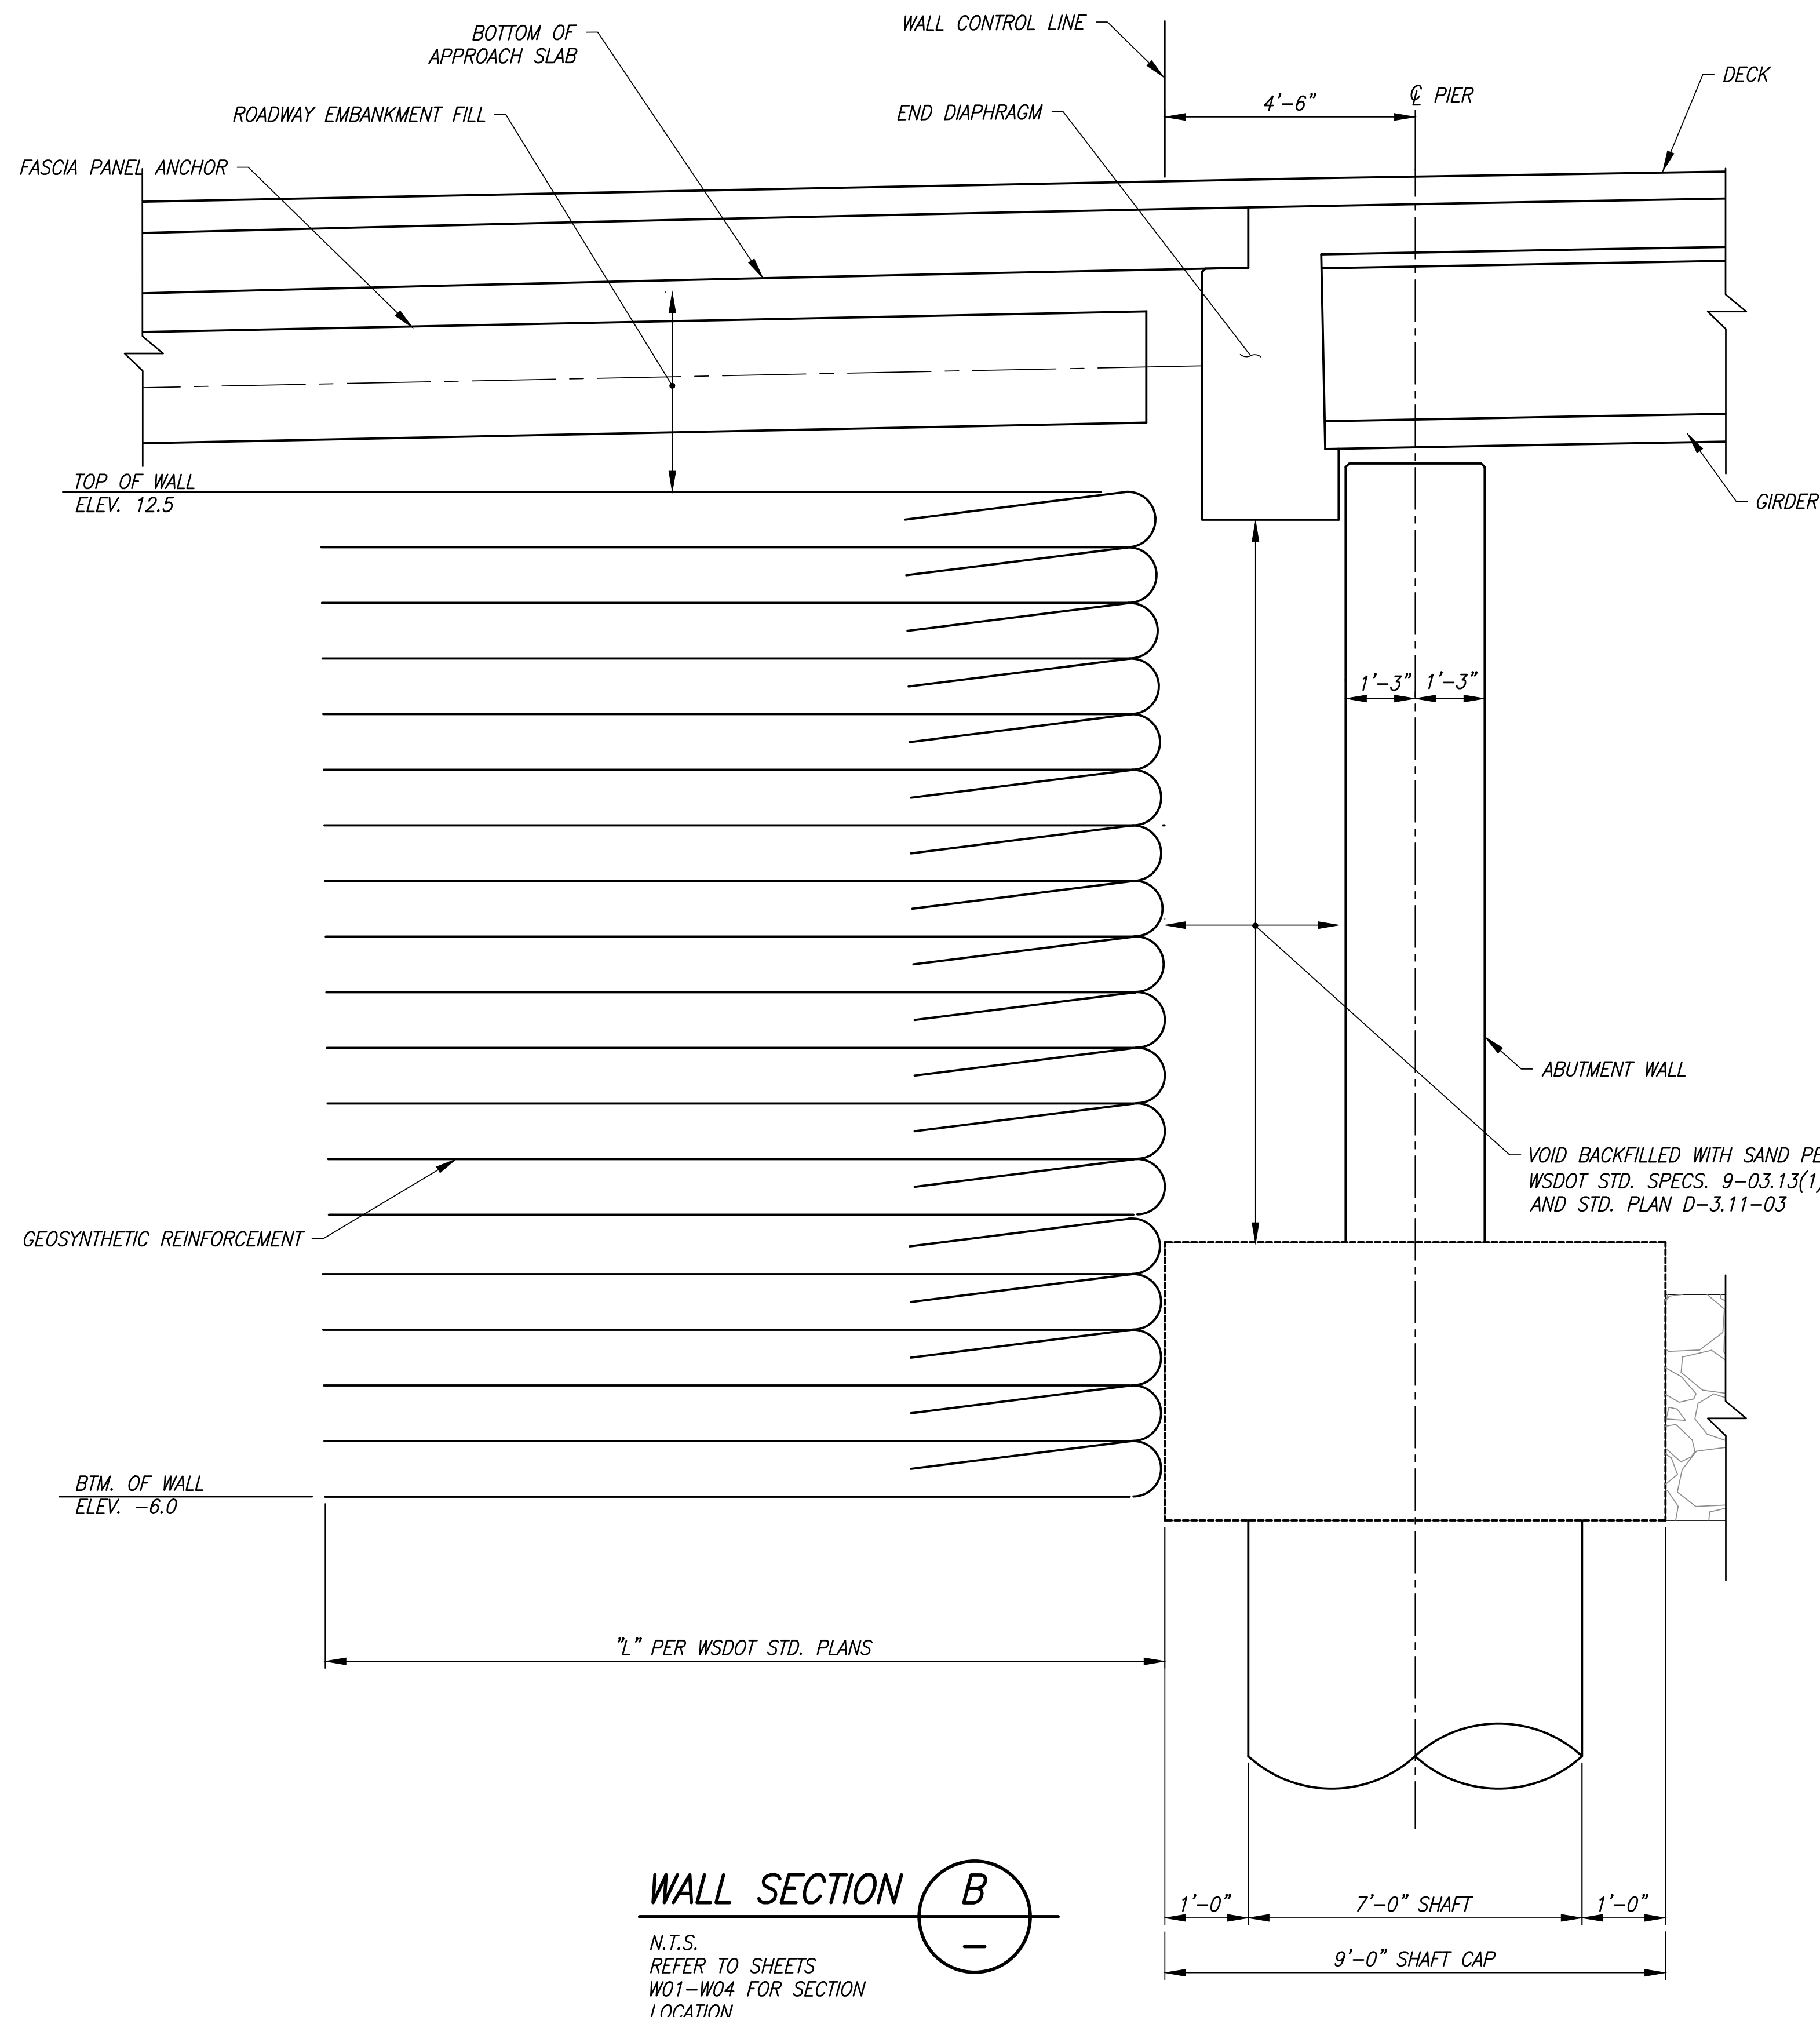

REVISIONS				SURVEYED: COUNTY
No.	BY	DATE	DESCRIPTION	DESIGNED: MO
				DRAWN: MO
				CHECKED: RPD
				CRP No. 2626
				DATE: 08/28/24

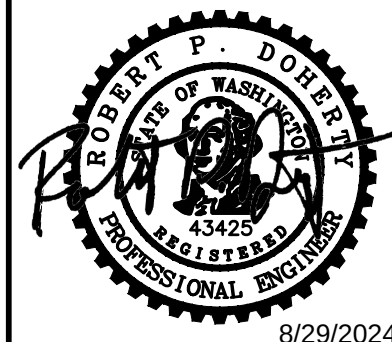

KITSAP COUNTY
DEPT. OF PUBLIC WORKS
614 DIVISION STREET MS-26
PORT ORCHARD, WA 98366
TEL:(360) 337-5777 FAX:(360) 337-4867



*HARPER ESTUARY BARRIER
CORRECTION*

RETAINING WALL
SECTION AND DETAILS (2 OF 3)

KITSAP COUNTY, WASHINGTON
SECTION 2, TOWNSHIP 23 NORTH, RANGE 2 EAST, W.M.




SHEET
106
33
OF
55

Plotted: Aug 29, 2024 - 11:20am
C:\PROJECT\32500\32510\Draw\05_W05-W06.dwg
Layout Name: W07
Matt OConnell

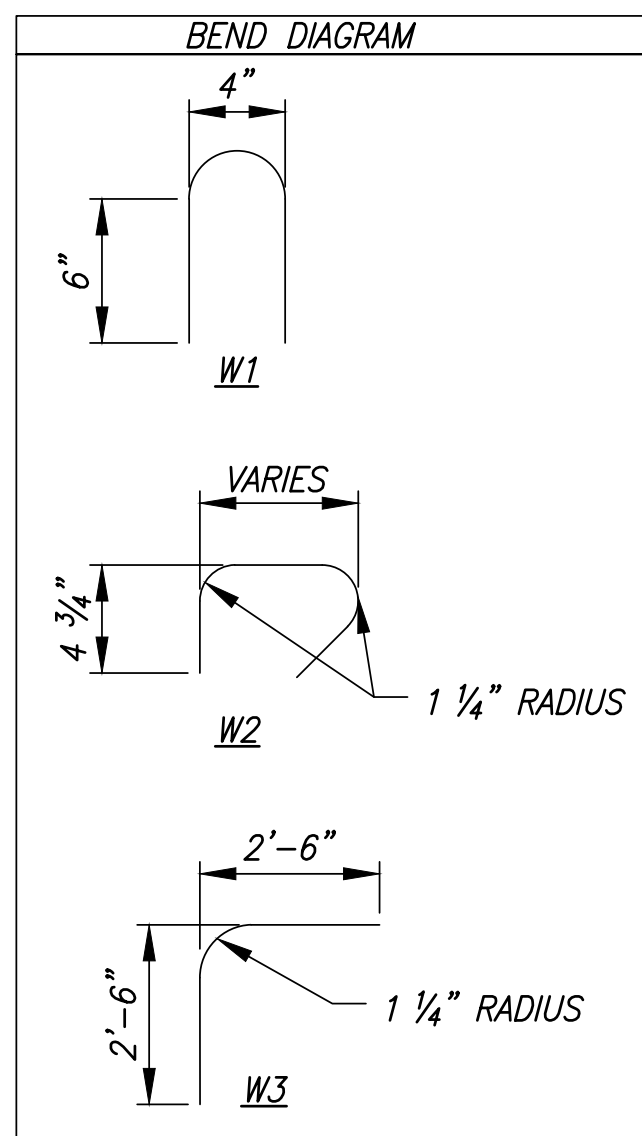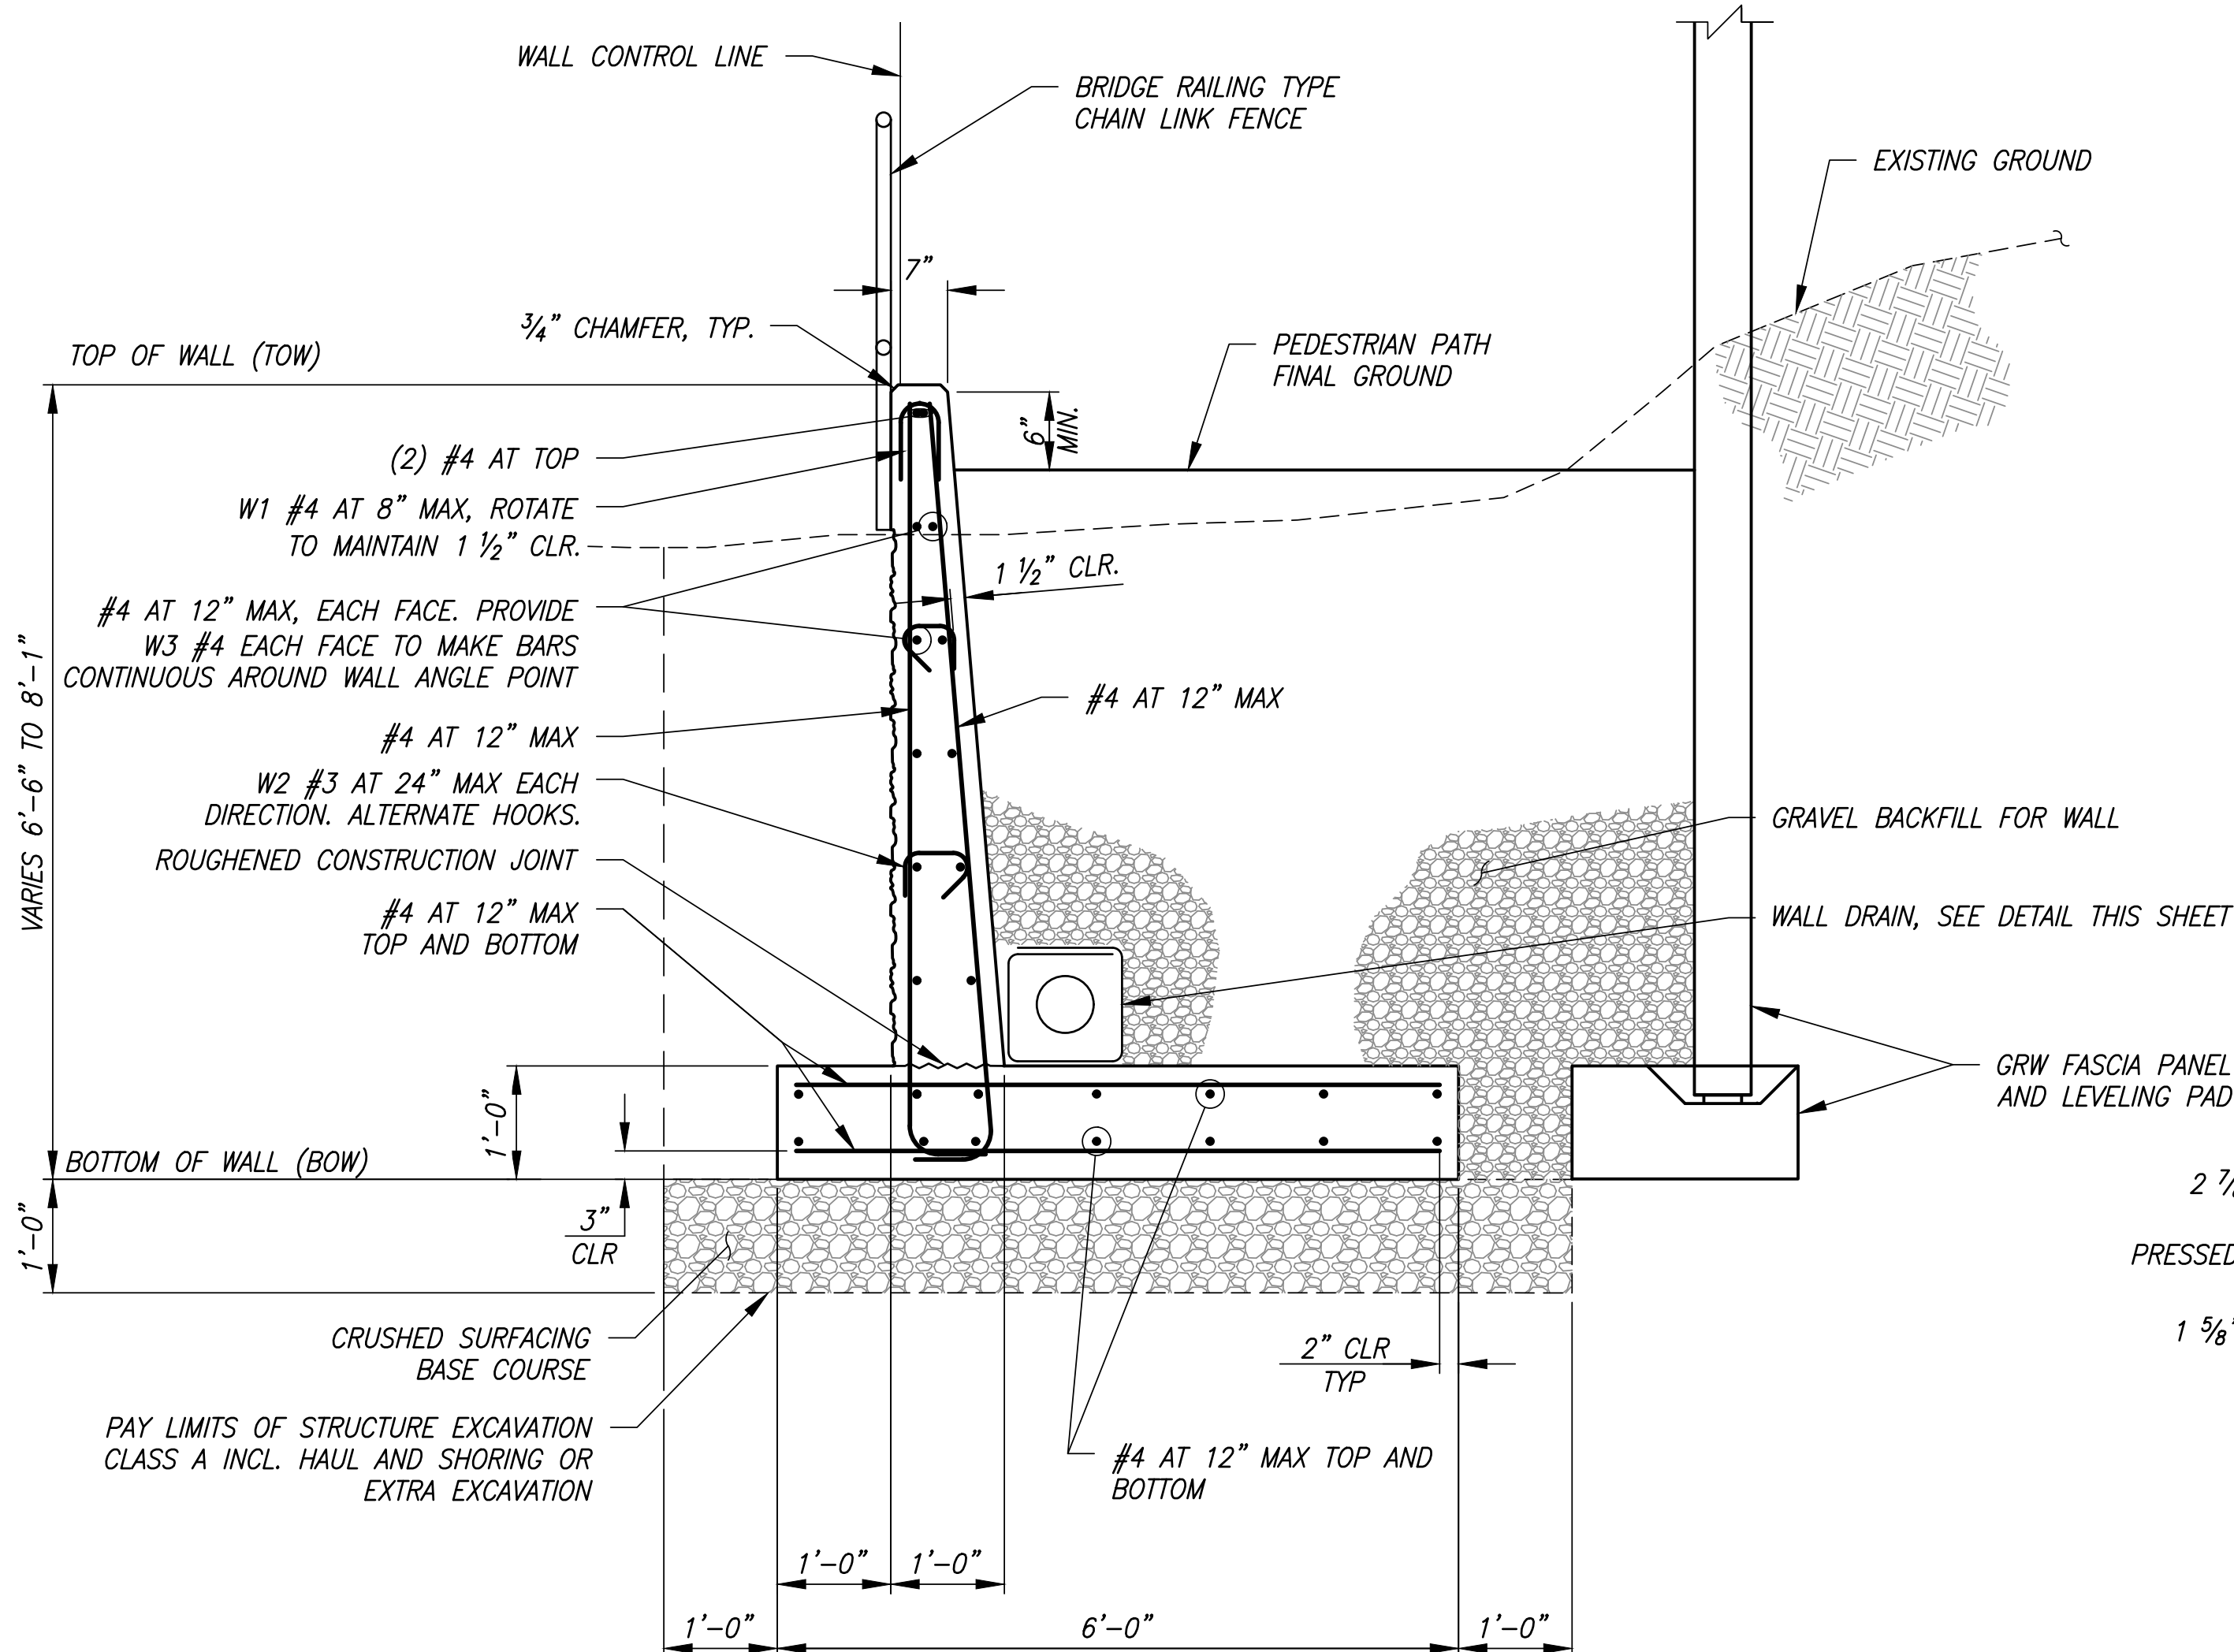


CHAIN LINK FENCE NOTES


- CHAIN LINK FENCE IS DESIGNED FOR FALL PROTECTION AND LOADING IN ACCORDANCE WITH WAC 296-880 AND AASHTO LRFD BRIDGE DESIGN SPECIFICATIONS, 9TH EDITION.
- INSTALL ALL POSTS NORMAL TO GRADE IN THE LONGITUDINAL DIRECTION AND PLUMB IN THE TRANSVERSE DIRECTION.
- PROVIDE HORIZONTAL RAILS AND FABRIC IN SHORT SPANS BETWEEN POSTS AT EXPANSION JOINTS AND WALL HORIZONTAL ANGLE POINTS.
- STRETCH CHAIN LINK FABRIC AND FASTEN TO END POSTS AT 1'-3" MAX. SPA., AND TO INTERMEDIATE POSTS AND HORIZONTAL RAILS AT 1'-2" MAX. SPA.
- PROVIDE STEEL PIPE FOR POSTS AND RAILS CONFORMING TO ASTM SPECIFICATION ASTM F1043 SCHEDULE 40 (MINIMUM YIELD STRENGTH OF 50KSI. PROVIDE ALL OTHER MATERIAL FOR CHAIN LINK FENCE (FABRIC AND HARDWARE) CONFORMING TO AASHTO SPECIFICATION M181. FITTING SHALL BE PRESSED STEEL. SEE WSDOT STANDARD SPECIFICATIONS 9-16.1.
- ALL STEEL PARTS SHALL BE HOT DIP GALVANIZED IN ACCORDANCE WITH AASHTO M111, M232, OR ASTM F2329 AFTER FABRICATION.
- CHAIN LINK FABRIC SHALL BE VINYL COATED BLACK. POSTS, RAILS, AND HARDWARE SHALL BE POWDER COATED BLACK AFTER GALVANIZING IN ACCORDANCE WITH WSDOT STANDARD SPECIFICATIONS SECTION 6-07.3(11). NUTS, WASHERS AND EXPOSED ENDS OF EMBEDDED BOLTS SHALL BE FIELD PAINTED BLACK AFTER INSTALLATION CLOSELY MATCHING THE POWDER COATING COLOR. AFTER INSTALLATION, ANY SURFACES WITH PAINT OR POWDER COAT DAMAGE SHALL BE REPAIRED IN ACCORDANCE WITH WSDOT STANDARD SPECIFICATION SECTION 6-07.3(10)P OR SECTION 6-07.3(11)B6, RESPECTIVELY.
- CHAIN LINK FABRIC SHALL BE 2" ABOVE CONCRETE SURFACE. KNUCKLE SELVAGE AT TOP AND BOTTOM OF FENCE.
- PROVIDE ONE STRETCHER BAR AT THE BEGINNING AND END OF EACH RUN.
- PROVIDE NO MORE THAN TWO FABRIC SPLICES PER RUN, SPACED NO LESS THAN 50 FEET.
- FENCE POSTS SHALL BE SPACED EQUALLY BETWEEN ANGLE POINTS AND ALONG CONTINUOUS RUNS OF FENCE.

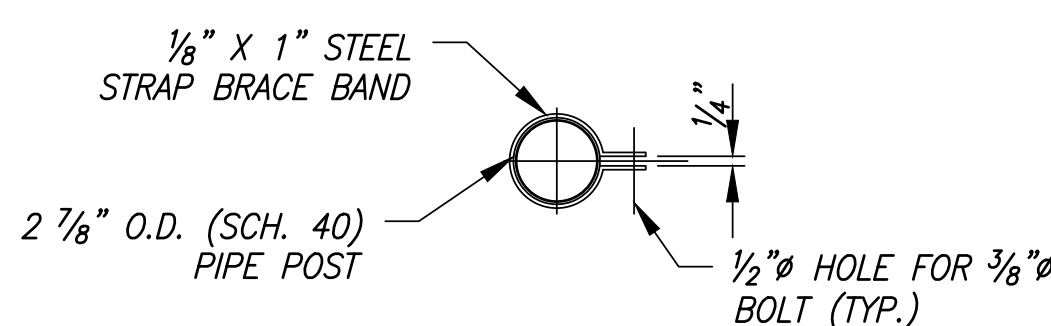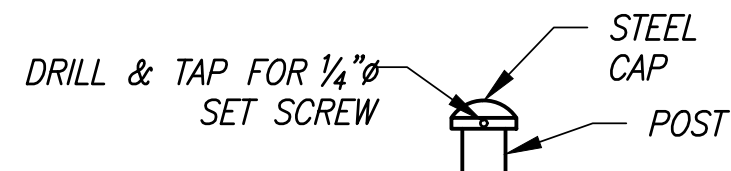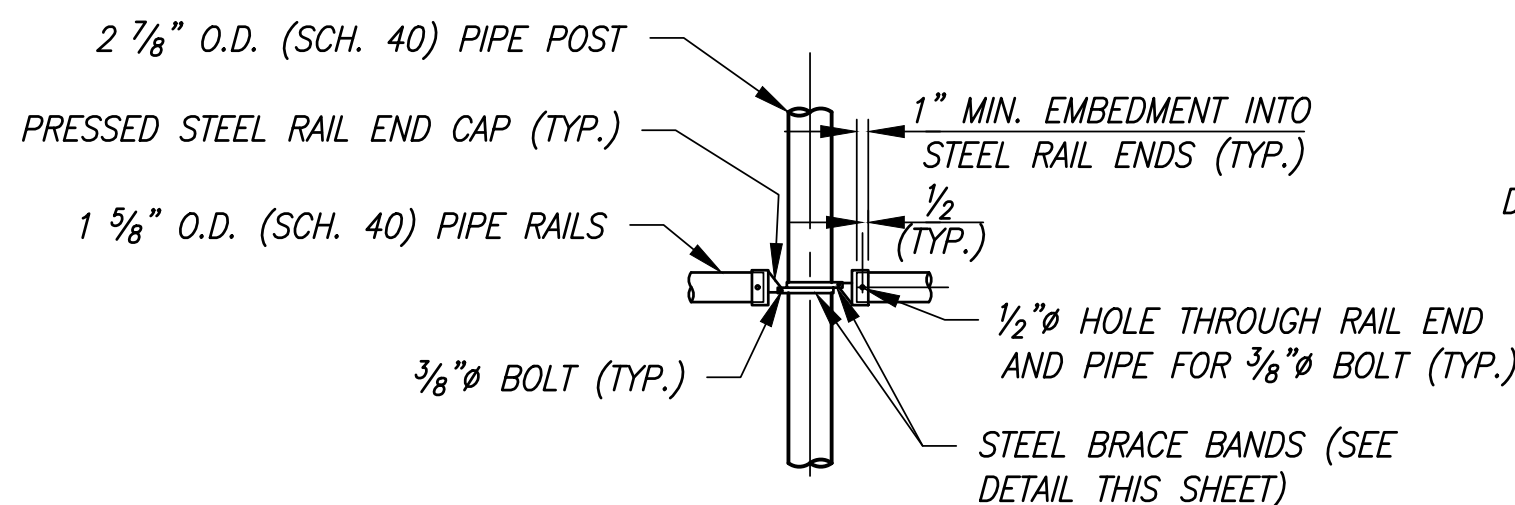

WALL SECTION **C**
W02
SCALE: 3/4" = 1'-0"

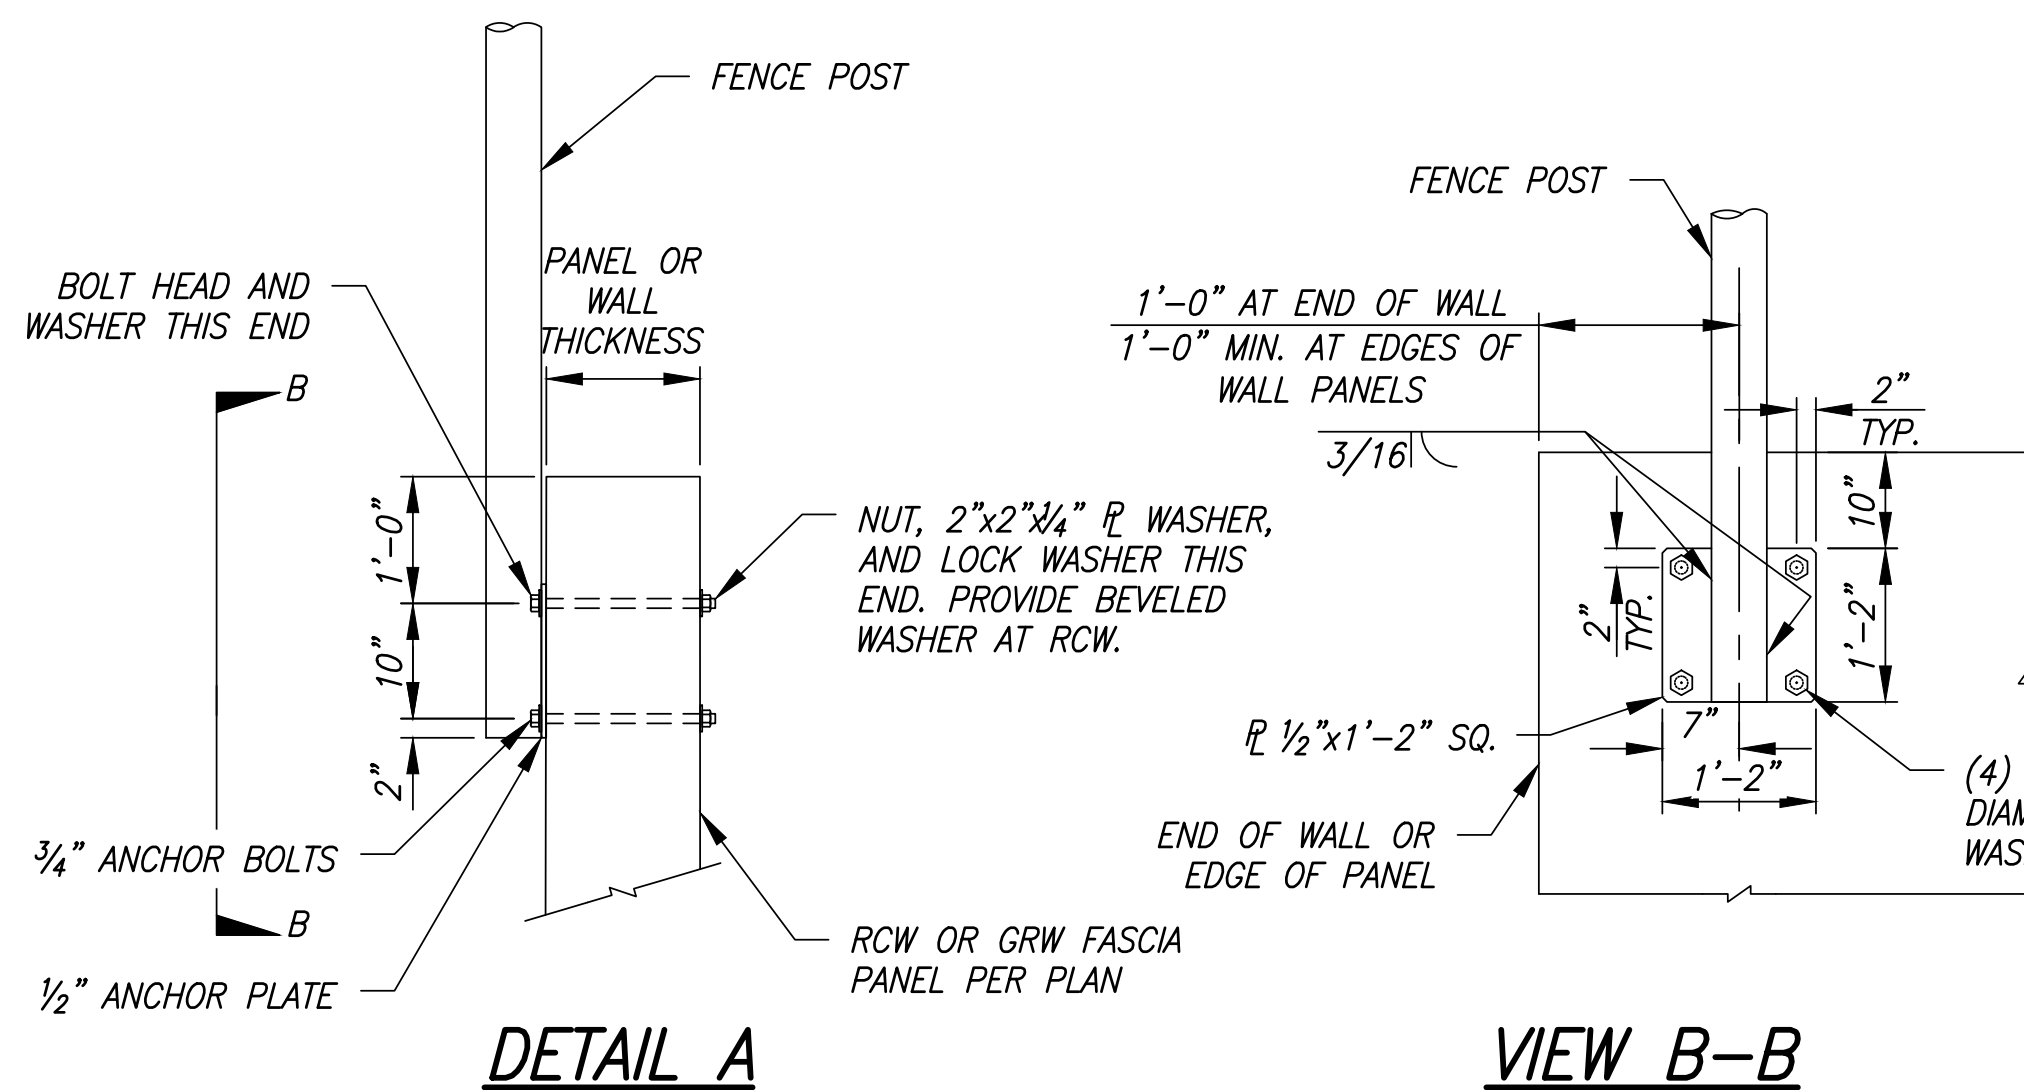


VIEW B-B

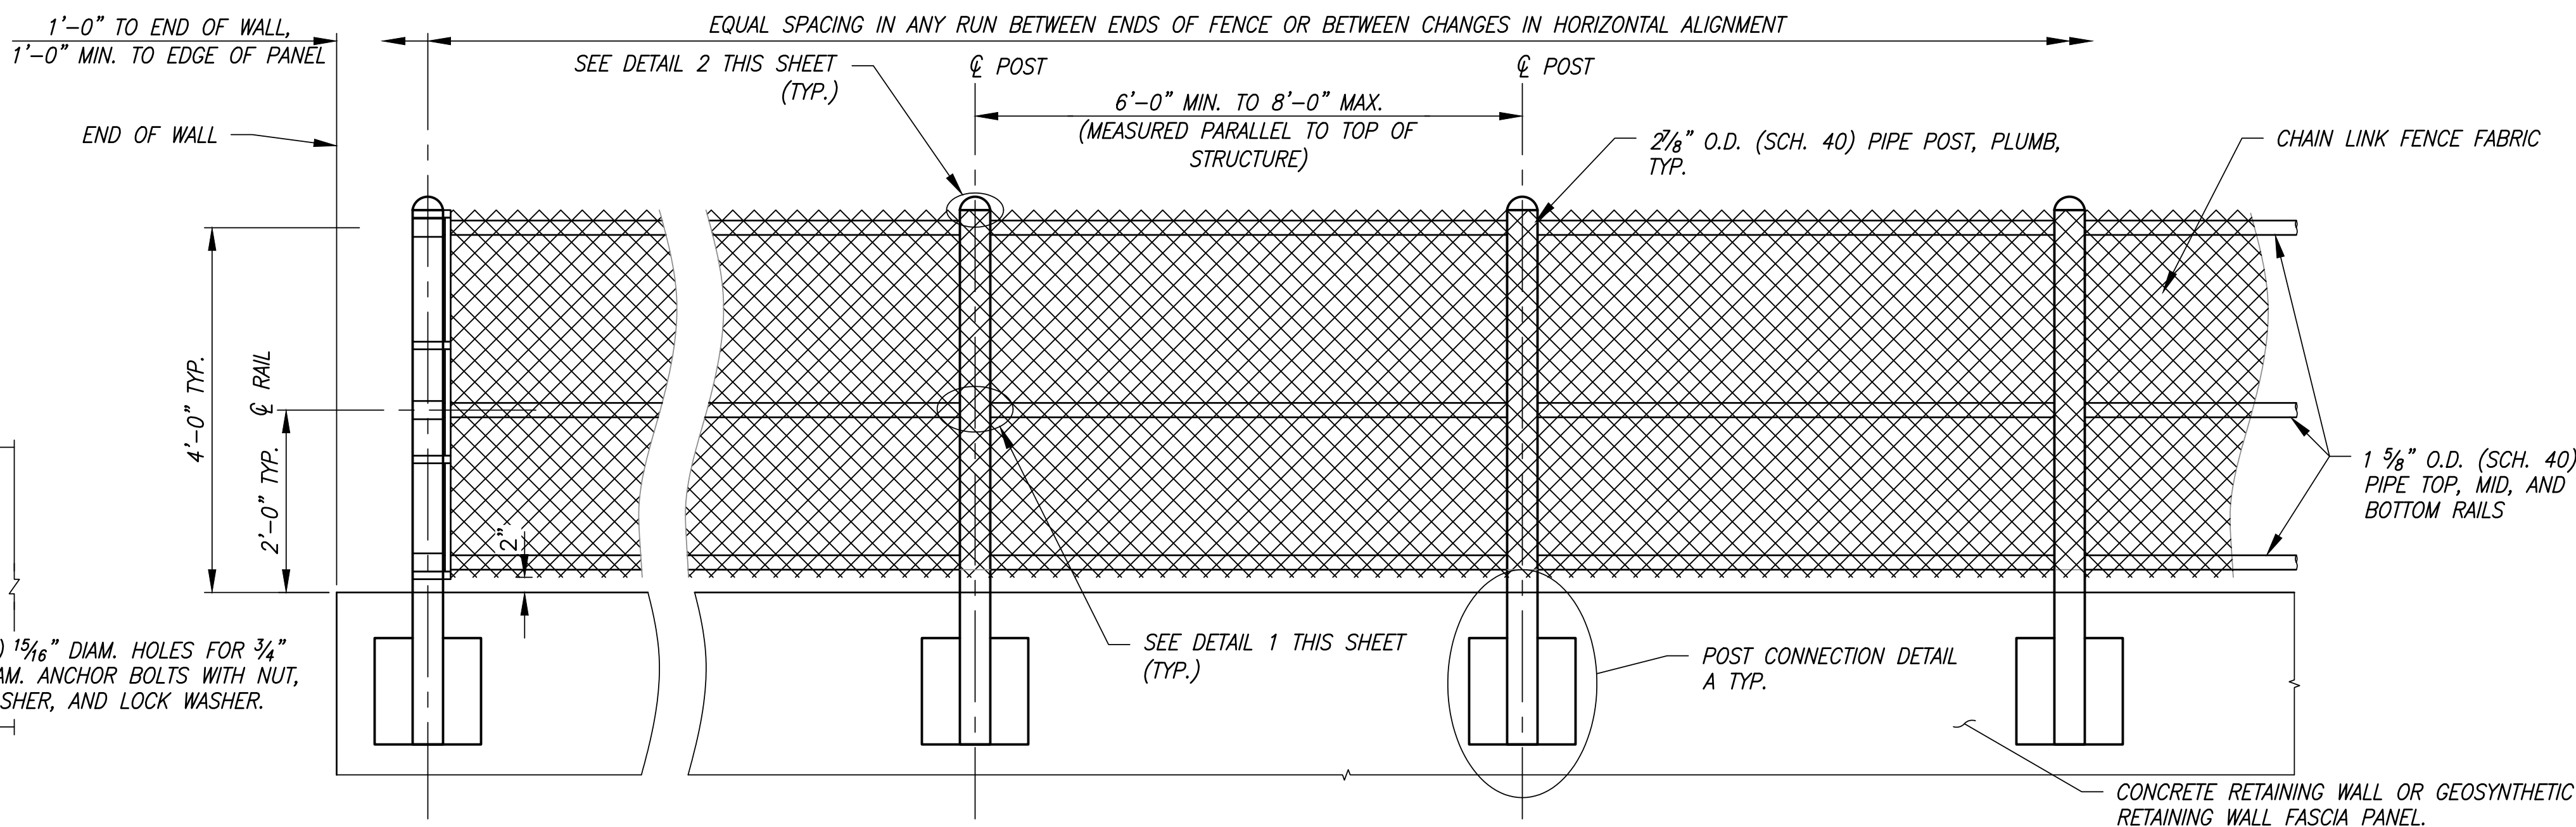

BRIDGE RAILING TYPE CHAIN LINK FENCE ELEVATION
SCALE: 3/4" = 1'-0"

REVISIONS			
No.	BY	DATE	DESCRIPTION

SURVEYED: COUNTY
DESIGNED: MO
DRAWN: MO
CHECKED: RPD
CRP No. 2626
DATE: 08/28/24

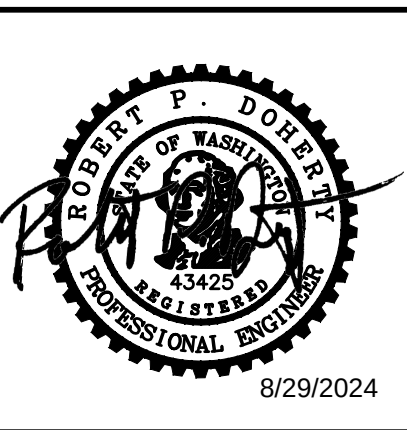


KITSAP COUNTY
DEPT. OF PUBLIC WORKS
614 DIVISION STREET MS-26
PORT ORCHARD, WA 98366
TEL:(360) 337-5777 FAX:(360) 337-4887

HARPER ESTUARY BARRIER
CORRECTION
RETAINING WALL
SECTION AND DETAILS (3 OF 3)
KITSAP COUNTY, WASHINGTON
SECTION 2, TOWNSHIP 23 NORTH, RANGE 2 EAST, W.M.

SHEET
W07
34
OF
55

XREF LIST
Ltscale: 20
Resolved
TBLK
C510B190
C510R270
C510R900
C510R510
T510X800

Plotted: Sep 04, 2024 - 5:09pm
O:\PROJECT\32500\32510\Draw\06_CR01.dwg
ahmed.kayanda
Layout Name: CR01

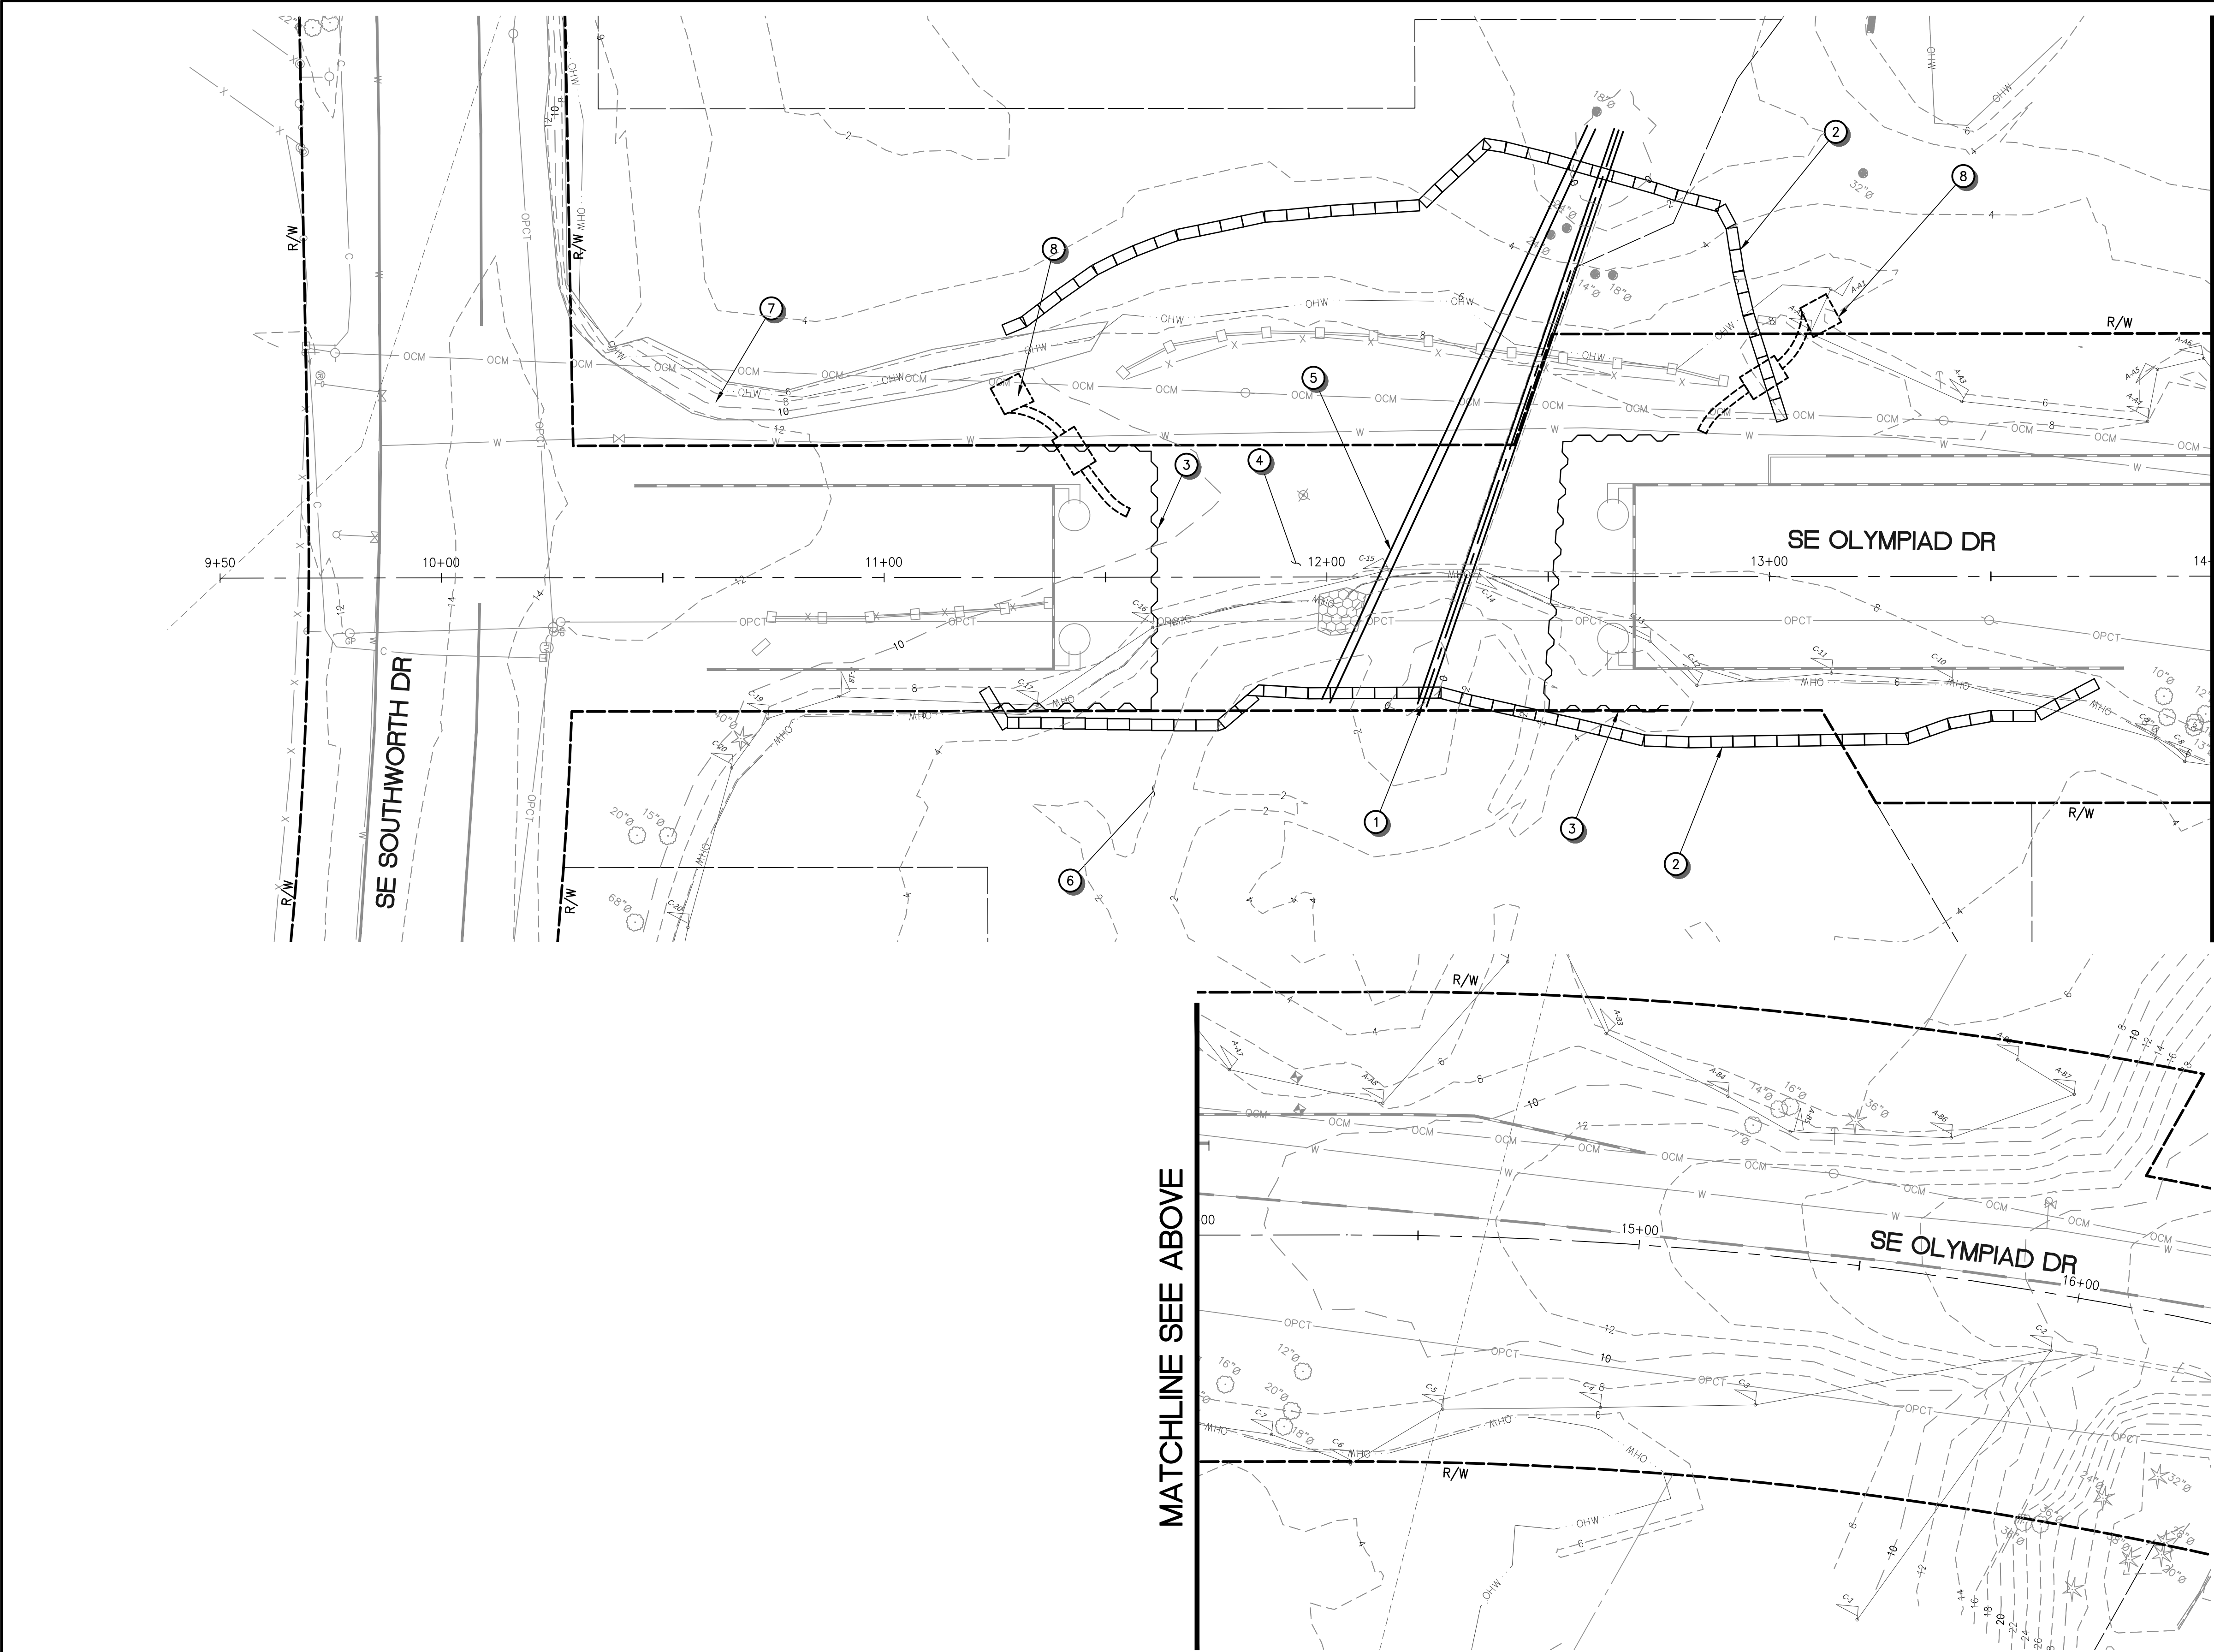

IN-WATER WORK TESC PLAN NOTES


1. INSTALL TEMPORARY STORM DRAIN PIPE THROUGH EXISTING 36" CONC. CULVERT TO THE APPROXIMATE LOCATION SHOWN.
2. CONSTRUCT TEMPORARY ISOLATION SYSTEM. LOCATION SHOWN IS APPROXIMATE, CONTRACTOR SHALL FIELD LOCATE TO ACCOMMODATE SITE CONDITIONS. ADDITIONAL STAGES MAY BE NEEDED. SEE DETAIL ON SHEET CR05 FOR SUGGESTED TEMPORARY ISOLATION BERM.
3. INSTALL SHEETPILE COFFERDAM. LOCATION SHOWN IS APPROXIMATE, CONTRACTOR SHALL FIELD LOCATE TO ACCOMMODATE SITE CONDITIONS AND WORK SEQUENCE.
4. EXCAVATE CHANNEL WITH EXISTING PIPE IN PLACE.
5. INSTALL TEMPORARY DIVERSION PIPE FOR REMOVAL OF EXISTING 36" CONC. PIPE.
6. EXCAVATE CHANNEL UPSTREAM OF TEMPORARY ISOLATION AND BYPASS SYSTEM DURING LOW TIDES.
7. PLACE SHORELINE SLOPE PROTECTION BELOW OHW PER SHEET CR02 DURING LOW TIDES.
8. PROVIDE TEMPORARY PUMP SYSTEM FOR DEWATERING AS NEEDED, APPROXIMATE LOCATION SHOWN. DISCHARGE TO SEDIMENT FILTER BAG OR OTHER APPROVED TESC MEASURE. SEE SPECIFICATIONS FOR DEWATERING REQUIREMENTS

IN-WATER WORK TESC PLAN GENERAL NOTES

1. THE CONTRACTOR SHALL SUBMIT THE TEMPORARY BYPASS AND ISOLATION SYSTEM PLAN TO THE ENGINEER FOR REVIEW AND APPROVAL. THE TEMPORARY BYPASS SYSTEM AND ISOLATION BERM SHOWN ON PLAN IS SUGGESTED ONLY.
2. THE TEMPORARY BYPASS AND ISOLATION SYSTEM PLAN SHALL MEET ALL PERMIT REQUIREMENTS.
3. FISH EXCLUSION AND FISH REMOVAL SHALL BE PERFORMED DURING IN-WATER WINDOW IN ACCORDANCE WITH THE WASHINGTON DEPARTMENT OF FISH AND WILDLIFE HPA.

LEGEND

- ISOLATION BERM
- COFFERDAM

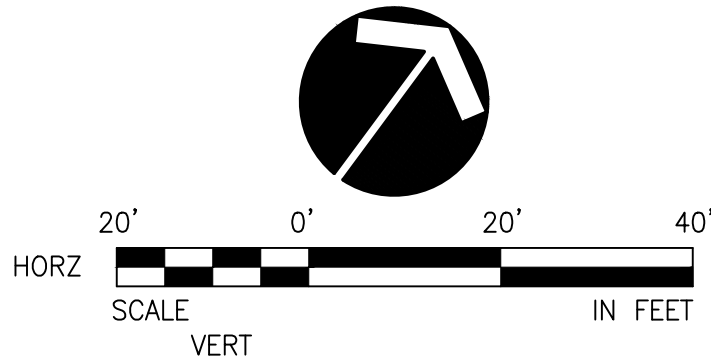

REVISIONS			
No.	BY	DATE	DESCRIPTION

SURVEYED: COUNTY
DESIGNED: DAS
DRAWN: AK
CHECKED: GSL
CRP No. 2626
DATE: 08/28/24

11241 Willows Road NE, Suite 200
Redmond, WA 98052
425.822.4446
www.otak.com

KITSAP COUNTY
DEPT. OF PUBLIC WORKS
614 DIVISION STREET MS-26
PORT ORCHARD, WA 98366
TEL:(360) 337-5777 FAX:(360) 337-4867

HARPER ESTUARY BARRIER
CORRECTION


HARPER CREEK
IN-WATER WORK TESC PLAN

KITSAP COUNTY, WASHINGTON
SECTION 2, TOWNSHIP 23 NORTH, RANGE 2 EAST, W.M.

SHEET
CR01

35
OF
55

XREF LIST
Ltscale: 20
Resolved
TBLK
C510R270
C510R900
T510X800
HARPER
C510R510
T510X370
C510G432
WDFW_PROPOSED
C510G461
C510U630
C510G275
C510W360
Unresolved
32510 CHNL GPDG
WDFW_HARPER BASE

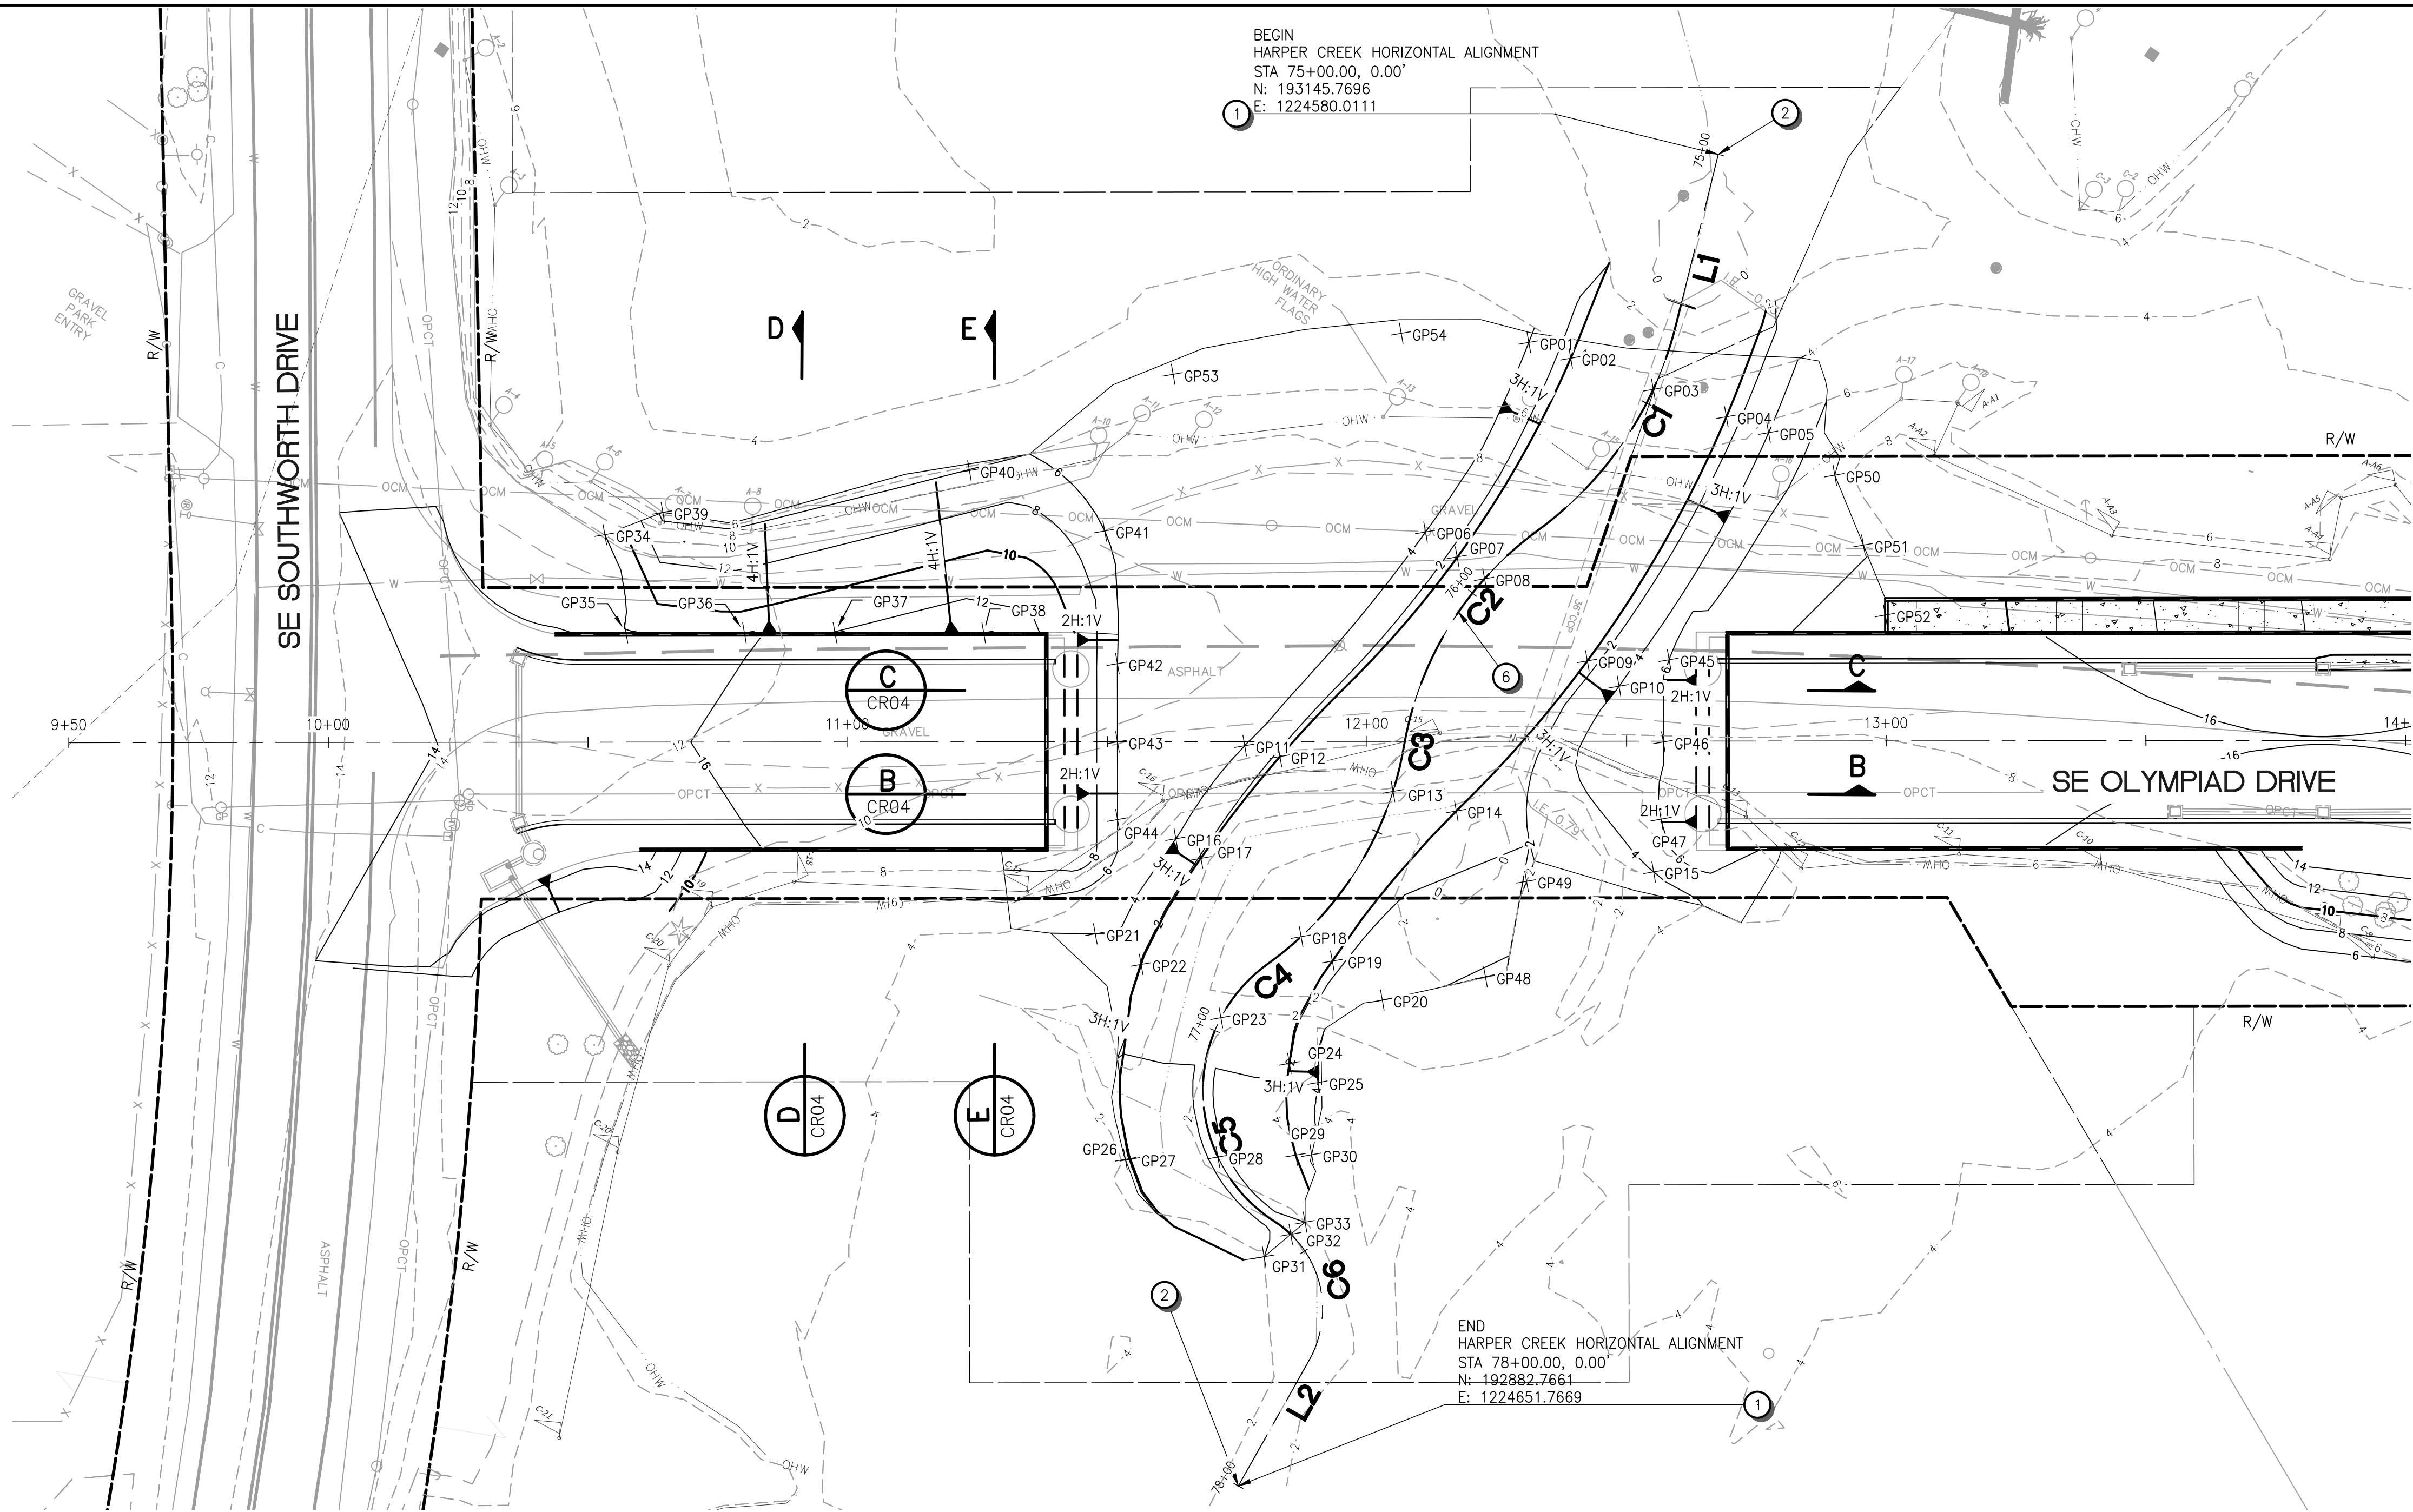

CREEK GRADING GENERAL NOTES

- ELEVATIONS SHOWN ON GRADING PLAN ARE FINISHED GRADE. EXCAVATION WILL BE REQUIRED BELOW FINISHED GRADE TO PLACE STREAMBED SEDIMENT AND STREAMBED GRAVEL. SEE SHEET CR03 FOR HARPER CREEK STREAMBED STABILIZATION PLAN.

CREEK GRADING CONSTRUCTION NOTES

- CONSTRUCTION CENTERLINE.
- TRANSITION GRADING TO EXISTING CHANNEL.
- INSTALL 12" OF STREAMBED GRAVEL, SEE SHEET CR03 FOR EXTENTS.
- INSTALL 12" OF STREAMBED SEDIMENT, SEE SHEET CR03 FOR EXTENTS.
- INSTALL IN-WATER WORK TESC, SEE SHEET CR01.
- CONSTRUCT LOW FLOW CHANNEL PER DETAIL ON SHEET CR05.

HARPER CREEK
HORIZONTAL ALIGNMENT TABLE

NUMBER	STATION	LENGTH	RADIUS	BEARING	DELTA
L1	75+00.00	33.78'		S21°08'43"E	
C1	75+33.78	48.78'	70.00'	S11°04'49"E	39°55'47"
C2	75+82.56	50.12'	65.00'	S3°18'11"E	44°10'31"
C3	76+32.68	50.68'	65.00'	S3°03'09"E	44°40'34"
C4	76+83.36	58.52'	30.00'	S36°35'54"E	111°46'03"
C5	76+83.36	58.52'	30.00'	S36°35'54"E	111°46'03"
C6	77+41.88	30.30'	20.00'	S49°04'57"E	86°47'57"
L2	77+72.18	27.82'		S5°40'58"E	

GRADING POINTS

POINT	NORTHING	EASTING	ELEV.
GP01	193095.2	1224571.0	4.0
GP02	193097.3	1224579.3	1.1
GP03	193101.6	1224595.8	0.1
GP04	193105.3	1224610.3	1.1
GP05	193107.5	1224618.7	4.0
GP06	193053.9	1224575.7	4.0
GP07	193053.4	1224583.4	1.4
GP08	193053.0	1224590.2	0.4
GP09	193051.4	1224615.4	1.4
GP10	193051.0	1224623.2	4.0

GRADING POINTS

POINT	NORTHING	EASTING	ELEV.
GP11	193000.2	1224570.8	4.0
GP12	193002.3	1224577.6	1.6
GP13	193009.4	1224599.3	0.6
GP14	193013.3	1224611.4	1.6
GP15	193025.5	1224649.2	4.0
GP16	192977.9	1224570.3	4.0
GP17	192977.6	1224576.4	1.9
GP18	192976.3	1224600.9	0.8
GP19	192975.9	1224608.5	1.8
GP20	192975.3	1224620.7	2.7

GRADING POINTS

POINT	NORTHING	EASTING	ELEV.
GP21	192954.0	1224568.1	4.0
GP22	192954.2	1224578.7	1.9
GP23	192954.6	1224597.2	1.0
GP24	192955.0	1224613.0	2.0
GP25	192955.2	1224619.7	4.0
GP26	192921.7	1224597.8	1.8
GP27	192922.3	1224598.6	2.1
GP28	192932.3	1224612.1	1.1
GP29	192941.3	1224624.2	2.2
GP30	192943.1	1224626.7	3.2

GRADING POINTS


POINT	NORTHING	EASTING	ELEV.
GP31	192921.7	1224630.5	2.0
GP32	192928.2	1224632.2	1.2
GP33	192931.7	1224633.1	2.0
GP34	192962.6	1224446.6	12.0
GP35	192949.5	1224460.8	12.3
GP36	192962.6	1224479.5	12.2
GP37	192972.6	1224493.8	12.0
GP38	192989.1	1224517.2	13.2
GP39	192972.5	1224453.3	5.6
GP40	193013.0	1224497.0	6.0

GRADING POINTS

POINT	NORTHING	EASTING	ELEV.
GP41	193018.5	1224525.0	6.0
GP42	192999.0	1224541.7	6.0
GP43	192986.7	1224550.4	6.0
GP44	192974.4	1224559.0	6.0
GP45	193060.7	1224628.2	6.0
GP46	193047.1	1224636.4	6.0
GP47	193034.7	1224644.6	6.0
GP48	192990.3	1224634.4	2.0
GP49	193010.0	1224630.3	2.0
GP50	193108.1	1224633.9	7.7

GRADING POINTS

POINT	NORTHING	EASTING	ELEV.
GP51	193100.2	1224646.1	8.0
GP52	193091.6	1224657.3	8.5
GP53	193050.8	1224518.4	5.1
GP54	193082.5	1224549.9	4.8

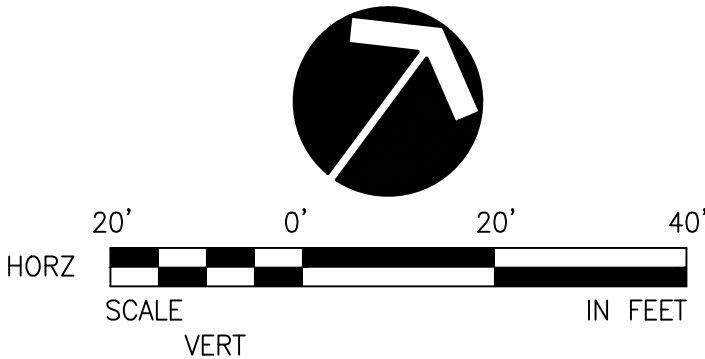

REVISIONS

No.	BY	DATE	DESCRIPTION

SURVEYED: COUNTY


DESIGNED: DAS

DRAWN: SNG

CHECKED: GSL

CRP No. 2626

DATE: 08/28/24

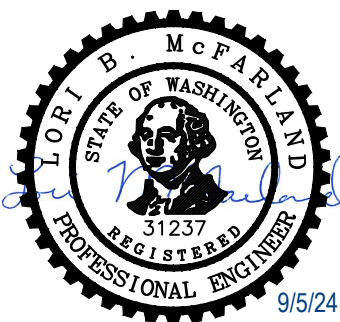

KITSAP COUNTY
DEPT. OF PUBLIC WORKS
614 DIVISION STREET MS-26
PORT ORCHARD, WA 98366
TEL:(360) 337-5777 FAX:(360) 337-4867

HARPER ESTUARY BARRIER
CORRECTION
HARPER CREEK
GRADING PLAN


KITSAP COUNTY, WASHINGTON
SECTION 2, TOWNSHIP 23 NORTH, RANGE 2 EAST, W.M.

SHEET
CR02

36
OF
55

XREF LIST
Ltscale: 20
Resolved
TBLK
C510R270
C510R900
T510X800
HARPER
C510R510
T510X370
C510G432
WDFW_PROPOSED
C510G461
C510U630
C510G275
C510W360
Unresolved
32510.CHNL.GPDG
WDFW_HARPER.BASE

Plotted: Sep 04, 2024 - 5:10pm
O:\PROJECT\32500\32510\Draw\06_CR03.dwg
Layout Name: CR03
ahmed.kayanda

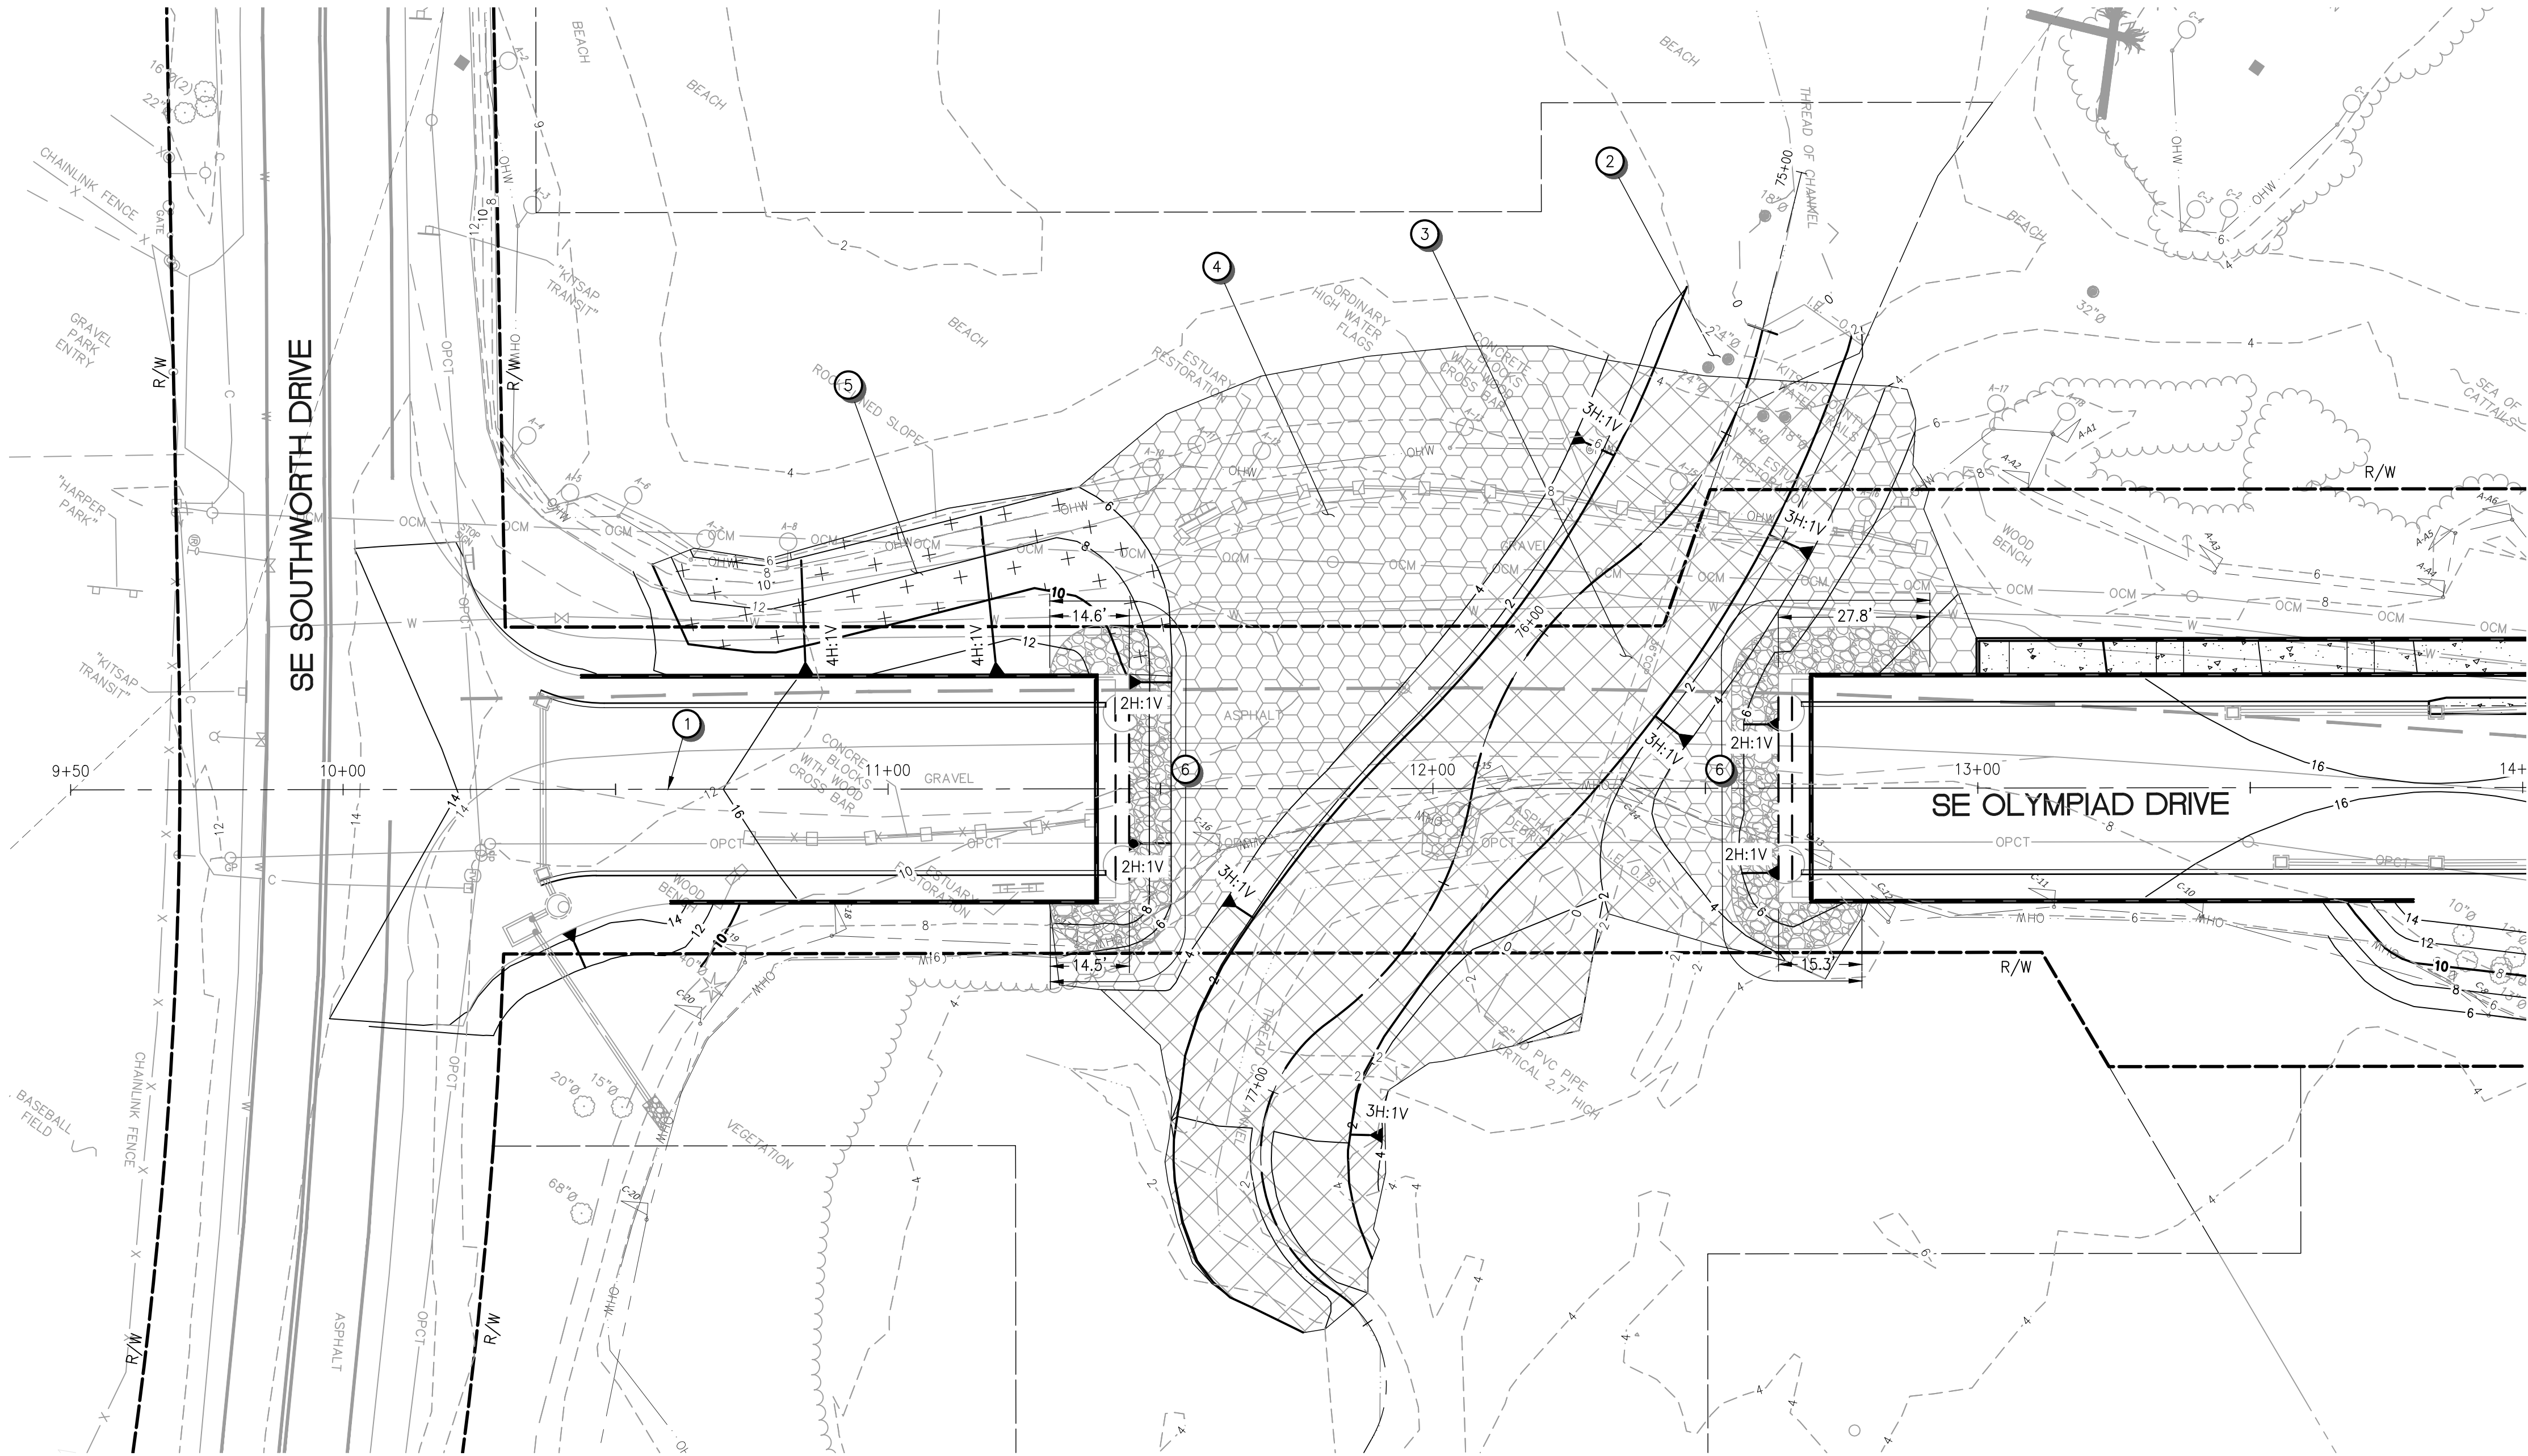

STREAMBED STABILIZATION CONSTRUCTION NOTES


- 1 CONSTRUCTION CENTERLINE, SEE DWG RW01 FOR DETAILS.
- 2 NO ADDITIONAL EXCAVATION FOR PLACEMENT OF STREAMBED GRAVEL OR SEDIMENT REQUIRED.
- 3 INSTALL 12" OF STREAMBED GRAVEL. TOP OF GRAVEL SHALL MATCH FINISHED GRADE ELEVATIONS.
- 4 INSTALL 12" OF STREAMBED SEDIMENT. TOP OF SEDIMENT SHALL MATCH FINISHED GRADE ELEVATIONS.
- 5 CONSTRUCT SHORELINE SLOPE PROTECTION PER DETAIL ON SHEET CR04.
- 6 CONSTRUCT RIPRAP TOE TRENCH PER DETAIL ON SHEET CR04. STREAMBED SEDIMENT IS NOT SHOWN ABOVE RIPRAP TRENCH AREAS FOR CLARITY. STREAMBED SEDIMENT IS REQUIRED ABOVE RIPRAP TRENCH AREAS.

STREAMBED STABILIZATION GENERAL NOTES

1. EXCAVATION IS REQUIRED BELOW FINISHED GRADE FOR REPLACEMENT OF STREAMBED MATERIALS, UNLESS OTHERWISE NOTED.

LEGEND

- | | |
|--|----------------------------|
| | STREAMBED SEDIMENT |
| | STREAMBED GRAVEL |
| | RIPRAP TOE TRENCH (BURIED) |
| | SHORELINE SLOPE PROTECTION |

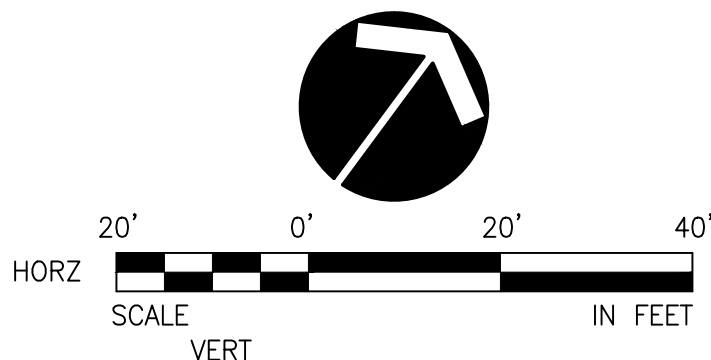


REVISIONS			
No.	BY	DATE	DESCRIPTION

SURVEYED: COUNTY
DESIGNED: DAS
DRAWN: SNG
CHECKED: GSL
CRP No. 2626
DATE: 08/28/24

Otak
11241 Willows Road NE, Suite 200
Redmond, WA 98052
425.822.4446
www.otak.com

LORE B MCFARLAND
STATE OF WASHINGTON
REGISTERED PROFESSIONAL ENGINEER
31237
9/5/24

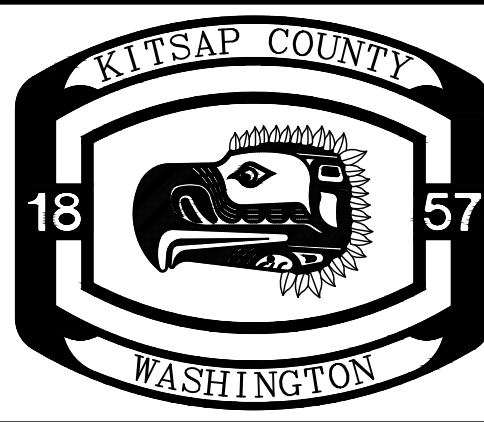


KITSAP COUNTY
DEPT. OF PUBLIC WORKS
614 DIVISION STREET MS-26
PORT ORCHARD, WA 98366
TEL:(360) 337-5777 FAX:(360) 337-4867

HARPER ESTUARY BARRIER CORRECTION
HARPER CREEK
STREAMBED STABILIZATION PLAN
KITSAP COUNTY, WASHINGTON
SECTION 2, TOWNSHIP 23 NORTH, RANGE 2 EAST, W.M.


SHEET
CR03
37
OF
55

Plotted: Aug 28, 2024 - 12:03pm eva.ho 0:\PROJECT\32500\32510\Draw\06_CR04.dwg Layout Name: CR04

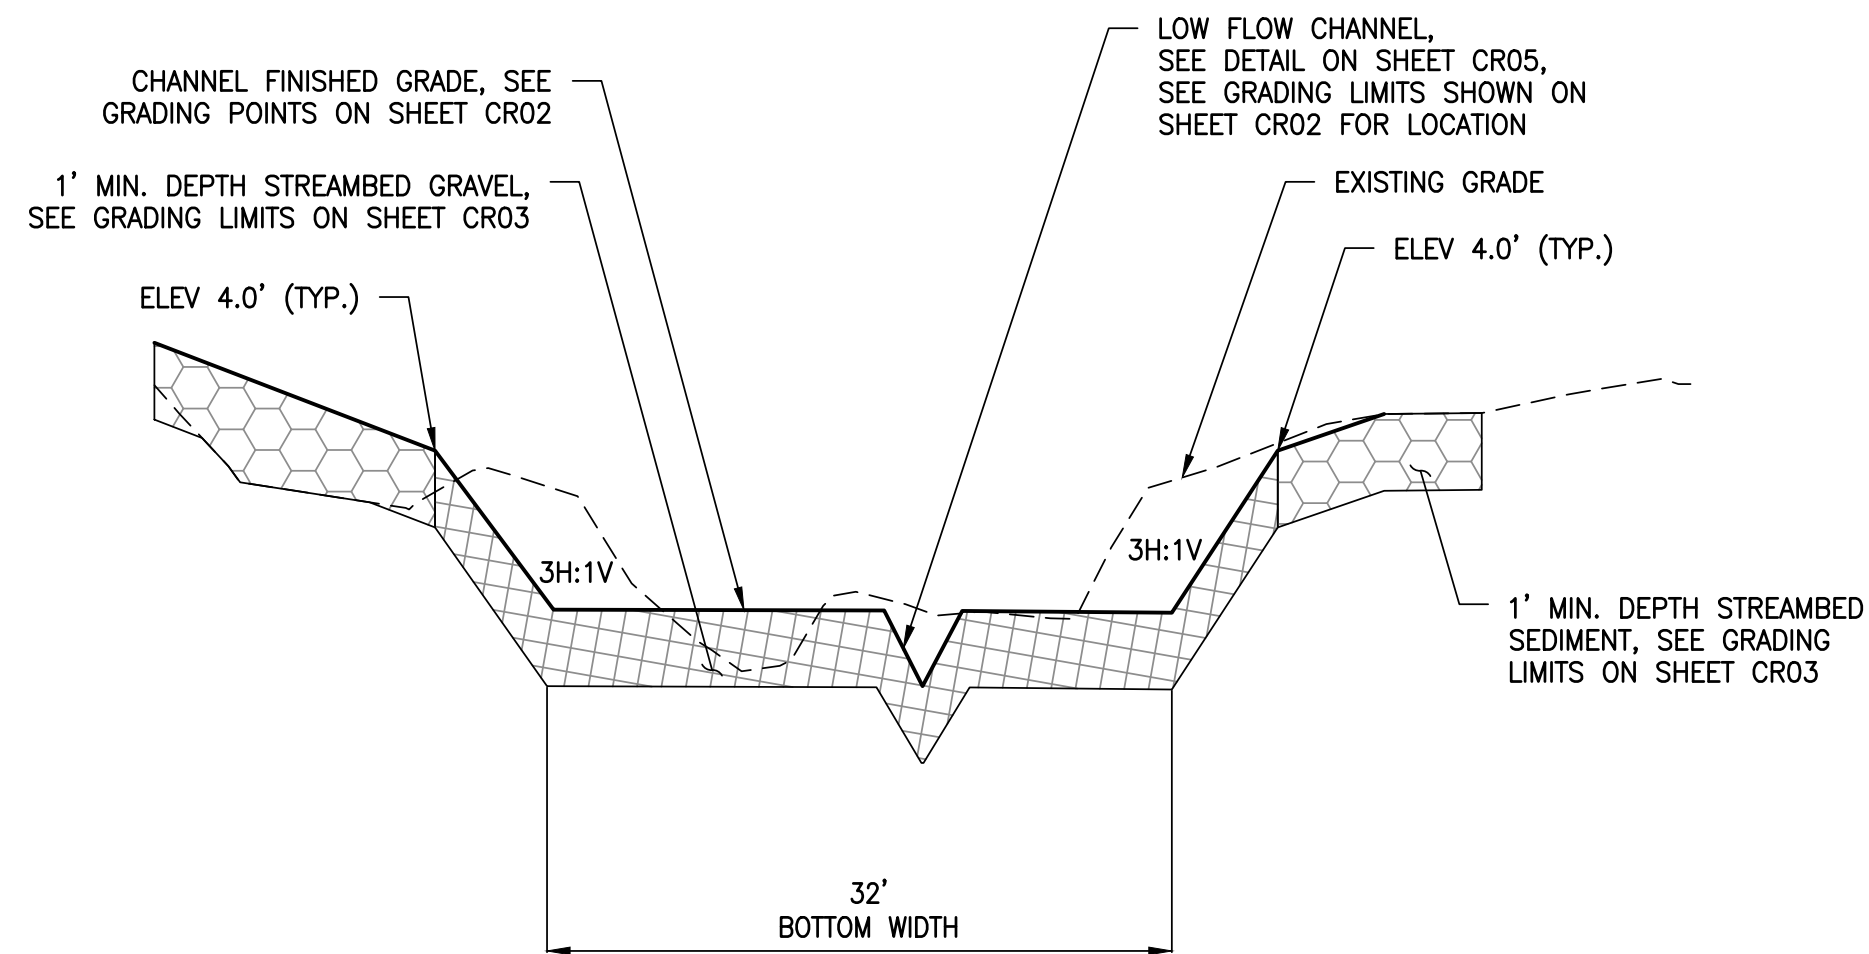


TYPICAL CHANNEL SECTION

NOT TO SCALE

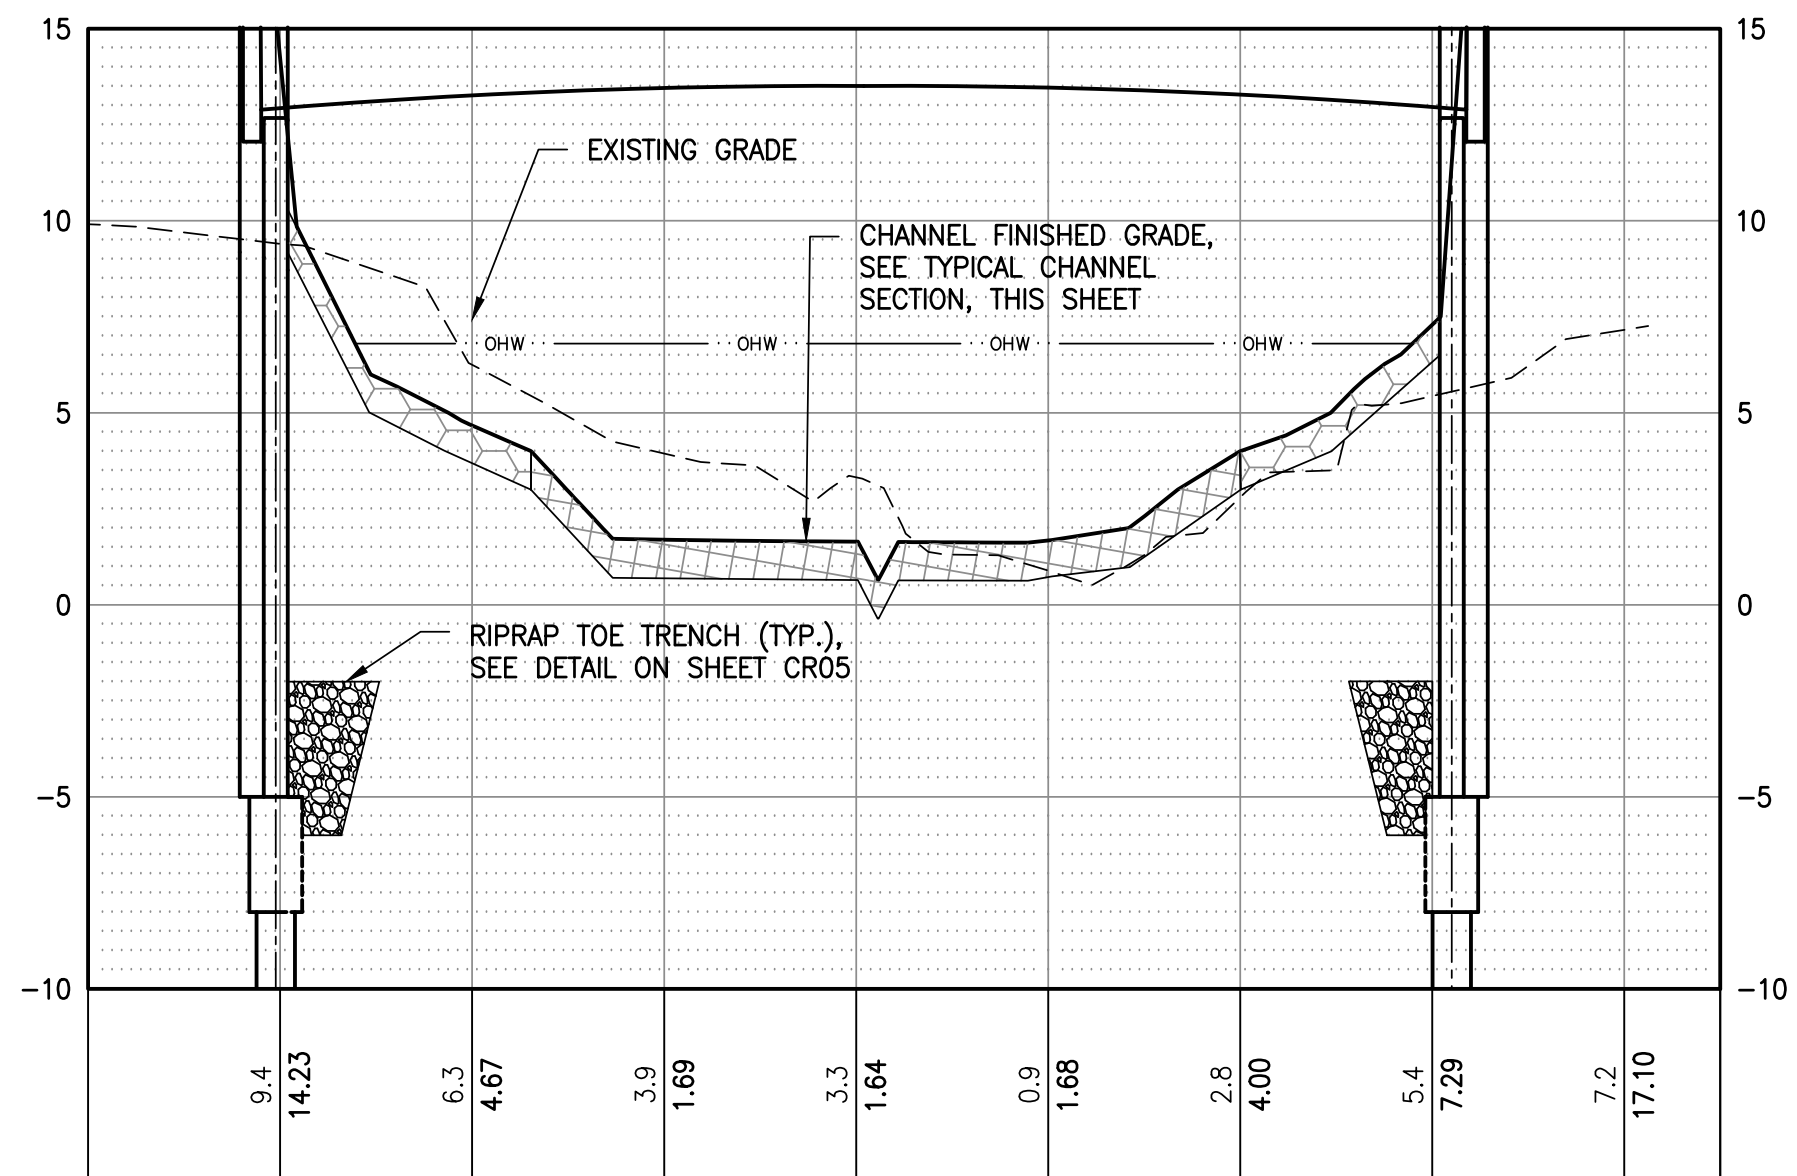


B HARPER CREEK GRADING SECTION

CR02

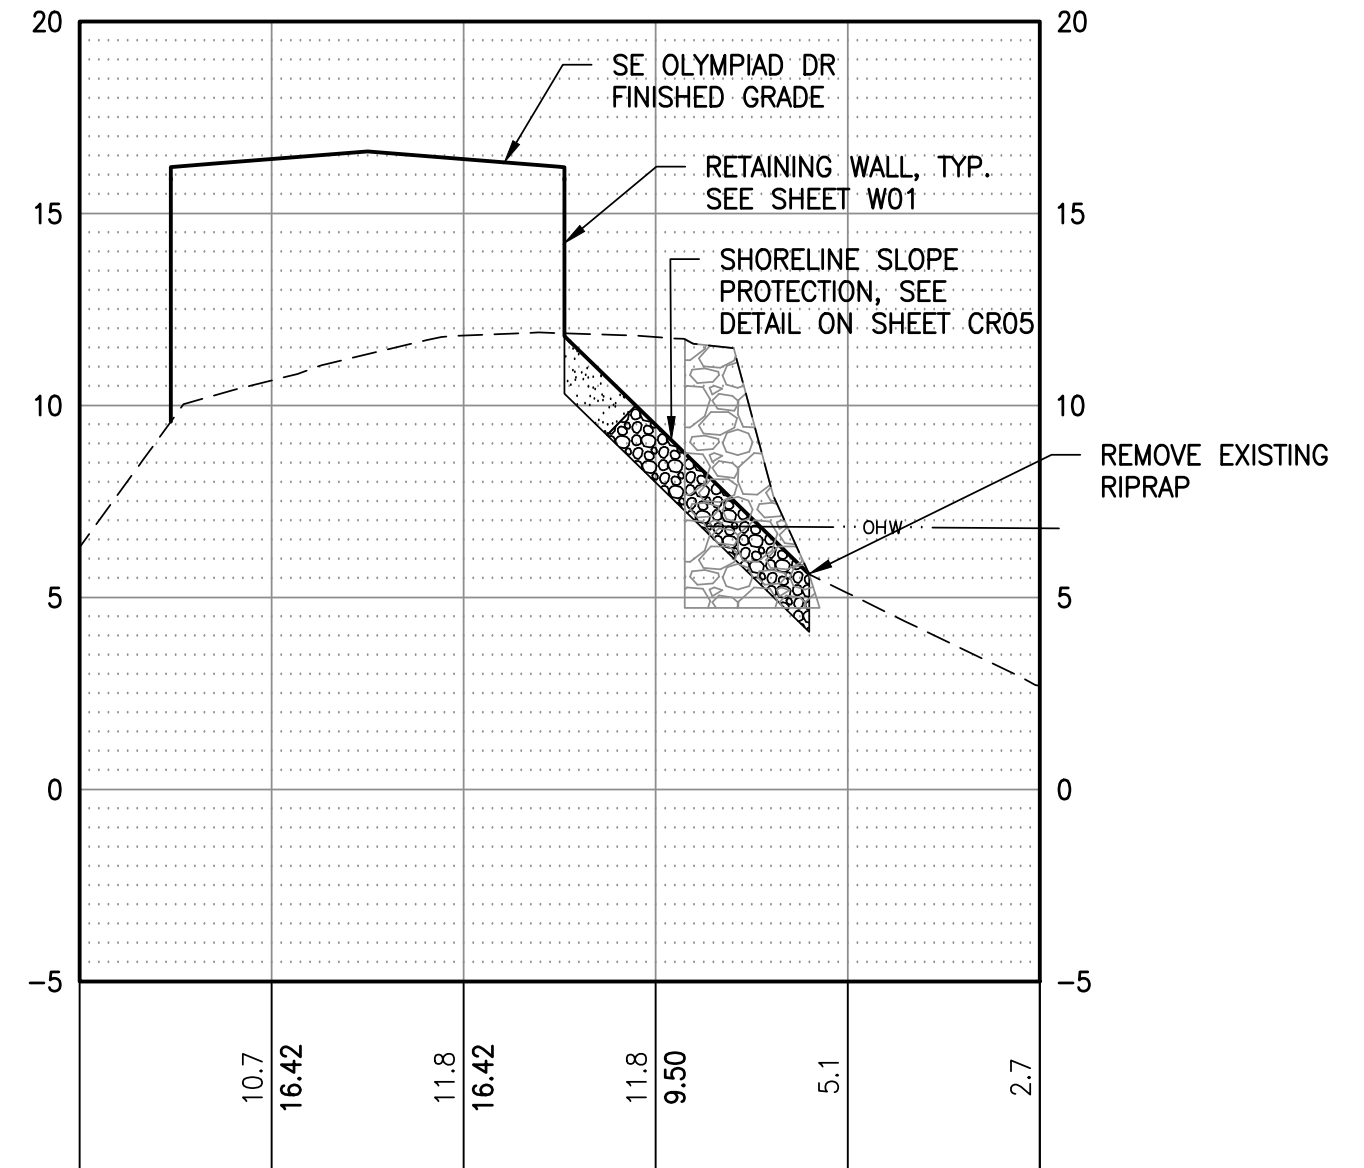

D SHORELINE SLOPE PROTECTION SECTION


CR02

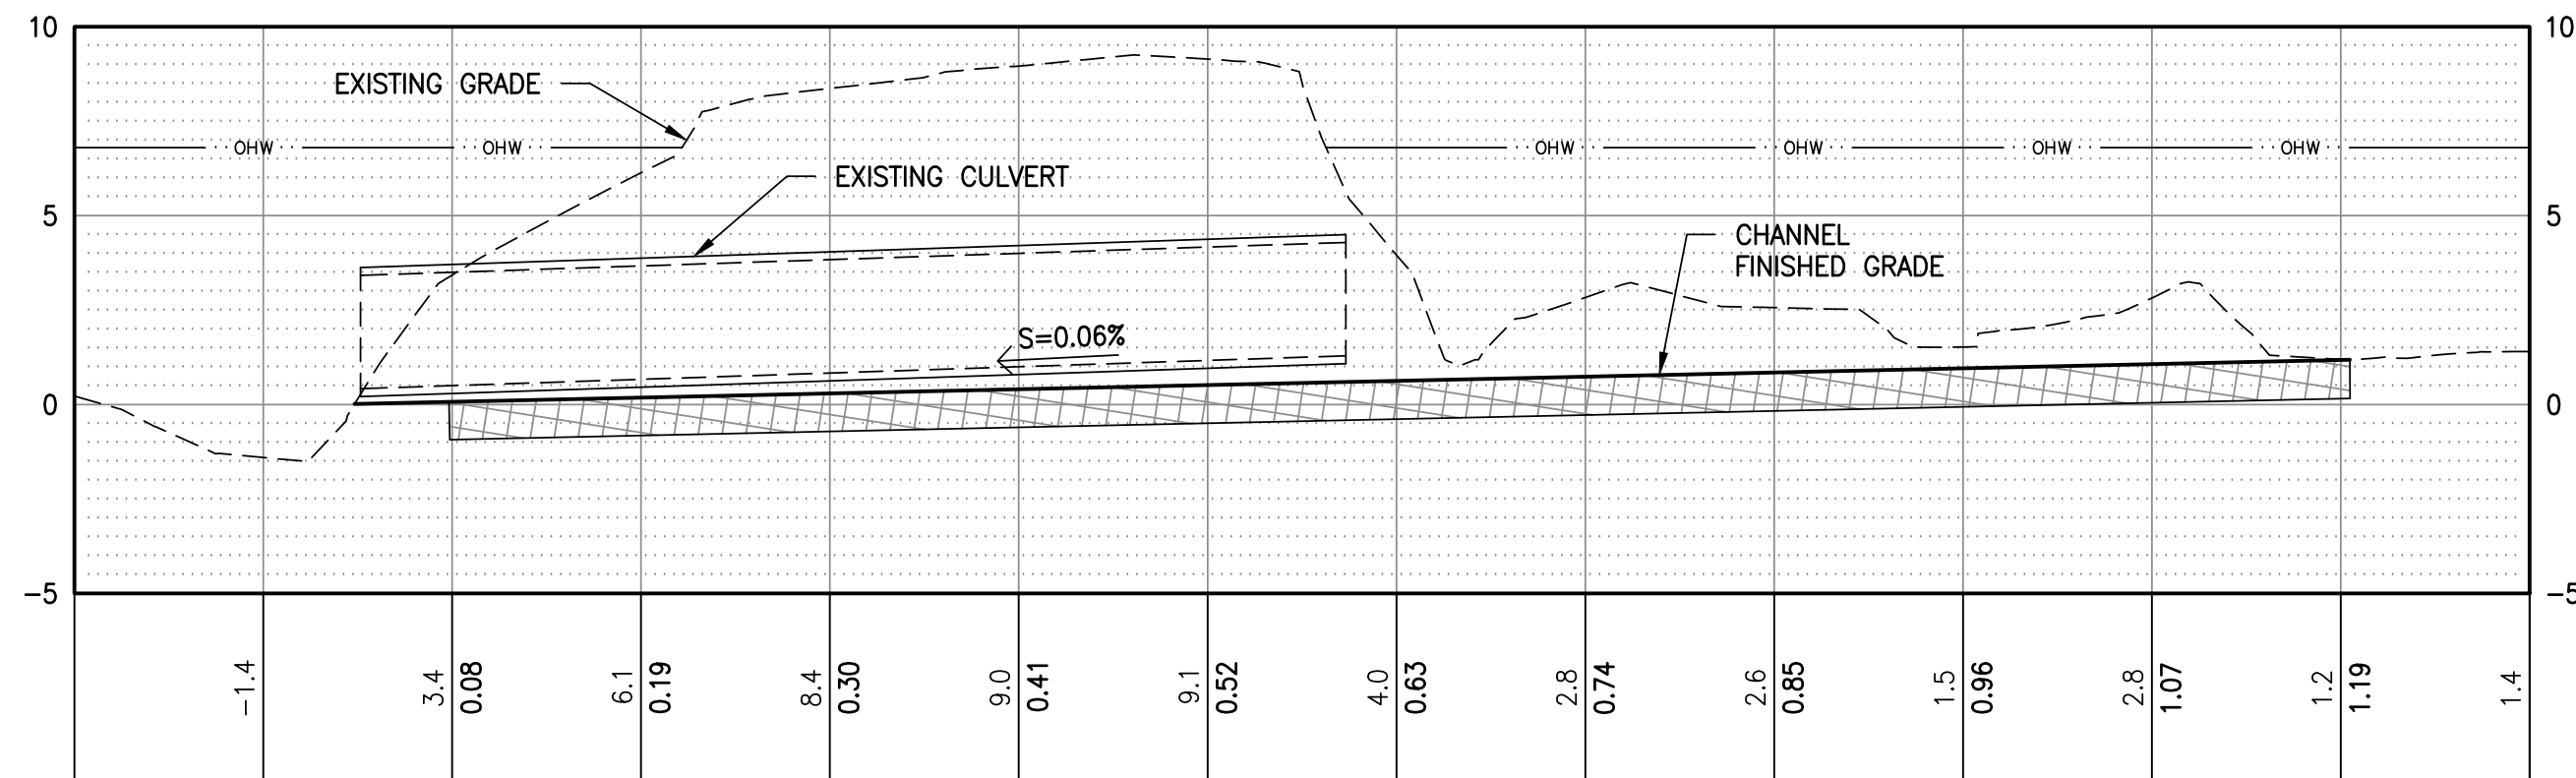

NOTES:


1. EXISTING CULVERT SHOWN FOR REFERENCE ONLY. EXISTING CULVERT DOES NOT FOLLOW CHANNEL ALIGNMENT.

HARPER CREEK LOW FLOW CHANNEL PROFILE

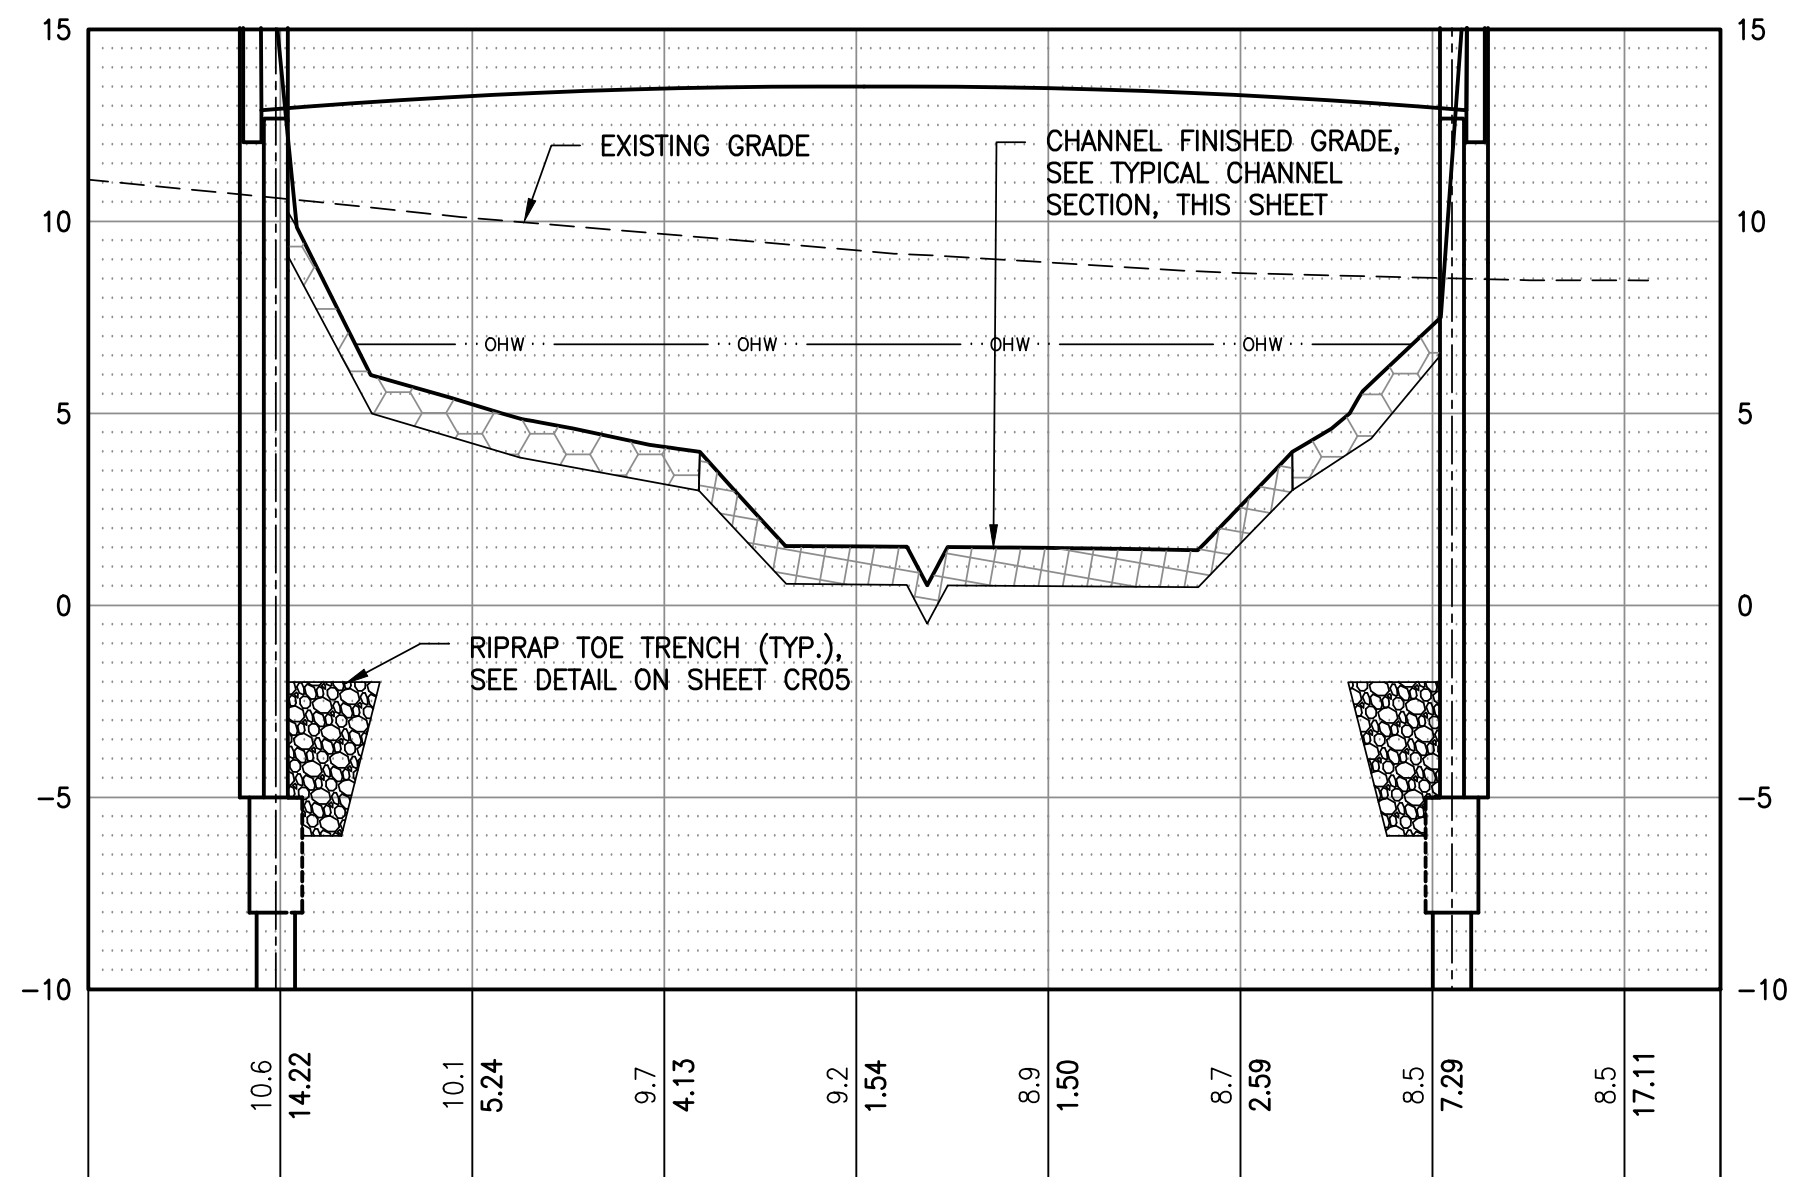


HARPER CREEK GRADING SECTION

CR02

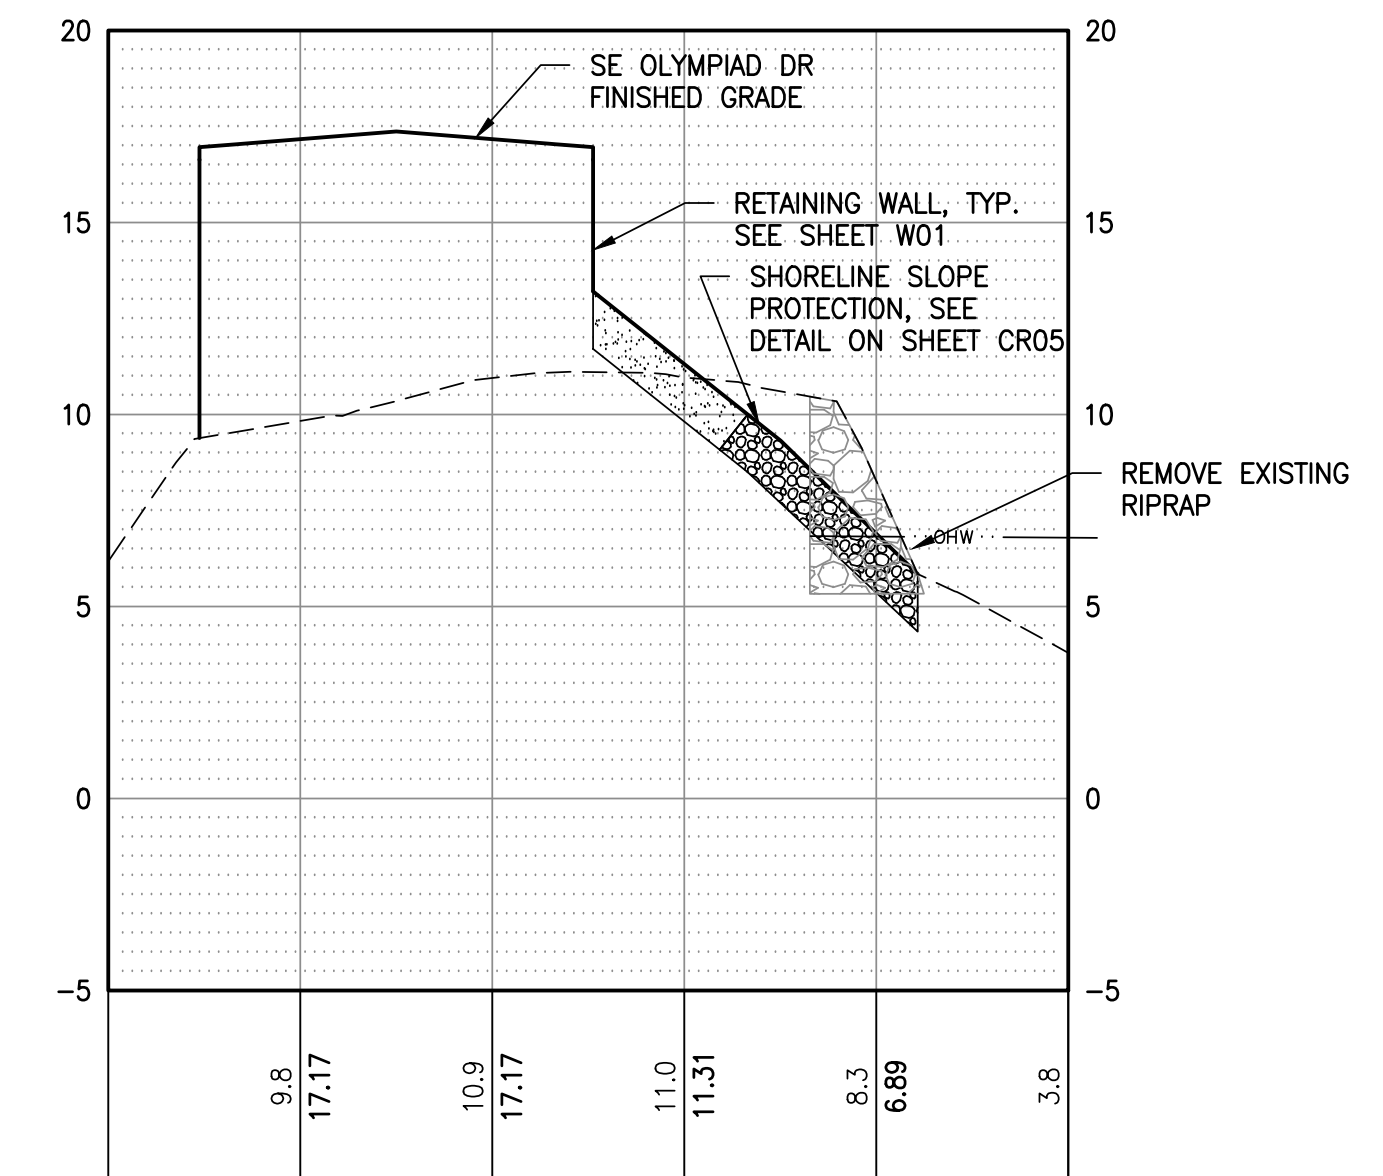

E SHORELINE SLOPE PROTECTION SECTION

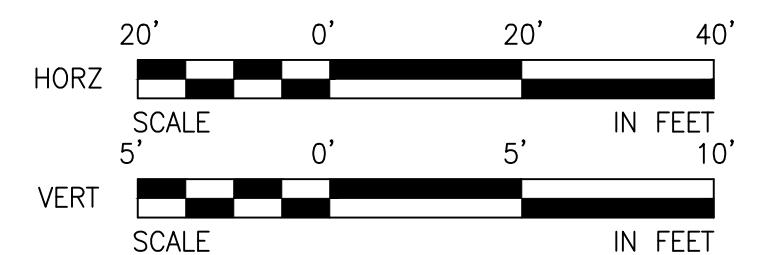

REVISIONS				SURVEYED: COUNTY
No.	BY	DATE	DESCRIPTION	DESIGNED: DAS
				DRAWN: SNG
				CHECKED: GSL
				CRP No. 2826
				DATE: 08/28/24



KITSAP COUNTY
DEPT. OF PUBLIC WORKS
614 DIVISION STREET MS-26
PORT ORCHARD, WA 98366
TEL:(360) 337-5777 FAX:(360) 337-4867

HARPER ESTUARY BARRIER CORRECTION

HARPER CREEK GRADING SECTIONS


KITSAP COUNTY, WASHINGTON
SECTION 2, TOWNSHIP 23 NORTH, RANGE 2 EAST, W.M.

HEET
R04
38
OF
55



```

=====
XREF LIST
=====
Ltscale: 20
-----
Resolved
-----
TTBLK
C510B190
C510R270
C510R900
C510R510
T510X800
=====

```

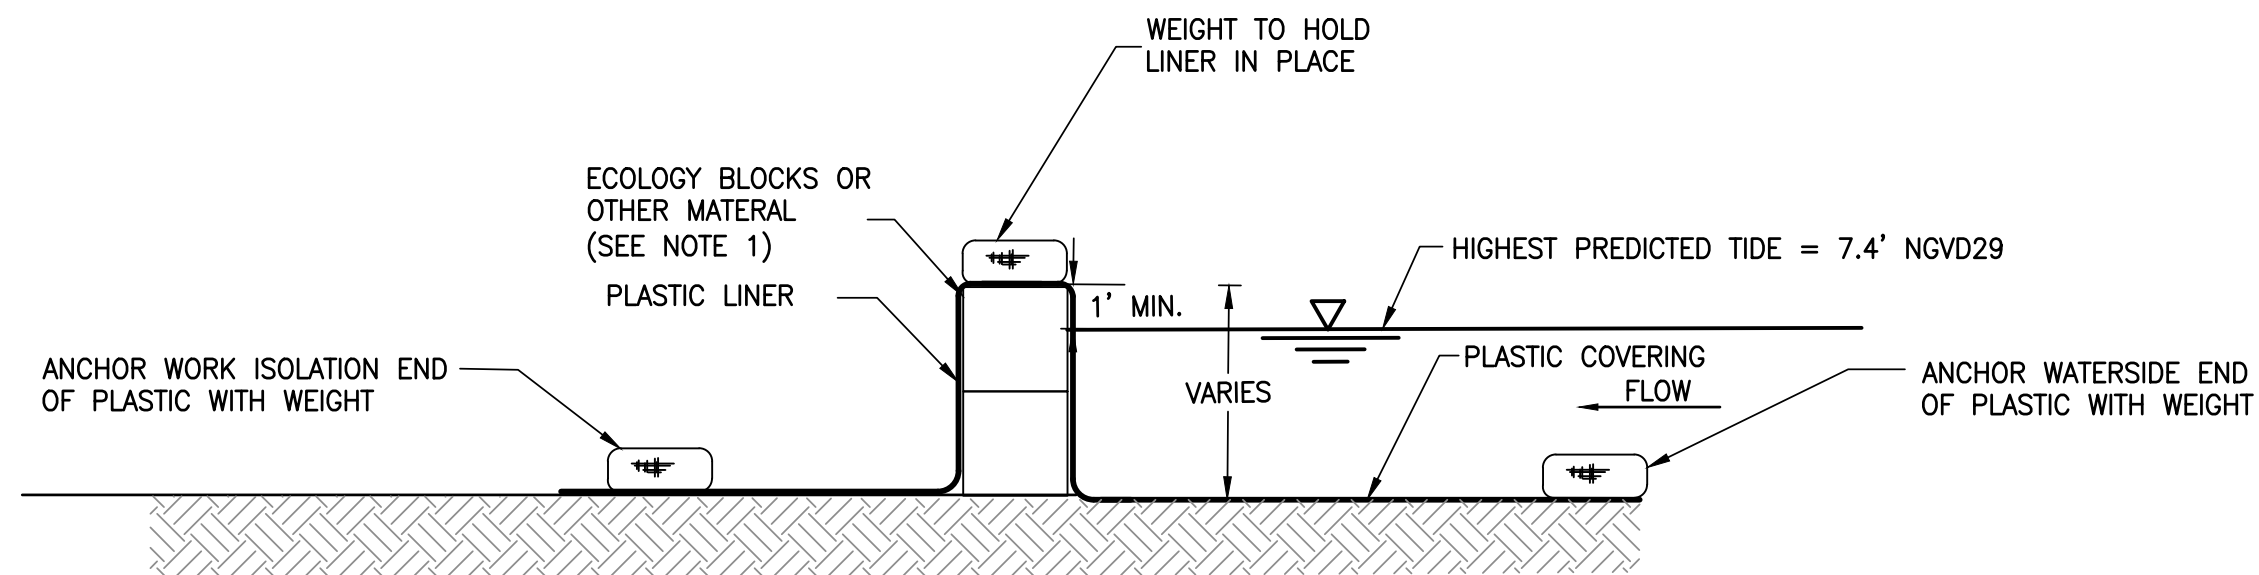


SIDE VIEW

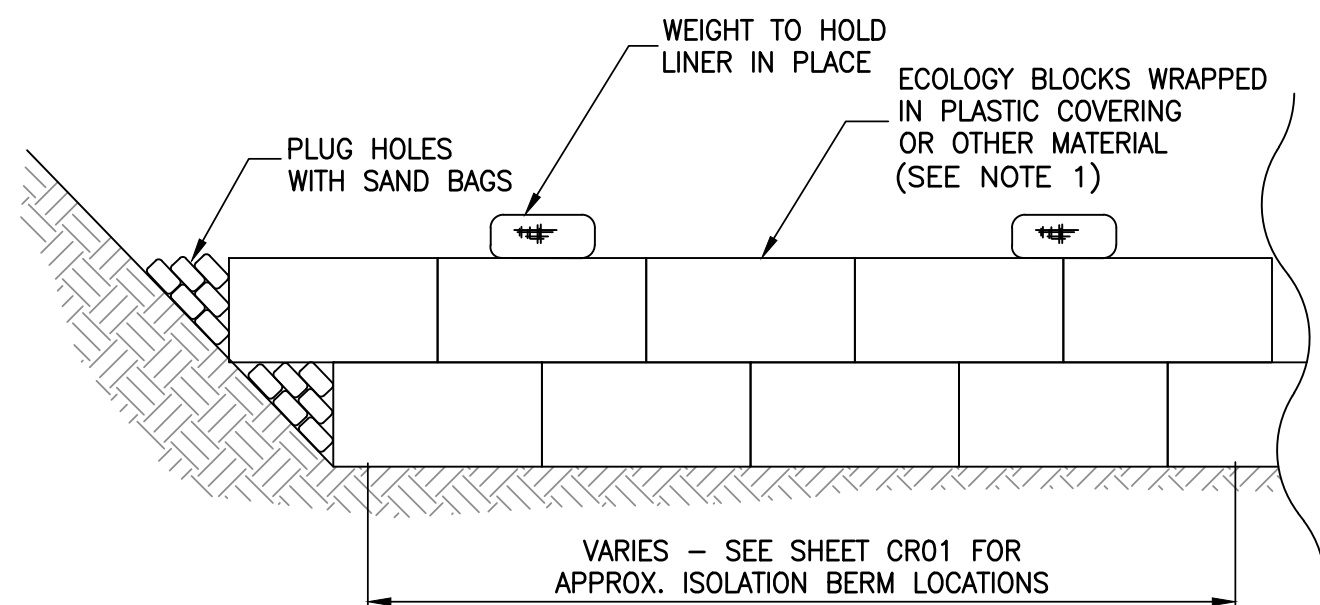

FRONT VIEW


TEMPORARY ISOLATION BERM

NOT TO SCALE

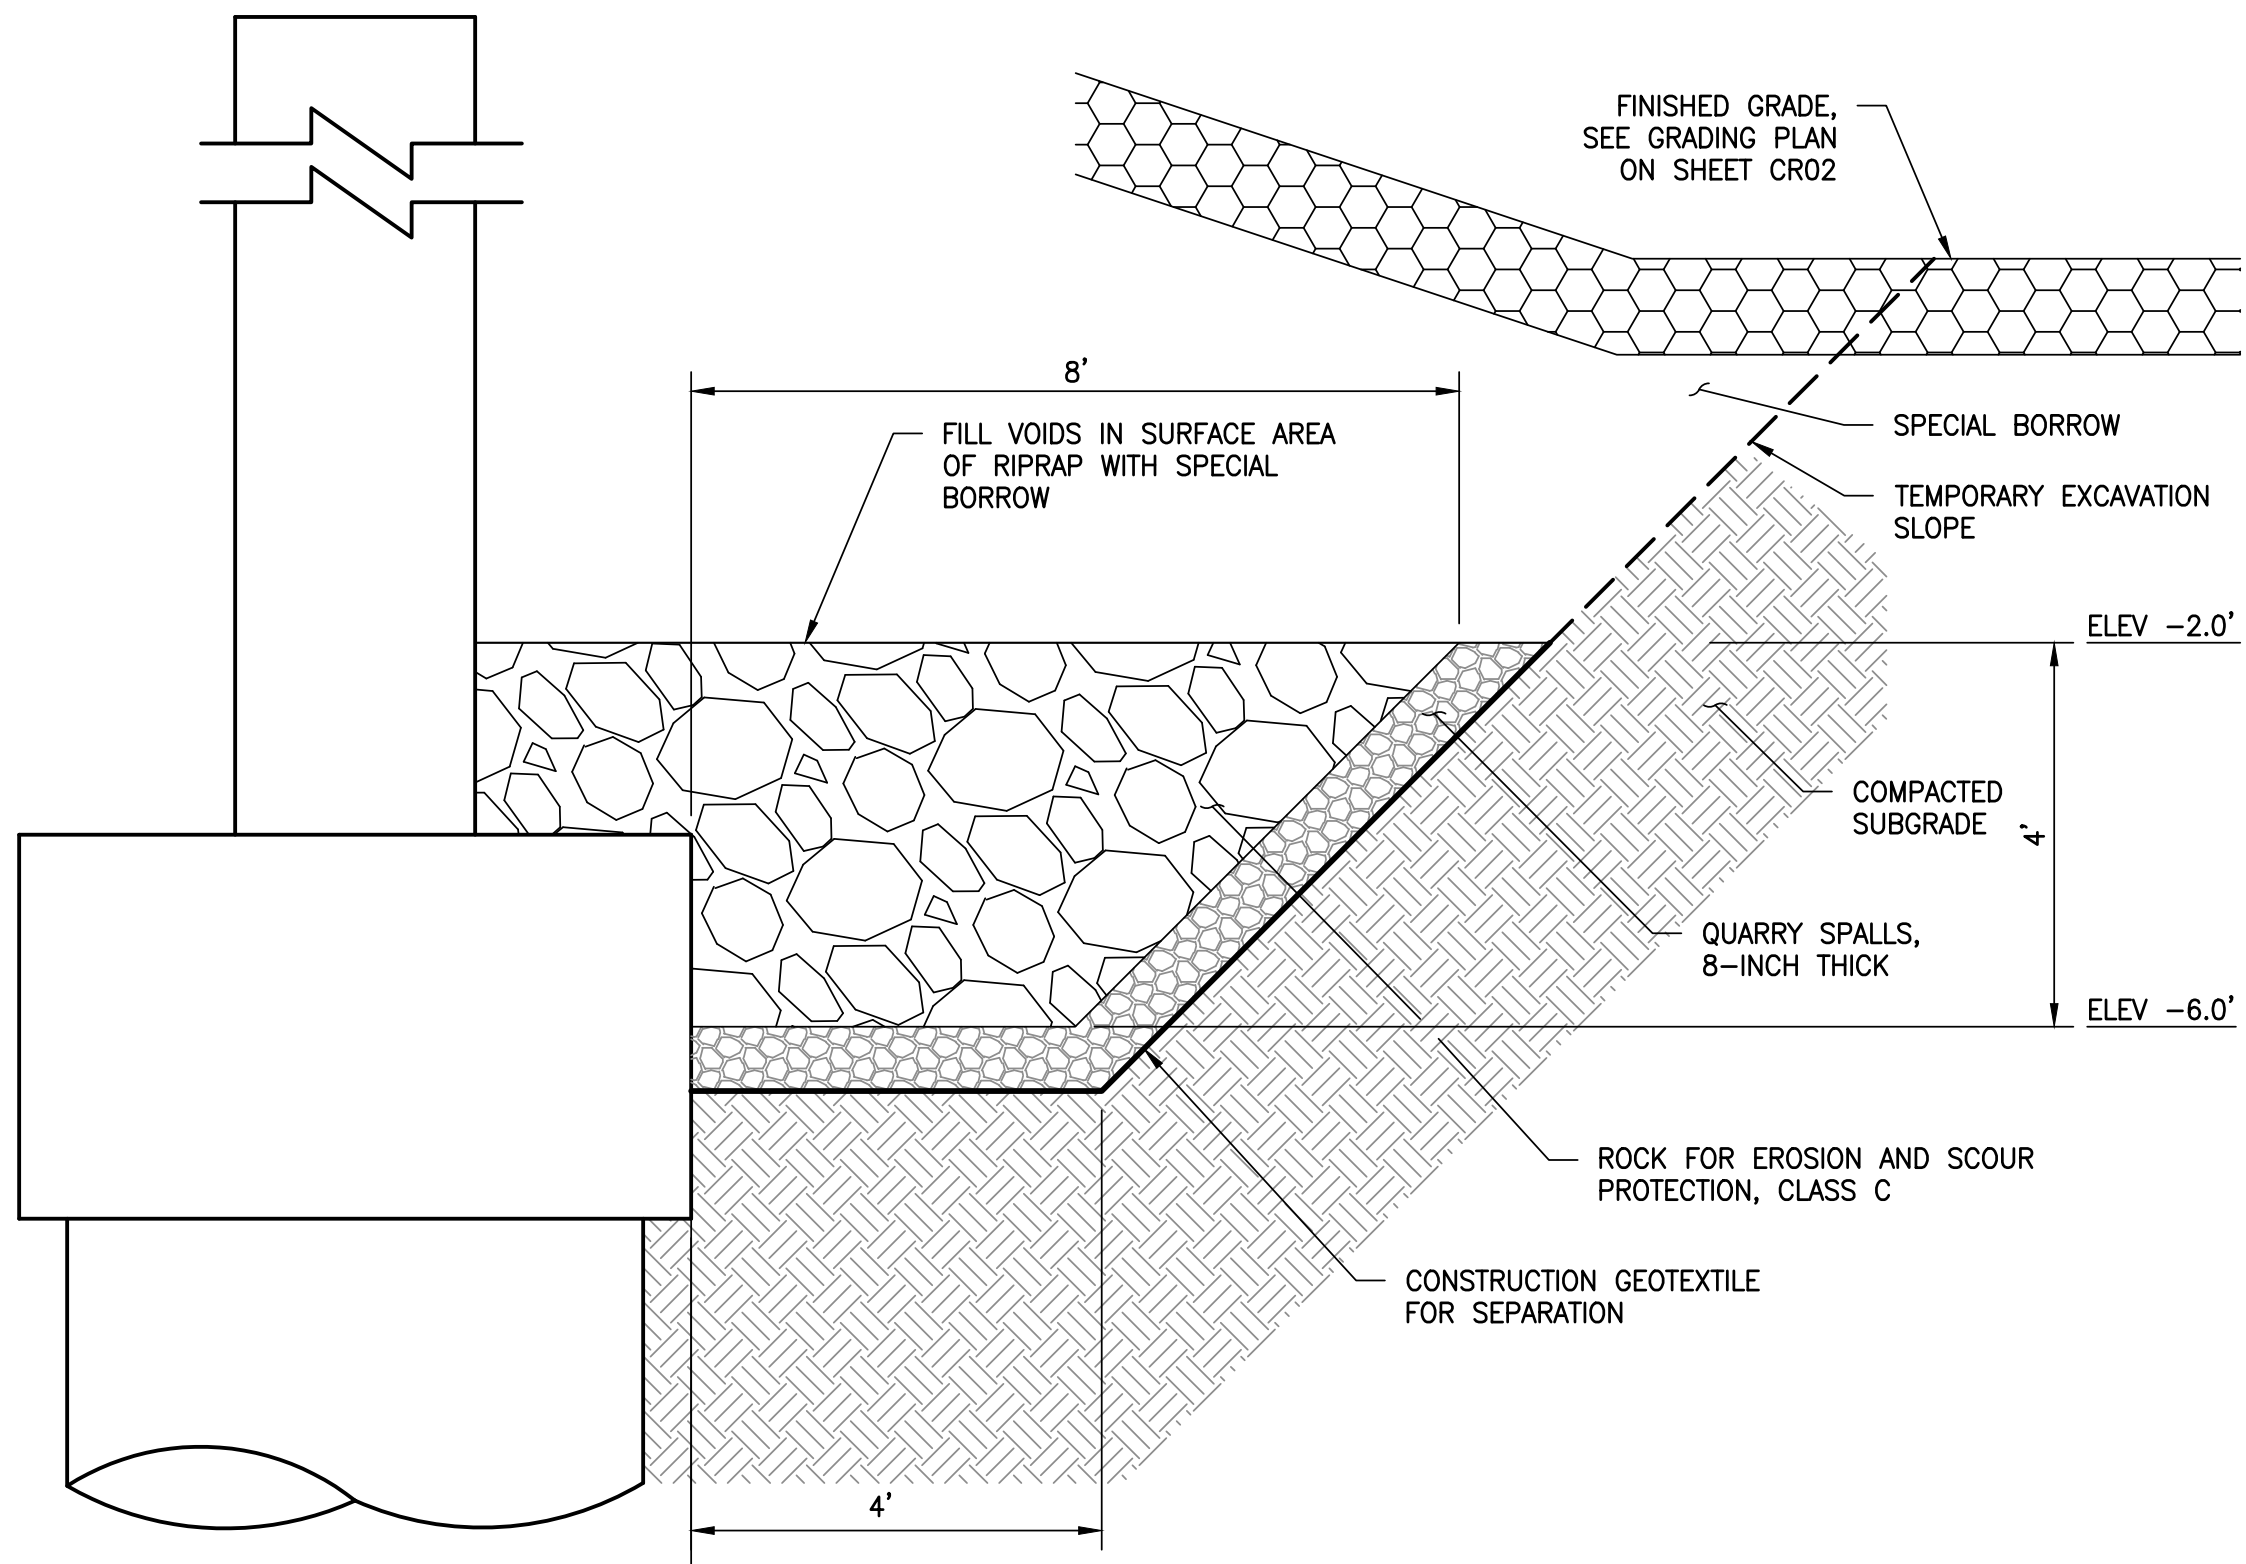

RIPRAP TOE TRENCH

NOT TO SCALE

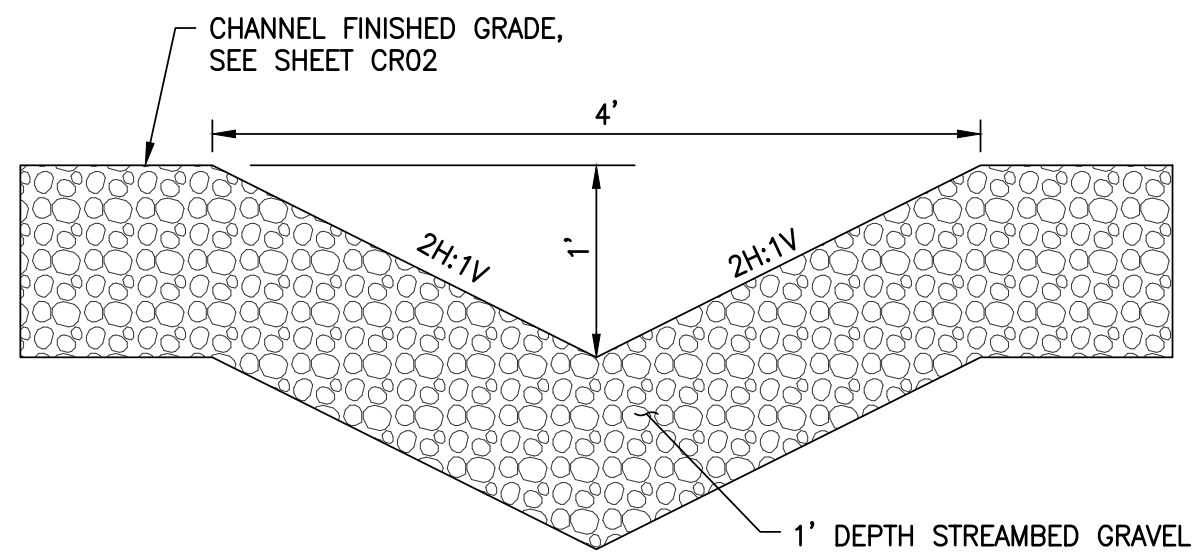

LOW FLOW CHANNEL


NOT TO SCALE

- ## CONSTRUCTION SEQUENCE

1. INSTALL ISOLATION BERMS USING ECOLOGY BLOCKS, GRAVEL BAGS, WATER-FILLED BLADDERS, OR OTHER APPROVED MATERIALS. CONTRACTOR TO PROPOSE METHOD AND MATERIALS FOR APPROVAL PRIOR TO CONSTRUCTION.
2. EXCAVATE TO FINAL GRADE
3. INSTALL STREAMBED GRAVEL
4. REMOVE ISOLATION BERM

% BY VOLUME	MATERIAL
75%	STREAMBED SEDIMENT (WSDOT 9-03.11(1))
25%	4-INCH STREAMBED COBBLES (WSDOT 9-03.11(4))

STREAMBED GRAVEL GRADATION

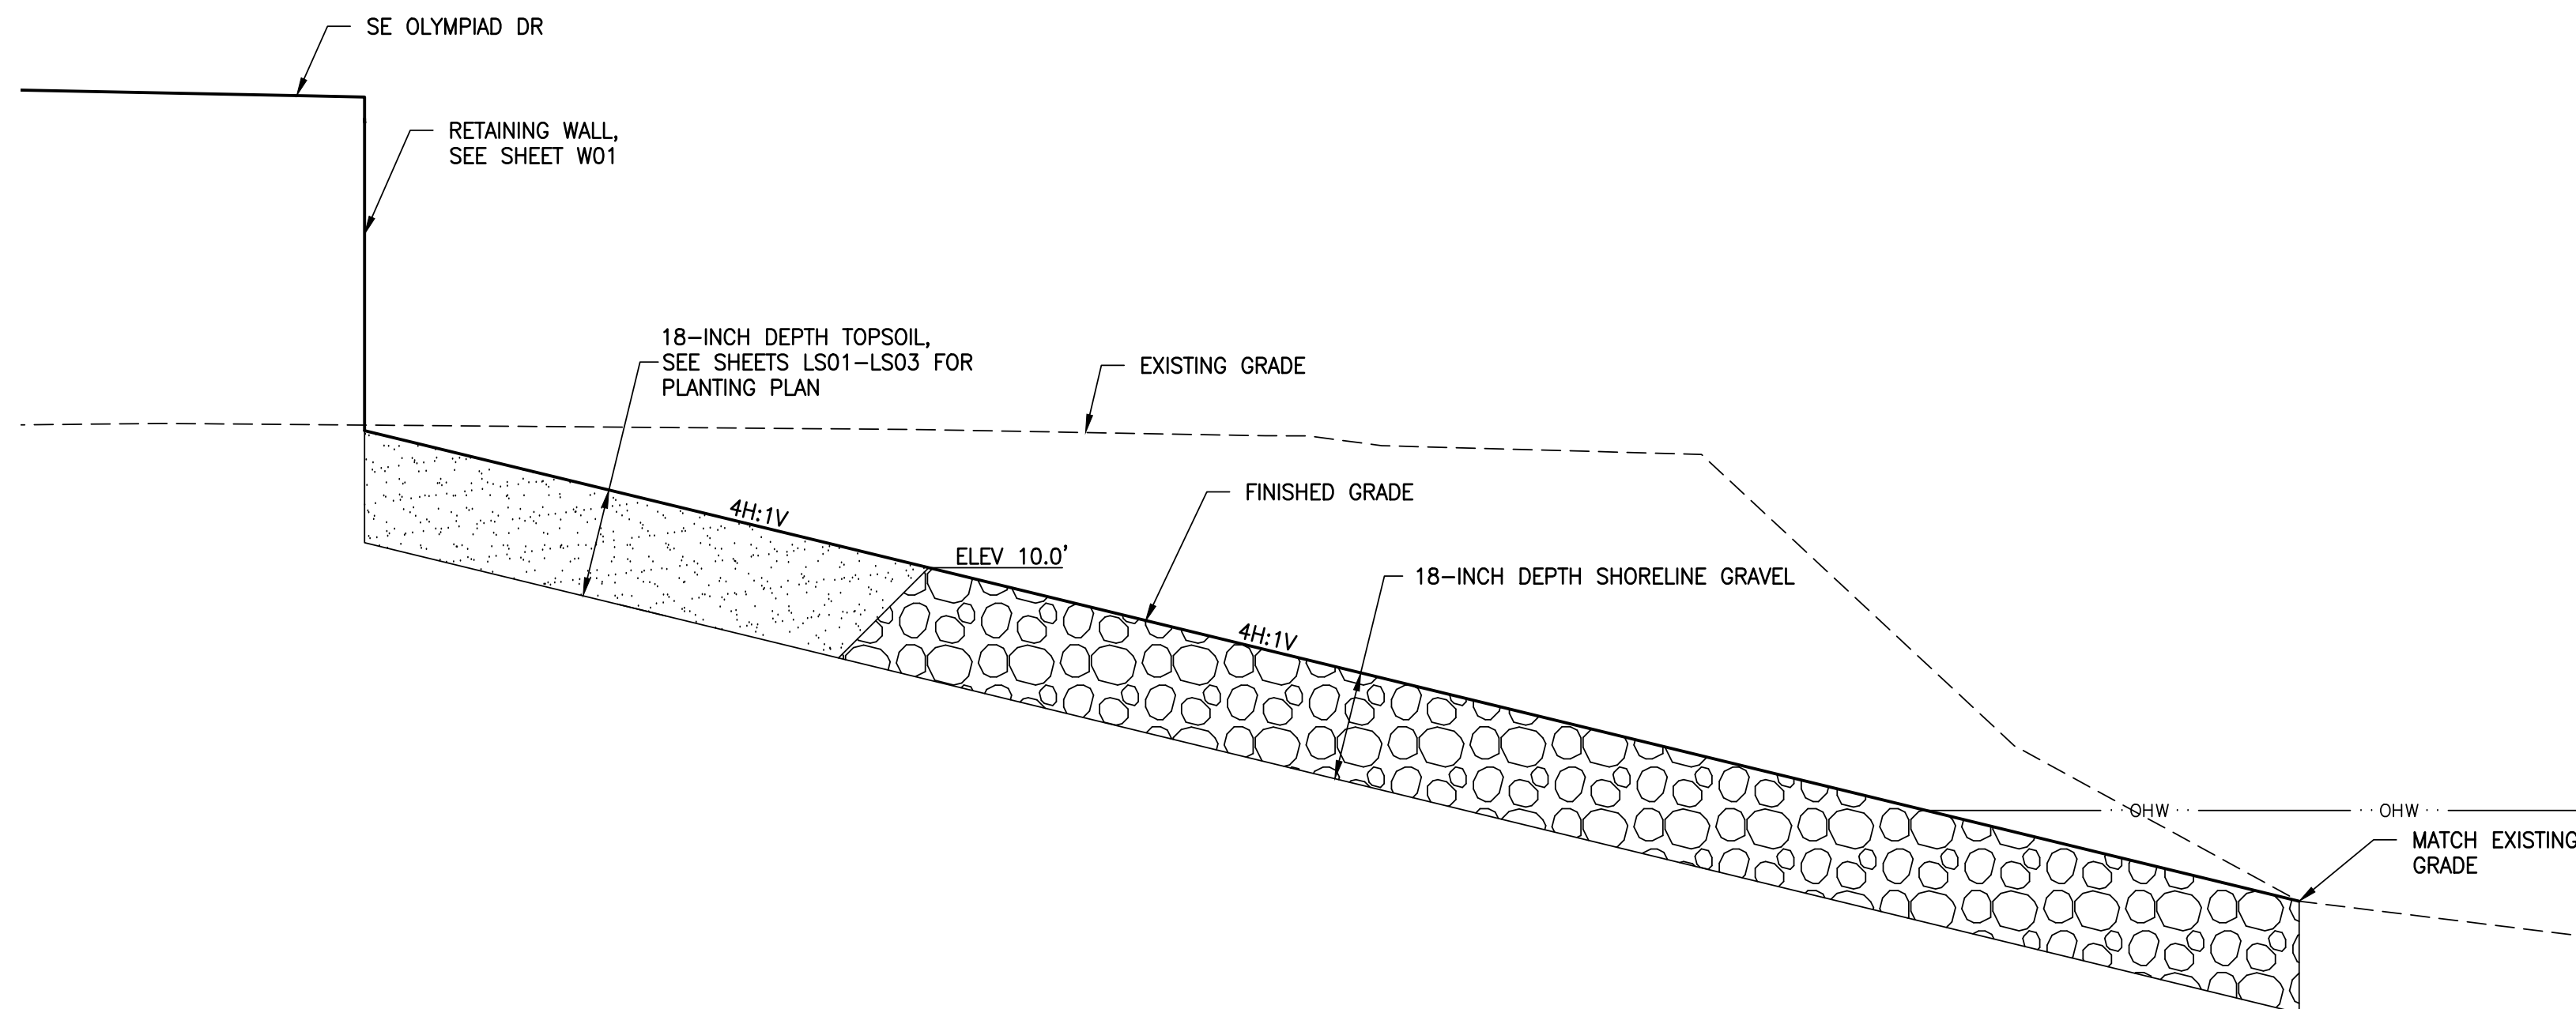


SHORELINE SLOPE PROTECTION

NOT TO SCALE

REVISIONS				SURVEYED: COUNTY
No.	BY	DATE	DESCRIPTION	DESIGNED: DAS
				DRAWN: AK
				CHECKED: GSL
				CRP No. 2626
				DATE: 08/28/24



11241 Willows Road NE, Suite 200
Redmond, WA 98052
425.822.4446
www.otak.com

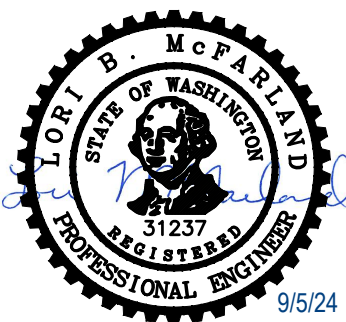

KITSAP COUNTY
DEPT. OF PUBLIC WORKS
614 DIVISION STREET MS-26
PORT ORCHARD, WA 98366
TEL:(360) 337-5777 FAX:(360) 337-4867

HARPER ESTUARY BARRIER
CORRECTION


HARPER CREEK GRADING DETAILS

KITSAP COUNTY, WASHINGTON
SECTION 2, TOWNSHIP 23 NORTH, RANGE 2 EAST, W.M.

SHEET
CR05
39
OF
55

Plotted: Aug 28, 2024 - 12:04pm eva.ho O:\PROJECT\32500\32510\Dwg\06_CR05.dwg Layout Name: CR05

XREF LIST
Ltscale: 1
Resolved
TBLK
C510R270
C510R900
T510X800
HARPER
C510N030
C510X370
C510G430
C510U690
C510R510
T510X900
WDFW_PROPOSED
C510O420
C510W360
C510U630

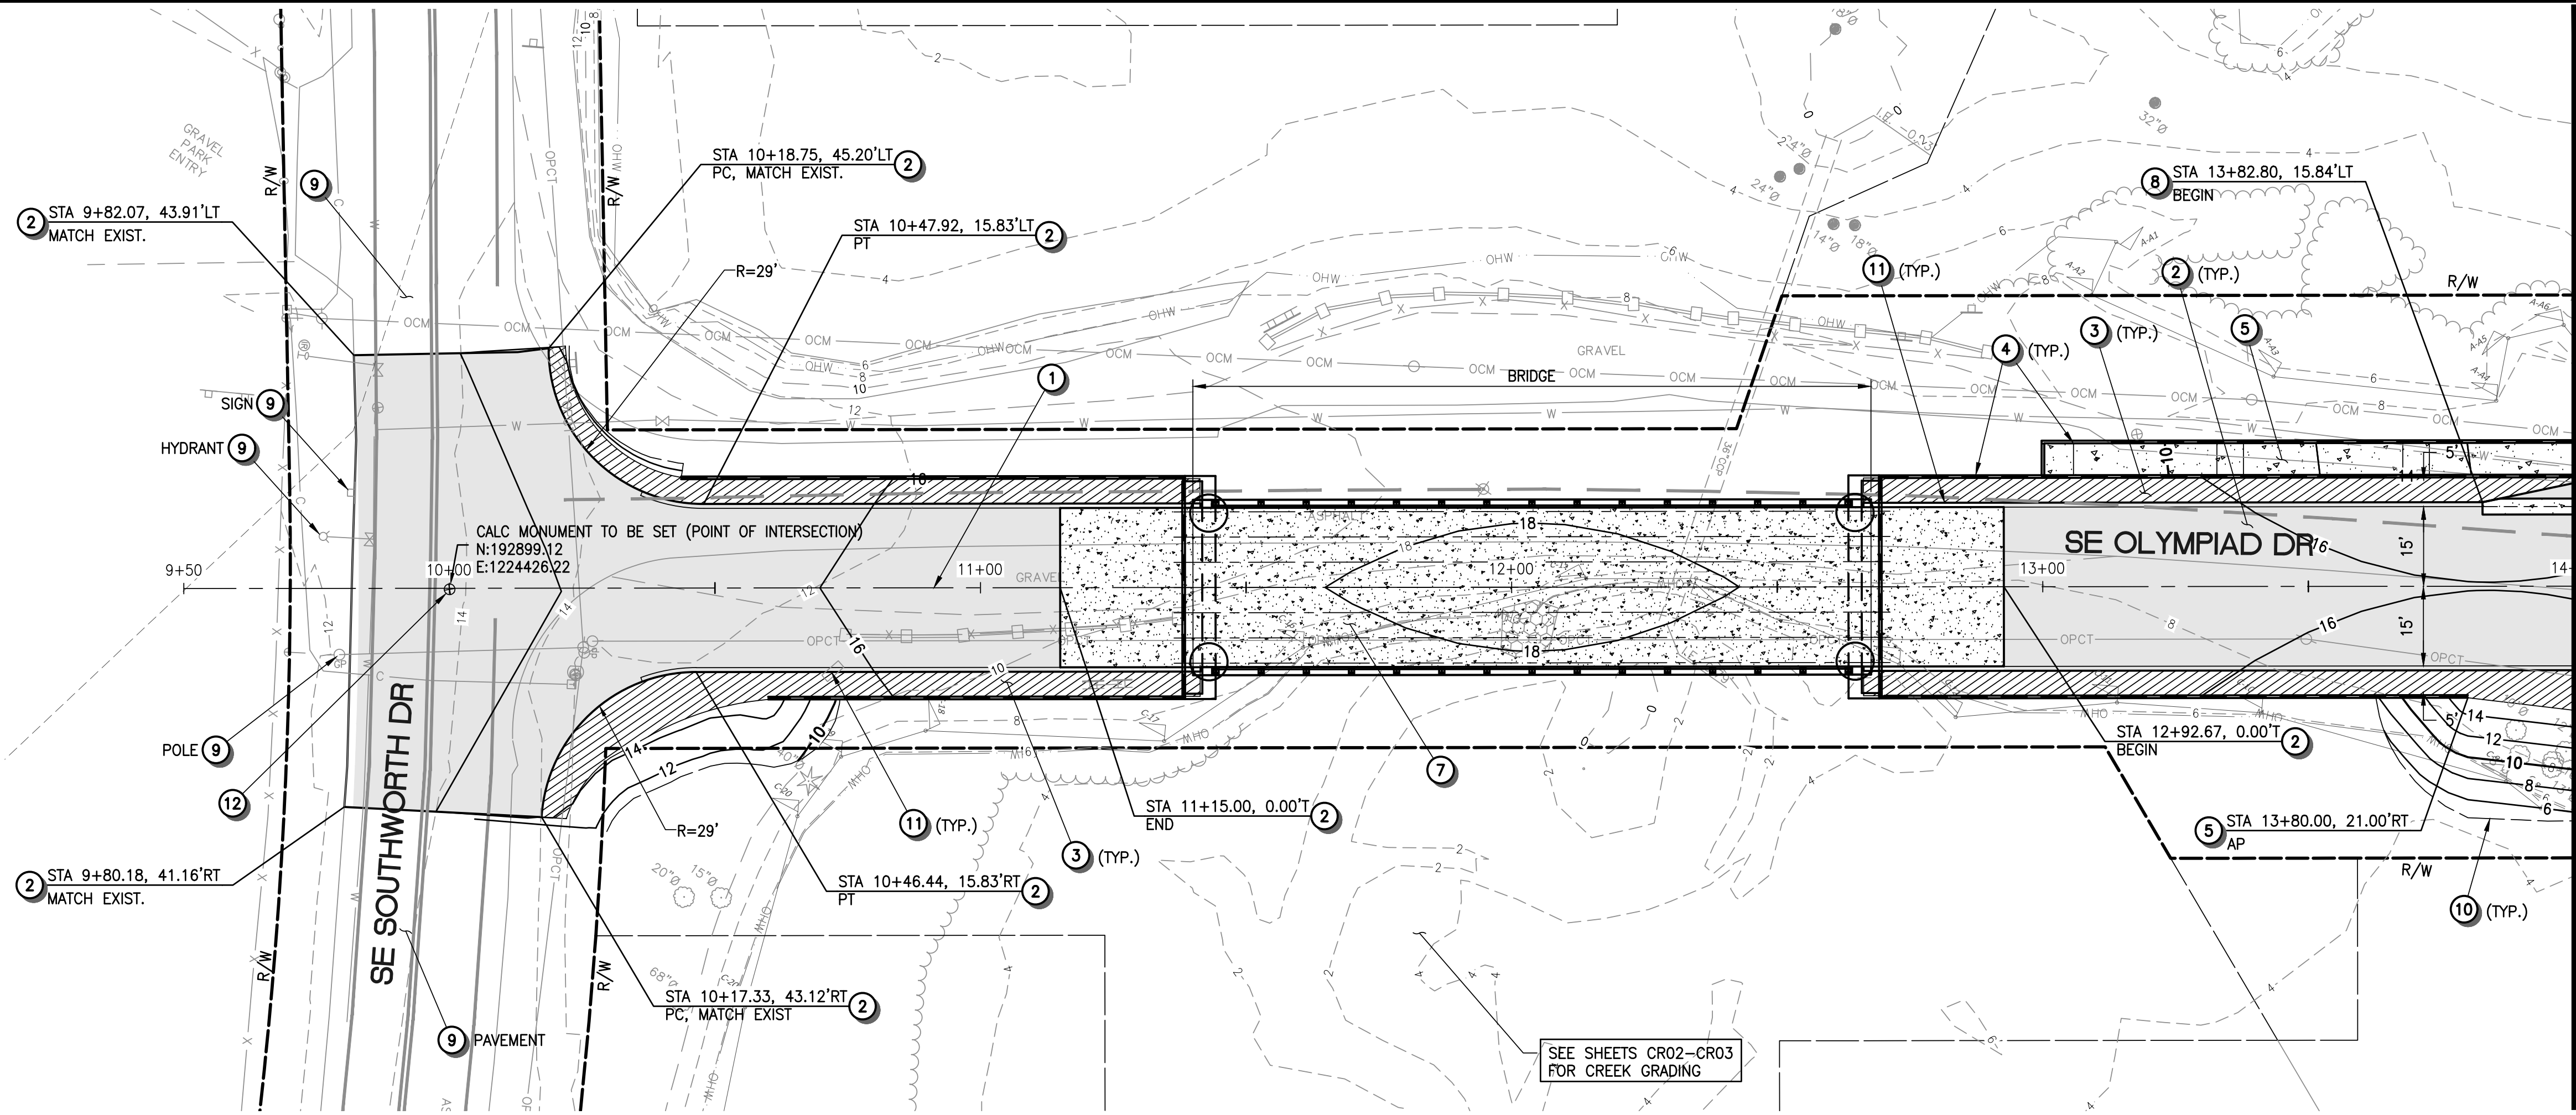


MATCHLINE SEE SHEET RD02

ROADWAY CONSTRUCTION NOTES

- 1 CONSTRUCTION CENTERLINE, SEE DWG RW01 FOR DETAILS.
- 2 CONSTRUCT ASPHALT CONCRETE PAVEMENT PER ROADWAY SECTION ON DWG RD04, LIMITS PER PLAN.
- 3 INSTALL GRAVEL SHOULDER PER ROADWAY SECTION ON DWG RD04, LIMITS PER PLAN.
- 4 RETAINING WALL, SEE WALL PLANS (DWG W01-W06) FOR DETAILS.
- 5 CONSTRUCT PEDESTRIAN PATH CEMENT CONCRETE PAVEMENT, PER DETAIL ON DWG RD03 AND RD04, LIMITS PER PLAN.
- 6 RECONSTRUCT DRIVEWAY PER DRIVEWAY SECTION ON DWG RD04. SEE DWG RD05 FOR LAYOUT.
- 7 BRIDGE, SEE BRIDGE PLANS (DWG B01) FOR DETAILS.
- 8 CONSTRUCT CEMENT CONC. VALLEY GUTTER PER DETAIL ON DWG RD04.
- 9 EXISTING FEATURES OR STRUCTURES TO REMAIN, PROTECT DURING CONSTRUCTION.
- 10 APPROX. GRADING LIMITS.
- 11 EXTRUDED CURB, SEE CH01 FOR LAYOUT.
- 12 INSTALL CASED MONUMENTS PER DETAIL ON DWG RD04. COORDINATE WITH KITSAP COUNTY SURVEYOR TO VERIFY THE LOCATION PRIOR TO INSTALLATION.


ROADWAY GENERAL NOTES

1. ALL DIMENSIONS, STATION AND OFFSET REFERENCES ARE TO FACE OF CURB UNLESS NOTED OTHERWISE.

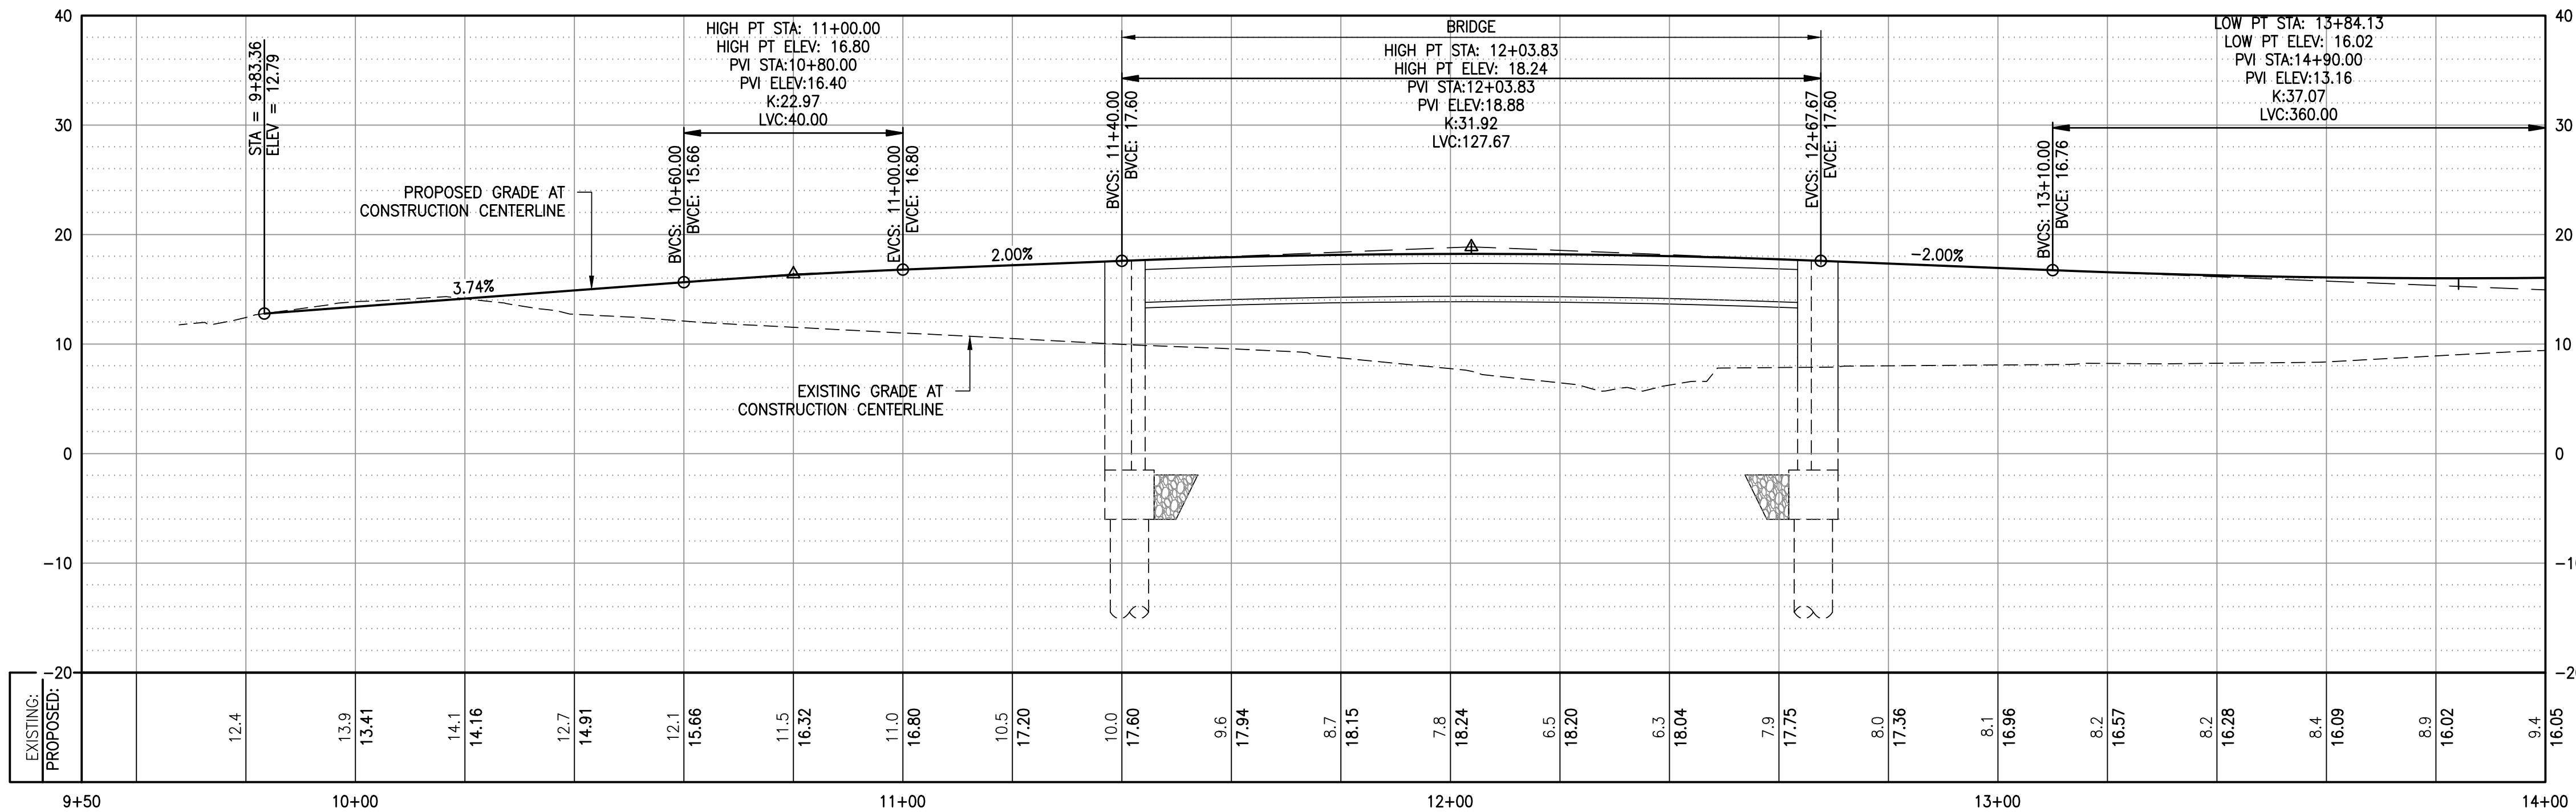

LEGEND

- ASPHALT CONCRETE PAVEMENT
- CEMENT CONCRETE PAVEMENT
- GRAVEL SHOULDER
- RETAINING WALL

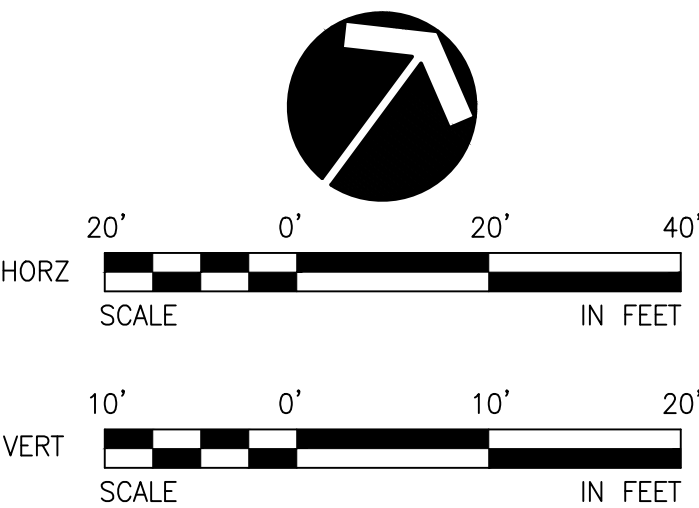

REVISIONS

No.	BY	DATE	DESCRIPTION

SURVEYED: COUNTY
DESIGNED: EH
DRAWN: AK
CHECKED: TP
CRP No. 2626
DATE: 08/28/24




KITSAP COUNTY
DEPT. OF PUBLIC WORKS
614 DIVISION STREET MS-26
PORT ORCHARD, WA 98366
TEL:(360) 337-5777 FAX:(360) 337-4867

HARPER ESTUARY BARRIER
CORRECTION
ROADWAY
PLAN AND PROFILE
KITSAP COUNTY, WASHINGTON
SECTION 2, TOWNSHIP 23 NORTH, RANGE 2 EAST, W.M.

SHEET
RD01
40
OF
55

XREF LIST
Ltscale: 1
Resolved
TBLK
C510R270
C510R900
T510X800
HARPER
C510N030
T510X370
C510G430
C510U690
C510R510
T510X900
WDFW_PROPOSED
C510G420
Unresolved
C510U630

MATCHLINE SEE SHEET RD01

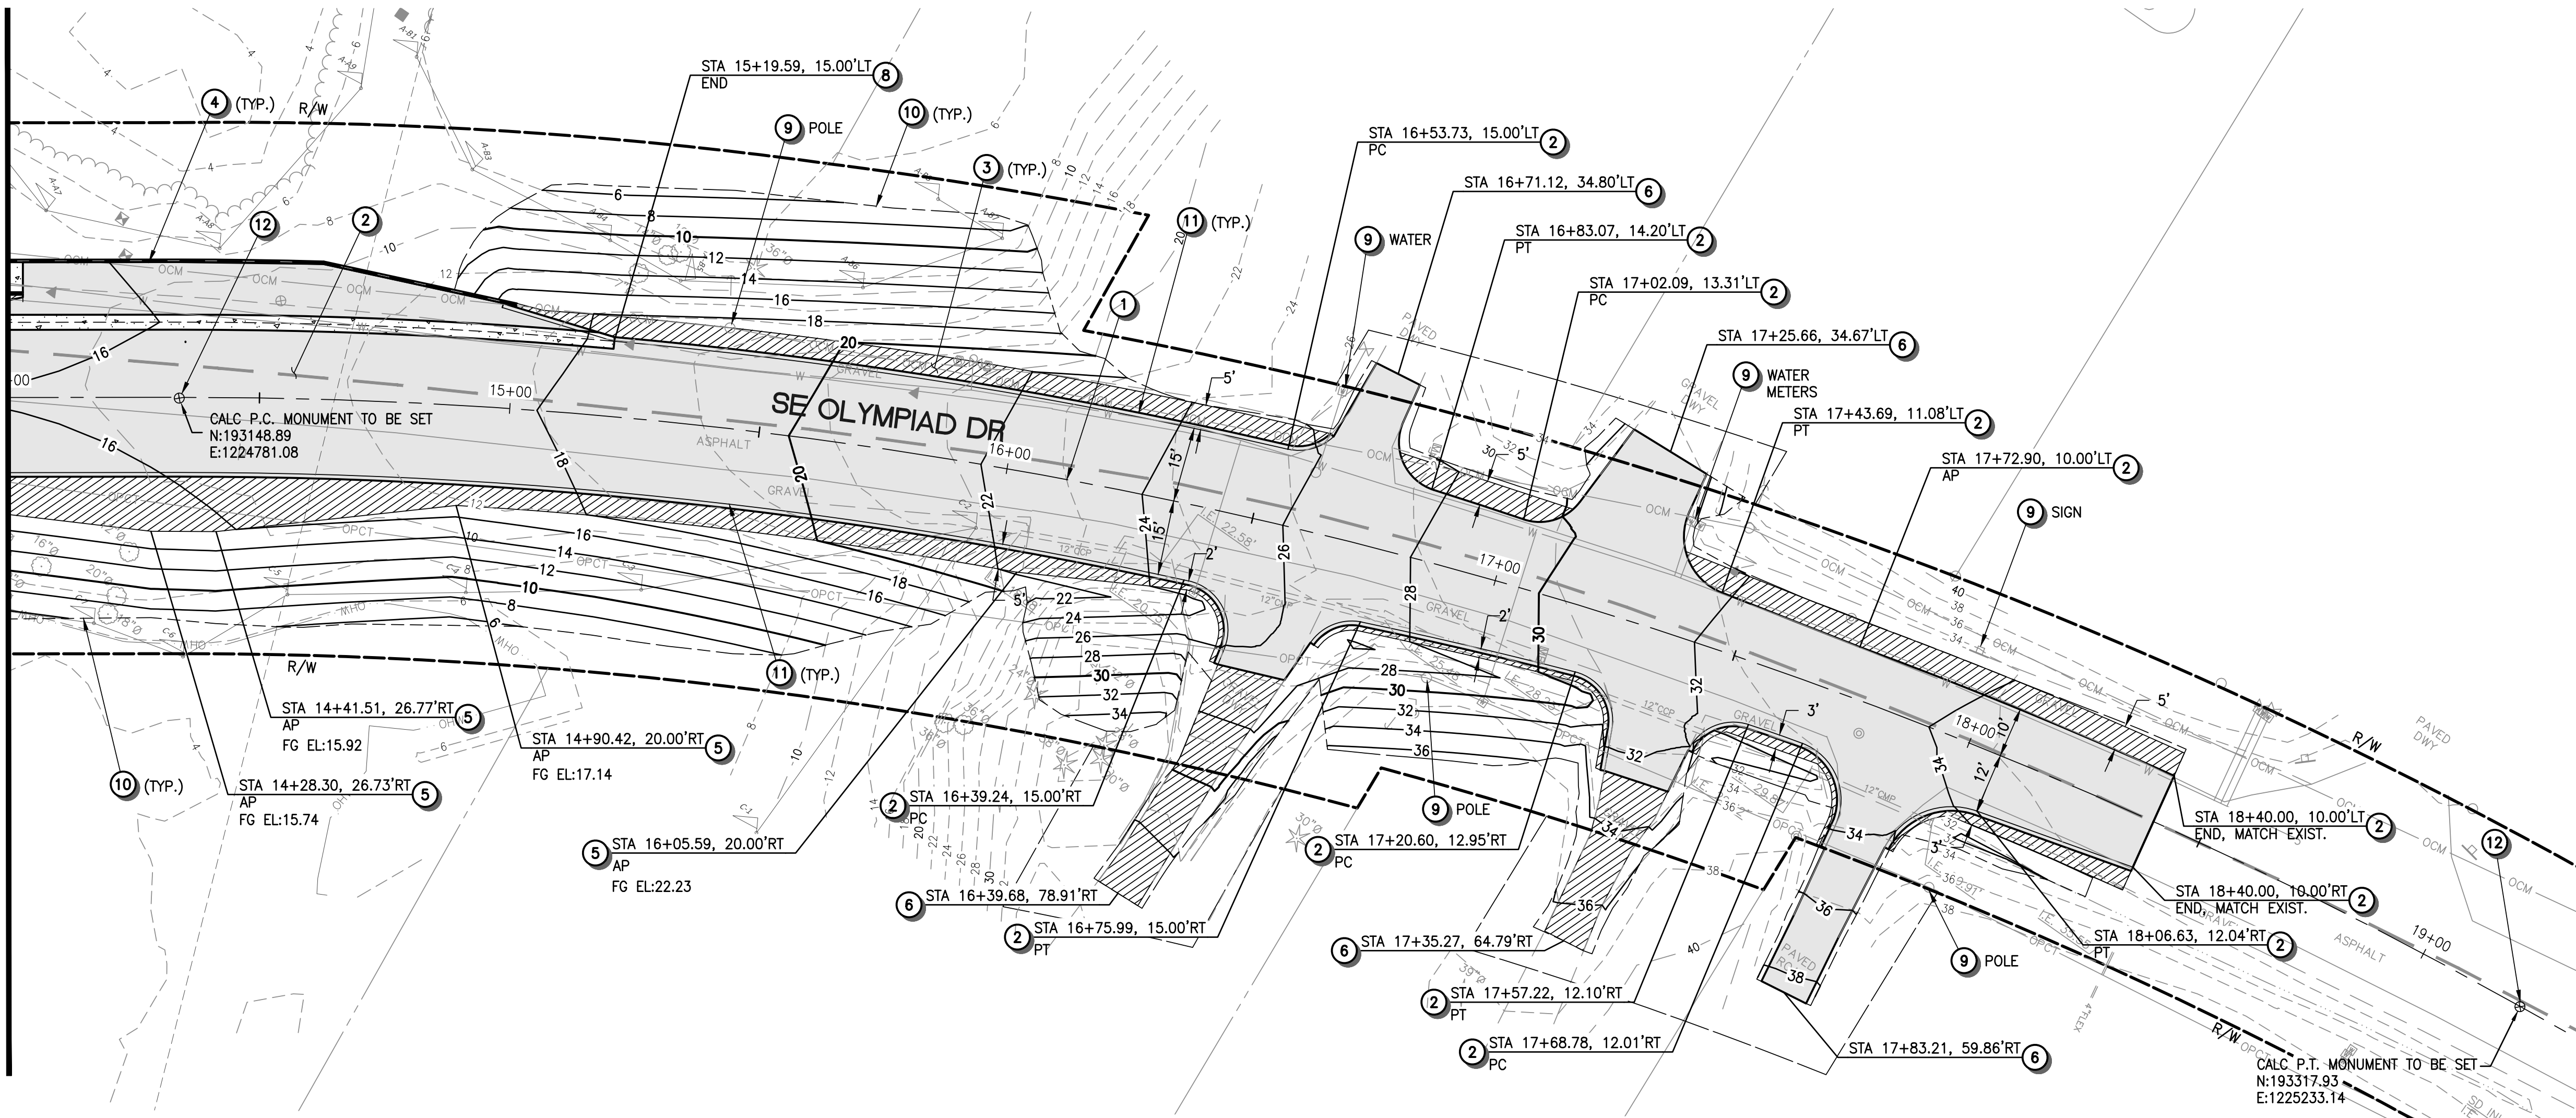

ROADWAY CONSTRUCTION NOTES



- 1 CONSTRUCTION CENTERLINE, SEE DWG RW01 FOR DETAILS.
- 2 CONSTRUCT ASPHALT CONCRETE PAVEMENT PER ROADWAY SECTION ON DWG RD04, LIMITS PER PLAN.
- 3 INSTALL GRAVEL SHOULDER PER ROADWAY SECTION ON DWG RD04, LIMITS PER PLAN.
- 4 RETAINING WALL, SEE WALL PLANS (DWG W01-W06) FOR DETAILS.
- 5 CONSTRUCT PEDESTRIAN PATH CEMENT CONCRETE PAVEMENT, PER DETAIL ON DWG RD03 AND RD04, LIMITS PER PLAN.
- 6 RECONSTRUCT DRIVEWAY PER DRIVEWAY SECTION ON DWG RD04. SEE DWG RD05 FOR LAYOUT.
- 7 BRIDGE, SEE BRIDGE PLANS (DWG B01) FOR DETAILS.
- 8 CONSTRUCT CEMENT CONC. VALLEY GUTTER PER DETAIL ON DWG RD04.
- 9 EXISTING FEATURES OR STRUCTURES TO REMAIN, PROTECT DURING CONSTRUCTION.
- 10 APPROX. GRADING LIMITS.
- 11 EXTRUDED CURB, SEE CH01 FOR LAYOUT.
- 12 INSTALL Cased MONUMENTS PER DETAIL ON DWG RD04. COORDINATE WITH KITSAP COUNTY SURVEYOR TO VERIFY THE LOCATION PRIOR TO INSTALLATION.

ROADWAY GENERAL NOTES

1. ALL DIMENSIONS, STATION AND OFFSET REFERENCES ARE TO FACE OF CURB UNLESS NOTED OTHERWISE.

LEGEND

- ASPHALT CONCRETE PAVEMENT
- CEMENT CONCRETE PAVEMENT
- GRAVEL SHOULDER
- RETAINING WALL

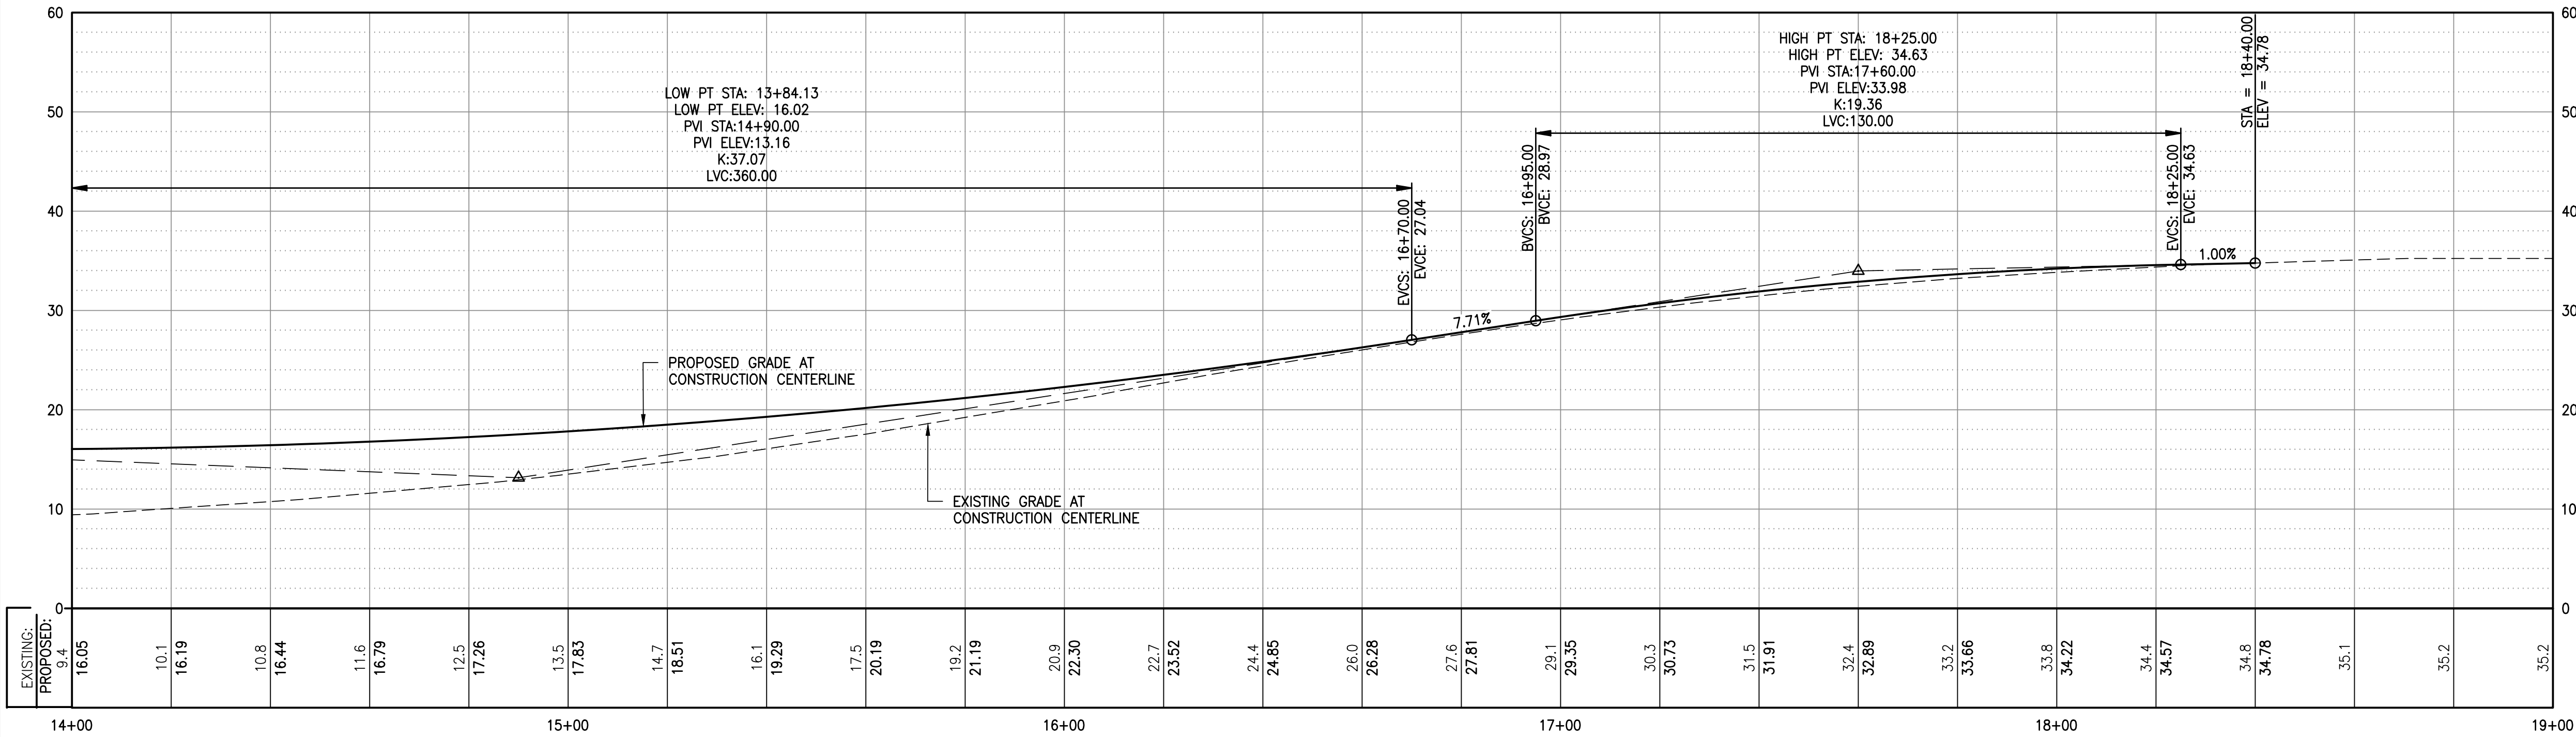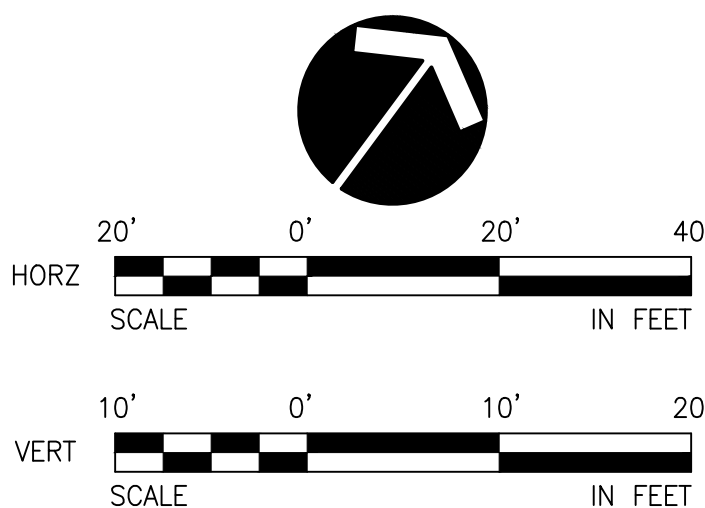

REVISIONS

No.	BY	DATE	DESCRIPTION

SURVEYED: COUNTY
DESIGNED: EH
DRAWN: AK
CHECKED: TP
CRP No. 2626
DATE: 08/28/24




KITSAP COUNTY
DEPT. OF PUBLIC WORKS
614 DIVISION STREET MS-26
PORT ORCHARD, WA 98366
TEL:(360) 337-5777 FAX:(360) 337-4867


HARPER ESTUARY BARRIER
CORRECTION
ROADWAY
PLAN AND PROFILE
KITSAP COUNTY, WASHINGTON
SECTION 2, TOWNSHIP 23 NORTH, RANGE 2 EAST, W.M.

SHEET
RD02
41
OF
55

XREF LIST
Ltscale: 1
Resolved
TBLK
C510R270
T510X800
HARPER
C510N030
T510X370
C510U690
C510G432
WDFW_PROPOSED
C510W360
C510R510
C510U630
C510R901
C510G420
Unresolved
C510G430

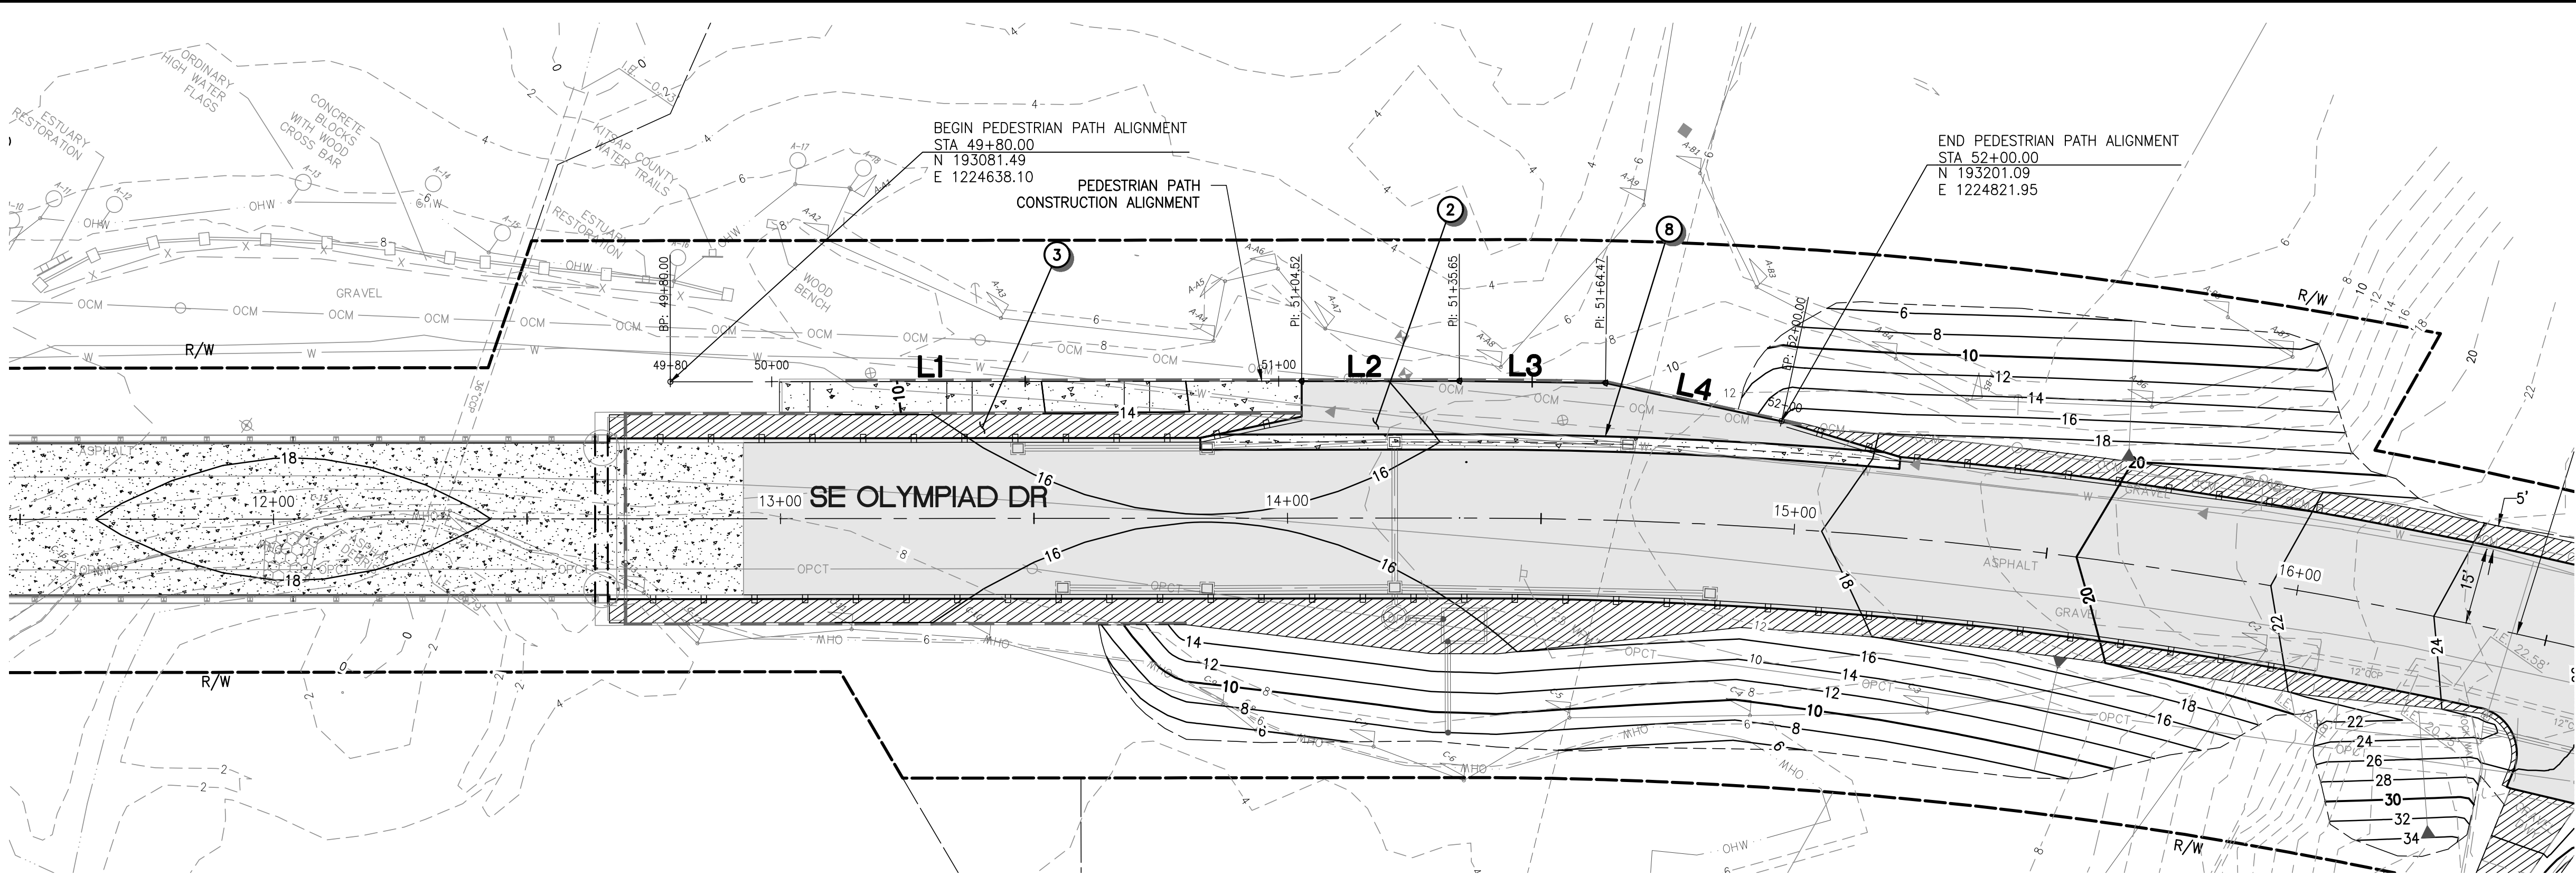

PEDESTRIAN PATH ALIGNMENT TABLE					
NUMBER	STATION	LENGTH	RADIUS	BEARING	DELTA
L1	49+80.00	124.52'		N54°51'54"E	
L2	51+04.52	31.13'		N54°51'54"E	
L3	51+35.65	28.82'		N55°41'19"E	
L4	51+64.47	35.53'		N67°10'12"E	

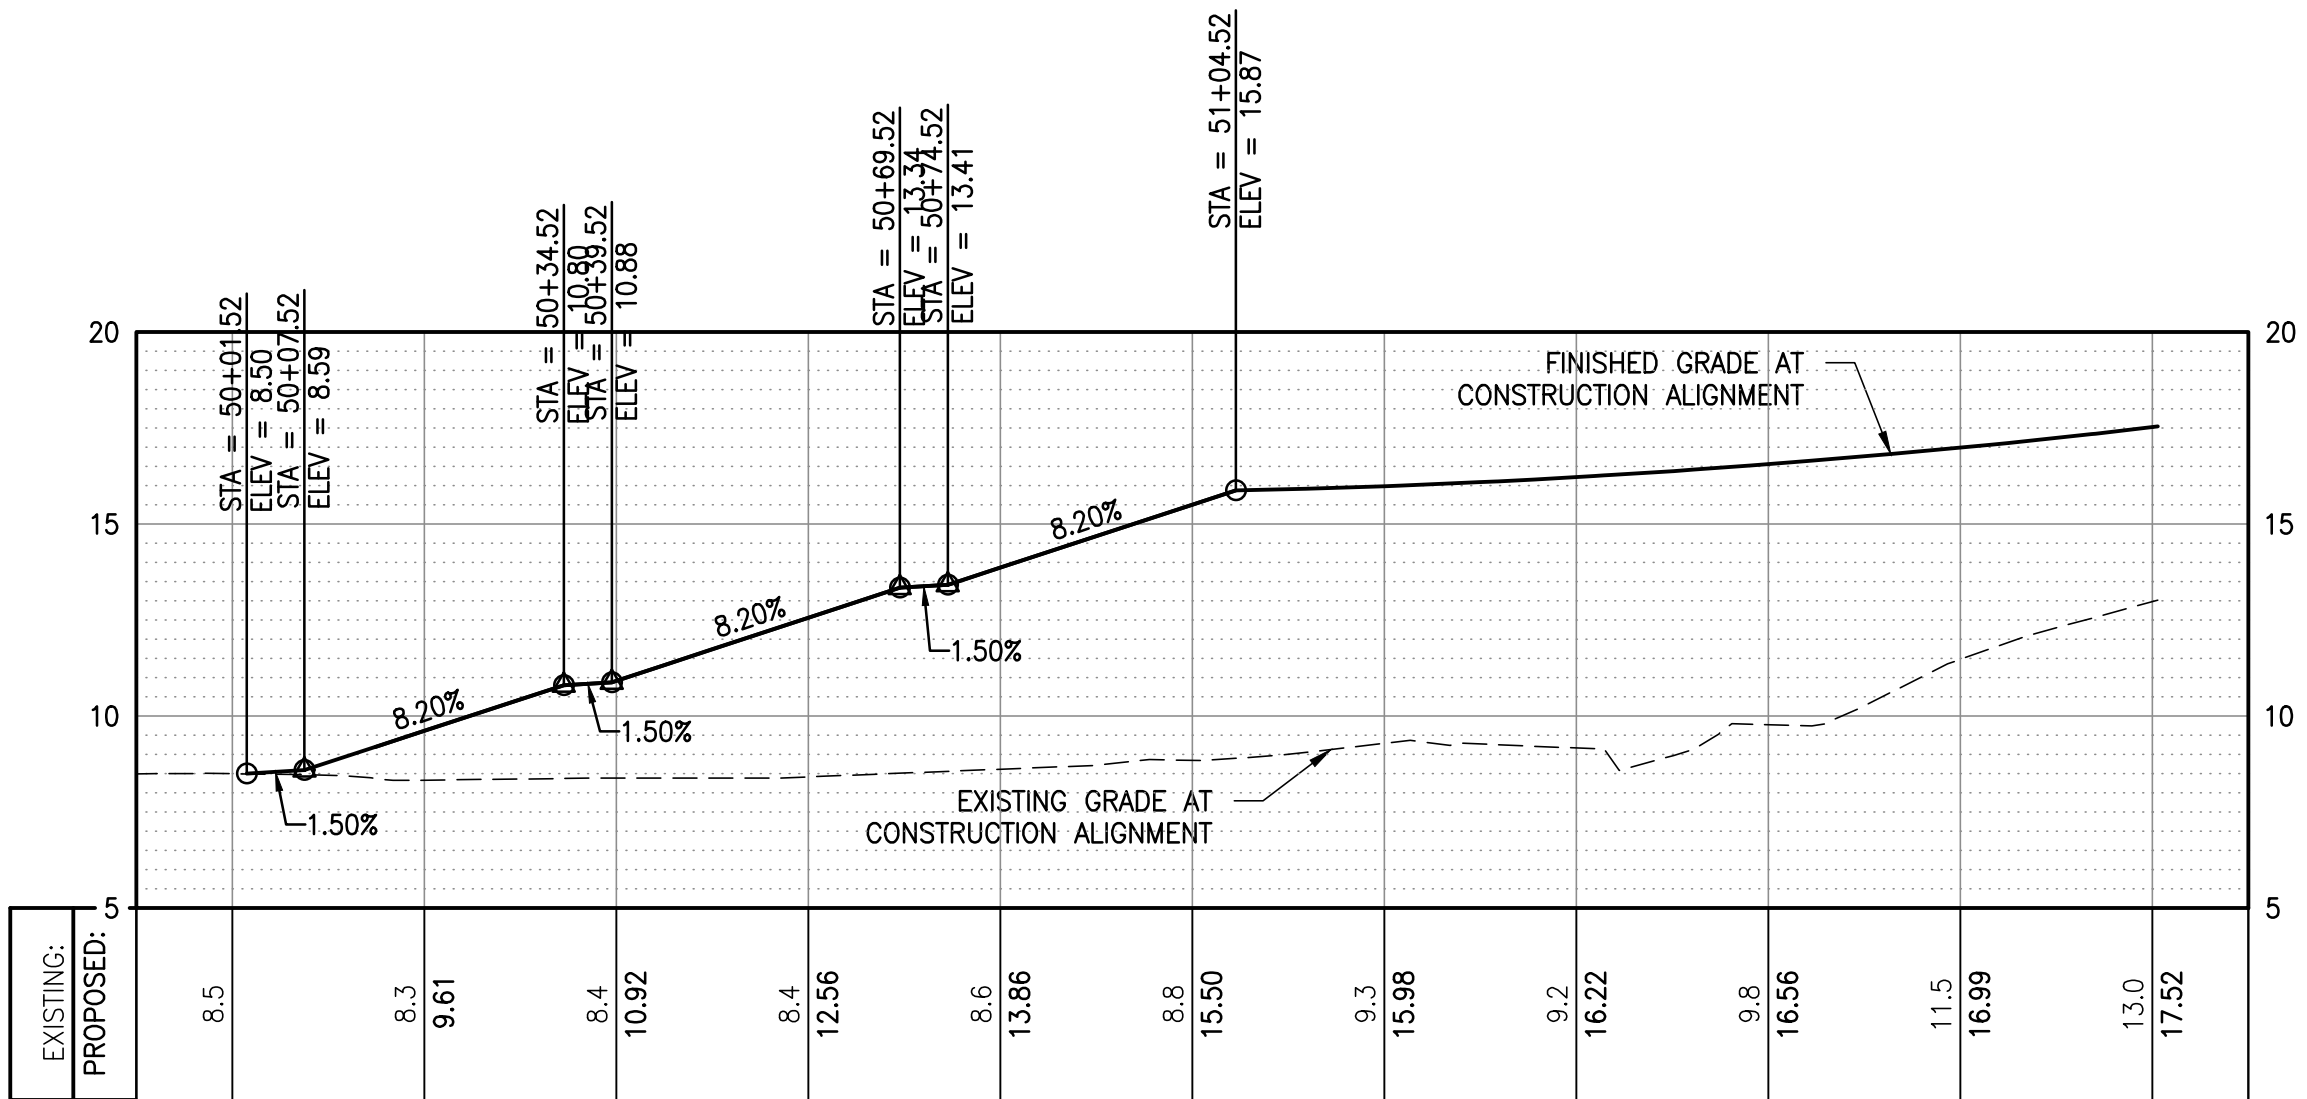

ROADWAY CONSTRUCTION NOTES



- 1 CONSTRUCTION CENTERLINE, SEE DWG RW01 FOR DETAILS.
- 2 CONSTRUCT ASPHALT CONCRETE PAVEMENT PER ROADWAY SECTION ON DWG RD04, LIMITS PER PLAN.
- 3 INSTALL GRAVEL SHOULDER PER ROADWAY SECTION ON DWG RD04, LIMITS PER PLAN.
- 4 RETAINING WALL, SEE WALL PLANS (DWG W01-W06) FOR DETAILS.
- 5 CONSTRUCT PEDESTRIAN PATH CEMENT CONCRETE PAVEMENT, PER DETAIL ON DWG RD03 AND RD04, LIMITS PER PLAN.
- 6 RECONSTRUCT DRIVEWAY PER DRIVEWAY SECTION ON DWG RD04. SEE DWG RD05 FOR LAYOUT.
- 7 BRIDGE, SEE BRIDGE PLANS (DWG B01) FOR DETAILS.
- 8 CONSTRUCT CEMENT CONC. VALLEY GUTTER PER DETAIL ON DWG RD04.
- 9 EXISTING FEATURES OR STRUCTURES TO REMAIN, PROTECT DURING CONSTRUCTION.
- 10 APPROX. GRADING LIMITS.
- 11 EXTRUDED CURB, SEE CH01 FOR LAYOUT.
- 12 INSTALL CASED MONUMENTS PER DETAIL ON DWG RD04. COORDINATE WITH KITAP COUNTY SURVEYOR TO VERIFY THE LOCATION PRIOR TO INSTALLATION.

ROADWAY GENERAL NOTES

1. ALL DIMENSIONS, STATION AND OFFSET REFERENCES ARE TO FACE OF CURB UNLESS NOTED OTHERWISE.

LEGEND

- ASPHALT CONCRETE PAVEMENT
- CEMENT CONCRETE PAVEMENT
- GRAVEL SHOULDER
- RETAINING WALL

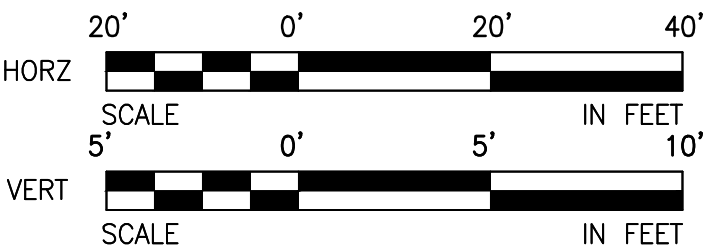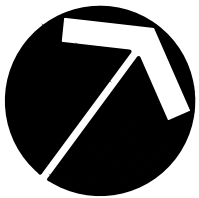

REVISIONS

No.	BY	DATE	DESCRIPTION

SURVEYED: COUNTY
DESIGNED: DAS
DRAWN: AK
CHECKED: GSL
CRP No. 2626
DATE: 08/28/24



11241 Willows Road NE, Suite 200
Redmond, WA 98052
425.822.4446
www.otak.com




KITSAP COUNTY
DEPT. OF PUBLIC WORKS
614 DIVISION STREET MS-26
PORT ORCHARD, WA 98366
TEL:(360) 337-5777 FAX:(360) 337-4867

HARPER ESTUARY BARRIER CORRECTION PEDESTRIAN PATH

KITSAP COUNTY, WASHINGTON
SECTION 2, TOWNSHIP 23 NORTH, RANGE 2 EAST, W.M.


SHEET
RD03
42
OF
54

XREF LIST
Ltscale: 20
Resolved
TTBLK

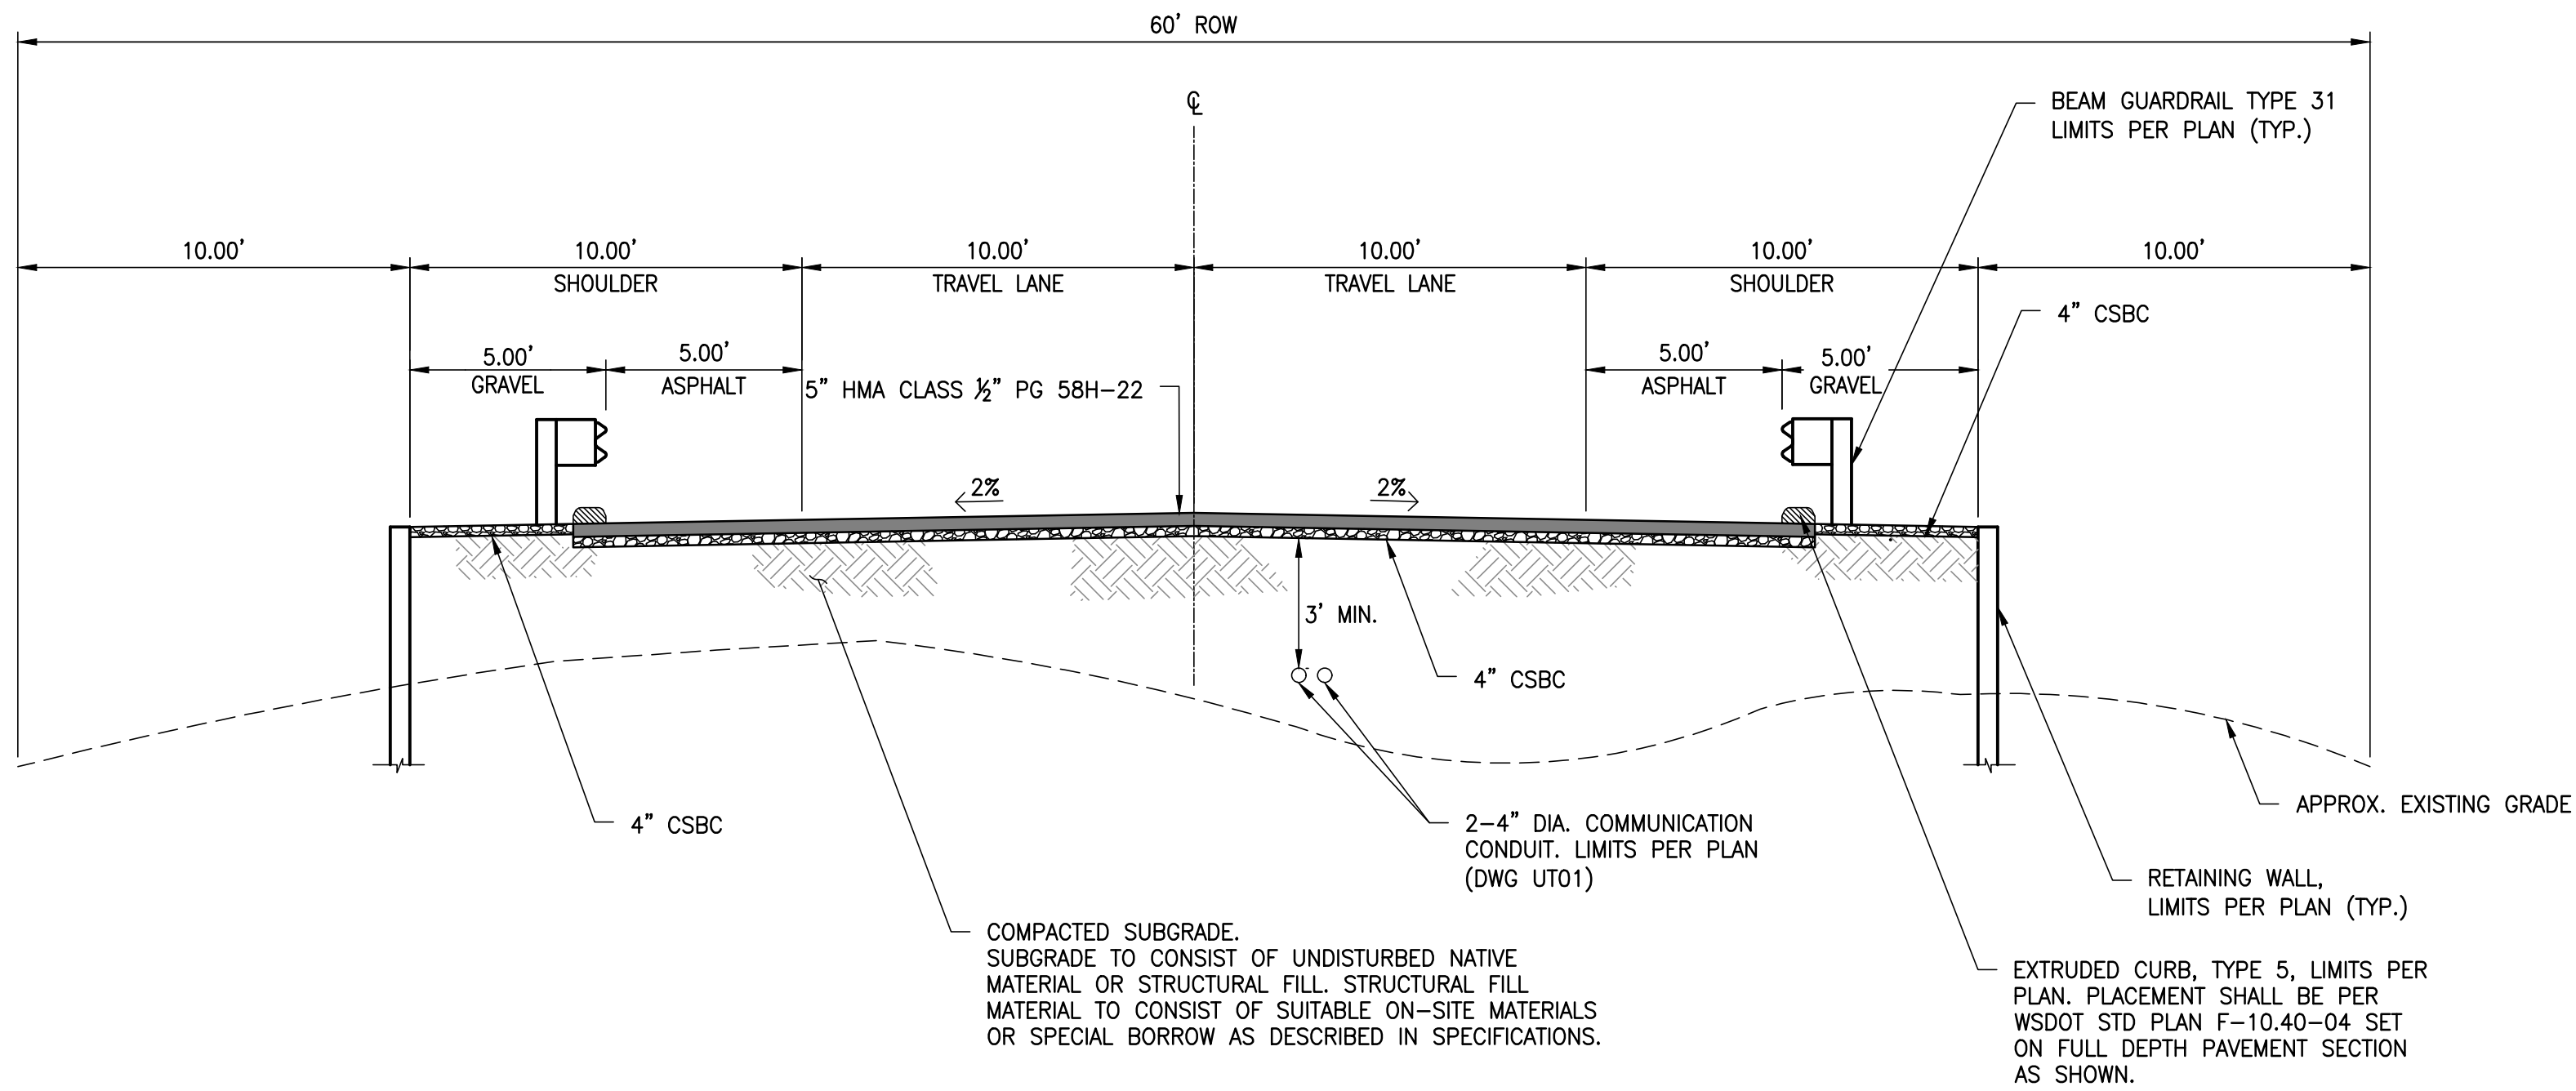


ROADWAY SECTION WITH RETAINING WALL

NOT TO SCALE
STA 10+40 TO STA 11+40
STA 12+70 TO STA 13+80

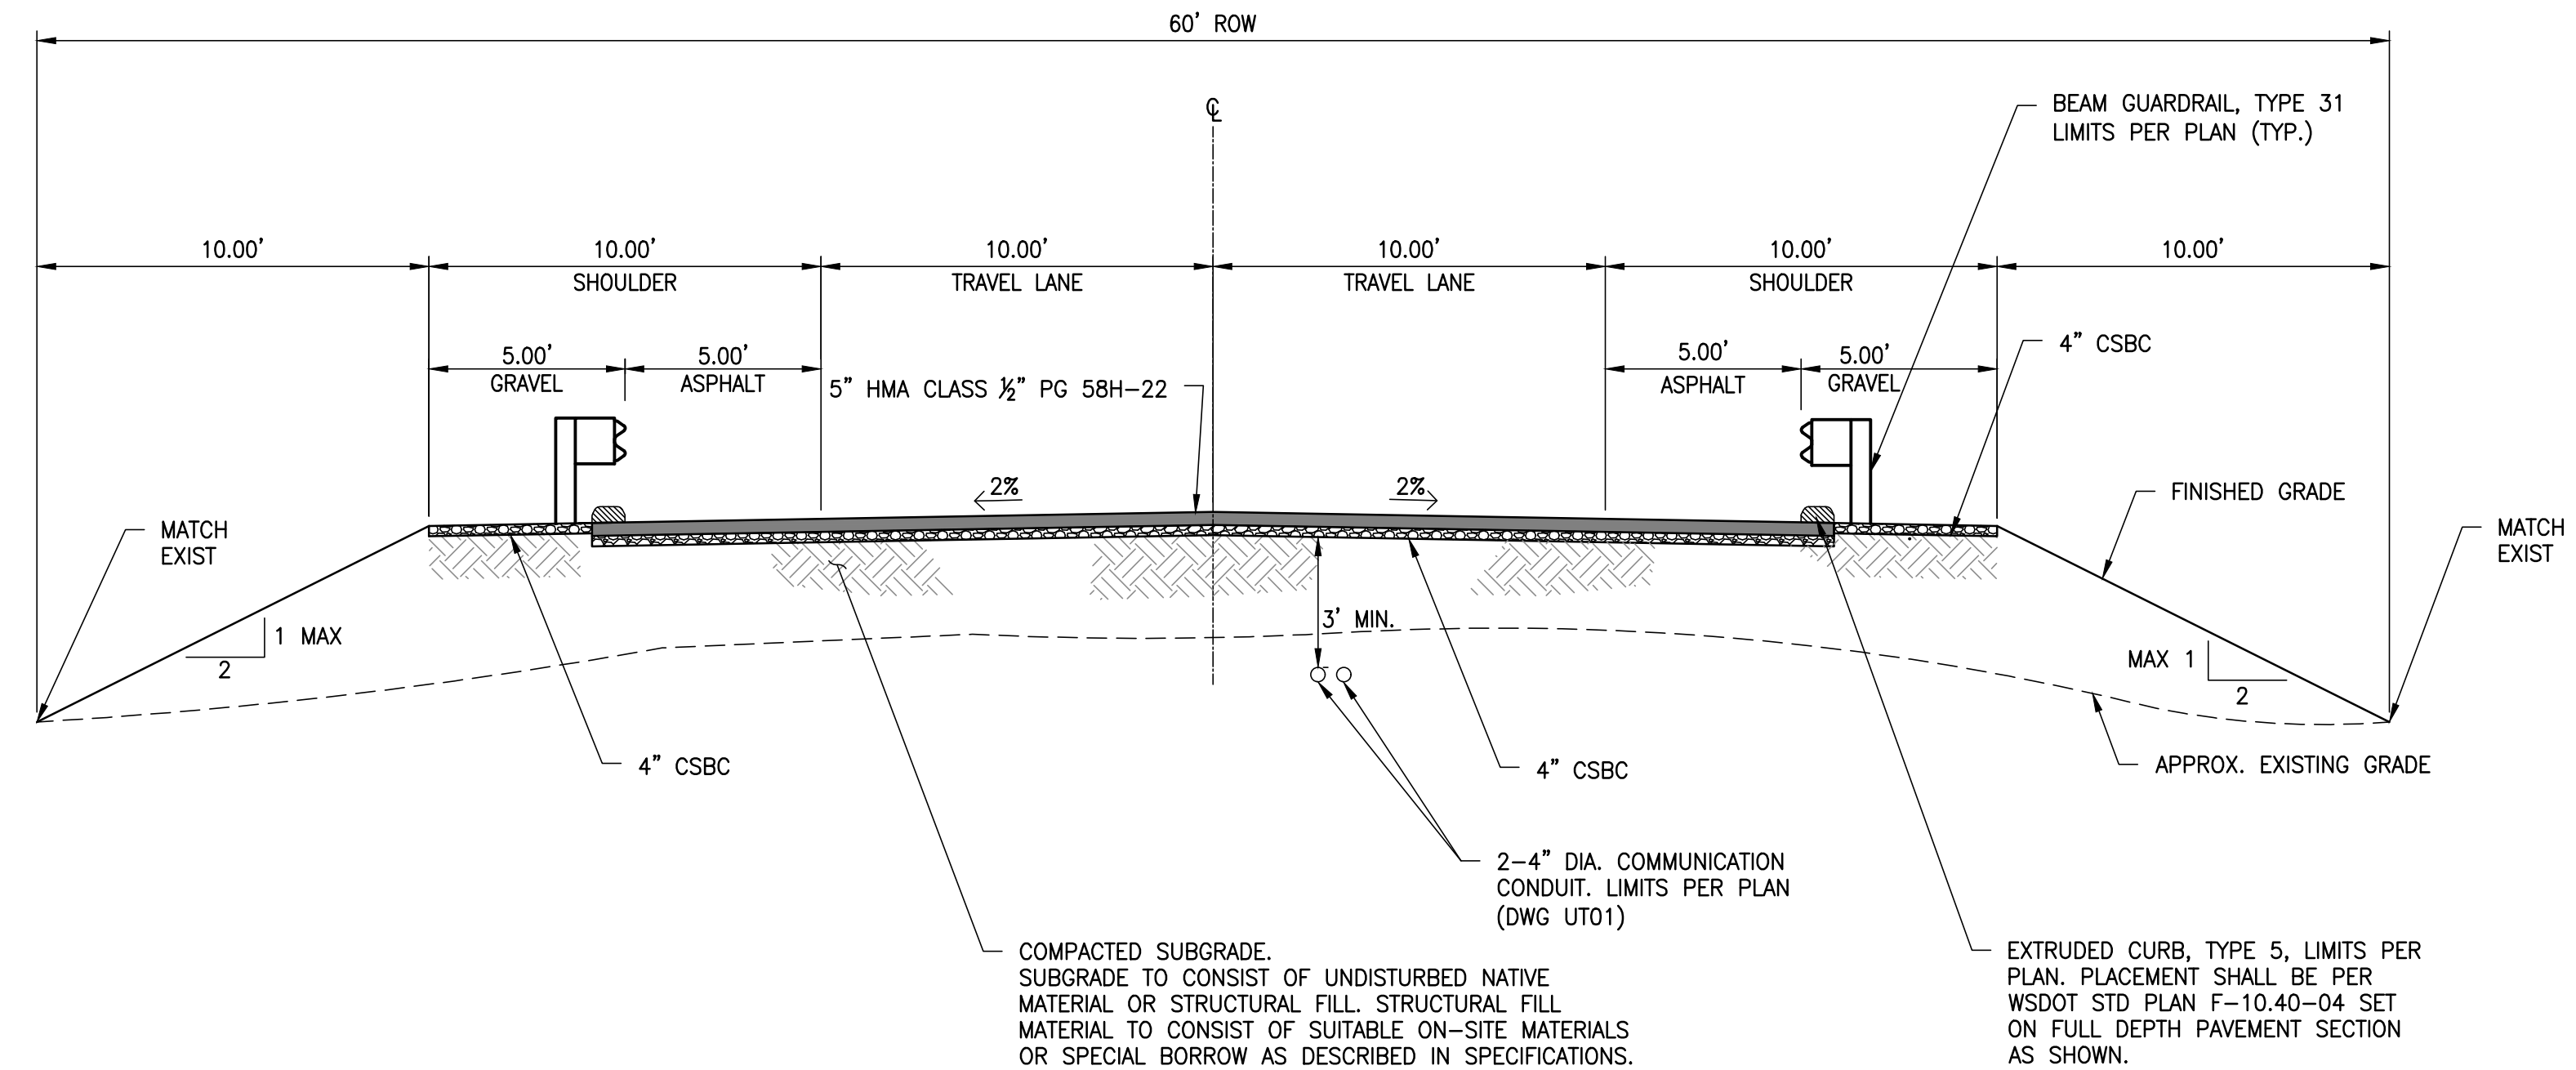


ROADWAY SECTION WITH 2:1 SLOPE GRADING

NOT TO SCALE
STA 13+80 TO STA 18+40

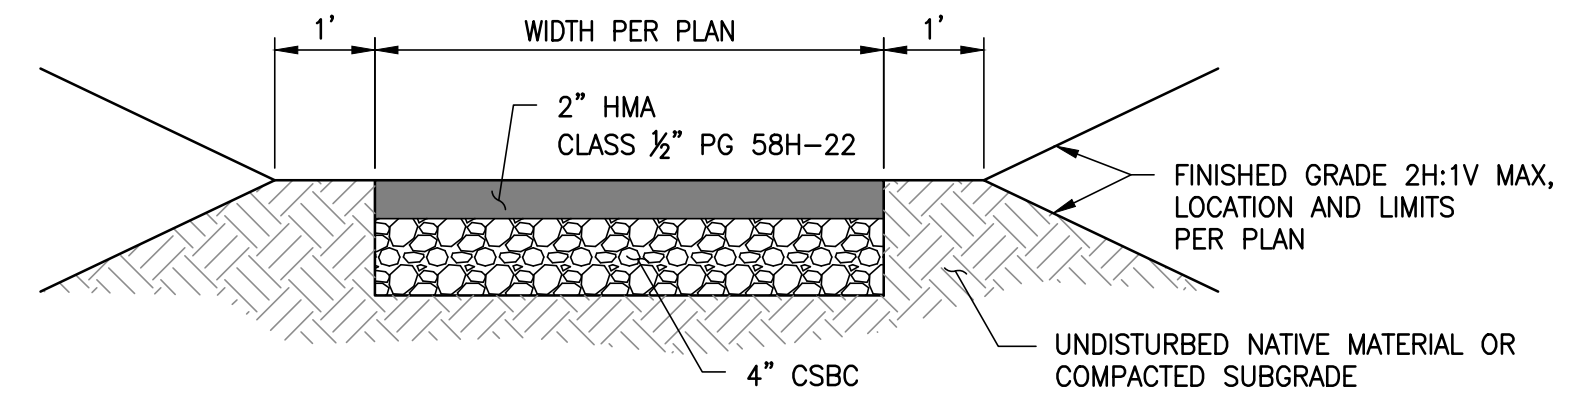


TYPICAL SECTION - ASPHALT DRIVEWAY

NOT TO SCALE

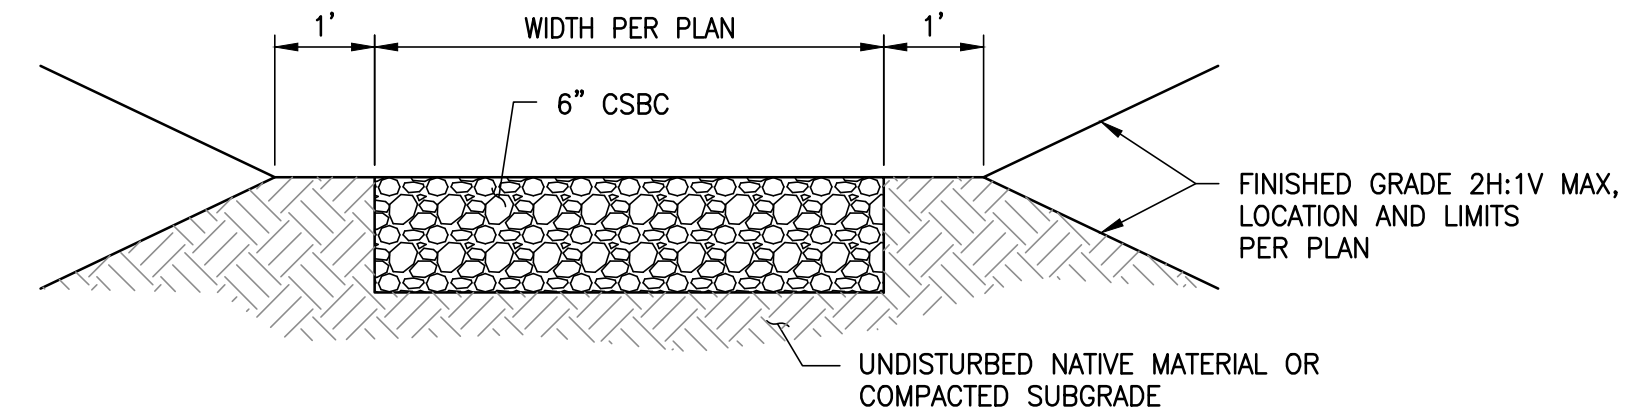


TYPICAL SECTION - GRAVEL DRIVEWAY

NOT TO SCALE

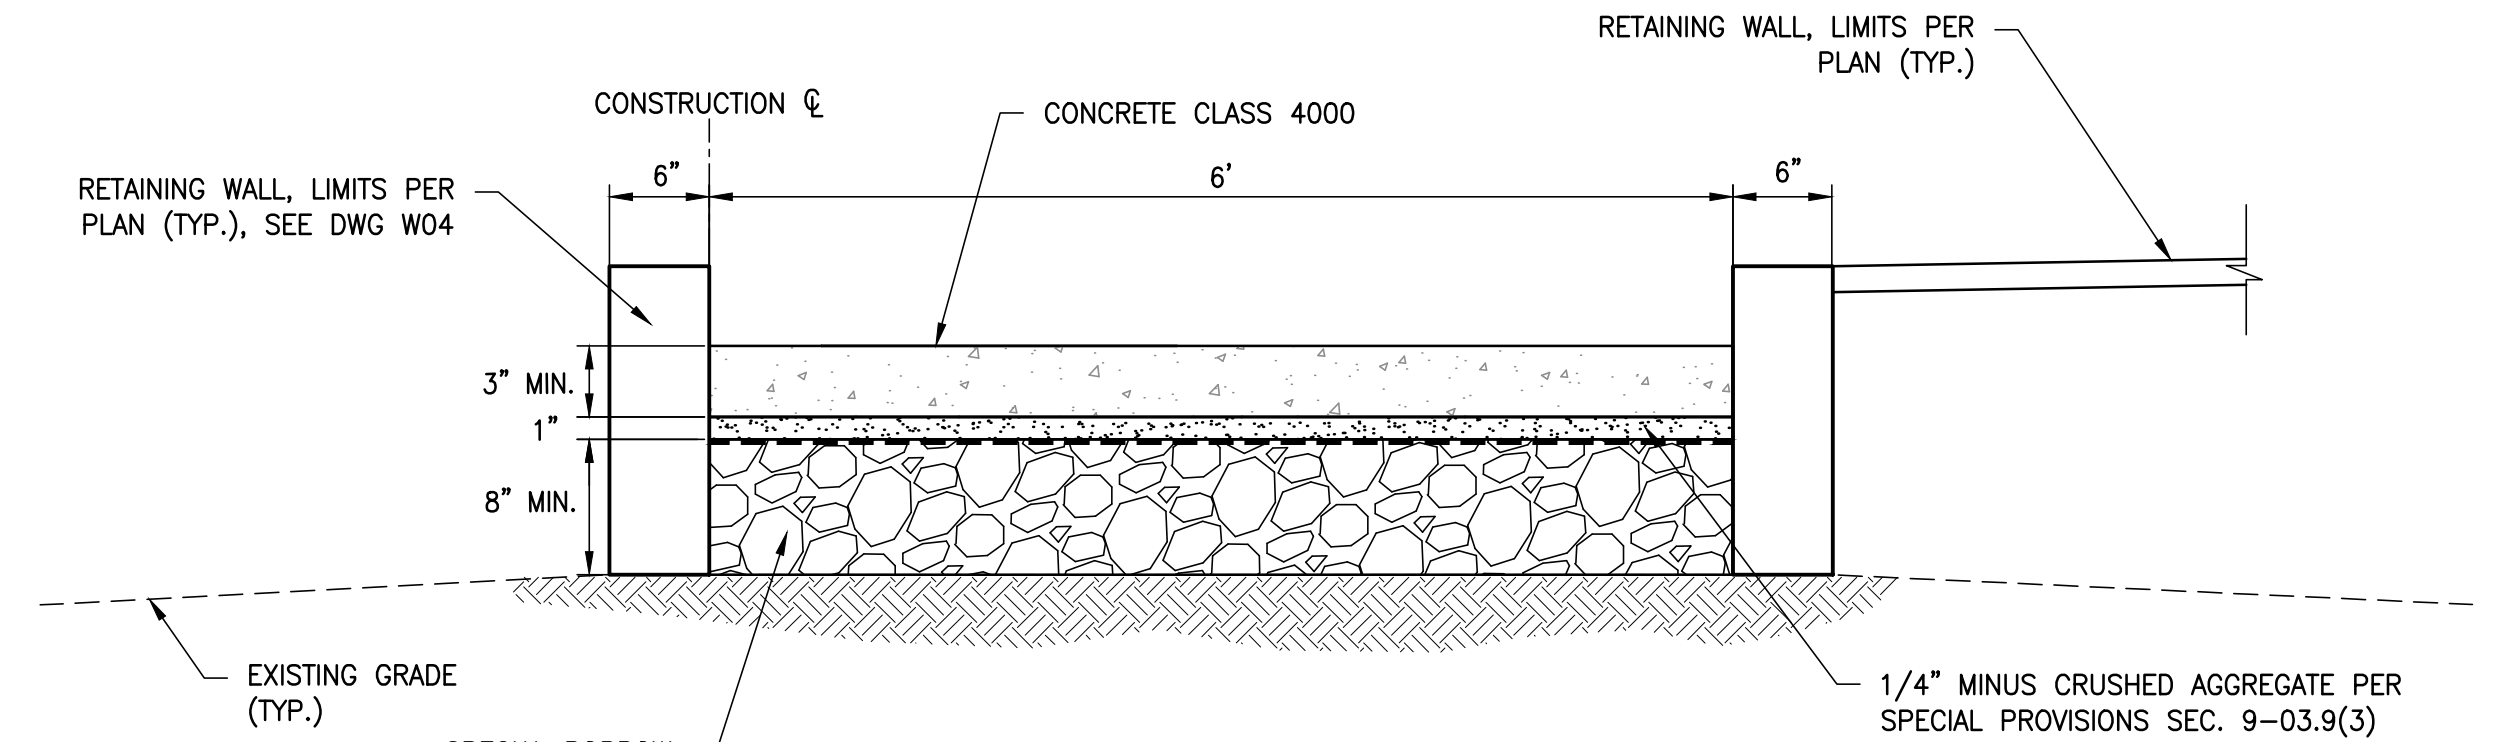


TYPICAL SECTION - PEDESTRIAN PATH

NOT TO SCALE

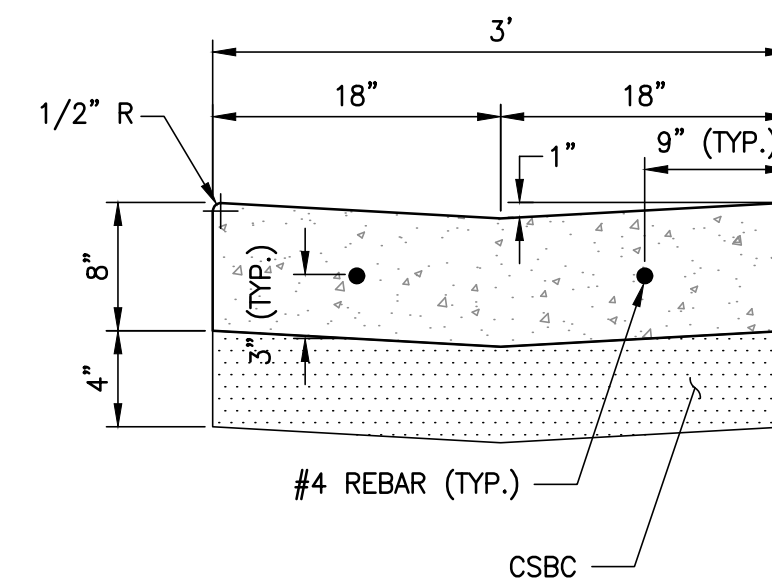

CEMENT CONCRETE VALLEY GUTTER

NOT TO SCALE

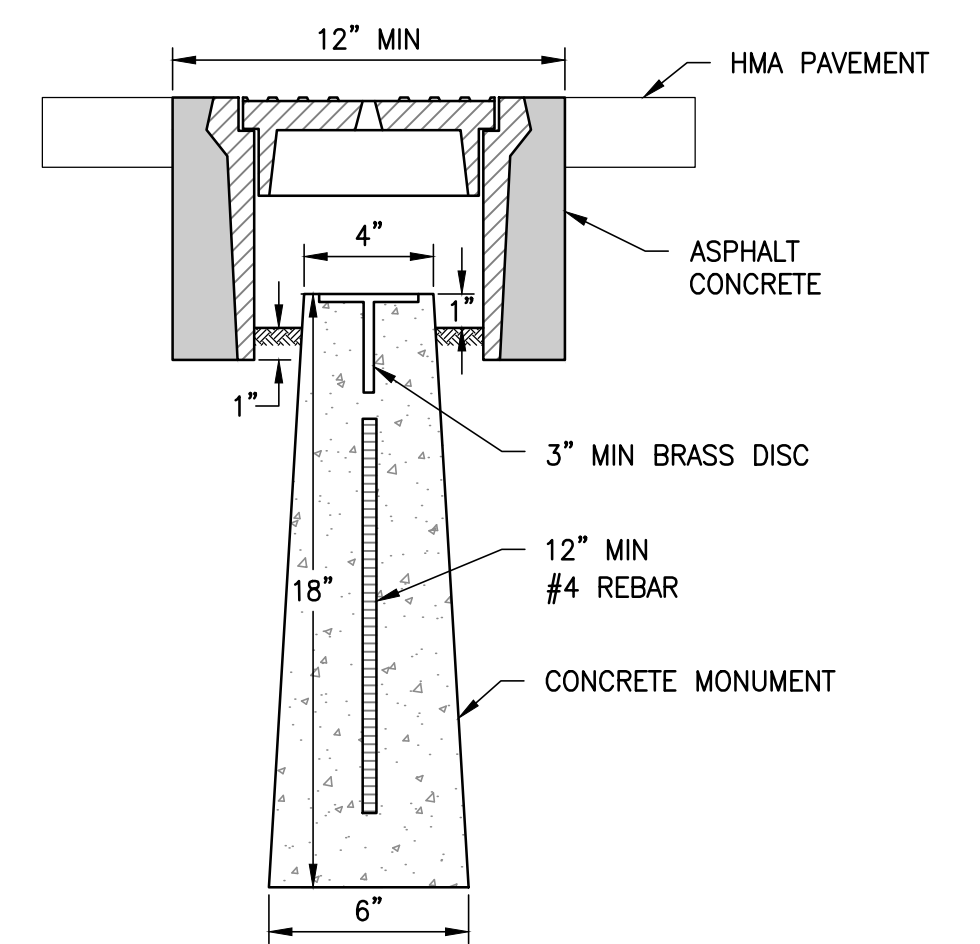

CASED MONUMENTS

NOT TO SCALE

REVISIONS

No.	BY	DATE	DESCRIPTION

SURVEYED: COUNTY
DESIGNED: EH
DRAWN: AK
CHECKED: TP
CRP No. 2626
DATE: 08/28/24



11241 Willows Road NE, Suite 200
Redmond, WA 98052
425.822.4446
www.otak.com



KITSAP COUNTY
DEPT. OF PUBLIC WORKS
614 DIVISION STREET MS-26
PORT ORCHARD, WA 98366
TEL:(360) 337-5777 FAX:(360) 337-4867











HARPER ESTUARY BARRIER
CORRECTION
TYPICAL SECTIONS

KITSAP COUNTY, WASHINGTON
SECTION 2, TOWNSHIP 23 NORTH, RANGE 2 EAST, W.M.

SHEET
RD04
43
OF
55

Plotted: Sep 05, 2024 - 12:57pm K:\PROJECT\32500\32510.Dwg\08_RD04.dwg Layout Name: RD04

XREF LIST
Ltscale: 20
Resolved
TIBLK
C510R910
C510R510
C510G420
C510U630

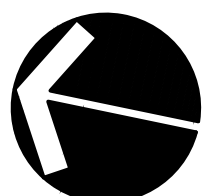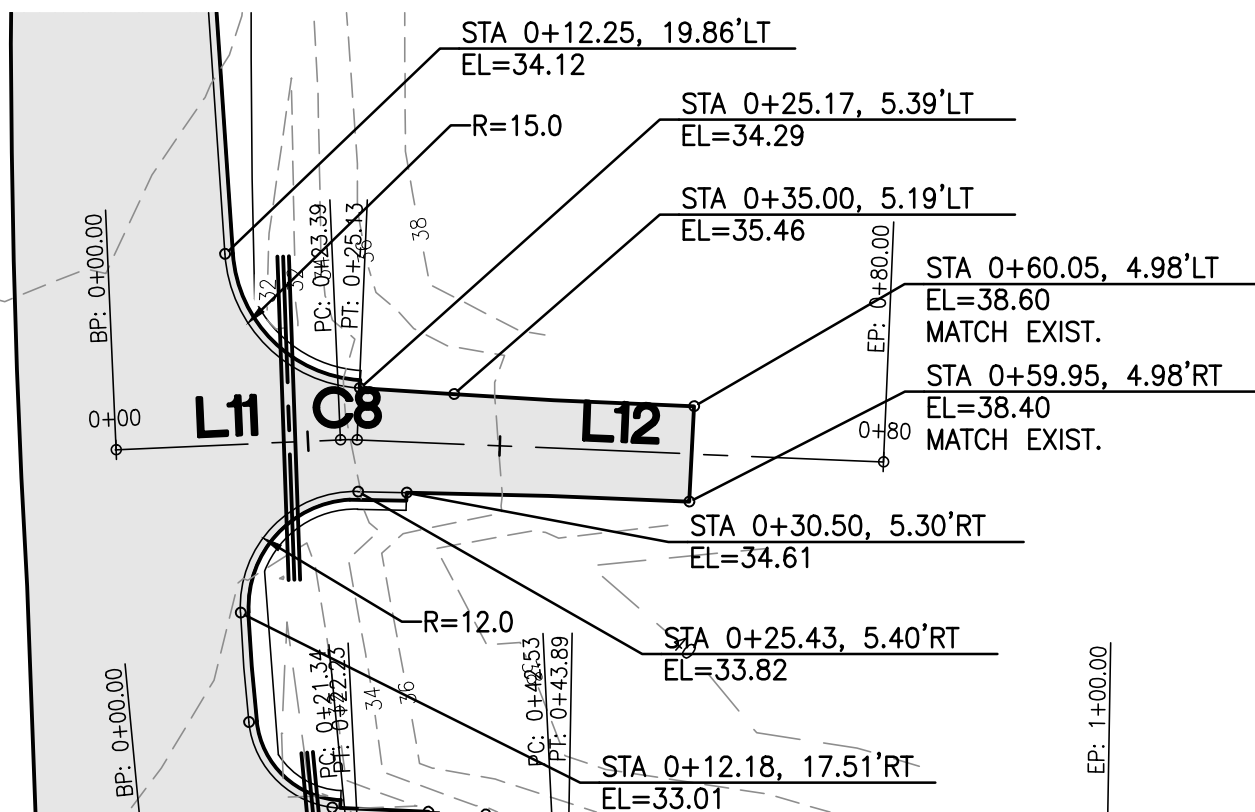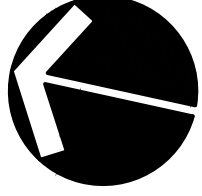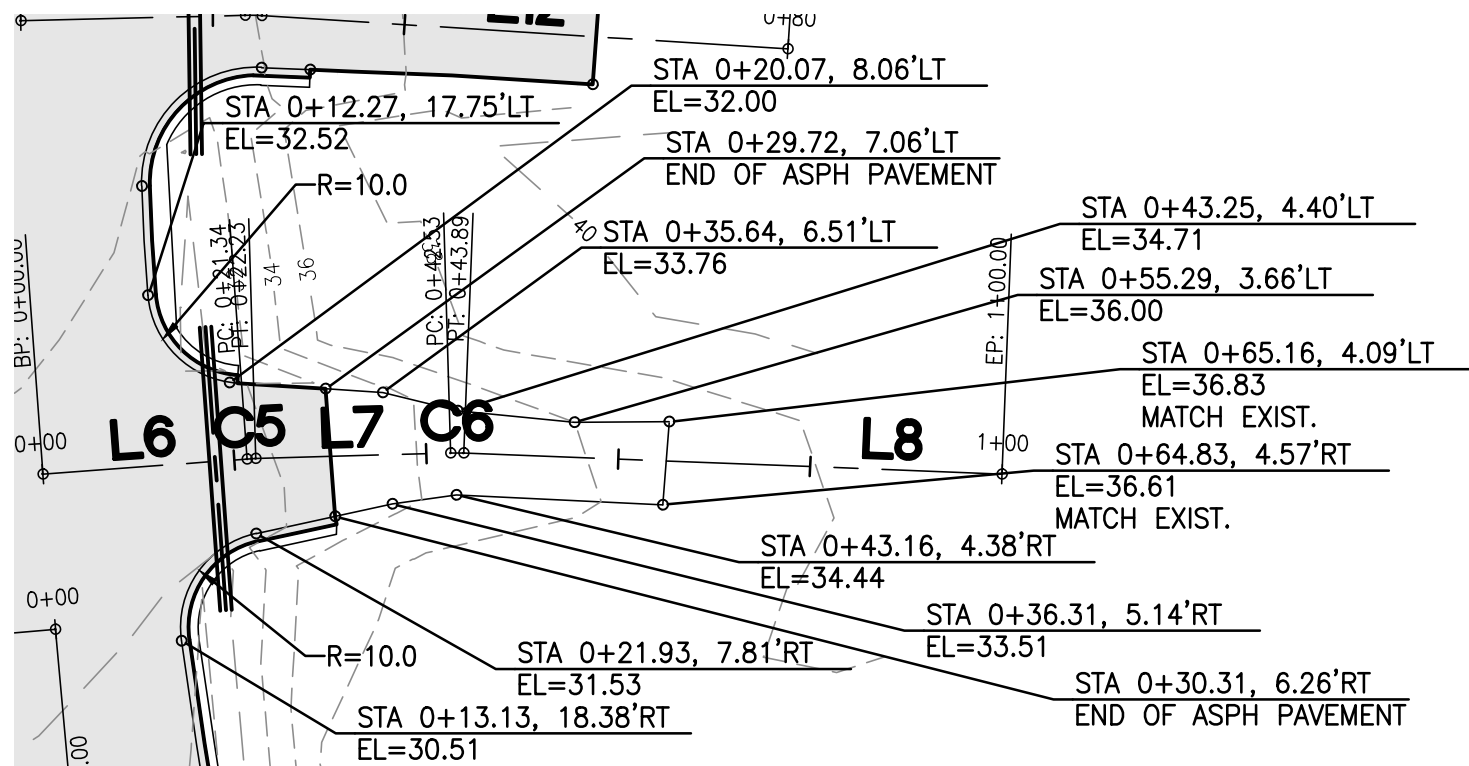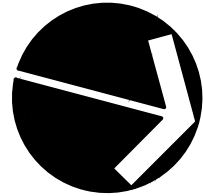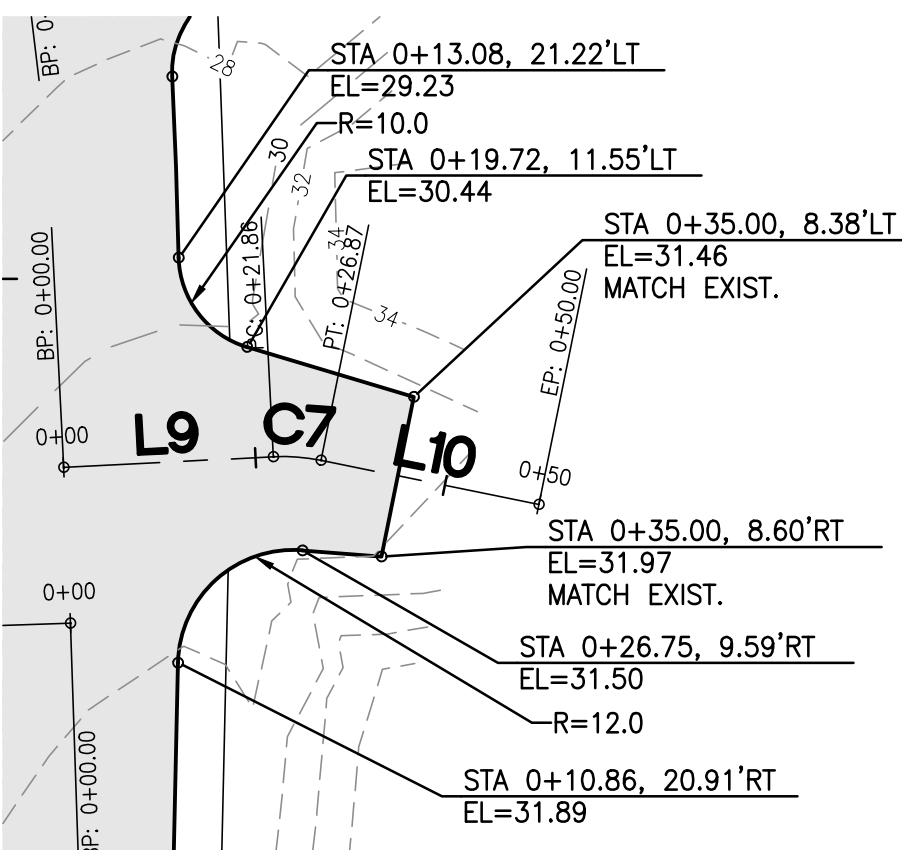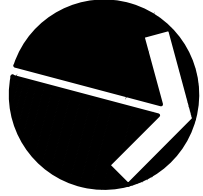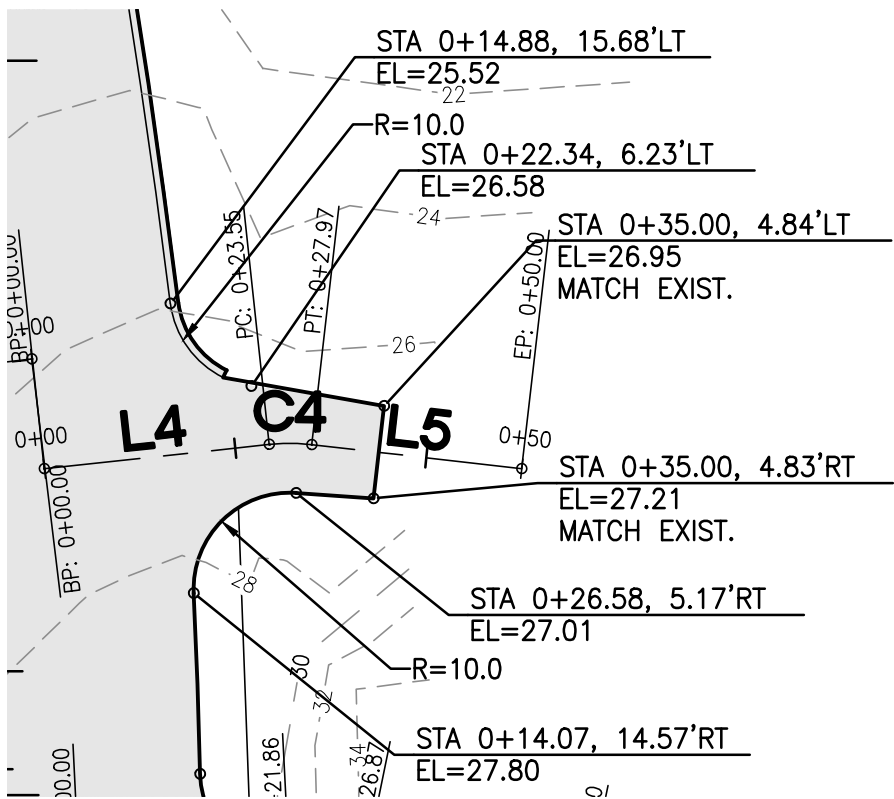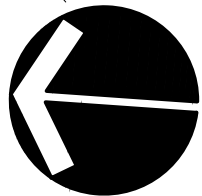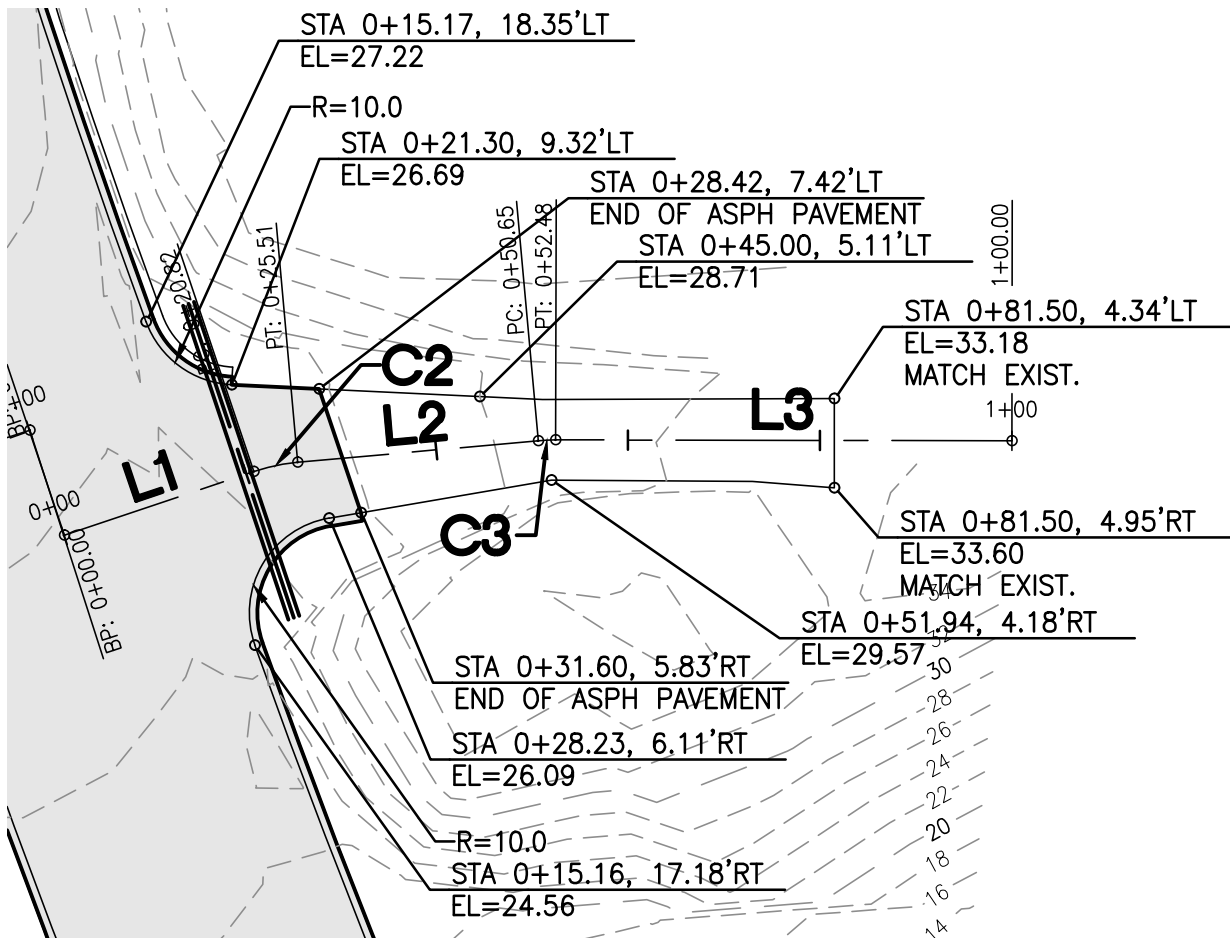


DWY 16+58 RT					
NUMBER	STATION	LENGTH	RADIUS	BEARING	DELTA
L1	0+00.00	20.82'		S21°42'41"E	
C2	0+20.82	4.69'	20.00'	S14°59'15"E	13°26'53"
L2	0+25.51	25.14'		S8°15'48"E	
C3	0+50.65	1.83'	20.00'	S5°38'42"E	5°14'11"
L3	0+52.48	47.52'		S3°01'37"E	

DWY 16+70 LT					
NUMBER	STATION	LENGTH	RADIUS	BEARING	DELTA
L4	0+00.00	23.55'		N21°01'13"W	
C4	0+23.55	4.42'	20.00'	N14°40'58"W	12°40'30"
L5	0+27.97	22.03'		N8°20'43"W	


DWY 17+23 LT					
NUMBER	STATION	LENGTH	RADIUS	BEARING	DELTA
L9	0+00.00	21.86'		N17°47'23"W	
C7	0+21.86	5.00'	20.00'	N10°37'17"W	14°20'12"
L10	0+26.87	23.13'		N3°27'11"W	

DWY 17+39 RT					
NUMBER	STATION	LENGTH	RADIUS	BEARING	DELTA
L6	0+00.00	21.34'		S16°48'59"E	
C5	0+21.34	0.89'	20.00'	S15°32'18"E	2°33'22"
L7	0+22.23	20.30'		S14°15'37"E	
C6	0+42.53	1.36'	20.00'	S12°19'09"E	3°52'55"
L8	0+43.89	56.11'		S10°22'42"E	


DWY 17+87 RT					
NUMBER	STATION	LENGTH	RADIUS	BEARING	DELTA
L11	0+00.00	23.39'		S13°58'46"E	
C8	0+23.39	1.74'	20.00'	S11°29'28"E	4°58'36"
L12	0+25.13	54.87'		S9°00'11"E	

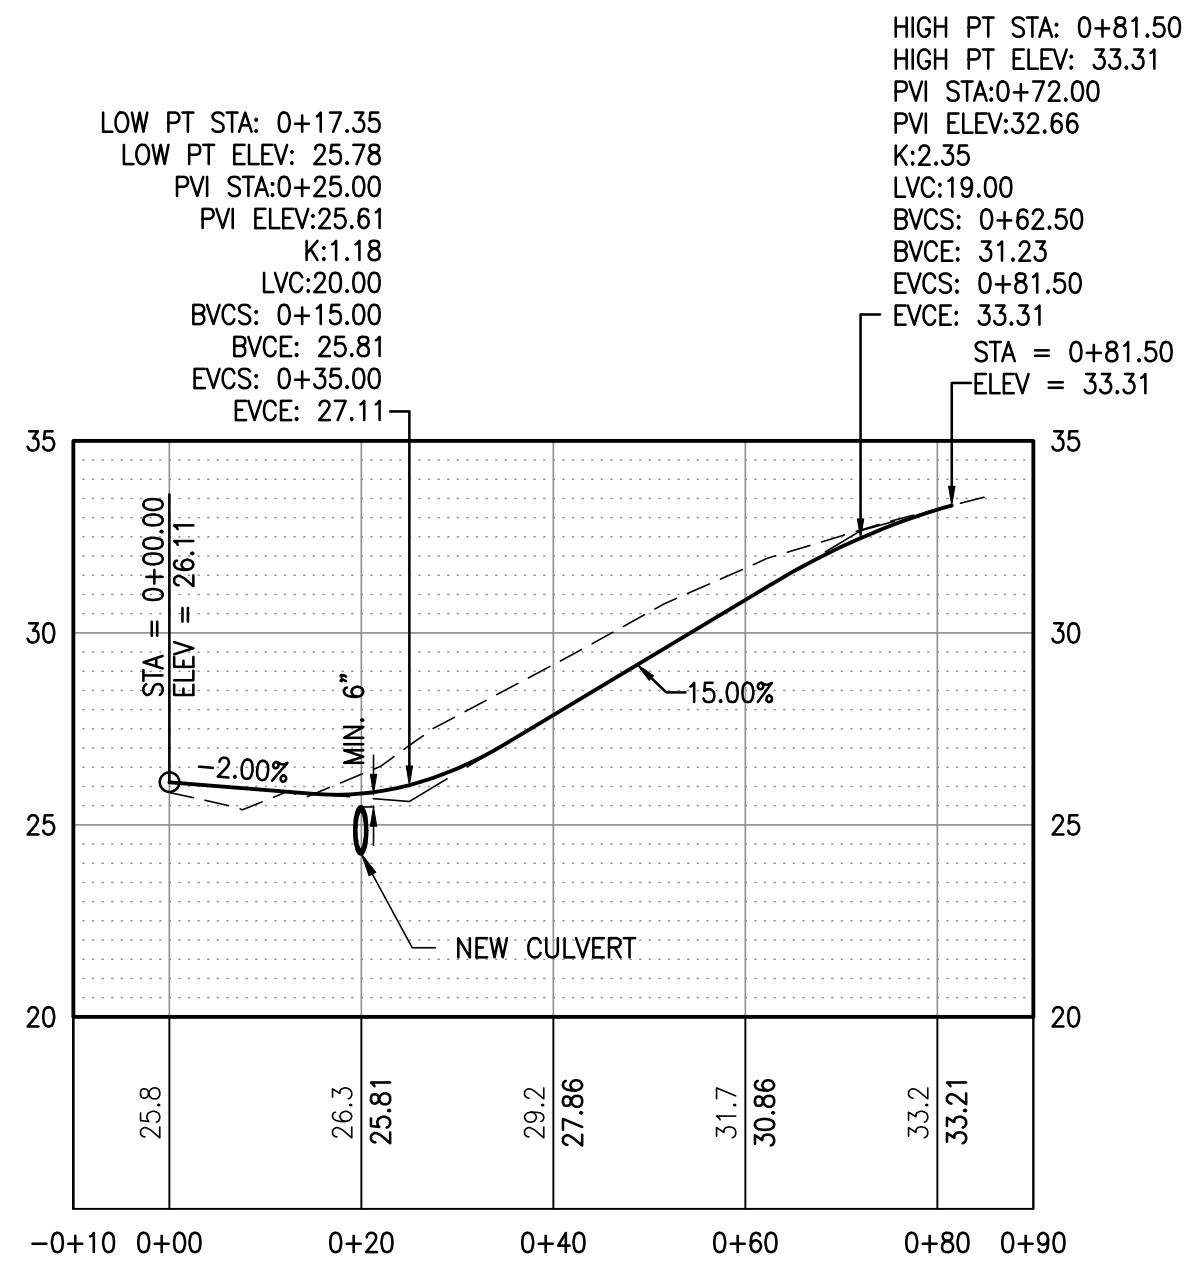


DRIVEWAY AT STA 16+58 RT

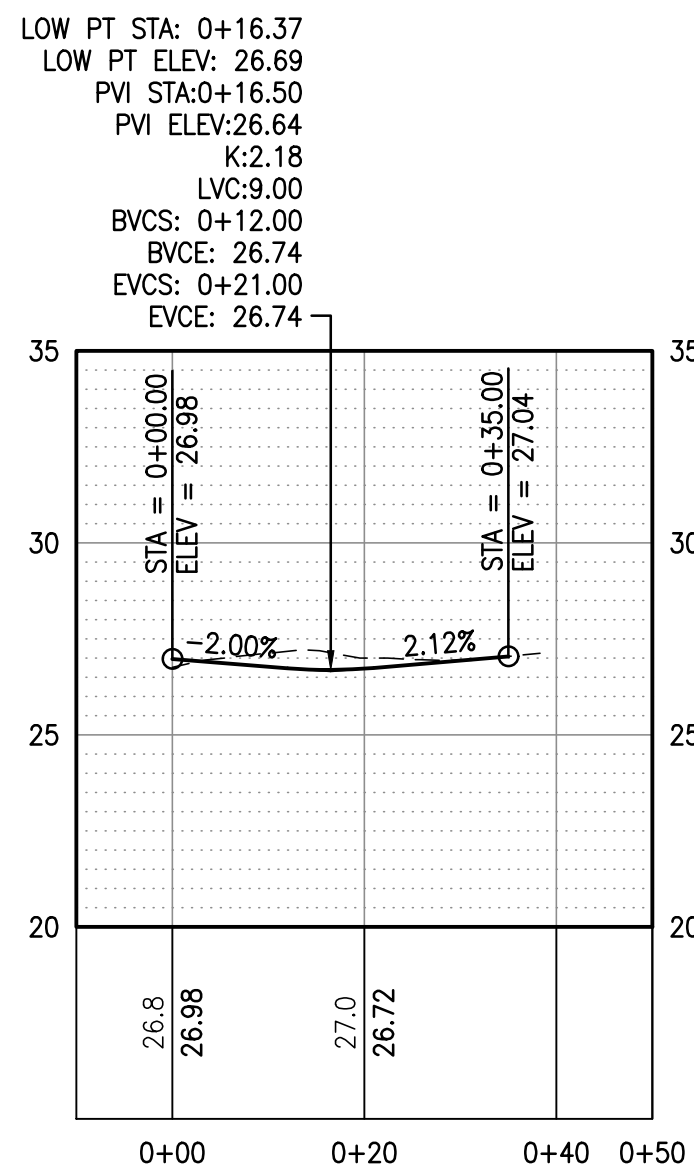


DRIVEWAY AT STA 16+70 LT

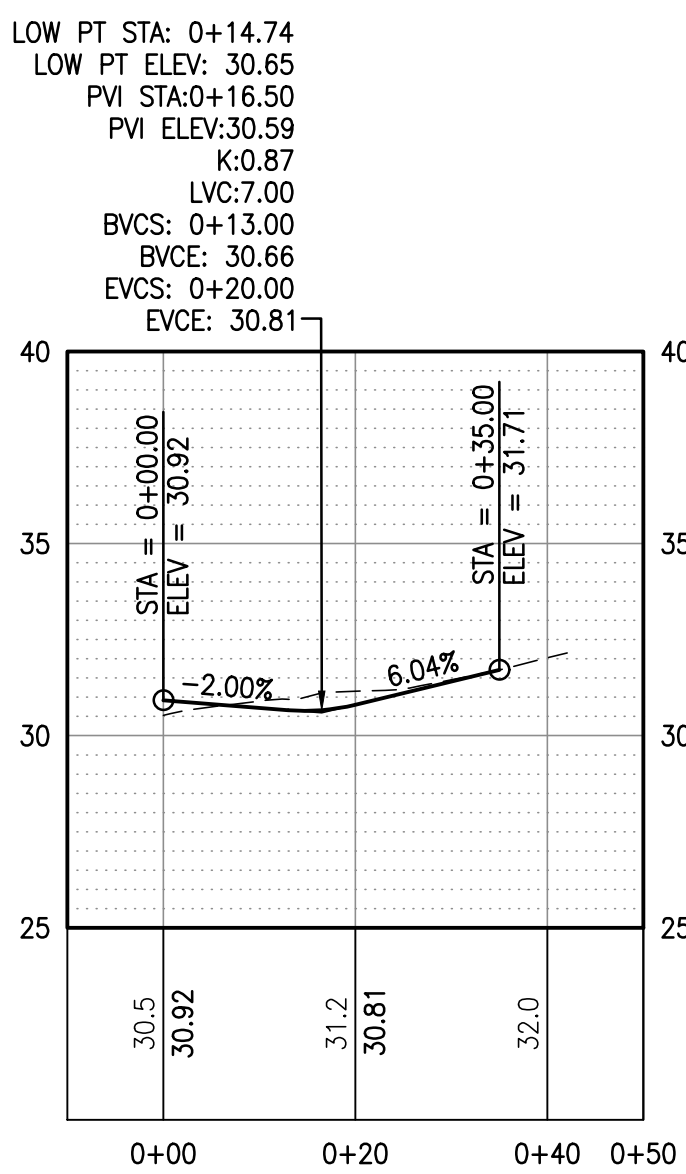


DRIVEWAY AT STA 17+23 LT

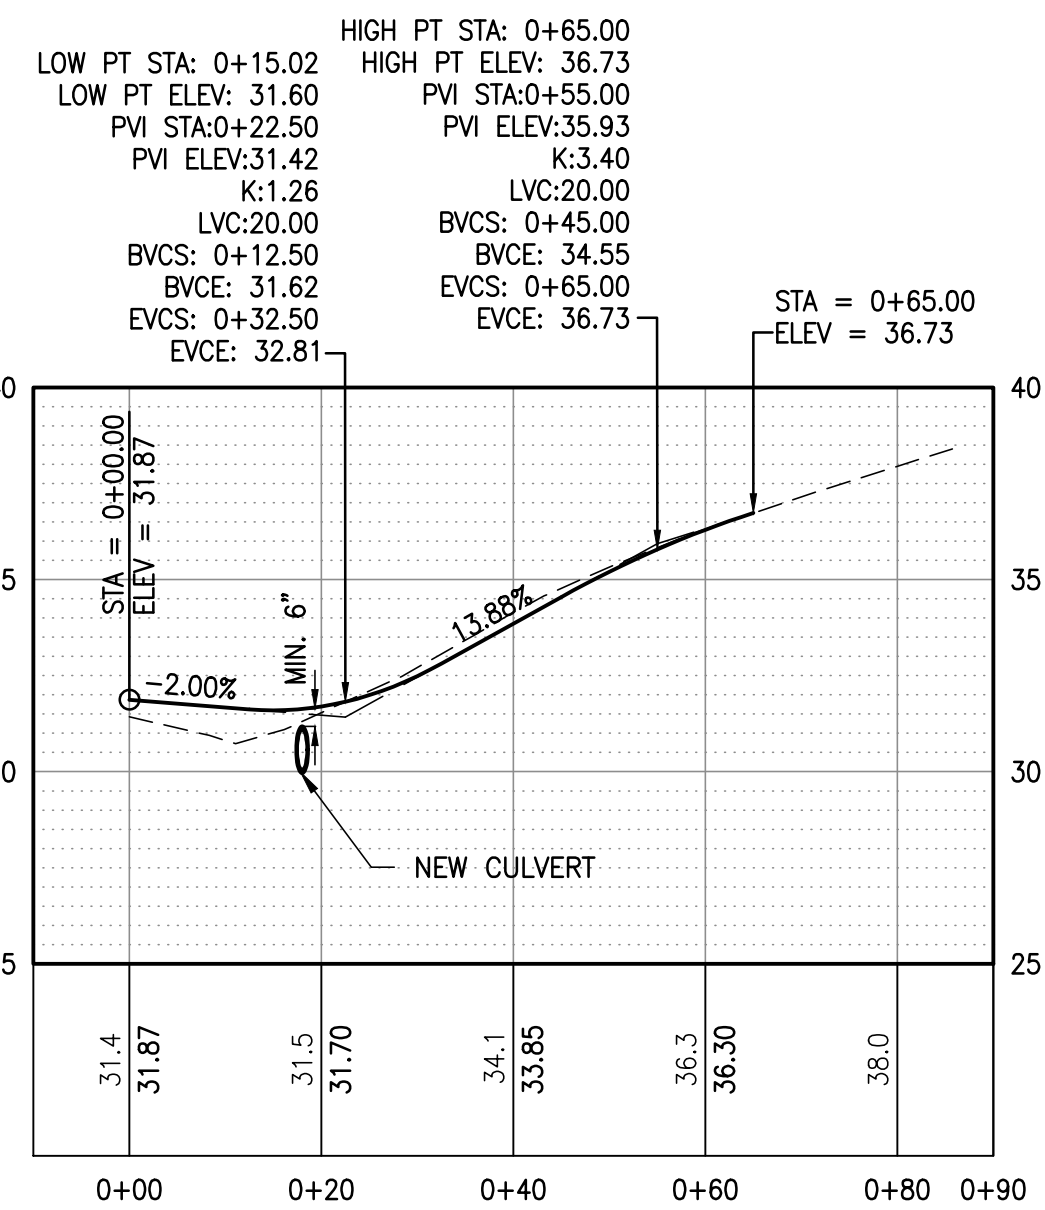

DRIVEWAY AT STA 17+39 RT

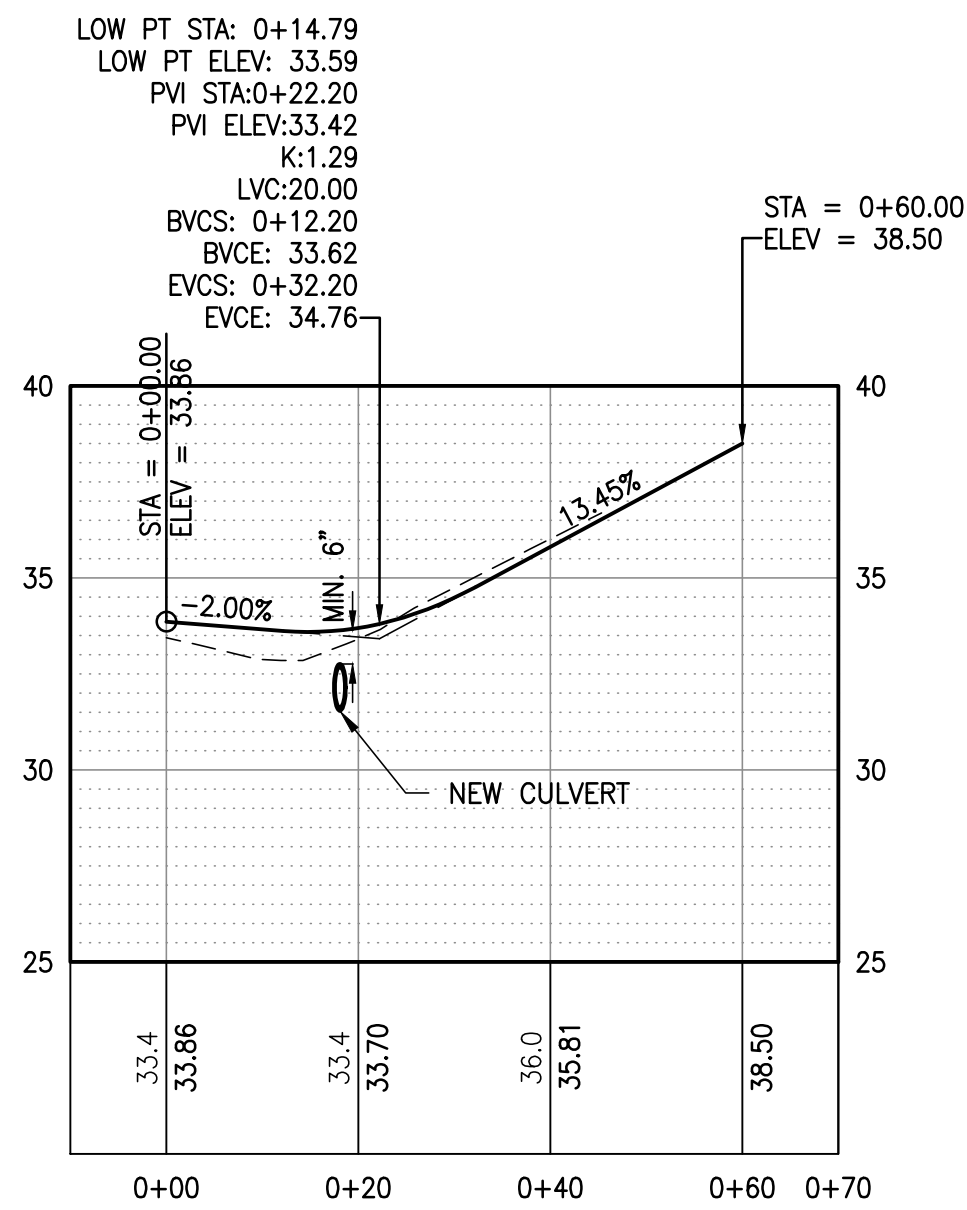

DRIVEWAY AT STA 17+87 RT

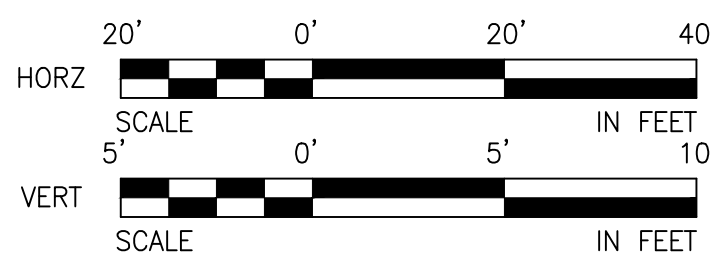

Plotted: Aug 27, 2024 - 12:57pm K:\PROJECT\32500\32510\DWG\08_RD005.dwg Layout Name: RD05 eva.ho

REVISIONS					SURVEYED: COUNTY
No.	BY	DATE	DESCRIPTION		DESIGNED: EH
					DRAWN: AK
					CHECKED: TP
					CRP No. 2626
					DATE: 08/28/24

11241 Willows Road NE, Suite 200
Redmond, WA 98052
425.822.4446
www.otak.com


YI HUA HO
STATE OF WASHINGTON
REGISTERED PROFESSIONAL ENGINEER
8/28/2024

KITSAP COUNTY
DEPT. OF PUBLIC WORKS
614 DIVISION STREET MS-26
PORT ORCHARD, WA 98366
TEL:(360) 337-5777 FAX:(360) 337-4867

HARPER ESTUARY BARRIER
CORRECTION
DRIVEWAY PLAN AND
PROFILE
KITSAP COUNTY, WASHINGTON
SECTION 2, TOWNSHIP 23 NORTH, RANGE 2 EAST, W.M.

SHEET
RD05
44
OF
54

XREF LIST
Ltscale: 20
Resolved
TBLK
C510R270
C510R900
T510X800
HARPER
C510R510
T510X370
C510N032
C510G432
C510U630
Unresolved
C510N030
VicMap
Section Sub Detail
Parcel Overview Detail
Right-of-way Detail

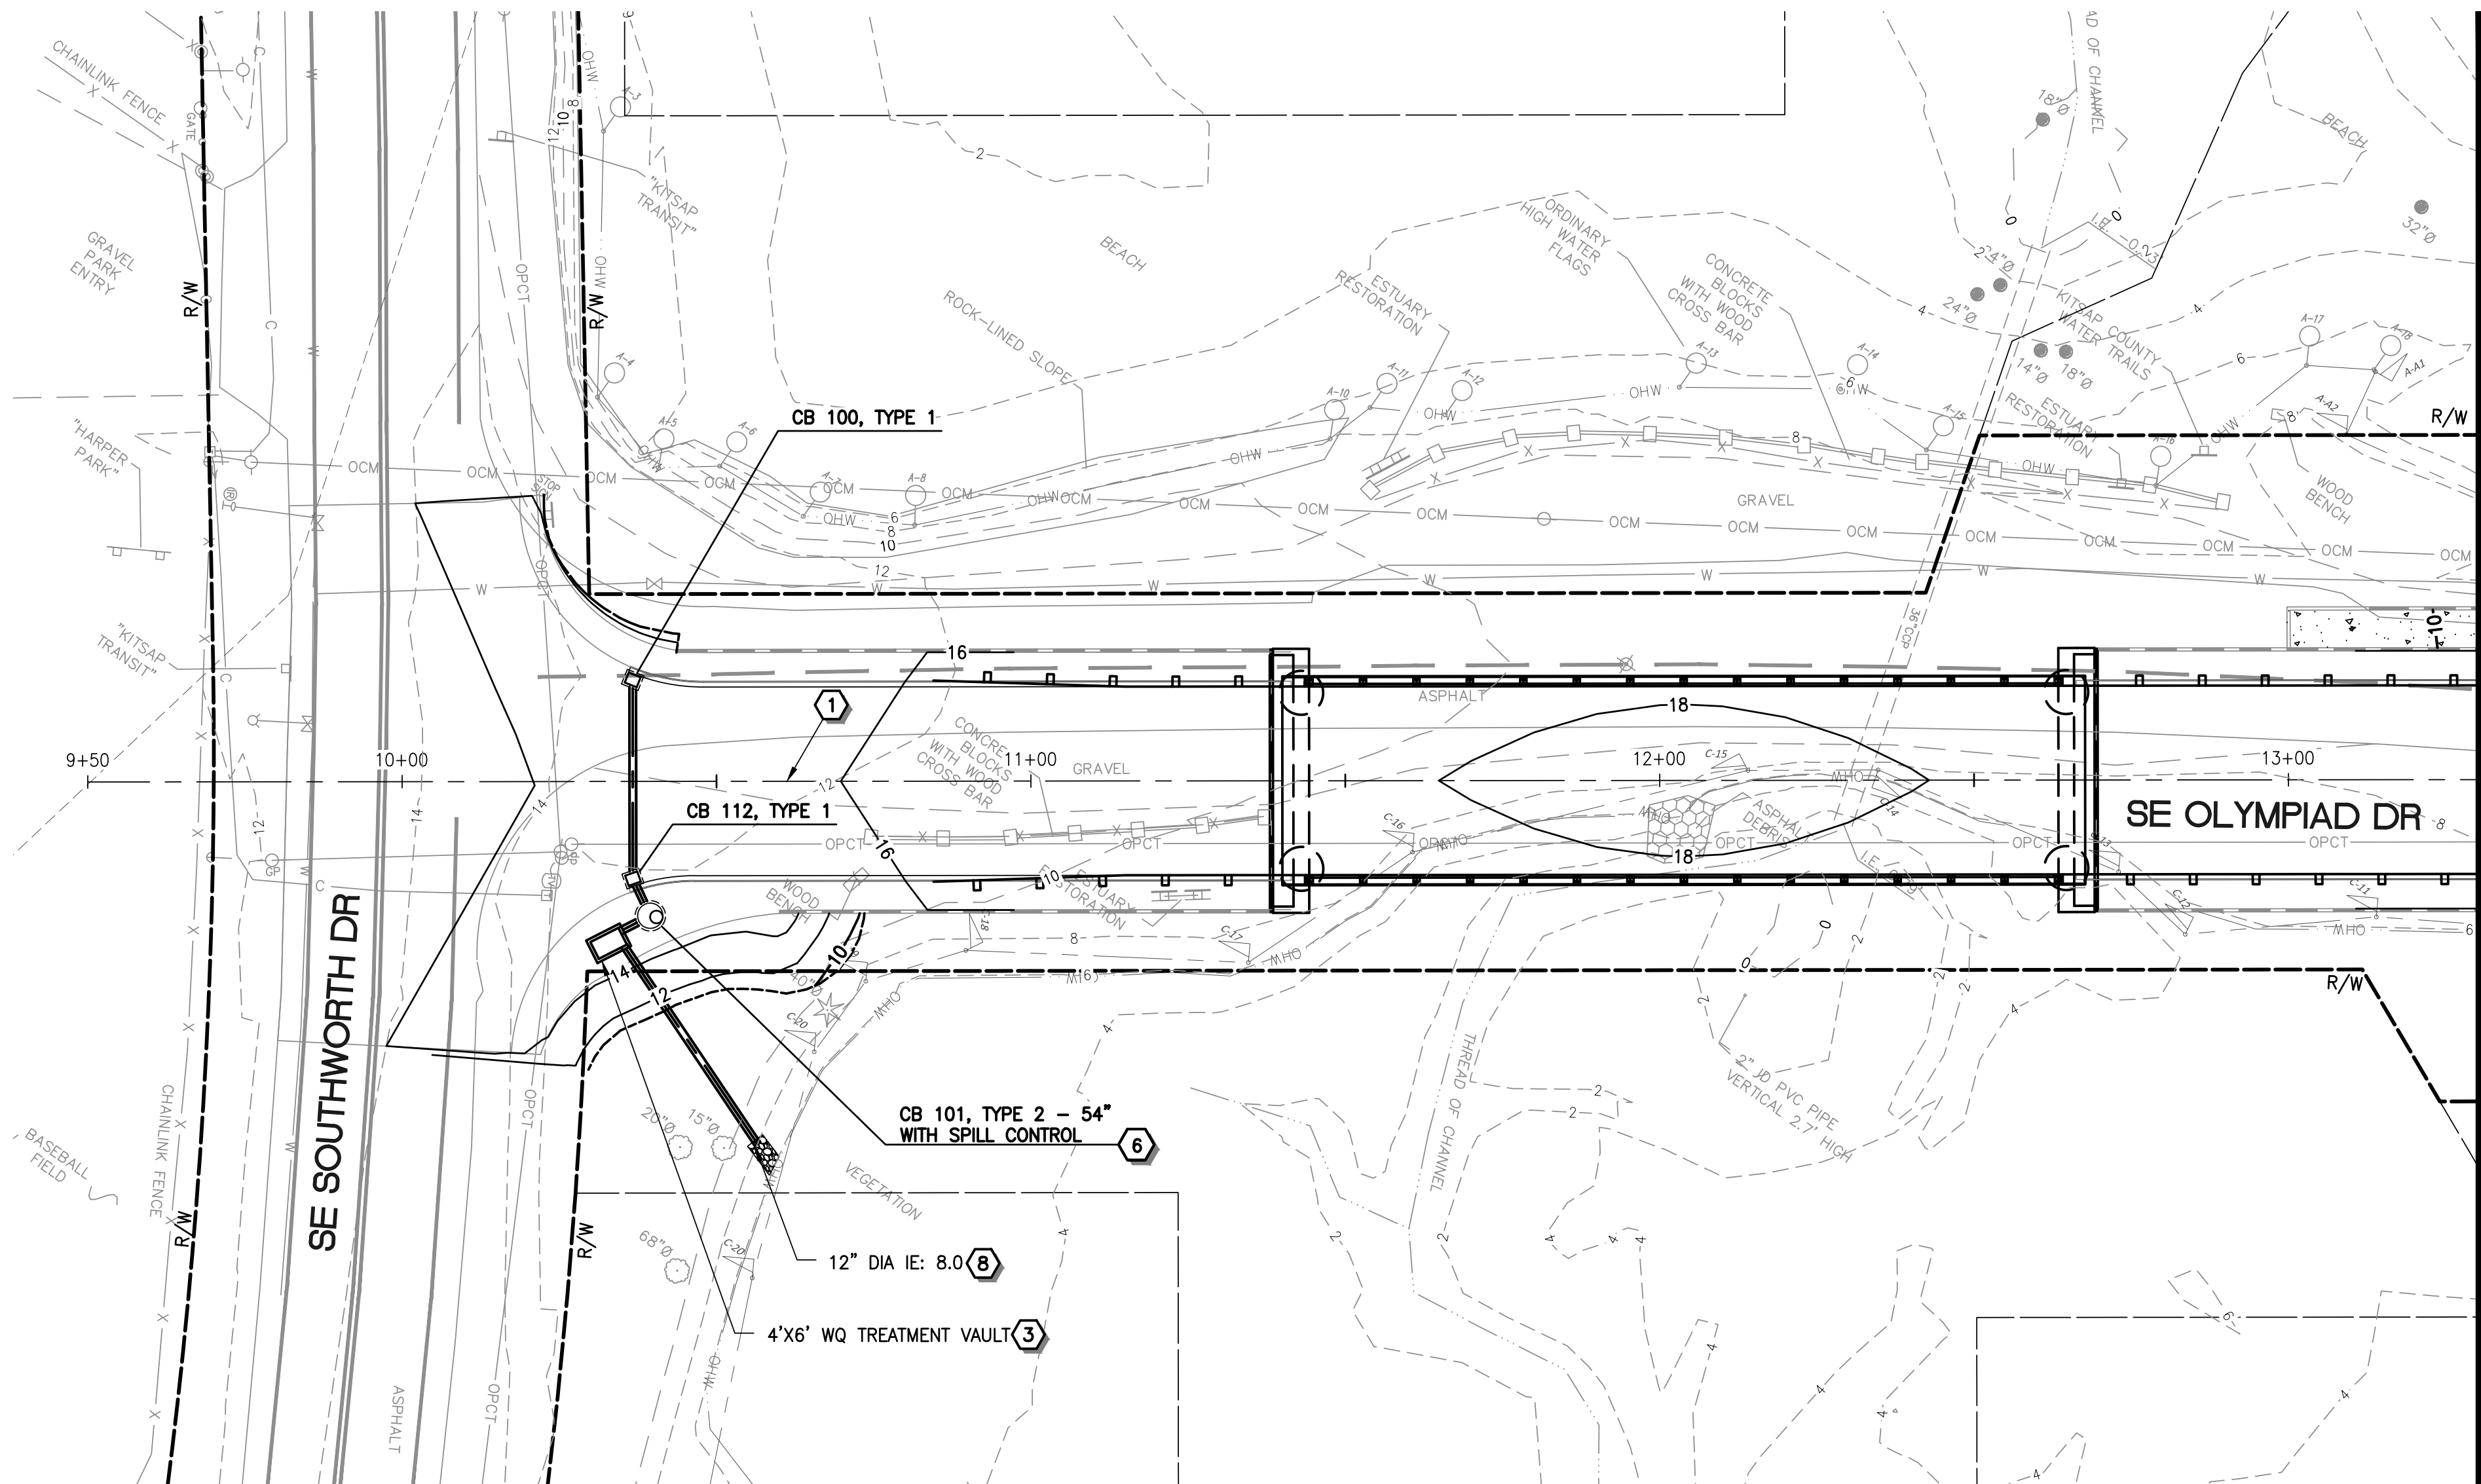

MATCHLINE SEE SHEET DD02

DRAINAGE CONSTRUCTION NOTES


- 1 CONSTRUCTION CENTERLINE, SEE DWG RW01 FOR DETAILS.
- 2 CONSTRUCT DRAINAGE DITCH PER DETAIL ON DWG DD03.
- 3 CONSTRUCT WATER QUALITY TREATMENT VAULT 1 PER SPECIAL PROVISIONS SEC. 7-06. SEE DWG DD04 FOR DETAILS.
- 4 CONSTRUCT CULVERT INLET/OUTLET PROTECTION PER DETAIL ON DWG DD03.
- 5 CONSTRUCT WATER QUALITY TREATMENT VAULT 2 PER SPECIAL PROVISIONS SEC. 7-06. SEE DWG DD04 FOR DETAILS.
- 6 CONSTRUCT WSDOT TYPE 2 CATCH BASIN WITH SPILL CONTROL PER DETAIL ON DWG DD03.
- 7 CONSTRUCT DITCH WITH CHECK DAMS PER DETAIL ON DWG DD05.
- 8 CONSTRUCT ESTUARY OUTLET PROTECTION PER DETAIL ON DWG DD03.
- 9 CONSTRUCT WSDOT TYPE 1 CATCH BASIN WITH VALLEY GUTTER INLET FRAME AND GRATE PER DETAIL ON DWG DD05.

DRAINAGE GENERAL NOTES

1. STORM DRAIN (SD) PIPE SHALL BE PROFILE WALL PVC STORM SEWER PIPE, UNLESS NOTED OTHERWISE.
2. ALL CATCH BASIN INLETS SHALL HAVE RECTANGULAR LOCKING VANED GRATES PER DETAIL ON SHEET DD05, UNLESS NOTED OTHERWISE.
3. SEE DWG DD03 FOR STRUCTURE PLACEMENT DETAIL.
4. SEE DWGS DD01-DD02 FOR PIPE PROFILES.
5. ALL CATCH BASINS SHALL BE WSDOT STD. PLAN B-5.20-03 TYPE 1, UNLESS OTHERWISE NOTED.
6. PIPE LENGTHS SHOWN ARE FROM CENTER OF CATCH BASIN TO CENTER OF CATCH BASIN.

LEGEND


- STORM PIPE
- CATCH BASIN
- CULVERT INLET/OUTLET PROTECTION, PER DETAIL ON DWG DD03
- DRAINAGE DITCH
- COMPOST SOCK CHECK DAM PER DETAIL ON DWG DD03

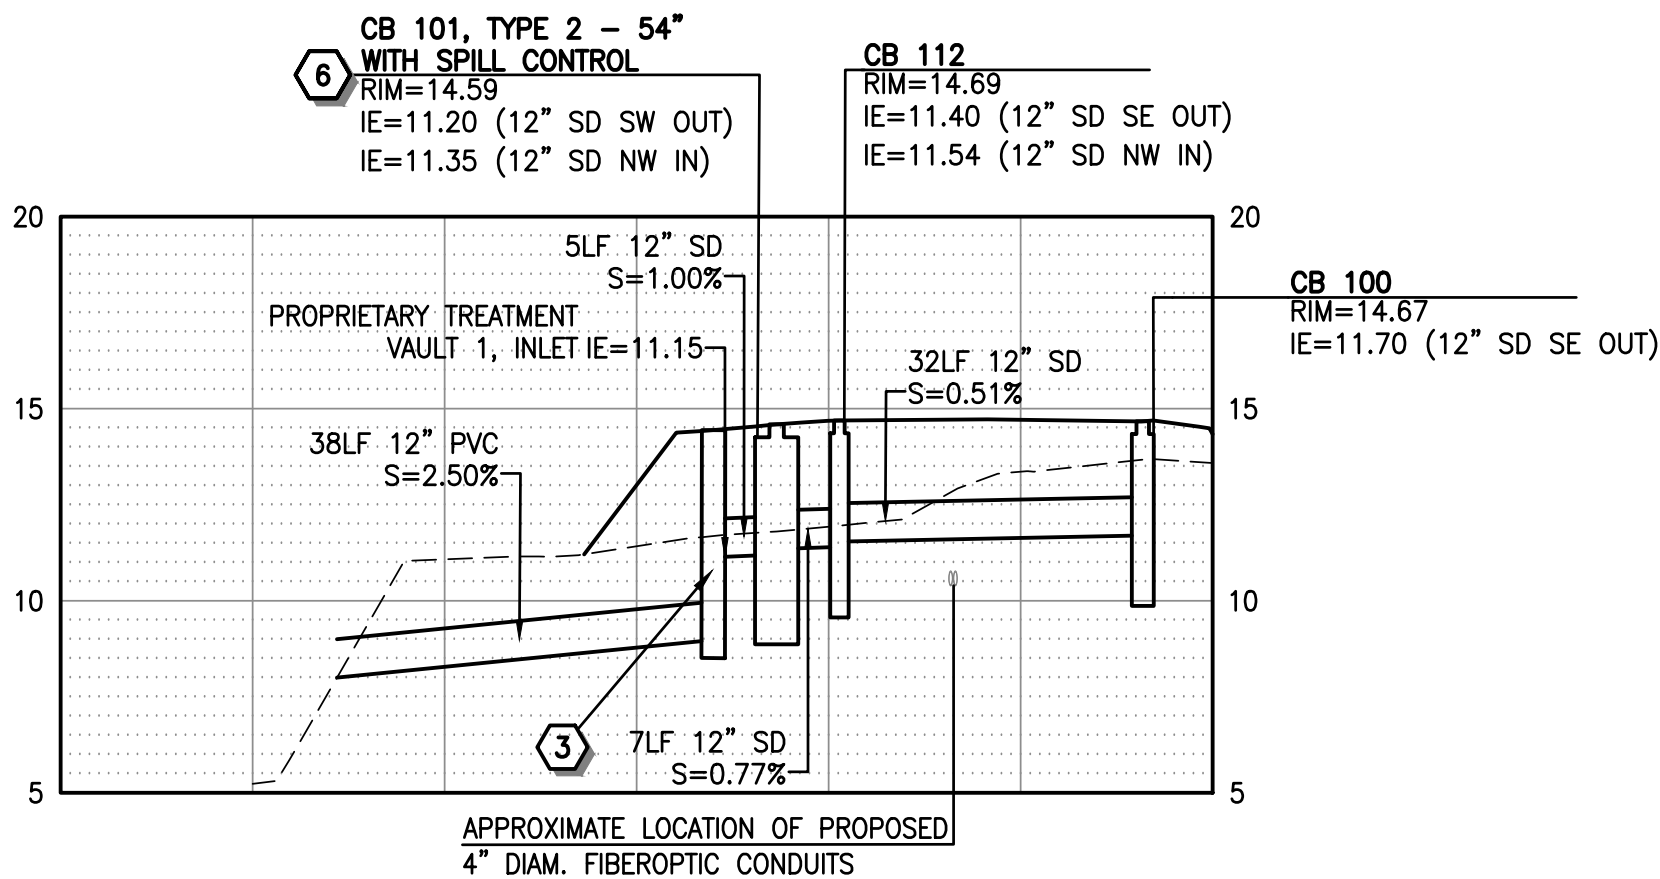

CB 100 TO CB 101

STORM STRUCTURE DATA				
STRUCTURE NAME	TYPE	STATION (OFFSET)	RIM ELEVATION	IE
CB 100	TYPE 1	STATION: 10+36.69 OFFSET: 16.15' LT	14.67'	12" OUT 11.70' SE
CB 101	TYPE 2 - 54" WITH SPILL CONTROL	STATION: 10+39.46 OFFSET: 21.37' RT	14.59'	12" IN 11.35' NW 12" OUT 11.20' SW
CB 102	TYPE 1	STATION: 13+46.83 OFFSET: 13.82' LT	15.93'	12" OUT 12.90' NE
CB 103	TYPE 1	STATION: 13+55.65 OFFSET: 13.67' RT	15.85'	12" OUT 12.80' NE
CB 104	TYPE 1	STATION: 13+84.14 OFFSET: 13.81' LT	15.74'	12" IN 12.71' SW 12" OUT 12.60' NE
CB 105	TYPE 1	STATION: 13+84.13 OFFSET: 13.85' RT	15.74'	12" IN 12.65' SW 12" OUT 12.50' NE


STORM STRUCTURE DATA				
STRUCTURE NAME	TYPE	STATION (OFFSET)	RIM ELEVATION	IE
CB 106	TYPE 1	STATION: 14+21.14 OFFSET: 15.00' LT	15.90'	12" IN 12.41' SW 12" IN 12.93' NE 12" OUT 12.30' SE
CB 107	TYPE 1	STATION: 14+84.07 OFFSET: 13.60' RT	17.09'	12" OUT 14.00' SW
CB 110	TYPE 2 - 54" WITH SPILL CONTROL	STATION: 14+21.14 OFFSET: 19.64' RT	15.81'	12" IN 11.95' NW 12" OUT 11.00' NE
CB 111	TYPE 1	STATION: 14+66.65 OFFSET: 14.99' LT	16.64'	12" OUT 13.60' SW
CB 112	TYPE 1	STATION: 10+36.70 OFFSET: 15.45' RT	14.69'	12" IN 11.54' NW 12" OUT 11.40' SE
CB 113	TYPE 1	STATION: 14+21.14 OFFSET: 13.69' RT	15.93'	12" IN 12.31' SW 12" IN 12.14' NW 12" OUT 12.31' NE 12" OUT 12.14' SE

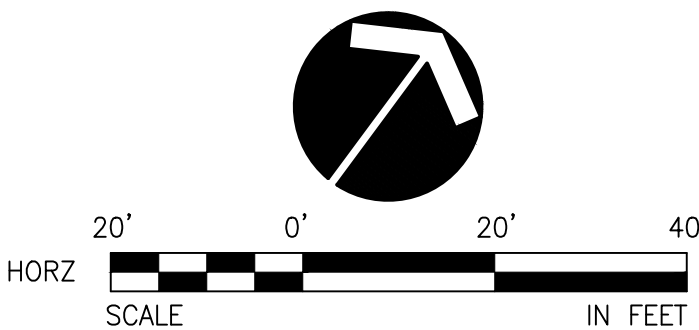

REVISIONS

No.	BY	DATE	DESCRIPTION

SURVEYED: COUNTY
DESIGNED: DAS
DRAWN: AK
CHECKED: GSL
CRP No. 2626
DATE: 08/28/24

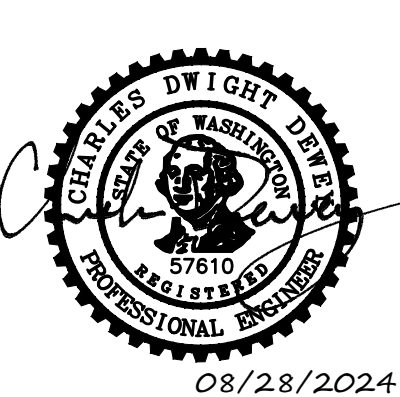

KITSAP COUNTY
DEPT. OF PUBLIC WORKS
614 DIVISION STREET MS-26
PORT ORCHARD, WA 98366
TEL:(360) 337-5777 FAX:(360) 337-4867


HARPER ESTUARY BARRIER CORRECTION DRAINAGE PLAN AND PROFILE

KITSAP COUNTY, WASHINGTON
SECTION 2, TOWNSHIP 23 NORTH, RANGE 2 EAST, W.M.

SHEET
DD01
45
OF
55

XREF LIST
Ltscale: 20
Resolved
TBLK
C510R270
C510R900
T510X800
HARPER
C510R510
T510X370
C510N032
C510G432
C510U630
Unresolved
C510N030
VicMap
Section Sub Detail
Parcel Overview Detail
Right-of-way Detail

MATCHLINE SEE SHEET DD01

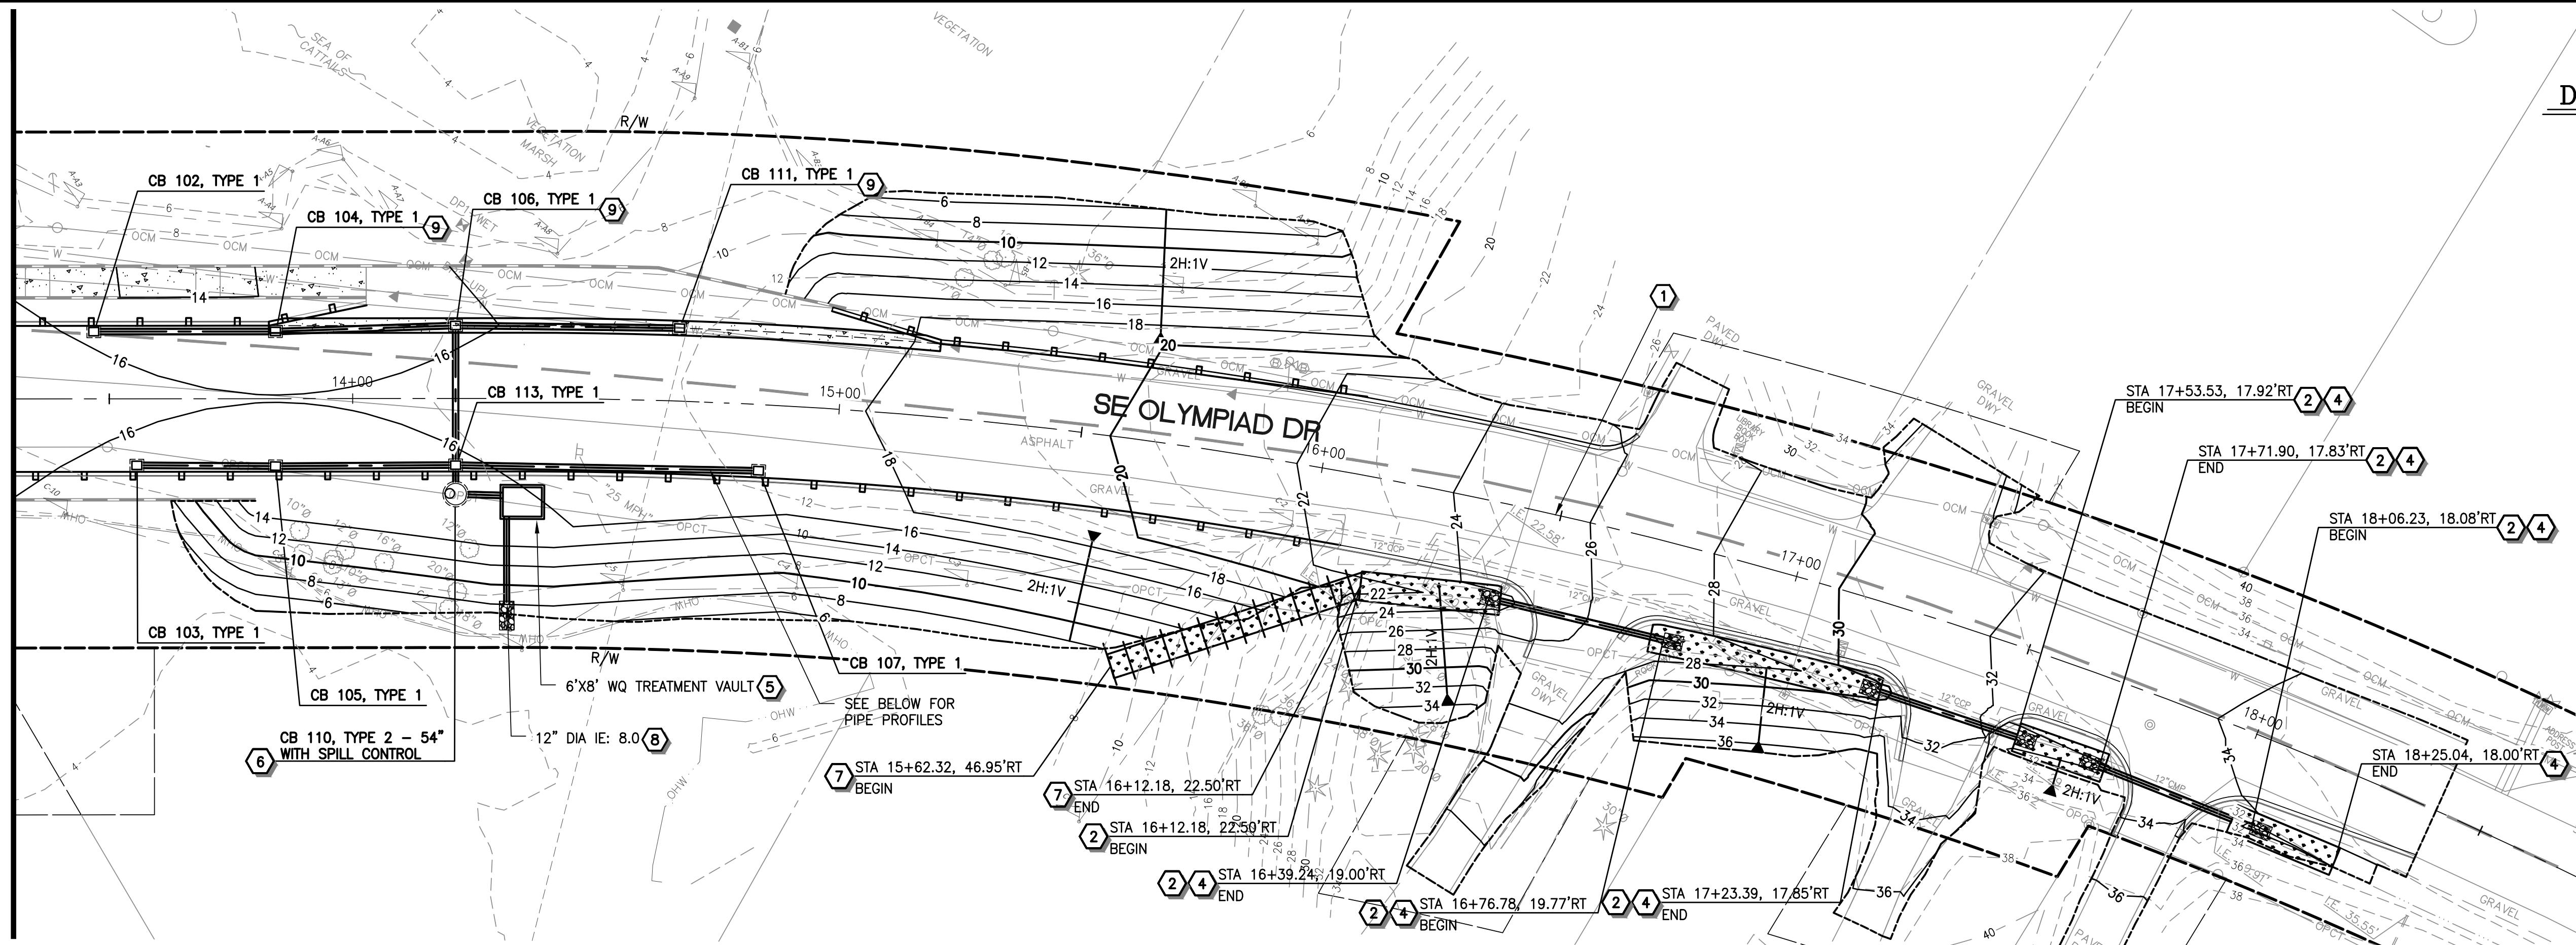

DRAINAGE CONSTRUCTION NOTES





- 1 CONSTRUCTION CENTERLINE, SEE DWG RW01 FOR DETAILS.
- 2 CONSTRUCT DRAINAGE DITCH PER DETAIL ON DWG DD03.
- 3 CONSTRUCT WATER QUALITY TREATMENT VAULT 1 PER SPECIAL PROVISIONS SEC. 7-06. SEE DWG DD04 FOR DETAILS.
- 4 CONSTRUCT CULVERT INLET/OUTLET PROTECTION PER DETAIL ON DWG DD03.
- 5 CONSTRUCT WATER QUALITY TREATMENT VAULT 2 PER SPECIAL PROVISIONS SEC. 7-06. SEE DWG DD04 FOR DETAILS.
- 6 CONSTRUCT WSDOT TYPE 2 CATCH BASIN WITH SPILL CONTROL PER DETAIL ON DWG DD03.
- 7 CONSTRUCT DITCH WITH CHECK DAMS PER DETAIL ON DWG DD05.
- 8 CONSTRUCT ESTUARY OUTLET PROTECTION PER DETAIL ON DWG DD03.
- 9 CONSTRUCT WSDOT TYPE 1 CATCH BASIN WITH VALLEY GUTTER INLET FRAME AND GRATE PER DETAIL ON DWG DD05.

DRAINAGE GENERAL NOTES


1. STORM DRAIN (SD) PIPE SHALL BE PROFILE WALL PVC STORM SEWER PIPE, UNLESS NOTED OTHERWISE.
2. ALL CATCH BASIN INLETS SHALL HAVE RECTANGULAR LOCKING VANED GRATES PER DETAIL ON SHEET DD05, UNLESS NOTED OTHERWISE.
3. SEE DWG DD03 FOR STRUCTURE PLACEMENT DETAIL.
4. SEE DWGS DD01-DD02 FOR PIPE PROFILES.
5. ALL CATCH BASINS SHALL BE WSDOT STD. PLAN B-5.20-03 TYPE 1, UNLESS OTHERWISE NOTED.
6. PIPE LENGTHS SHOWN ARE FROM CENTER OF CATCH BASIN TO CENTER OF CATCH BASIN.

LEGEND

- STORM PIPE
- CATCH BASIN
- CULVERT INLET/OUTLET PROTECTION, PER DETAIL ON DWG DD03
- DRAINAGE DITCH
- COMPOST SOCK CHECK DAM PER DETAIL ON DWG DD03

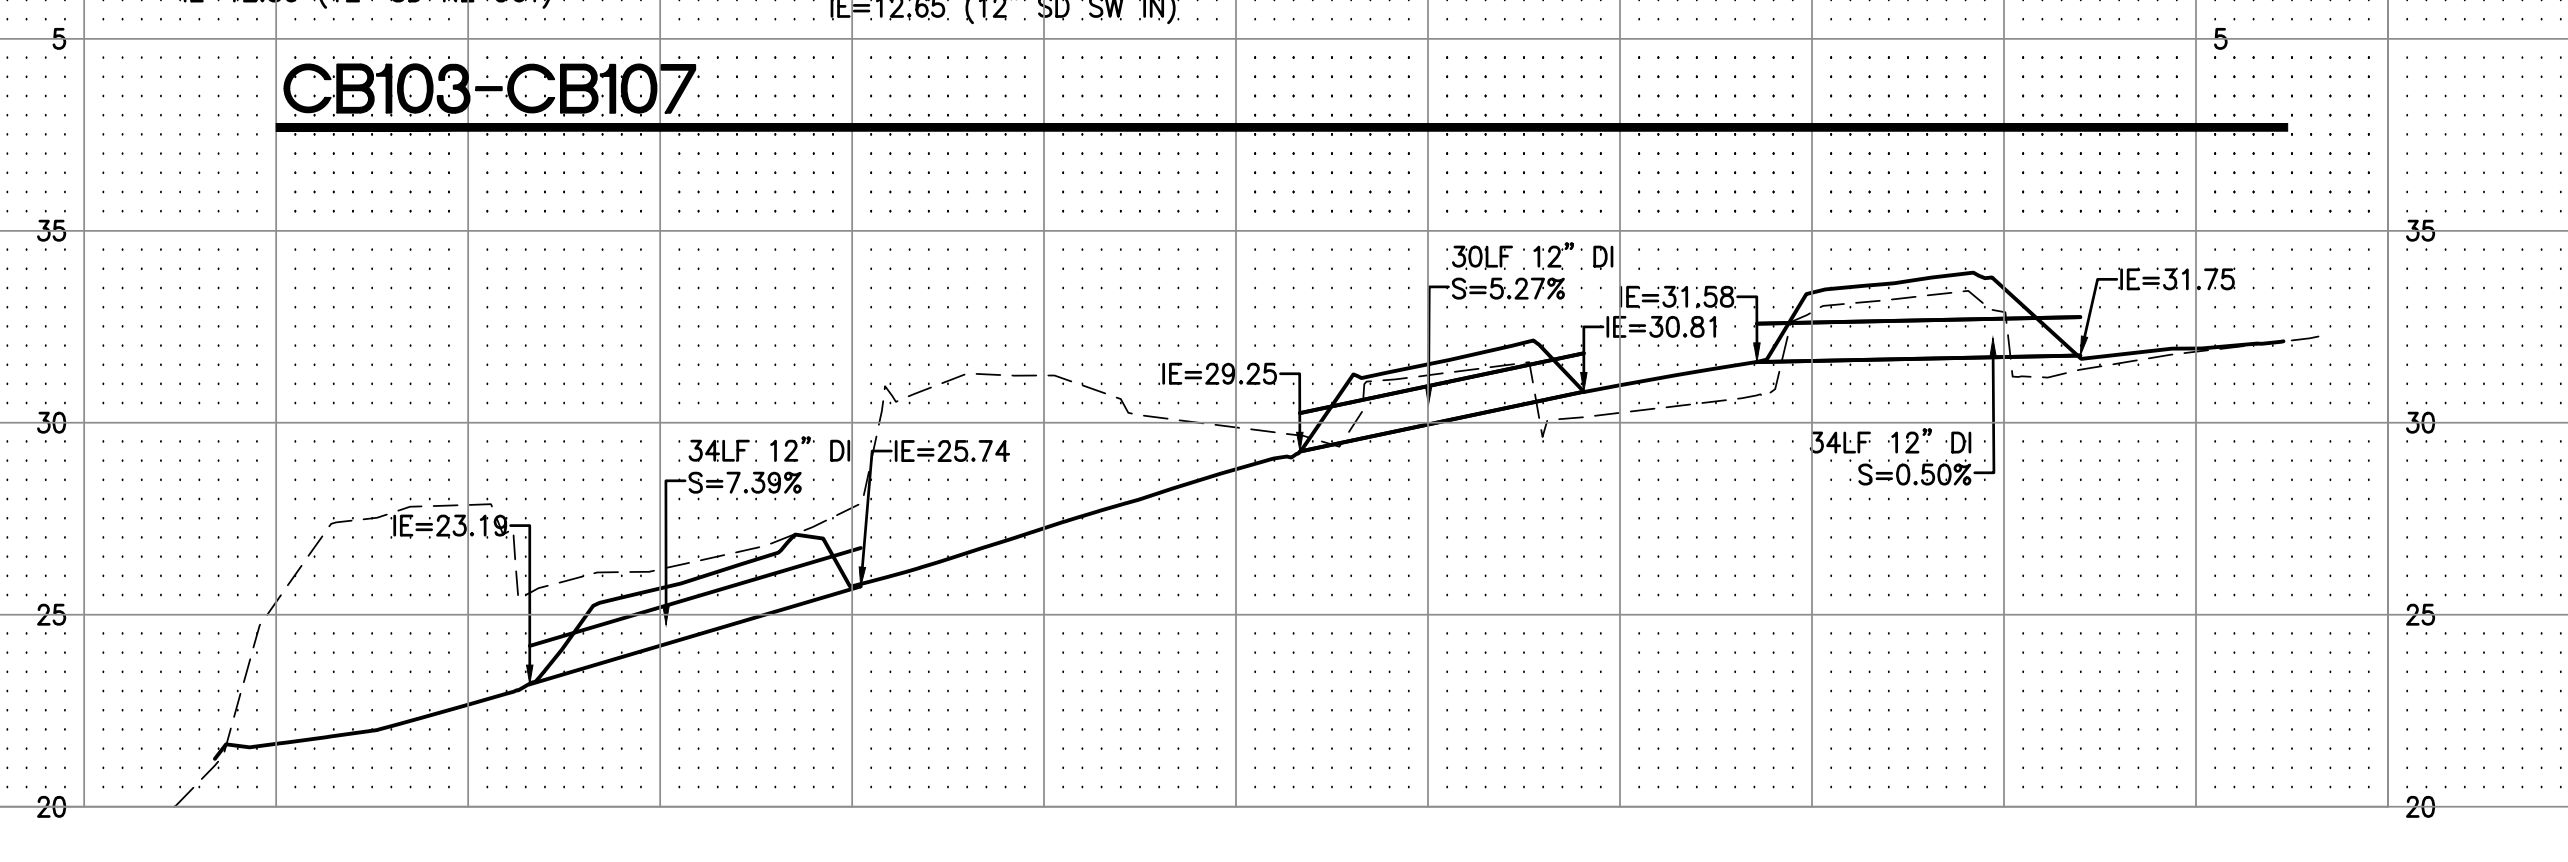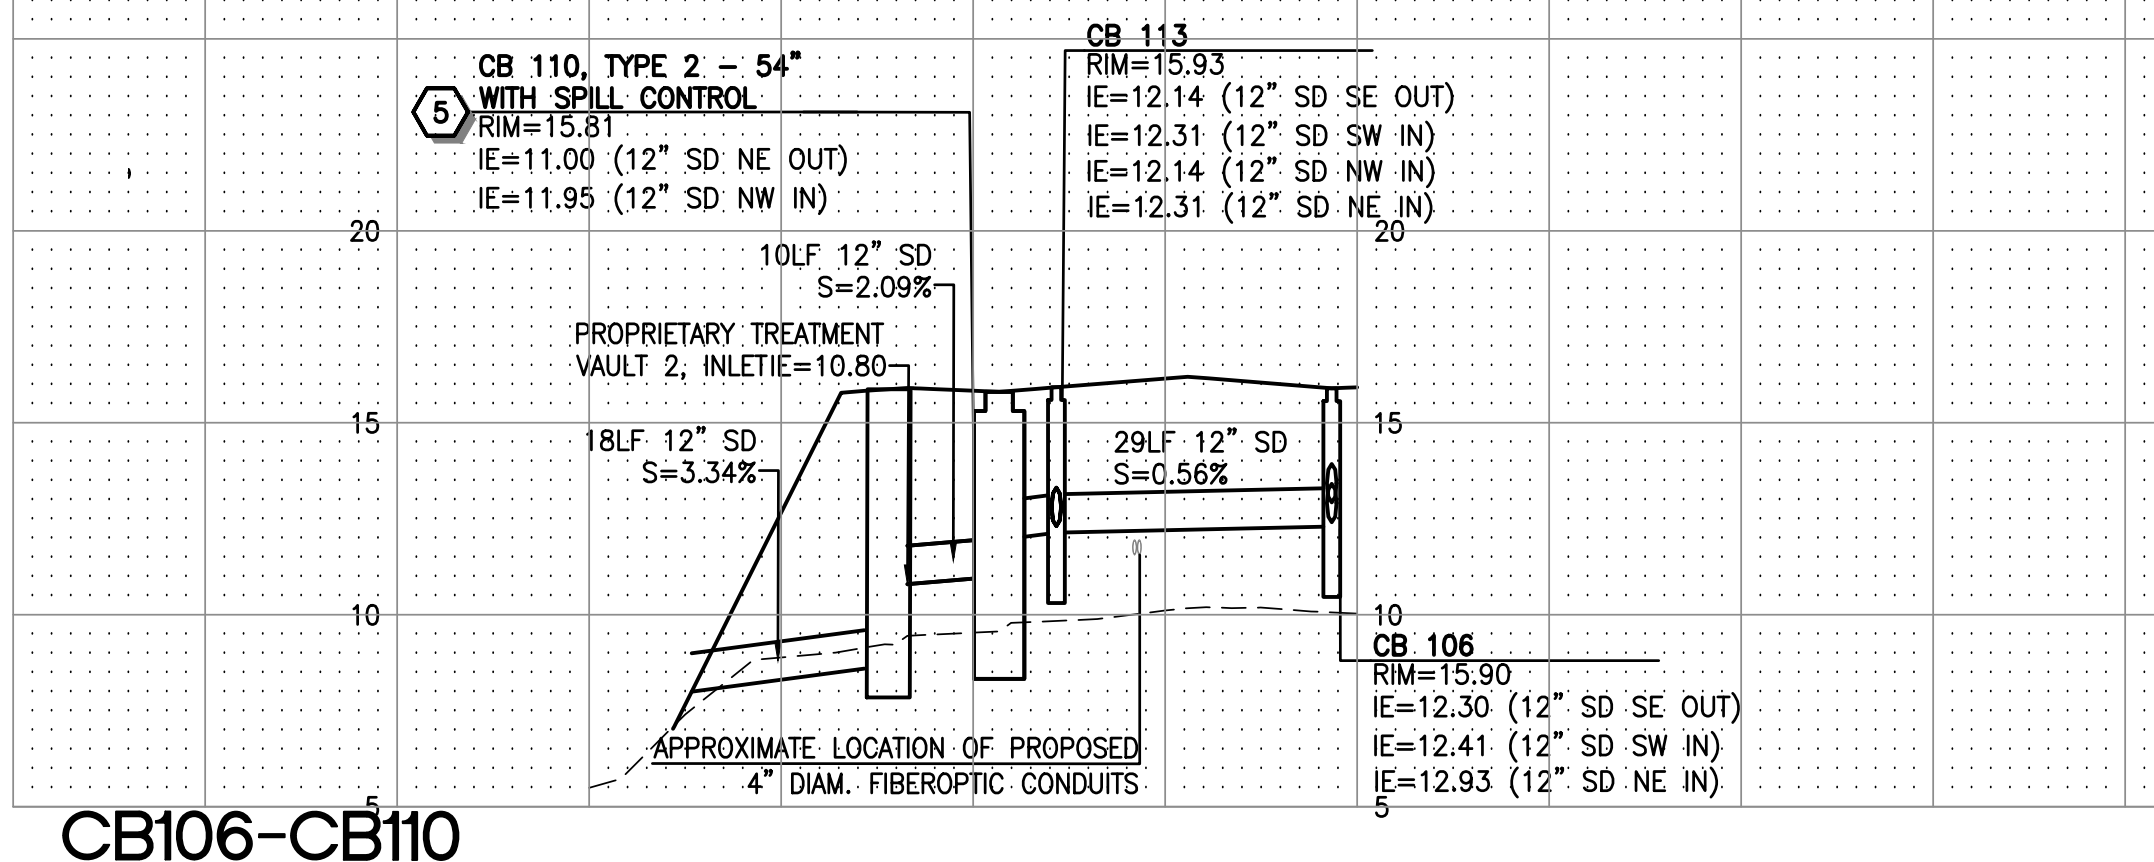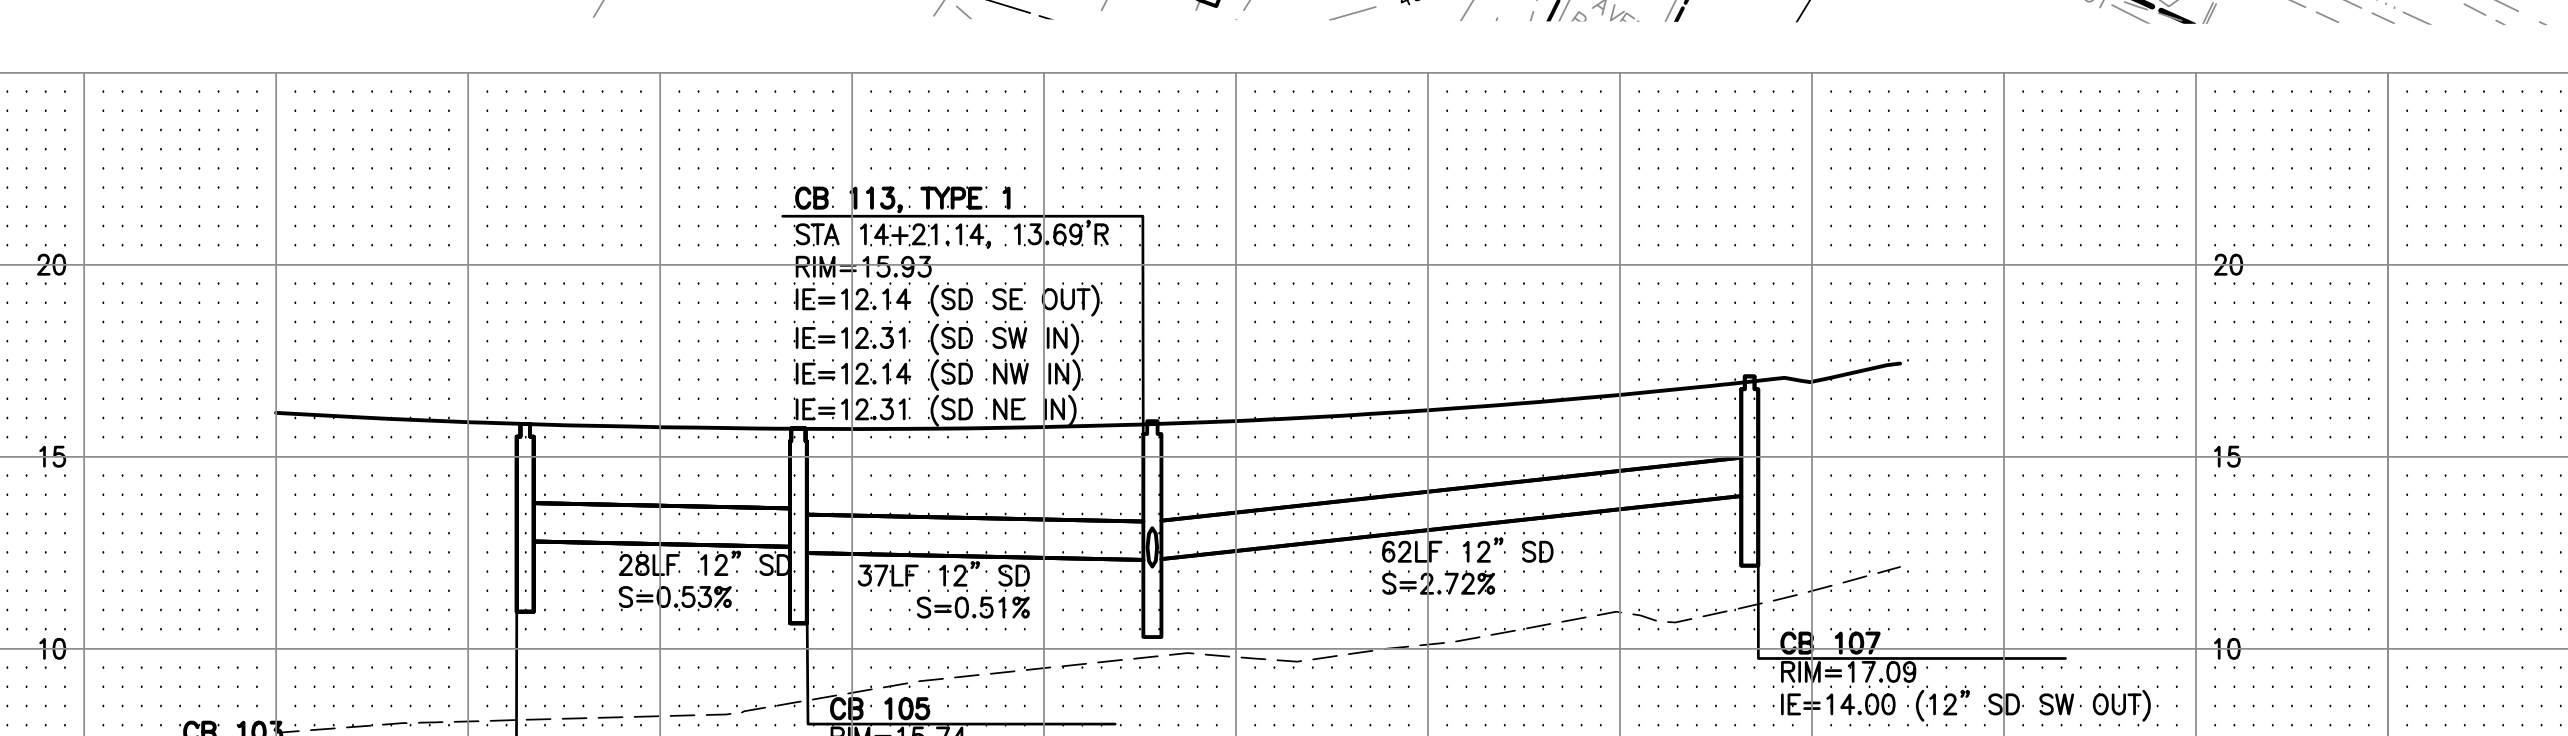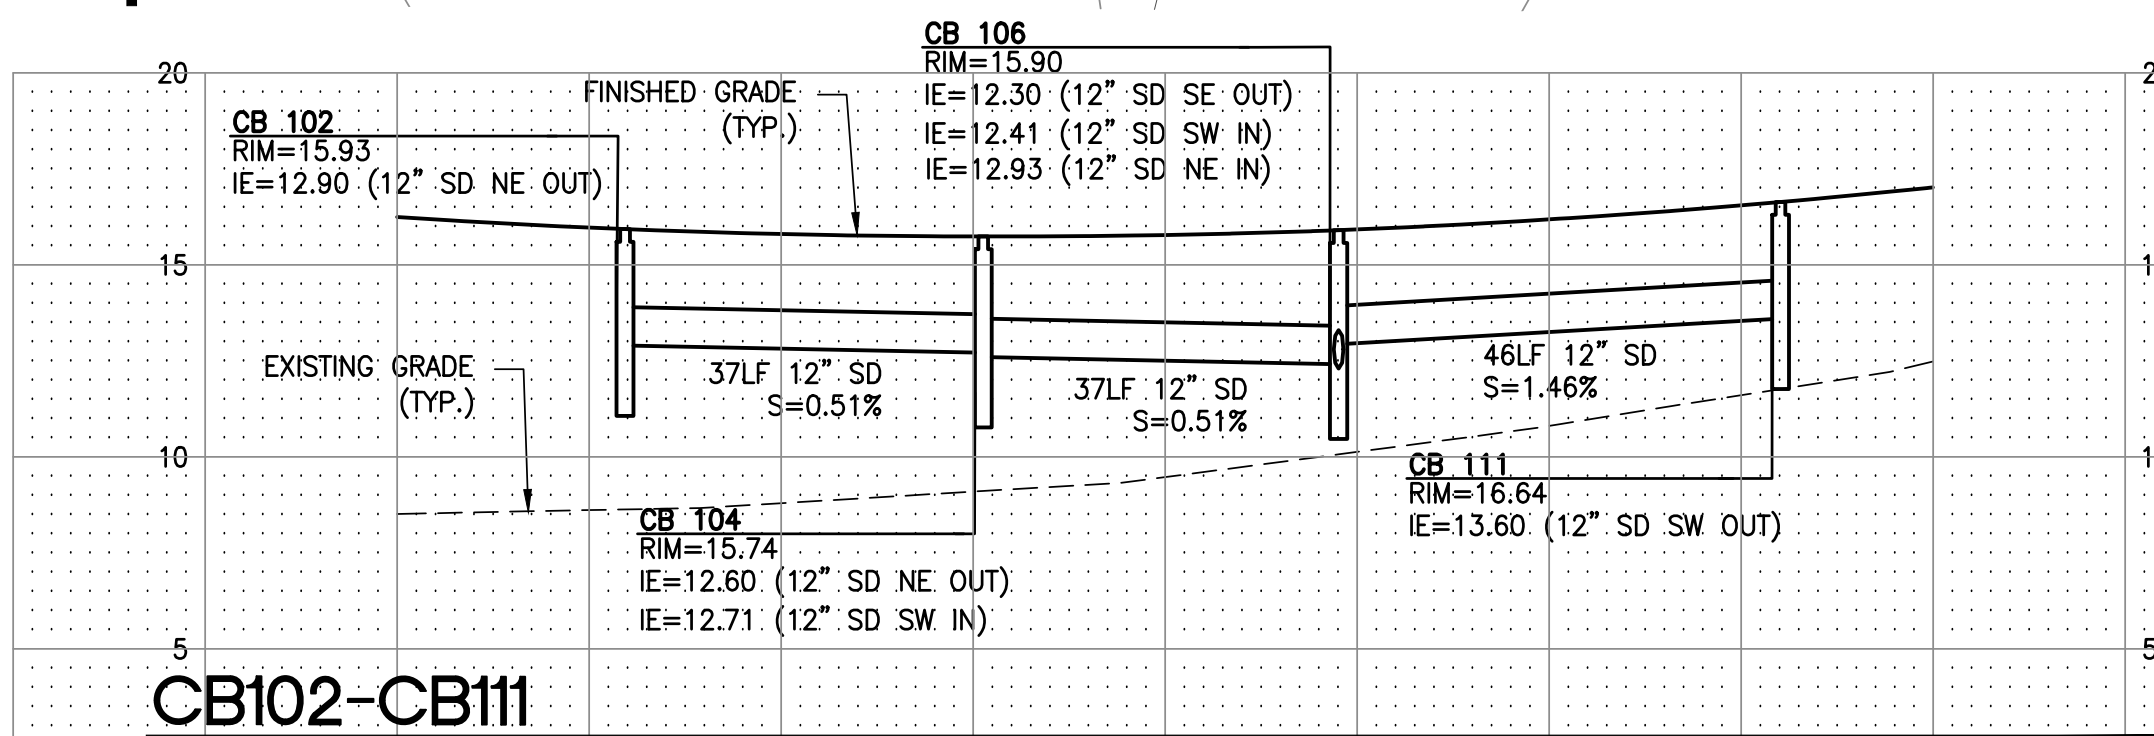

DITCH AND DRIVEWAY CULVERT PROFILE

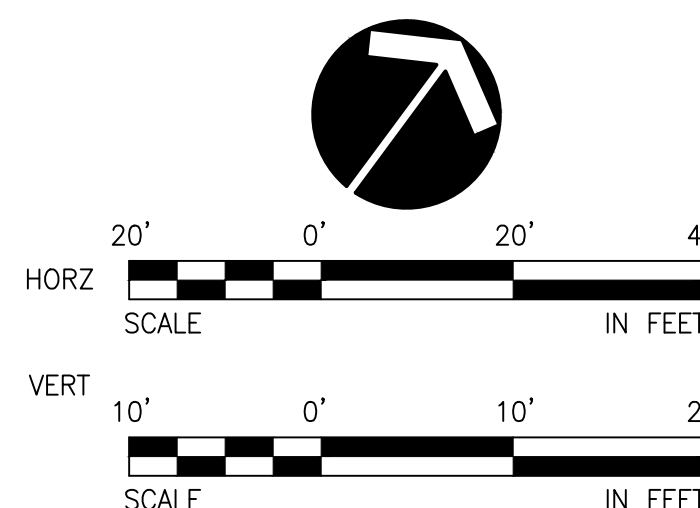

REVISIONS

No.	BY	DATE	DESCRIPTION

SURVEYED: COUNTY


DESIGNED: DAS

DRAWN: AK

CHECKED: GSL

CRP No. 2626

DATE: 08/28/24

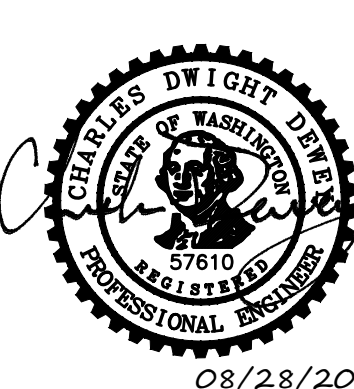



KITSAP COUNTY
DEPT. OF PUBLIC WORKS
614 DIVISION STREET MS-28
PORT ORCHARD, WA 98366
TEL:(360) 337-5777 FAX:(360) 337-4867

HARPER ESTUARY BARRIER
CORRECTION
DRAINAGE PLAN AND PROFILE

KITSAP COUNTY, WASHINGTON
SECTION 2, TOWNSHIP 23 NORTH, RANGE 2 EAST, W.M.

SHEET
DD02
46
OF
55

XREF LIST
Ltscale: 1
Resolved
TBLK
C510G432
C510R270
HARPER
T510X800
C510U630
C510R510
C510G950
Unresolved
C510U900
VicMap
Section Sub Detail
Parcel Overview Detail
Right-of-way Detail

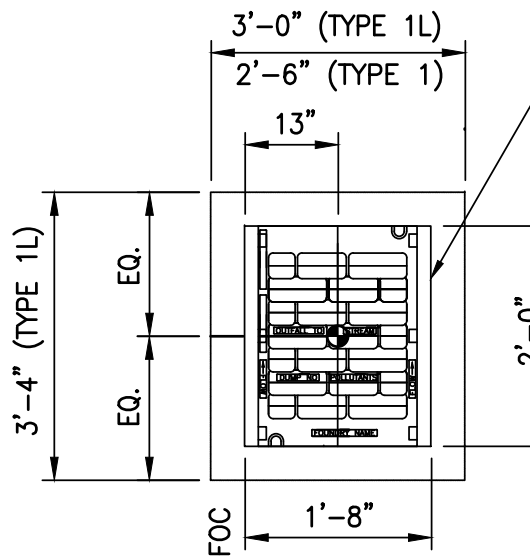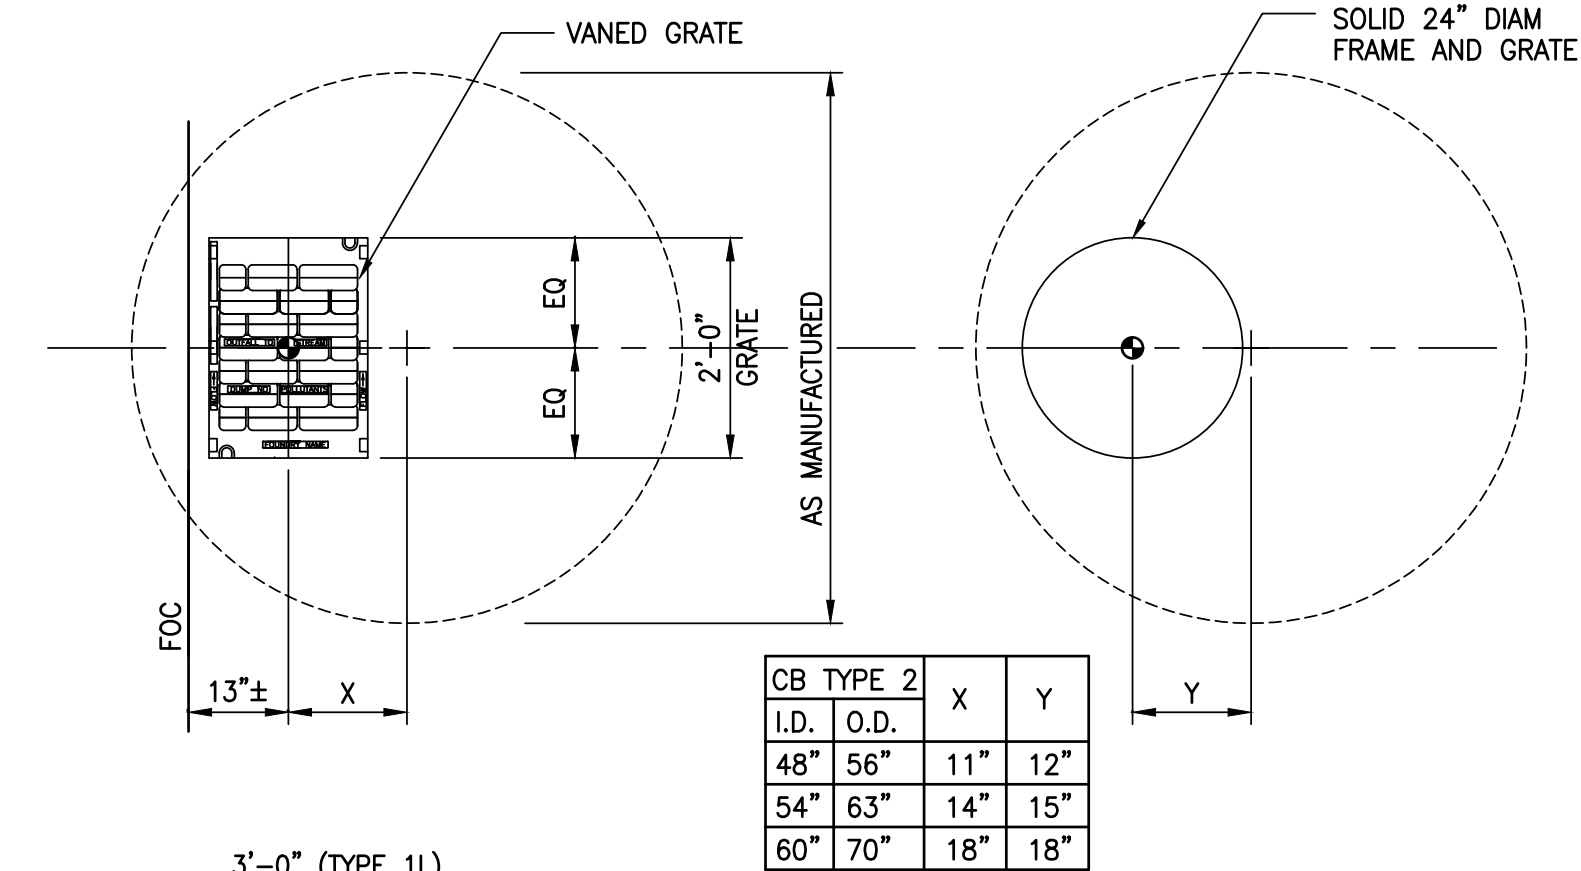

TYPE 1 & TYPE 1L

TYPE 2

KEY


- CENTER OF GRATE
- CENTER OF STRUCTURE

NOTES:

- CENTER OF GRATE = CENTER OF STRUCTURE FOR TYPE 1 AND TYPE 1L STRUCTURES ONLY.
- SPECIFIED NORTHING AND EASTING OR STATION AND OFFSET REFERENCE CENTER OF STRUCTURE FOR ALL DRAINAGE FACILITIES, UNLESS NOTED OTHERWISE.
- RIM ELEVATION AND STATION/OFFSET OR NORTHING/EASTING REFERENCES ARE TO CENTER OF STRUCTURE.

STRUCTURE PLACEMENT DETAIL



NOT TO SCALE

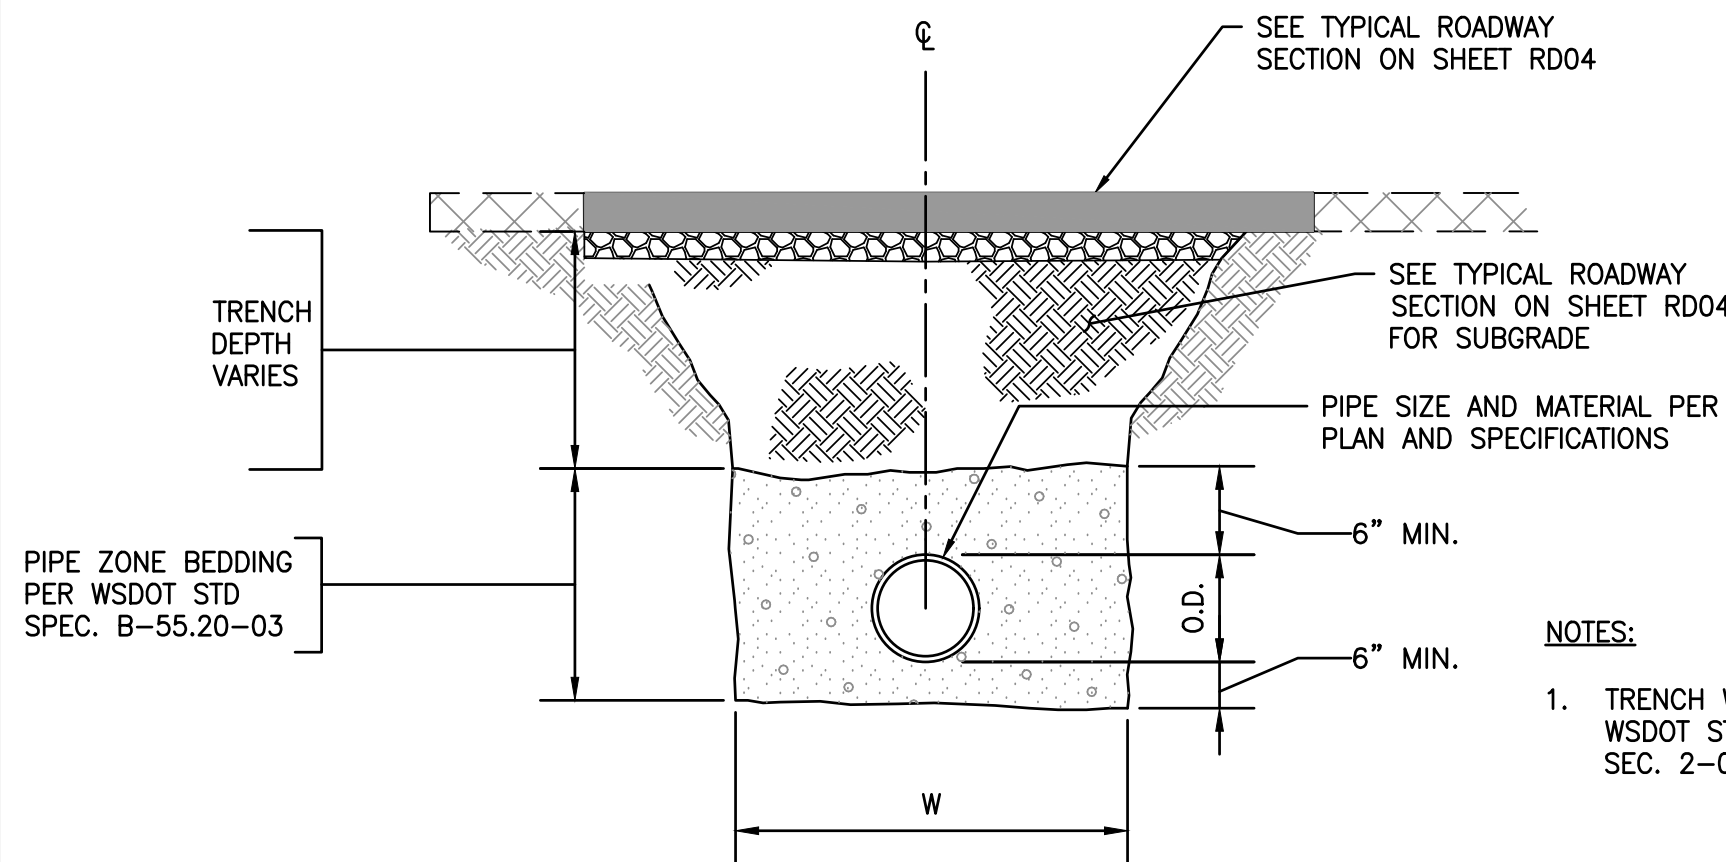

TYPICAL TRENCH


NOT TO SCALE

TYPICAL DRAINAGE DITCH SECTION

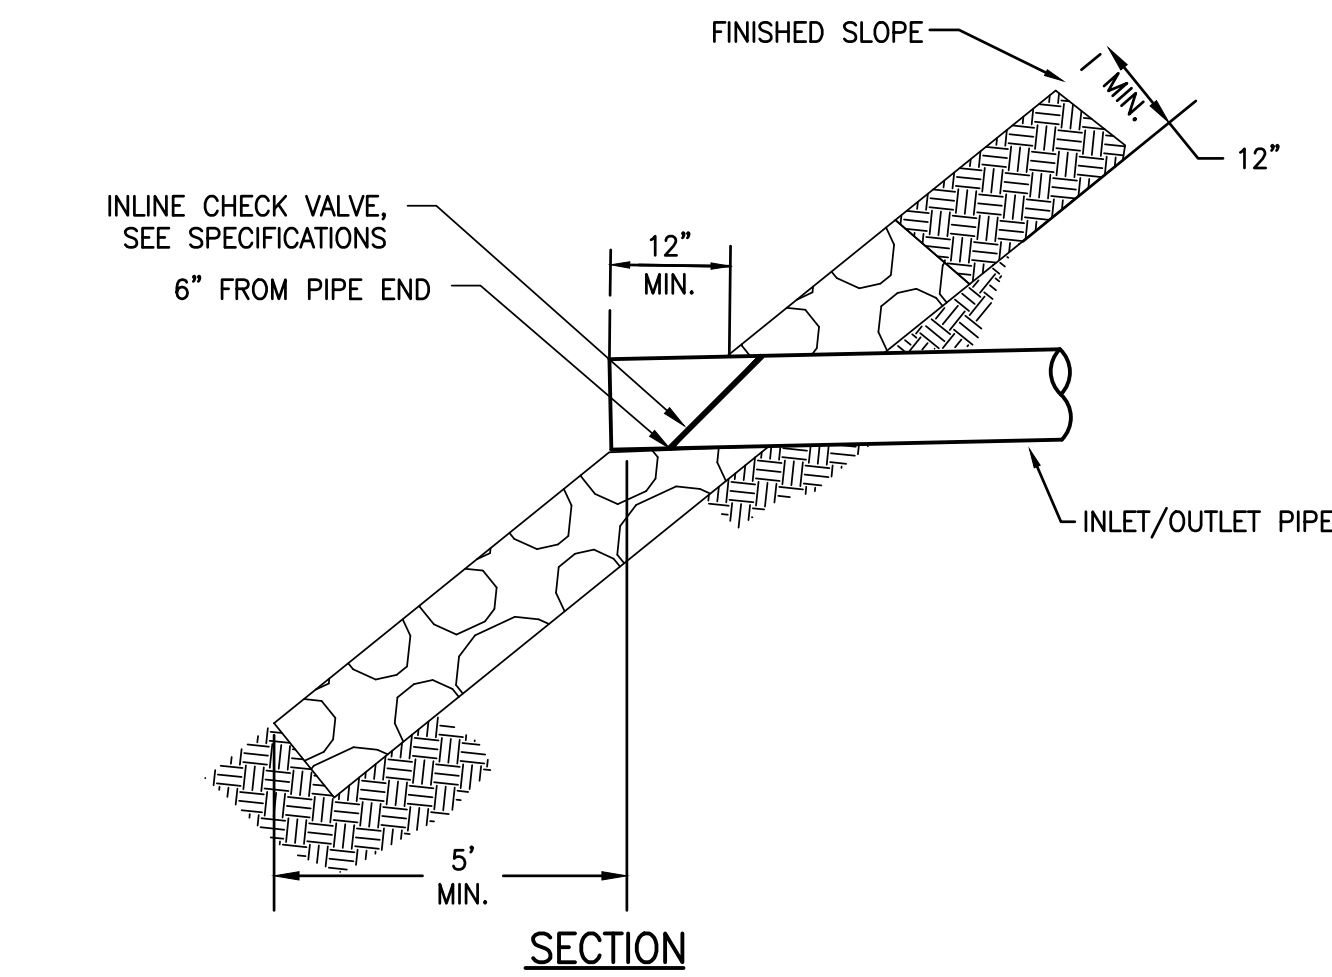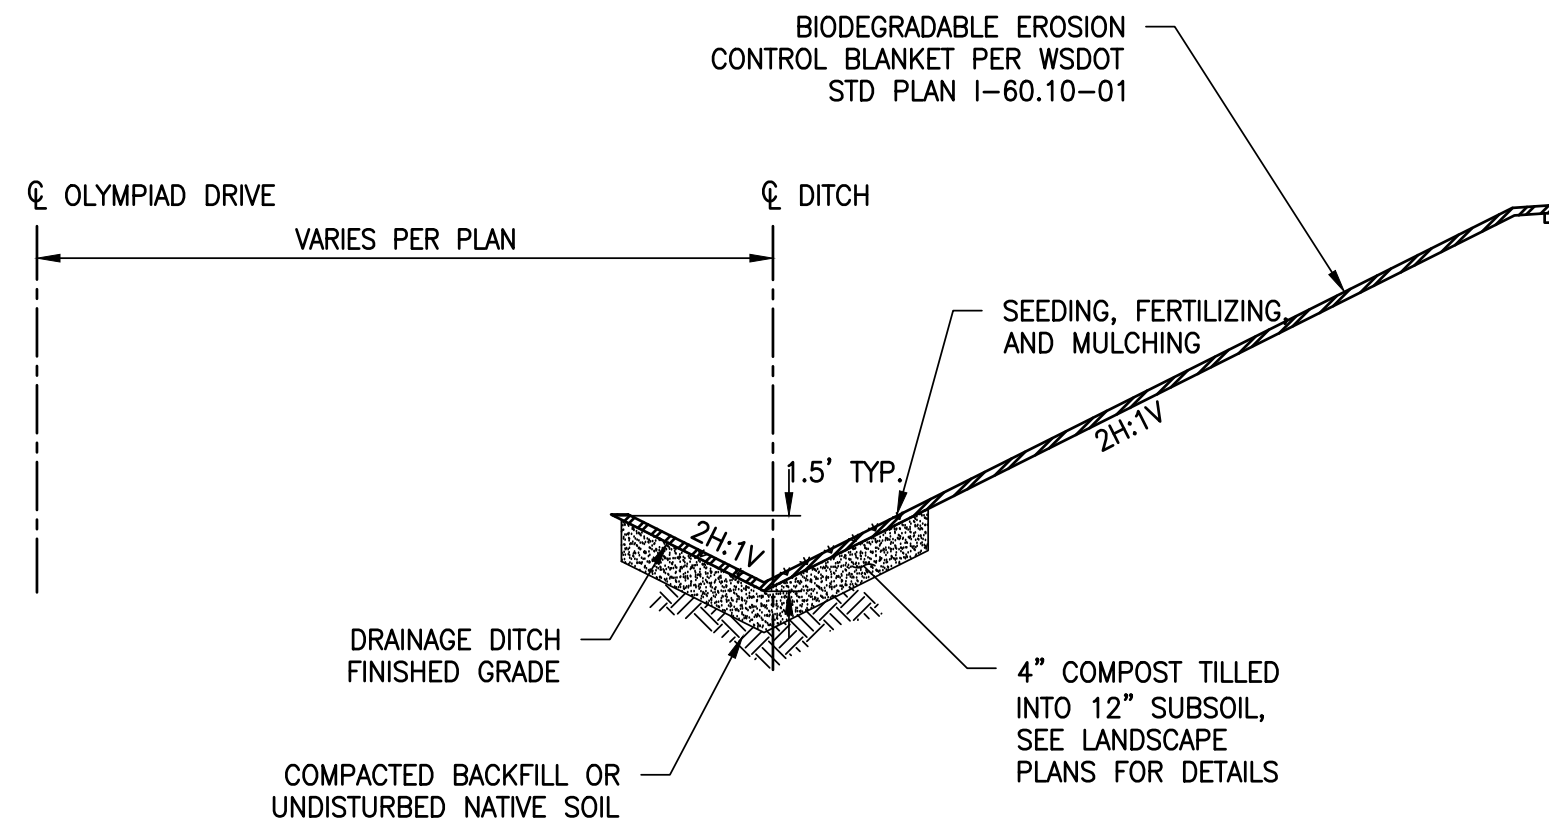


ESTUARY OUTLET PROTECTION WITH IN-LINE CHECK VALVE

NOT TO SCALE

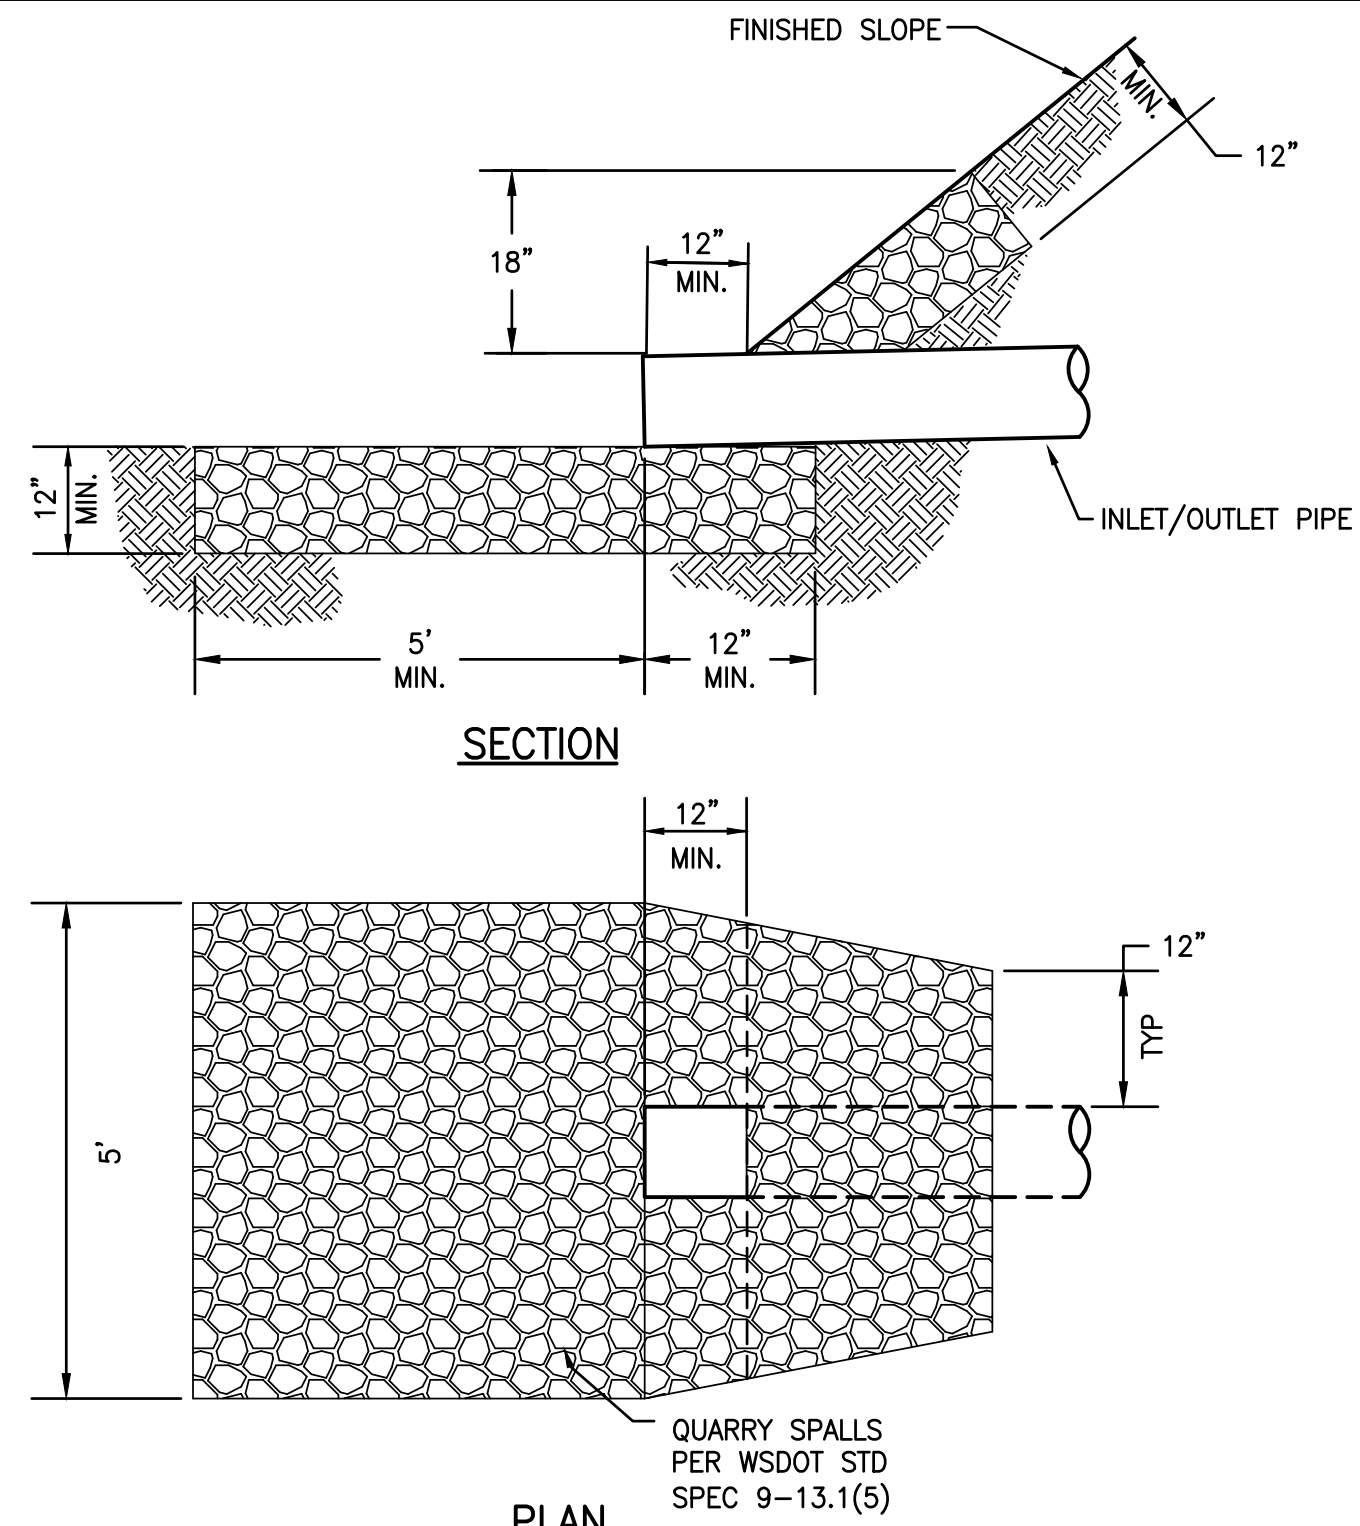


CULVERT INLET/OUTLET PROTECTION

NOT TO SCALE

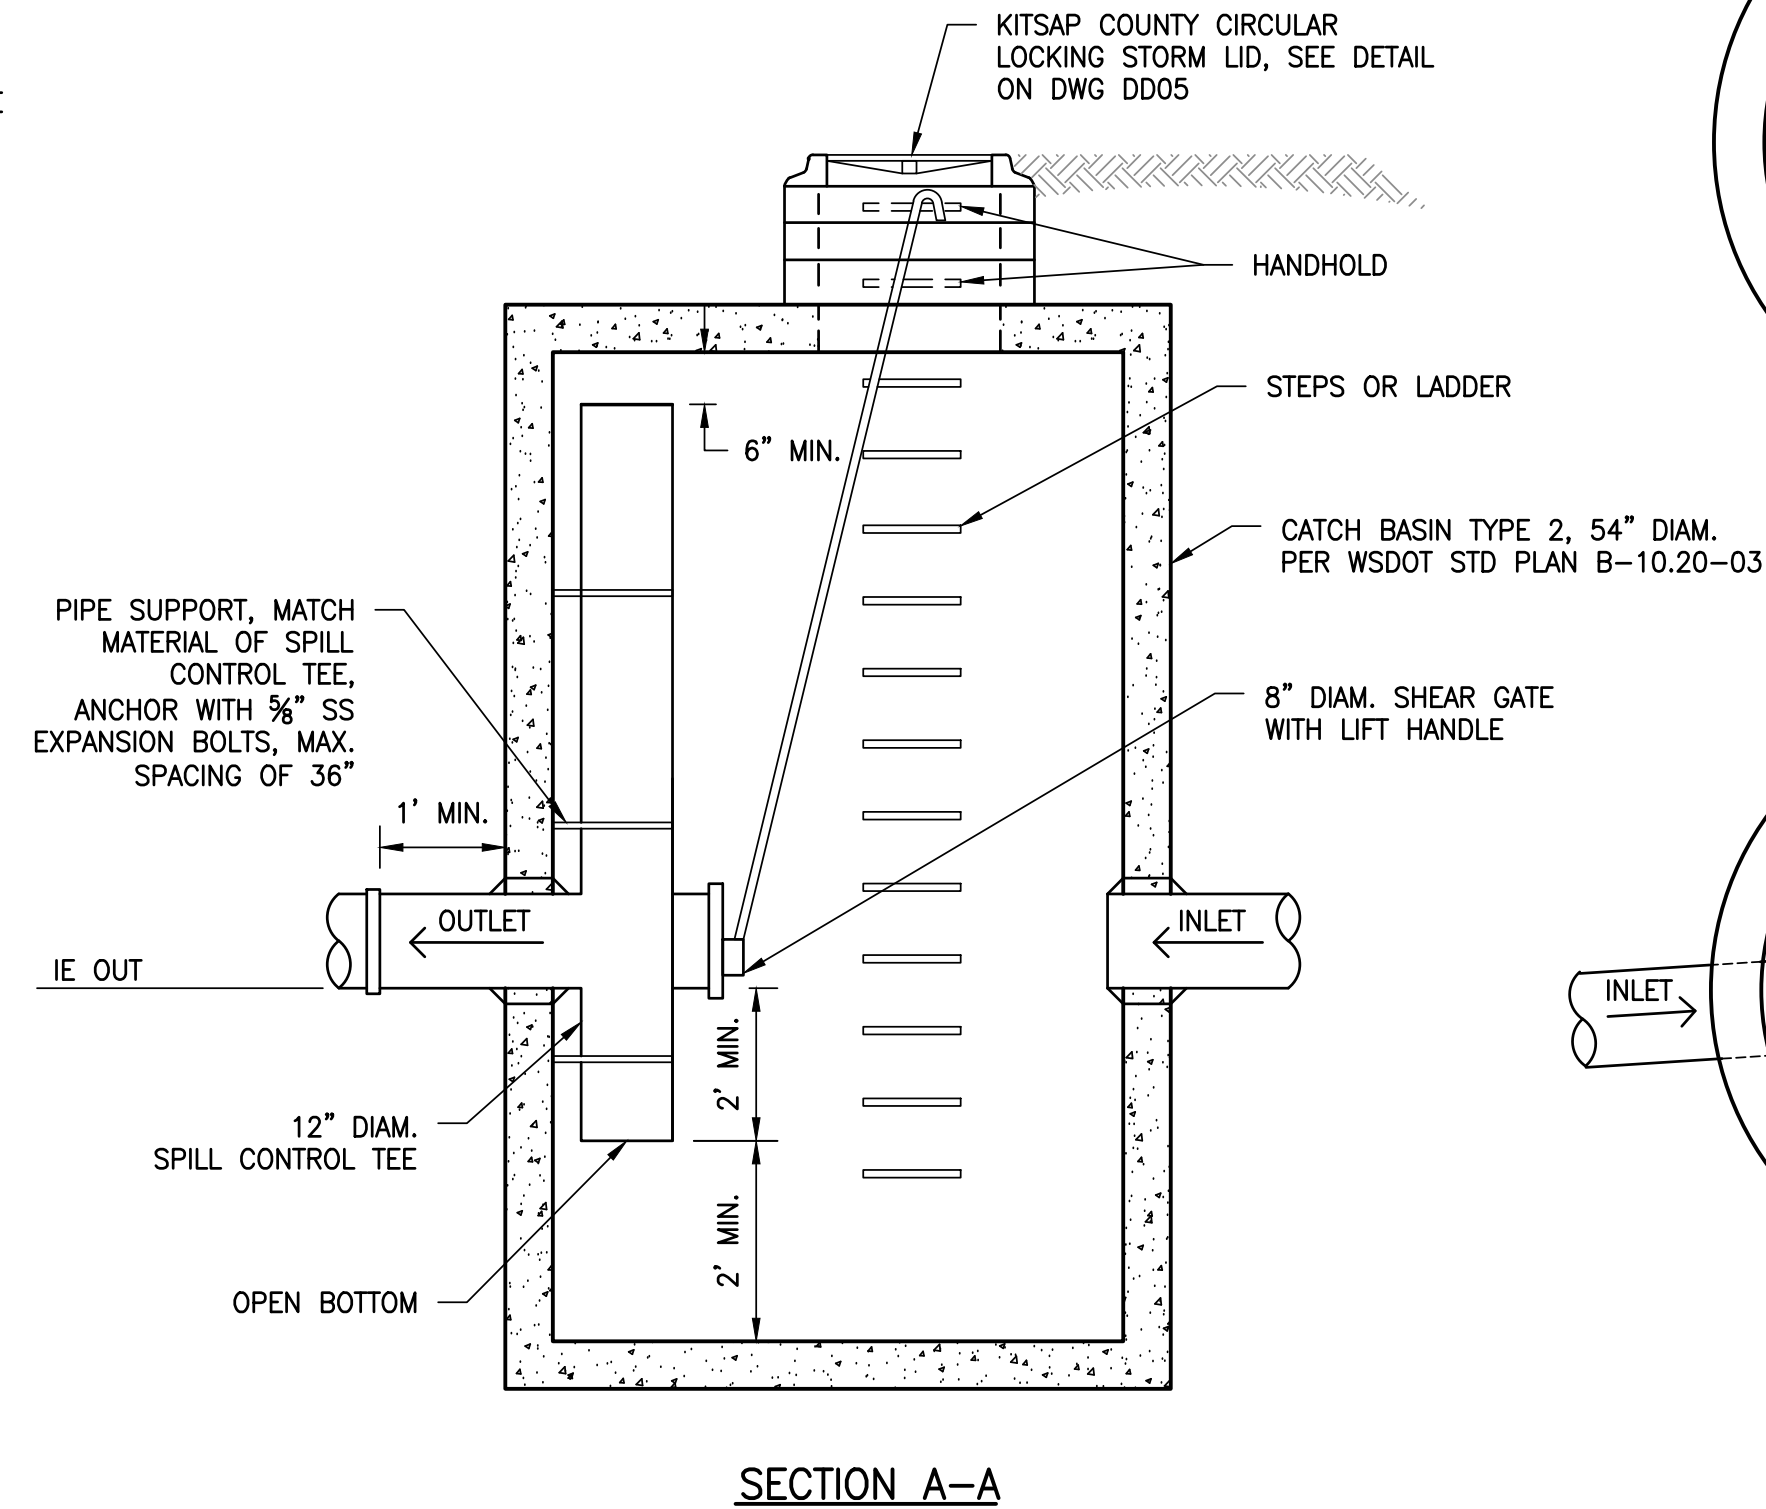

CATCH BASIN TYPE 2 WITH SPILL CONTROL


NOT TO SCALE

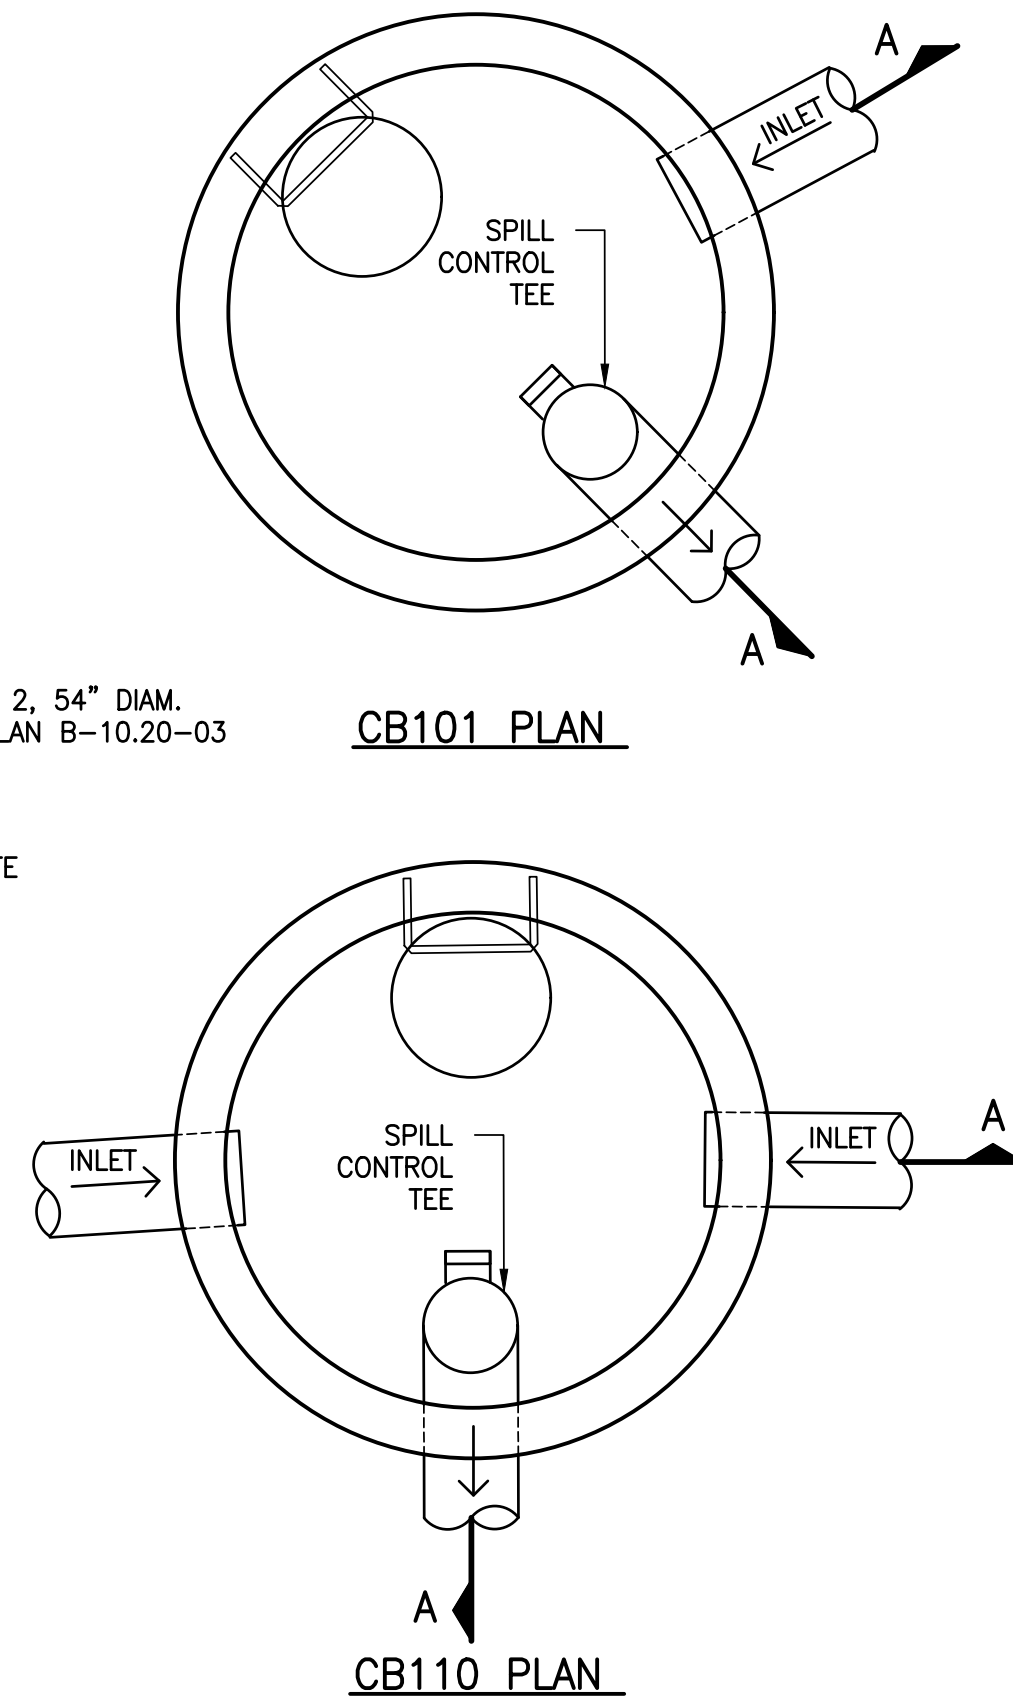

Plotted: Aug 28, 2024 - 12:07pm
C:\PROJECT\32500\32510.Dwg 09_DD03-DD04.dwg Layout Name: DD03
evc.ho

REVISIONS			
No.	BY	DATE	DESCRIPTION

SURVEYED: COUNTY
DESIGNED: DAS
DRAWN: AK
CHECKED: GSL
CRP No. 2626
DATE: 08/28/24

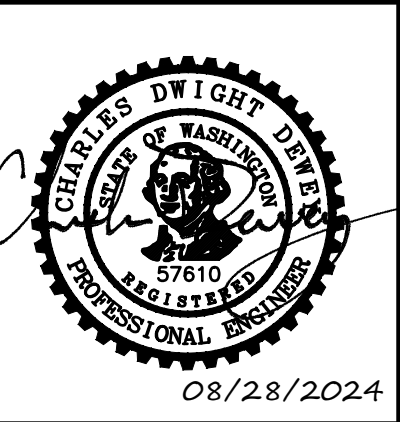


KITSAP COUNTY
DEPT. OF PUBLIC WORKS
614 DIVISION STREET MS-28
PORT ORCHARD, WA 98366
TEL:(360) 337-5777 FAX:(360) 337-4867

HARPER ESTUARY BARRIER
CORRECTION
DRAINAGE DETAILS
KITSAP COUNTY, WASHINGTON
SECTION 2, TOWNSHIP 23 NORTH, RANGE 2 EAST, W.M.


SHEET
DD03
47
OF
55

XREF LIST
Ltscale: 20
Resolved
TIBLK
C510B190
C510R270
C510R900
C510R510
T510X800

Plotted: Aug 28, 2024 - 12:07pm
C:\PROJECT\32500\32510\Draw\09_DD03-DD04.dwg
Layout Name: DD04

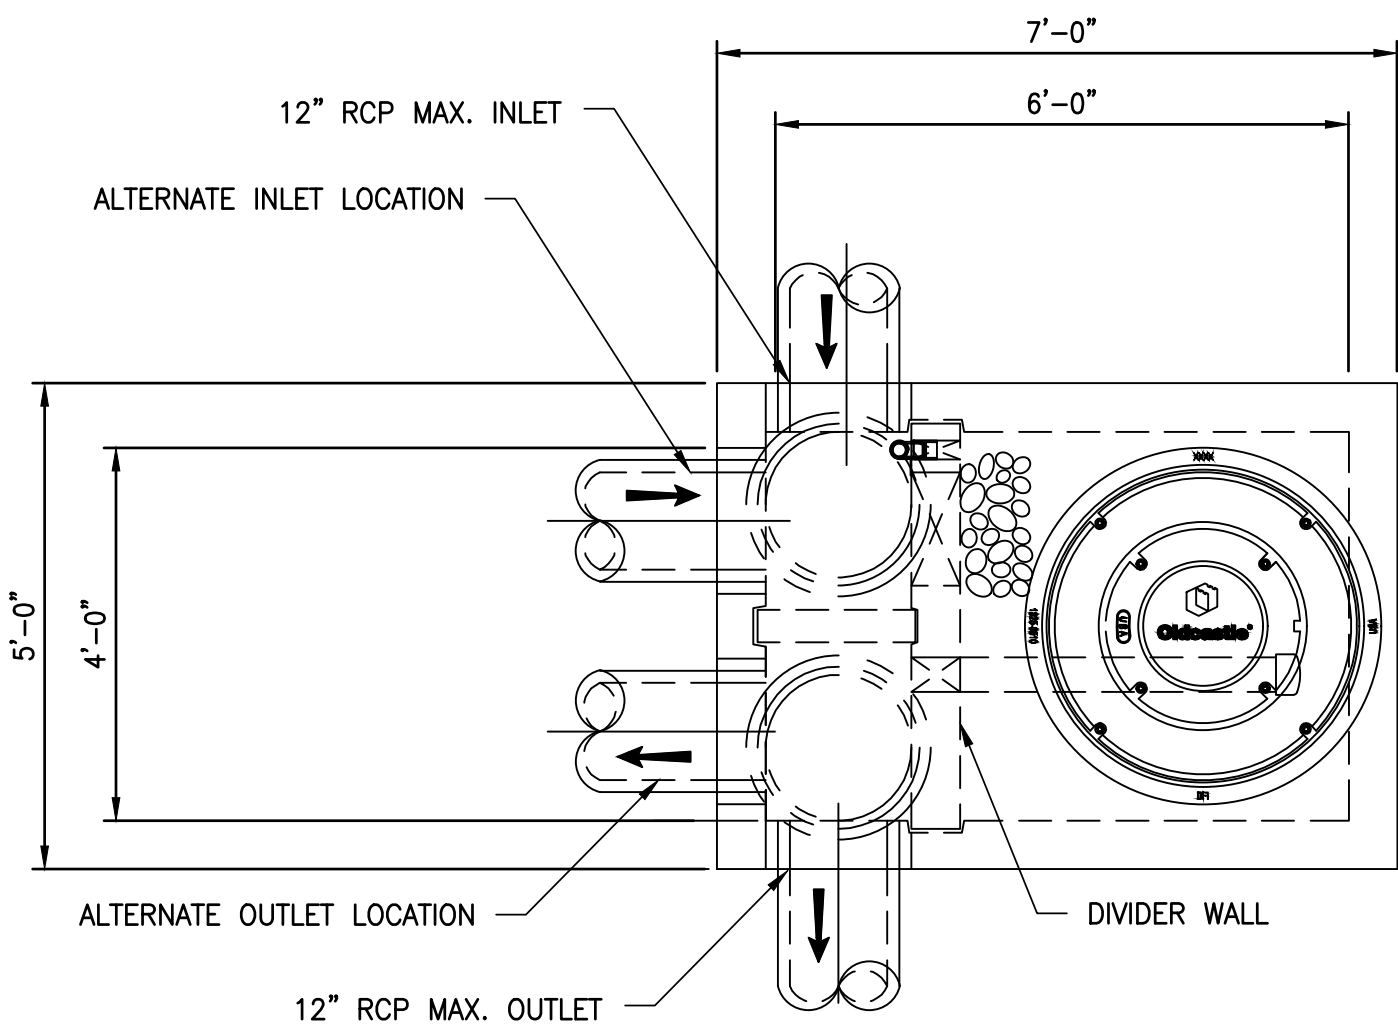


PLAN VIEW

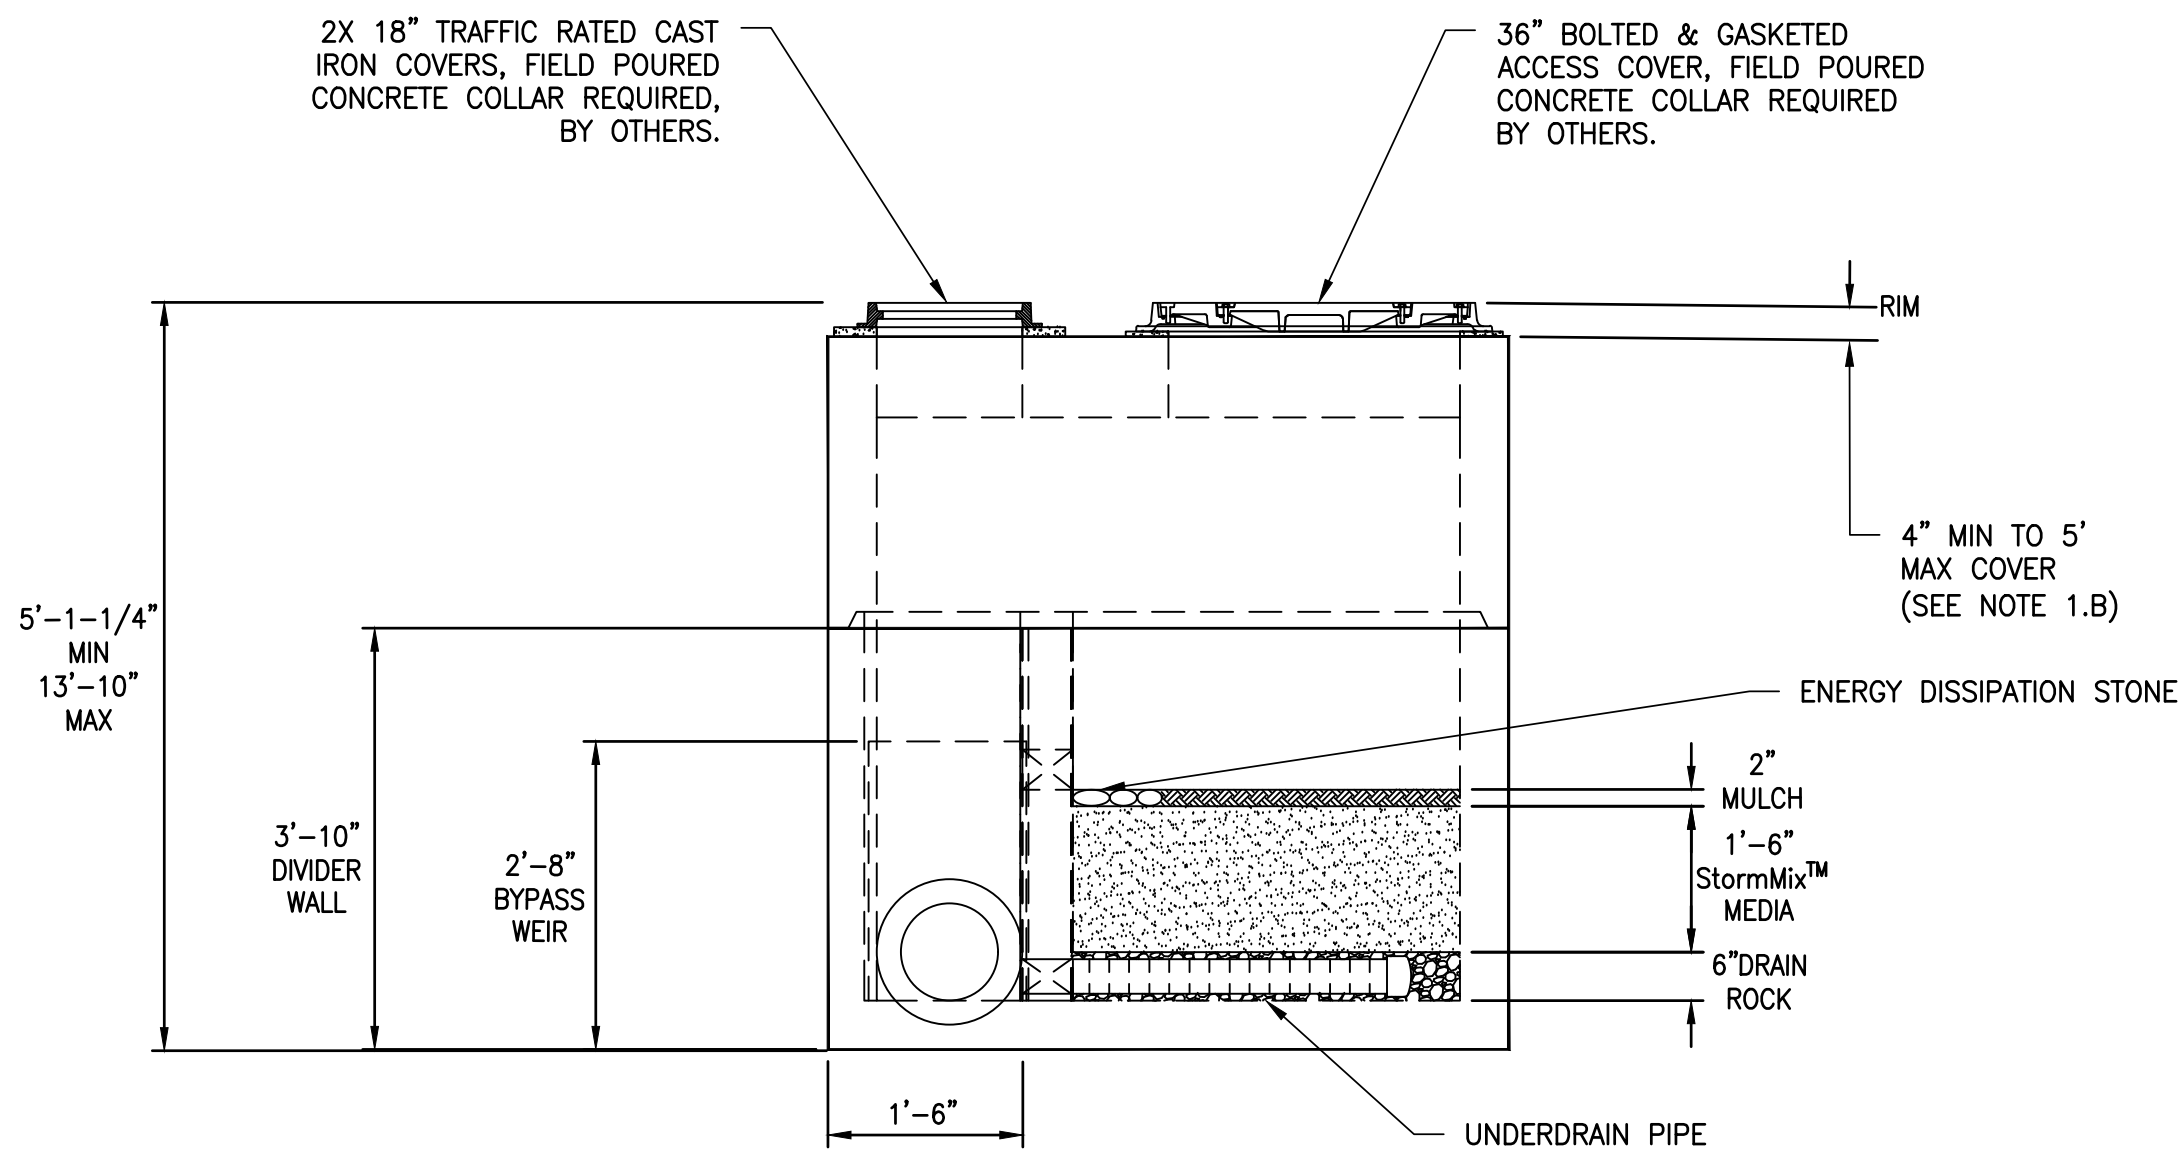


ELEVATION VIEW

WATER QUALITY TREATMENT VAULT 1 (OLDCASTLE BIPOD BPU-46IB, OR APPROVED EQUAL)

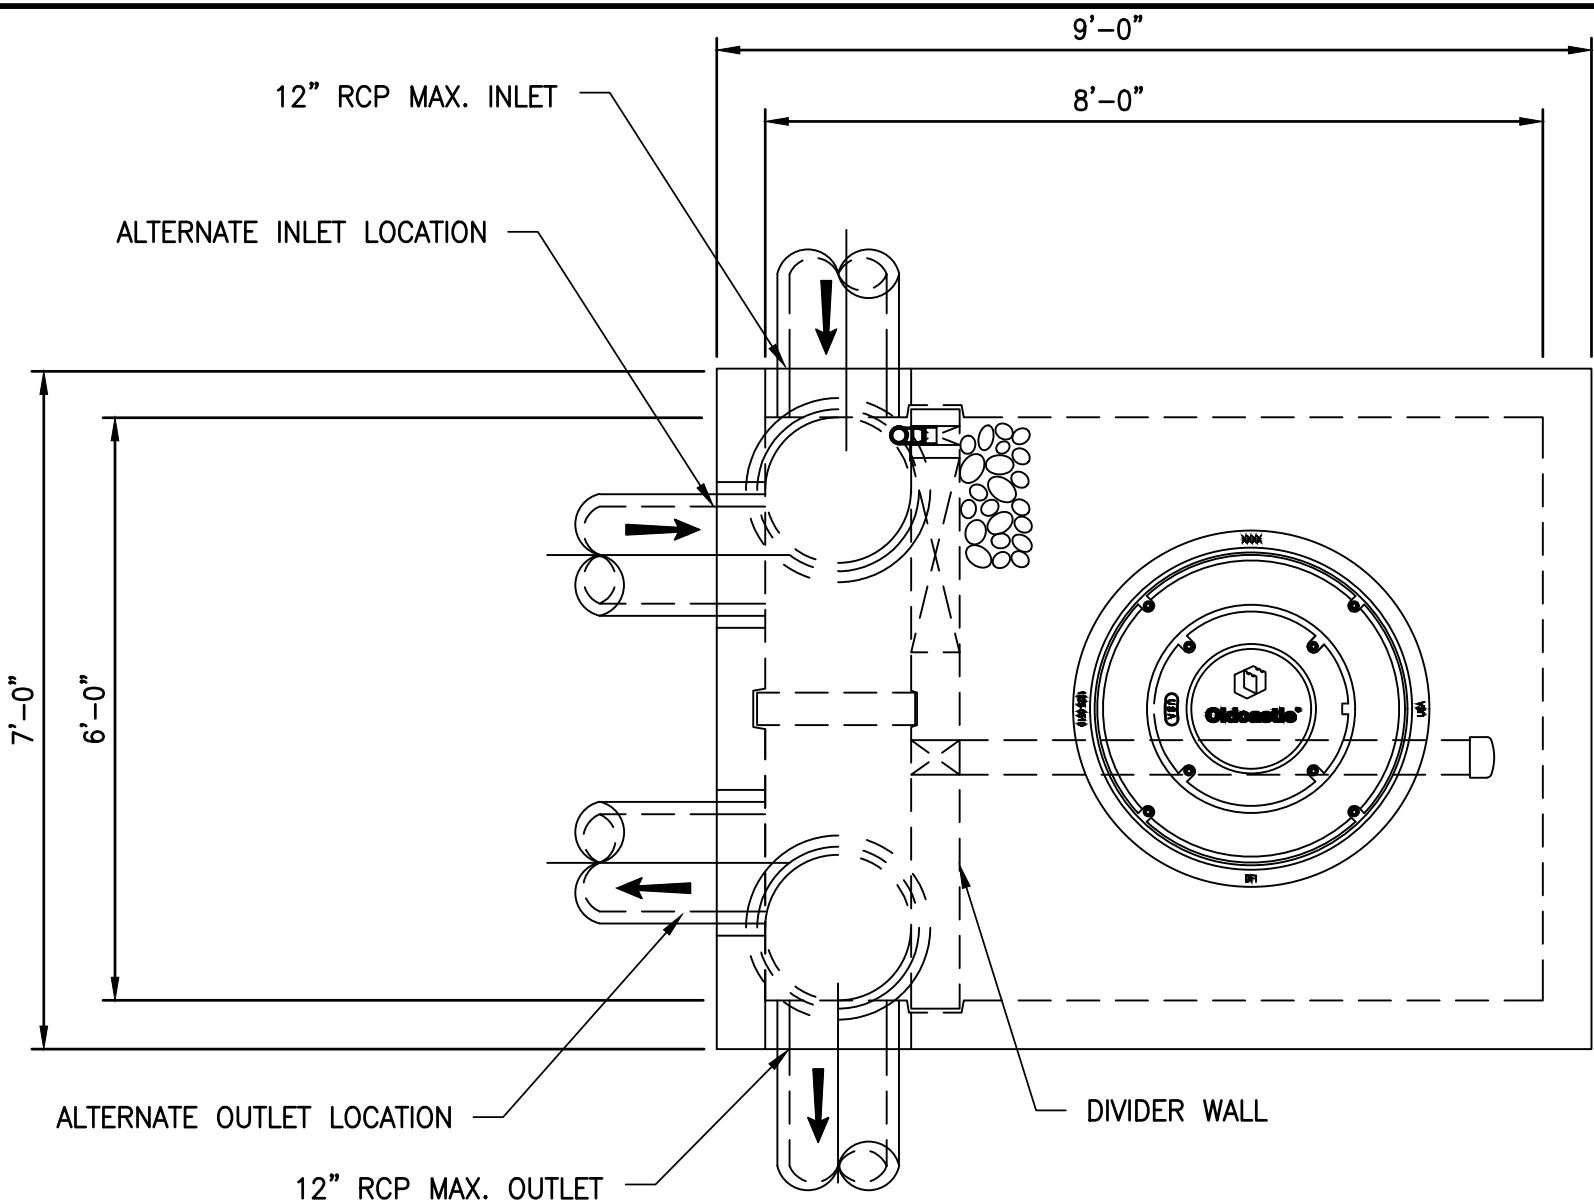

PLAN VIEW

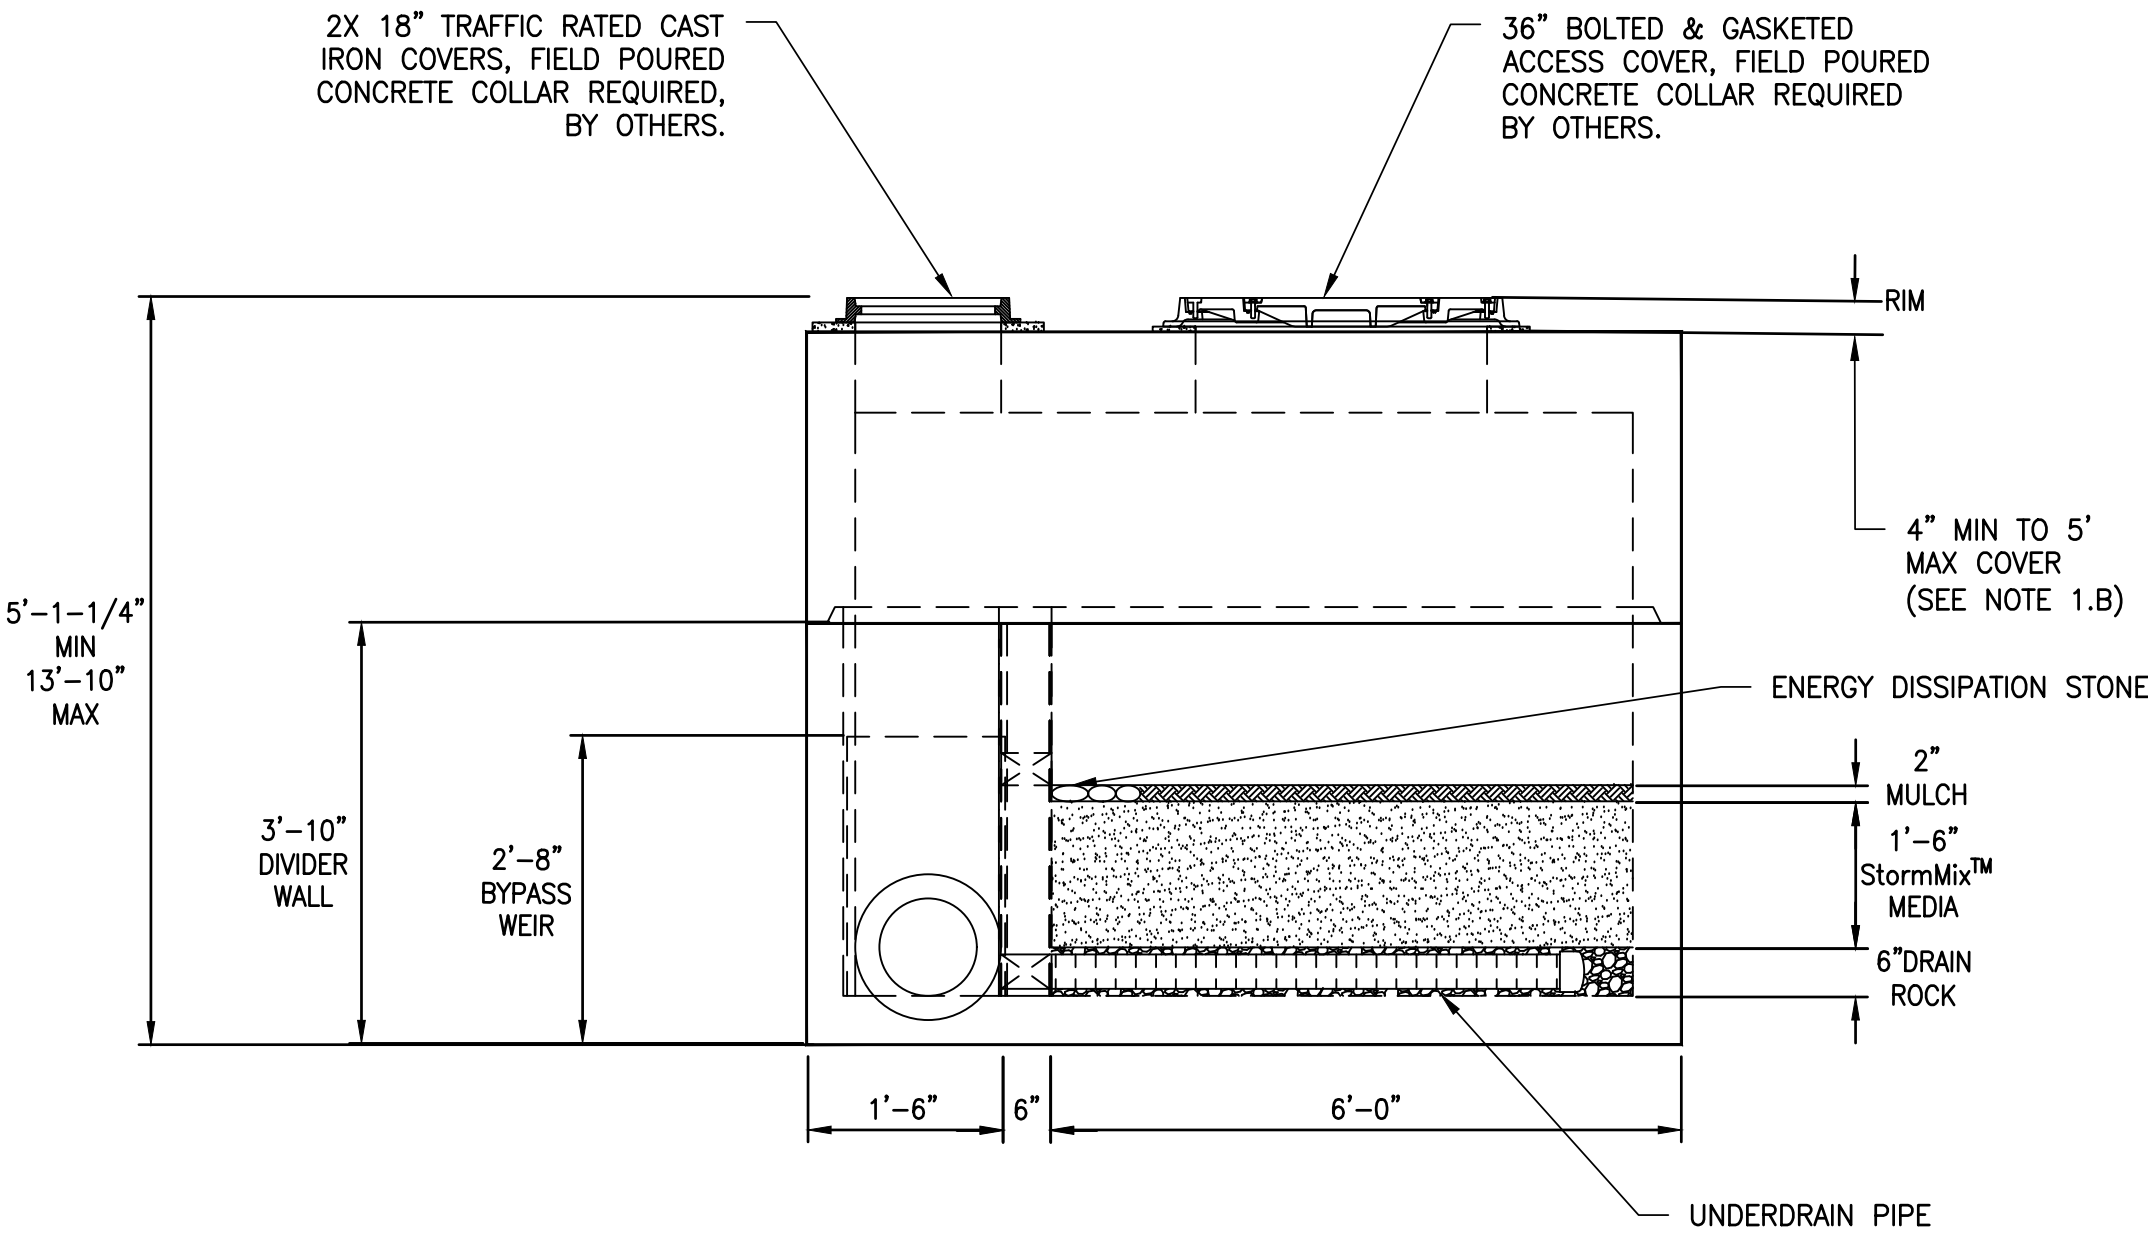

ELEVATION VIEW

WATER QUALITY TREATMENT VAULT 2 (OLDCASTLE BIPOD BPU-68IB, OR APPROVED EQUAL)

NOTES:

- DESIGN LOADINGS:
 - AASHTO HS-20-44 (WITH IMPACT)
 - DESIGN SOIL COVER: 5'-0" MAXIMUM
 - ASSUMED WATER TABLE: BELOW BASE OF PRECAST (ENGINEER-OF-RECORD TO CONFIRM SITE WATER TABLE ELEVATION)
 - LATERAL EARTH PRESSURE: 45 PCF (DRAINED)
 - LATERAL LIVE LOAD SURCHARGE: 80 PSF (APPLIED TO 8'-0" BELOW GRADE)
 - NO LATERAL SURCHARGE FROM ADJACENT BUILDINGS, WALLS, PIERS, OR FOUNDATIONS.
- CONCRETE 28-DAY MINIMUM COMPRESSIVE STRENGTH: 5,000 PSI MINIMUM.
- REINFORCING: REBAR, ASTM A615/A706, GRADE 60
- CEMENT: ASTM C150
- REQUIRED ALLOWABLE SOIL BEARING CAPACITY: 2,500 PSF
- REFERENCE STANDARD:
 - ASTM C890
 - ASTM C913
 - ACI 318-14
- THIS STRUCTURE IS DESIGNED TO THE PARAMETERS NOTED HEREIN. ENGINEER-OF-RECORD SHALL VERIFY THAT NOTED PARAMETERS MEET OR EXCEED PROJECT REQUIREMENTS. IF DESIGN PARAMETERS ARE INCORRECT, REVIEWING ENGINEER/AUTHORITY SHALL NOTIFY OLDCASTLE INFRASTRUCTURE UPON REVIEW.
- INLET AND OUTLET HOLES WILL BE FACTORY CORED/CAST PER PLANS AND CUSTOMER REQUIREMENTS. INLET AND OUTLET LOCATIONS CAN BE MIRRORED.
- CONTRACTOR RESPONSIBLE TO VERIFY ALL SIZES, LOCATIONS, AND ELEVATIONS OF OPENINGS.
- CONTRACTOR RESPONSIBLE TO ENSURE ADEQUATE BEARING SURFACE IS PROVIDED (I.E. COMPACTED AND LEVEL PER PROJECT SPECIFICATIONS).
- SECTION HEIGHTS, SLAB/WALL THICKNESSES, AND KEYWAYS ARE SUBJECT TO CHANGE AS REQUIRED FOR SITE REQUIREMENTS AND/OR DUE TO PRODUCT AVAILABILITY AND PRODUCTION FACILITY CONSTRAINTS.
- MAXIMUM PICK WEIGHTS:
 - TOP: XX,XXX LBS
 - BASE: XX,XXX LBS*(* COMBINED WEIGHT OF BASE INCLUDES BYPASS WEIR, DIVIDER WALL, ROCK & MEDIA)
- INTERNALS SHALL CONSIST OF UNDERDRAIN PIPE, ROCK, STORMMIX MEDIA, MULCH, DIVIDER WALL, BYPASS WEIR AND OPTIONAL DRAIN DOWN.



Oldcastle Infrastructure™ A CIBI COMPANY		
Ph: 800.579.8819 www.oldcastleinfrastructure.com/stormwater		
THIS DOCUMENT IS THE PROPERTY OF OLDCASTLE INFRASTRUCTURE, INC. IT IS CONFIDENTIAL, SUBMITTED FOR REFERENCE PURPOSES ONLY, AND SHALL NOT BE USED IN ANY WAY INJURIOUS TO THE INTERESTS OF, OR WITHOUT THE WRITTEN PERMISSION OF OLDCASTLE INFRASTRUCTURE, INC. COPYRIGHT © 2021 OLDCASTLE INFRASTRUCTURE, INC. ALL RIGHTS RESERVED.		
BioPod™ Biofilter System		(STANDARD)
Underground Vault with Internal Bypass		
CUSTOMER		
PROJECT NAME		
SHEET NAME	REVISION	SHEET
Specifier Drawing	REV DATE	1 OF 1

WATER QUALITY TREATMENT VAULT DETAILS

NOT TO SCALE


NOTES:

- CONTRACTOR SHALL PROVIDE TYPE 3E WORKING DRAWINGS FOR ENGINEER APPROVAL FOR WATER QUALITY TREATMENT VAULTS.
- WATER QUALITY TREATMENT VAULTS SHALL CONFORM TO PROJECT SPECIAL PROVISIONS FOR APPROVED EQUAL.

REVISIONS				SURVEYED: COUNTY
No.	BY	DATE	DESCRIPTION	DESIGNED: DAS
				DRAWN: AK
				CHECKED: GSL
				CRP No. 2626
				DATE: 08/28/24



11241 Willows Road NE, Suite 200
Redmond, WA 98052
425.822.4446
www.otak.com

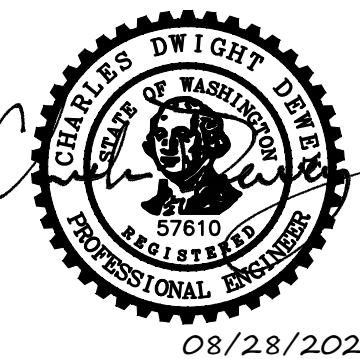

08/28/2024



KITSAP COUNTY
DEPT. OF PUBLIC WORKS
614 DIVISION STREET MS-26
PORT ORCHARD, WA 98366
TEL:(360) 337-5777 FAX:(360) 337-4867

HARPER ESTUARY BARRIER CORRECTION



DRAINAGE DETAILS

KITSAP COUNTY, WASHINGTON
SECTION 2, TOWNSHIP 23 NORTH, RANGE 2 EAST, W.M.

SHEET
DD04



48
OF
55

XREF LIST
Ltscale: 1
Resolved
TBLK
C5100432
C510R270
HARPER
T510X800
C510U630
C510R510
C510G950
Unresolved
C510U900
VicMap
Section Sub Detail
Parcel Overview Detail
Right-of-way Detail

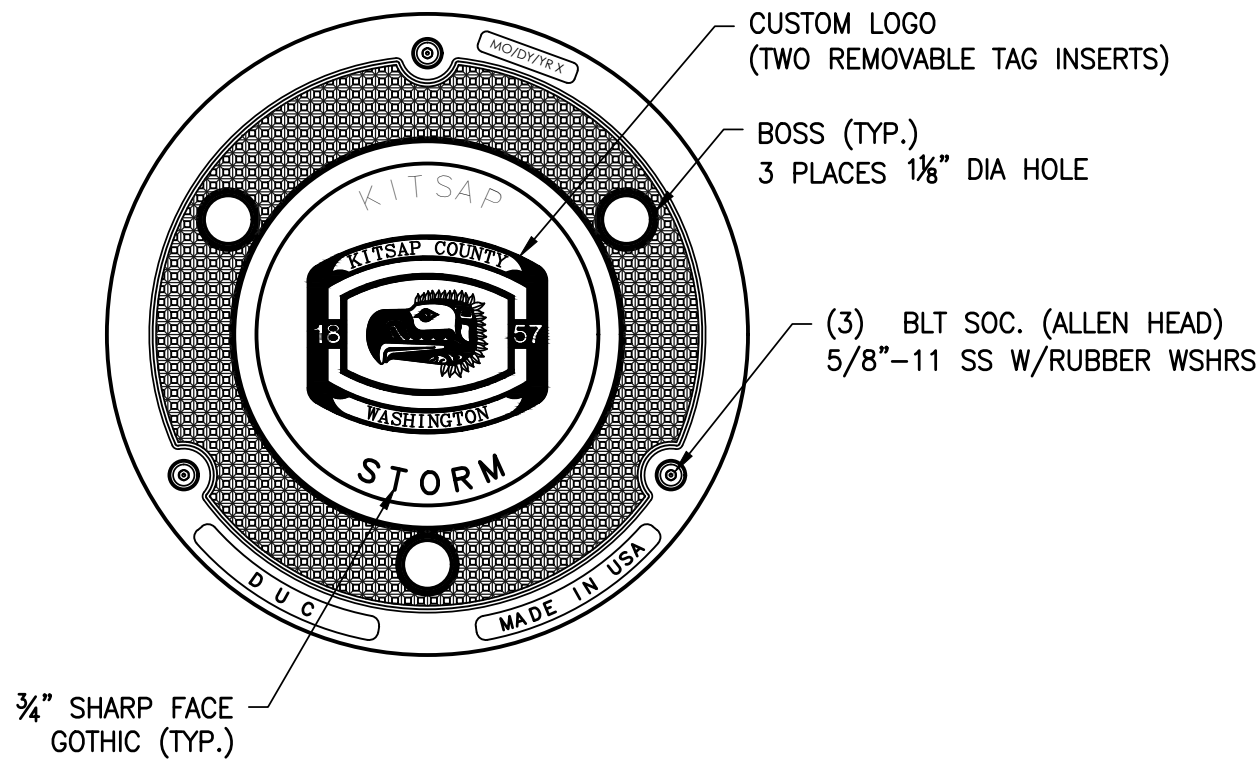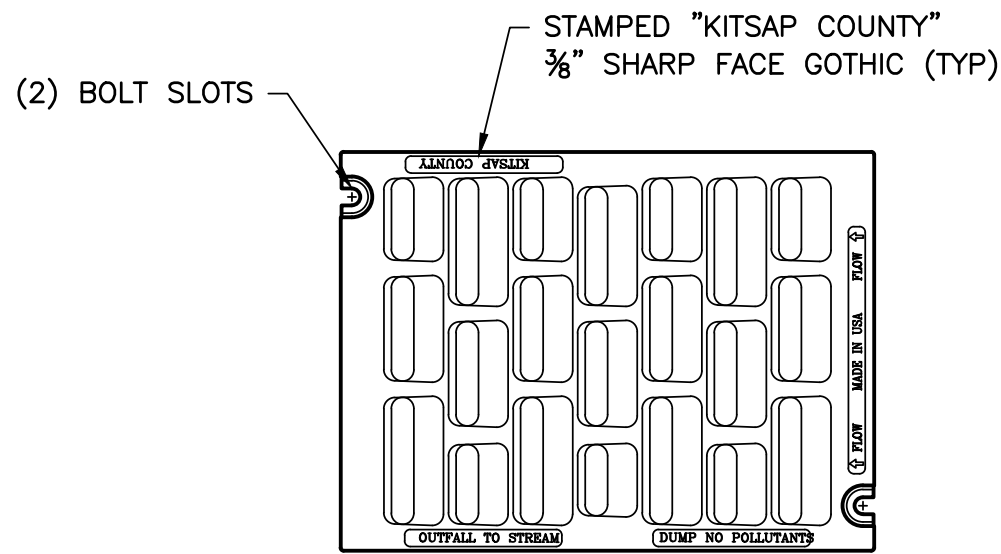

KITSAP COUNTY RECTANGULAR LOCKING VANED GRATE

NOT TO SCALE

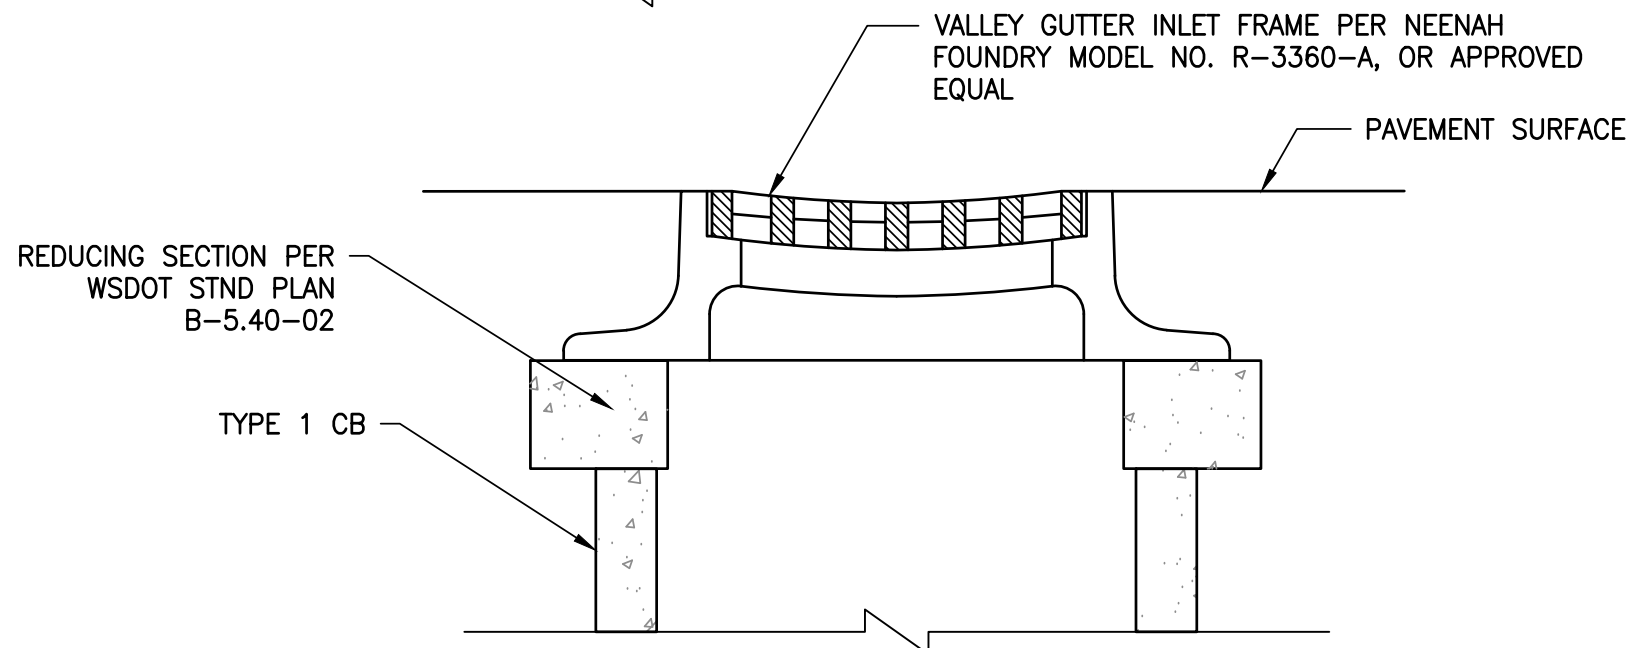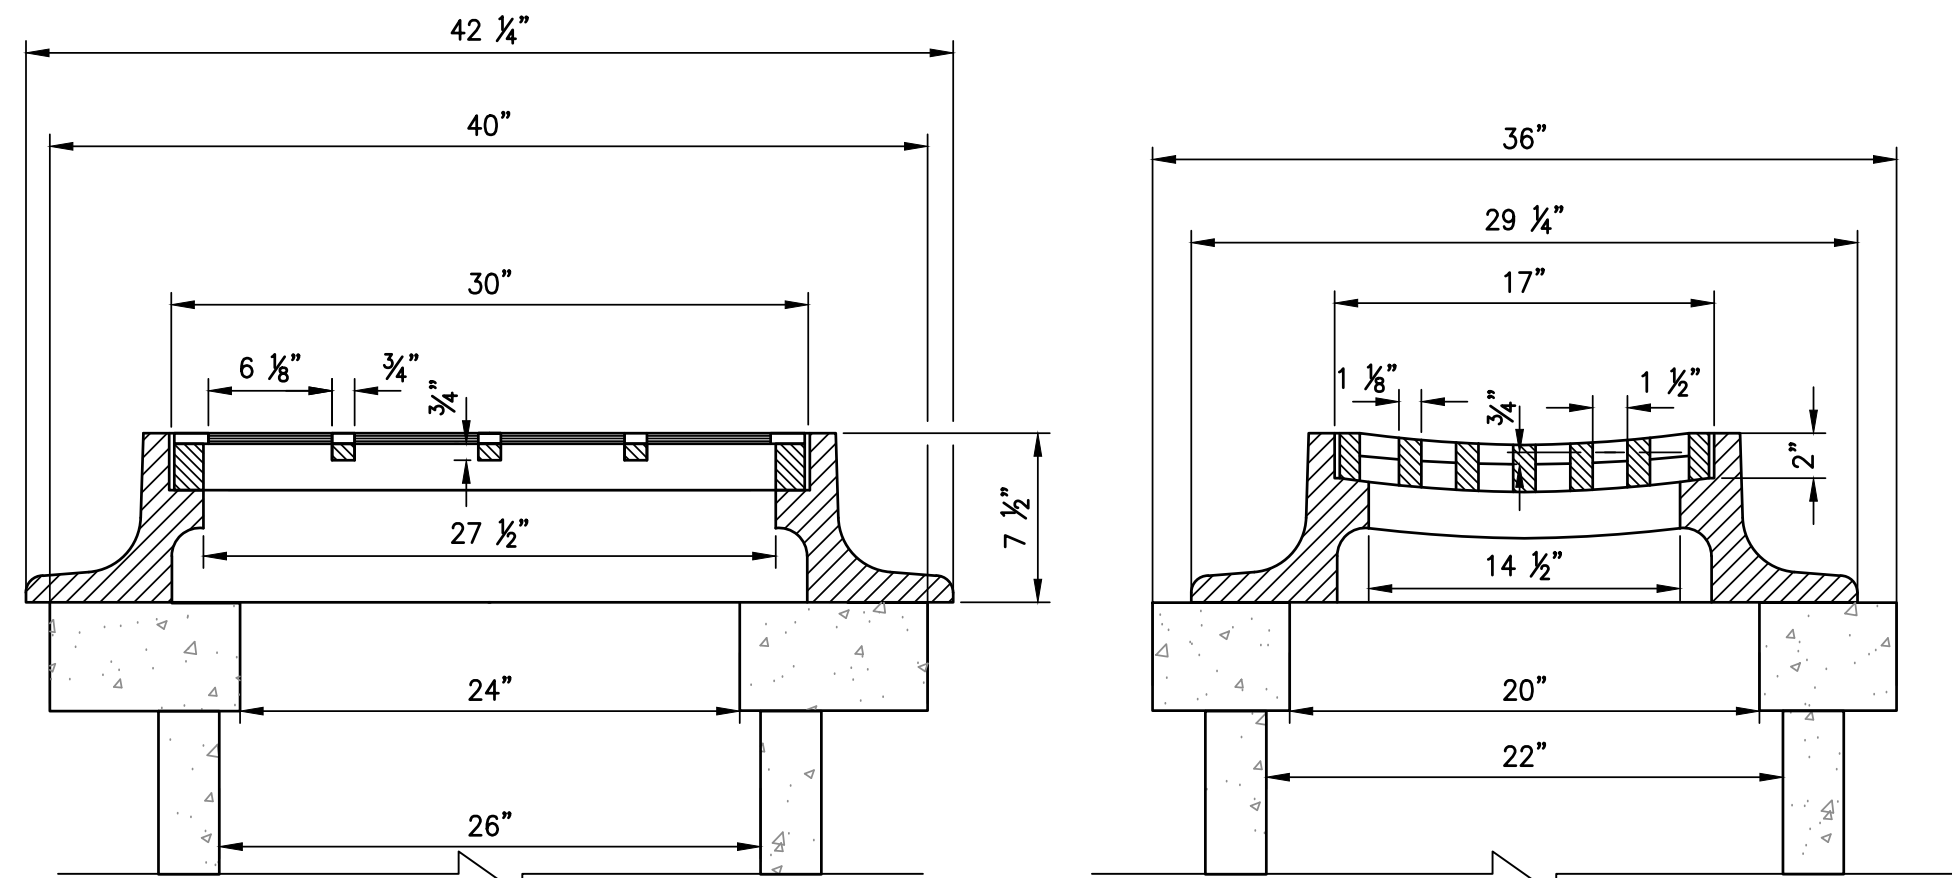


VALLEY GUTTER INLET FRAME AND GRATE


NTS

KITSAP COUNTY CIRCULAR LOCKING STORM LID

NOT TO SCALE

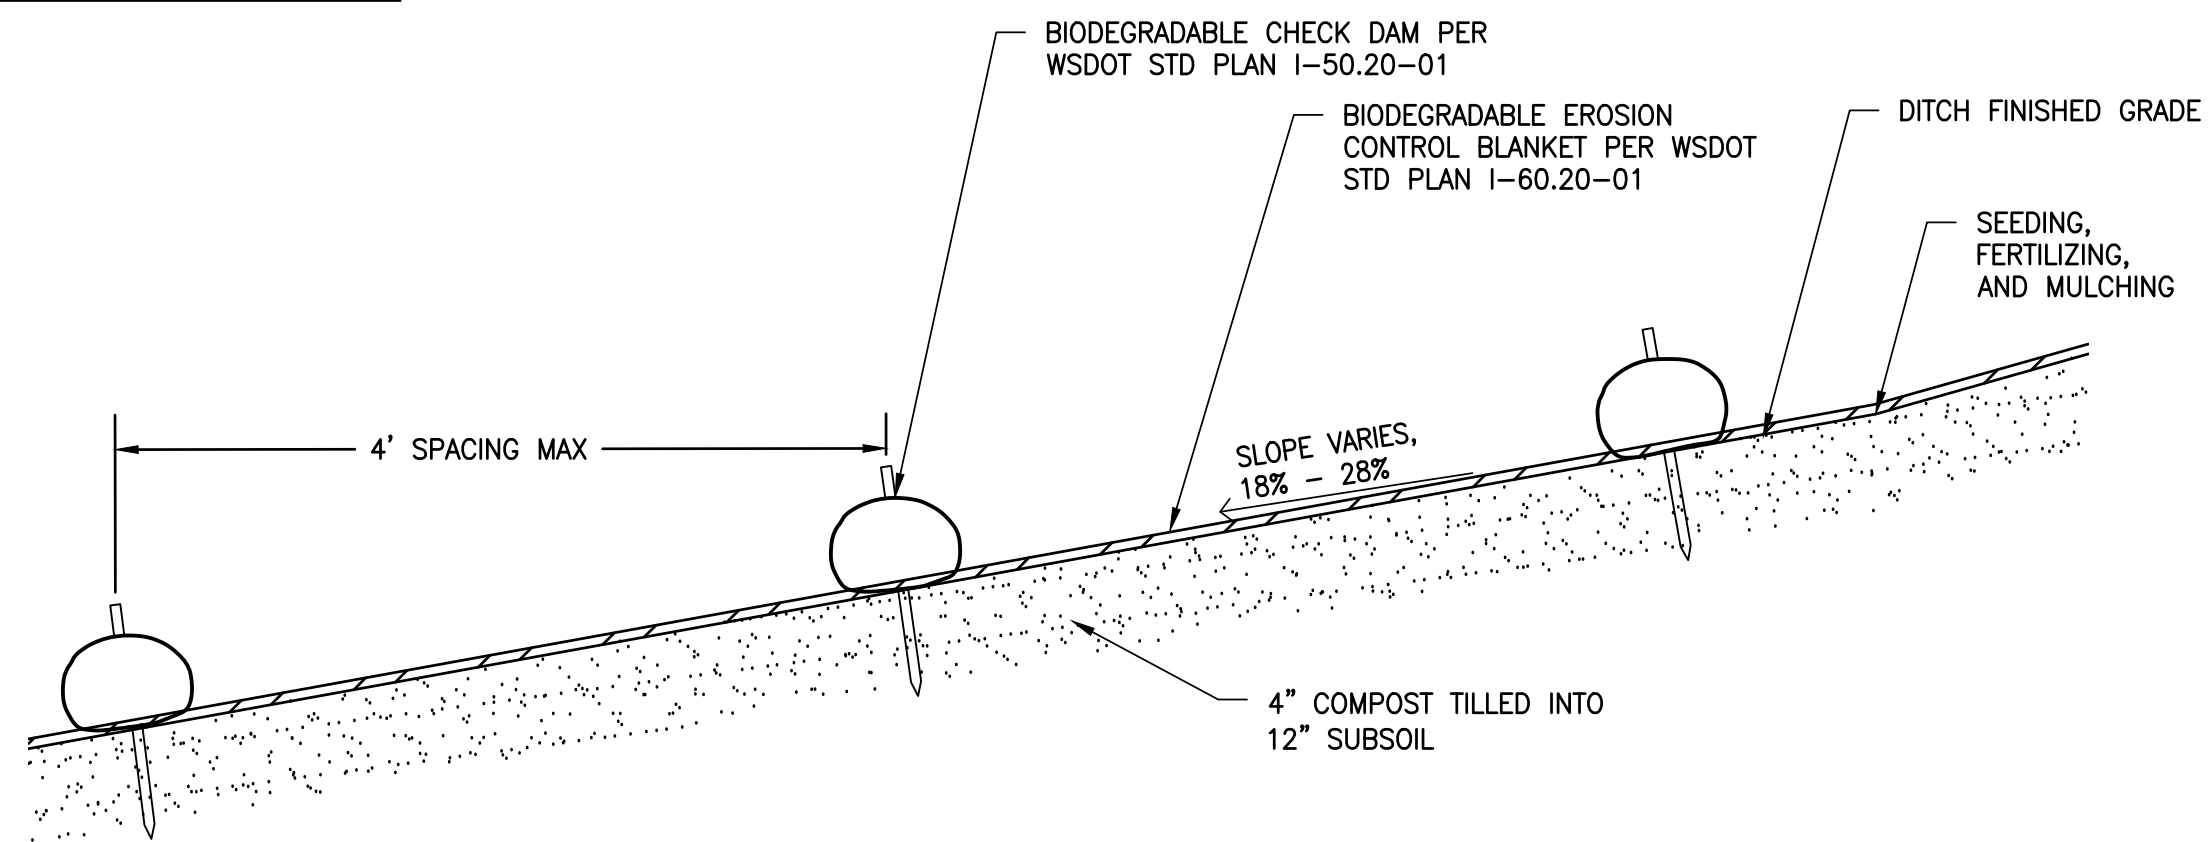

PROFILE

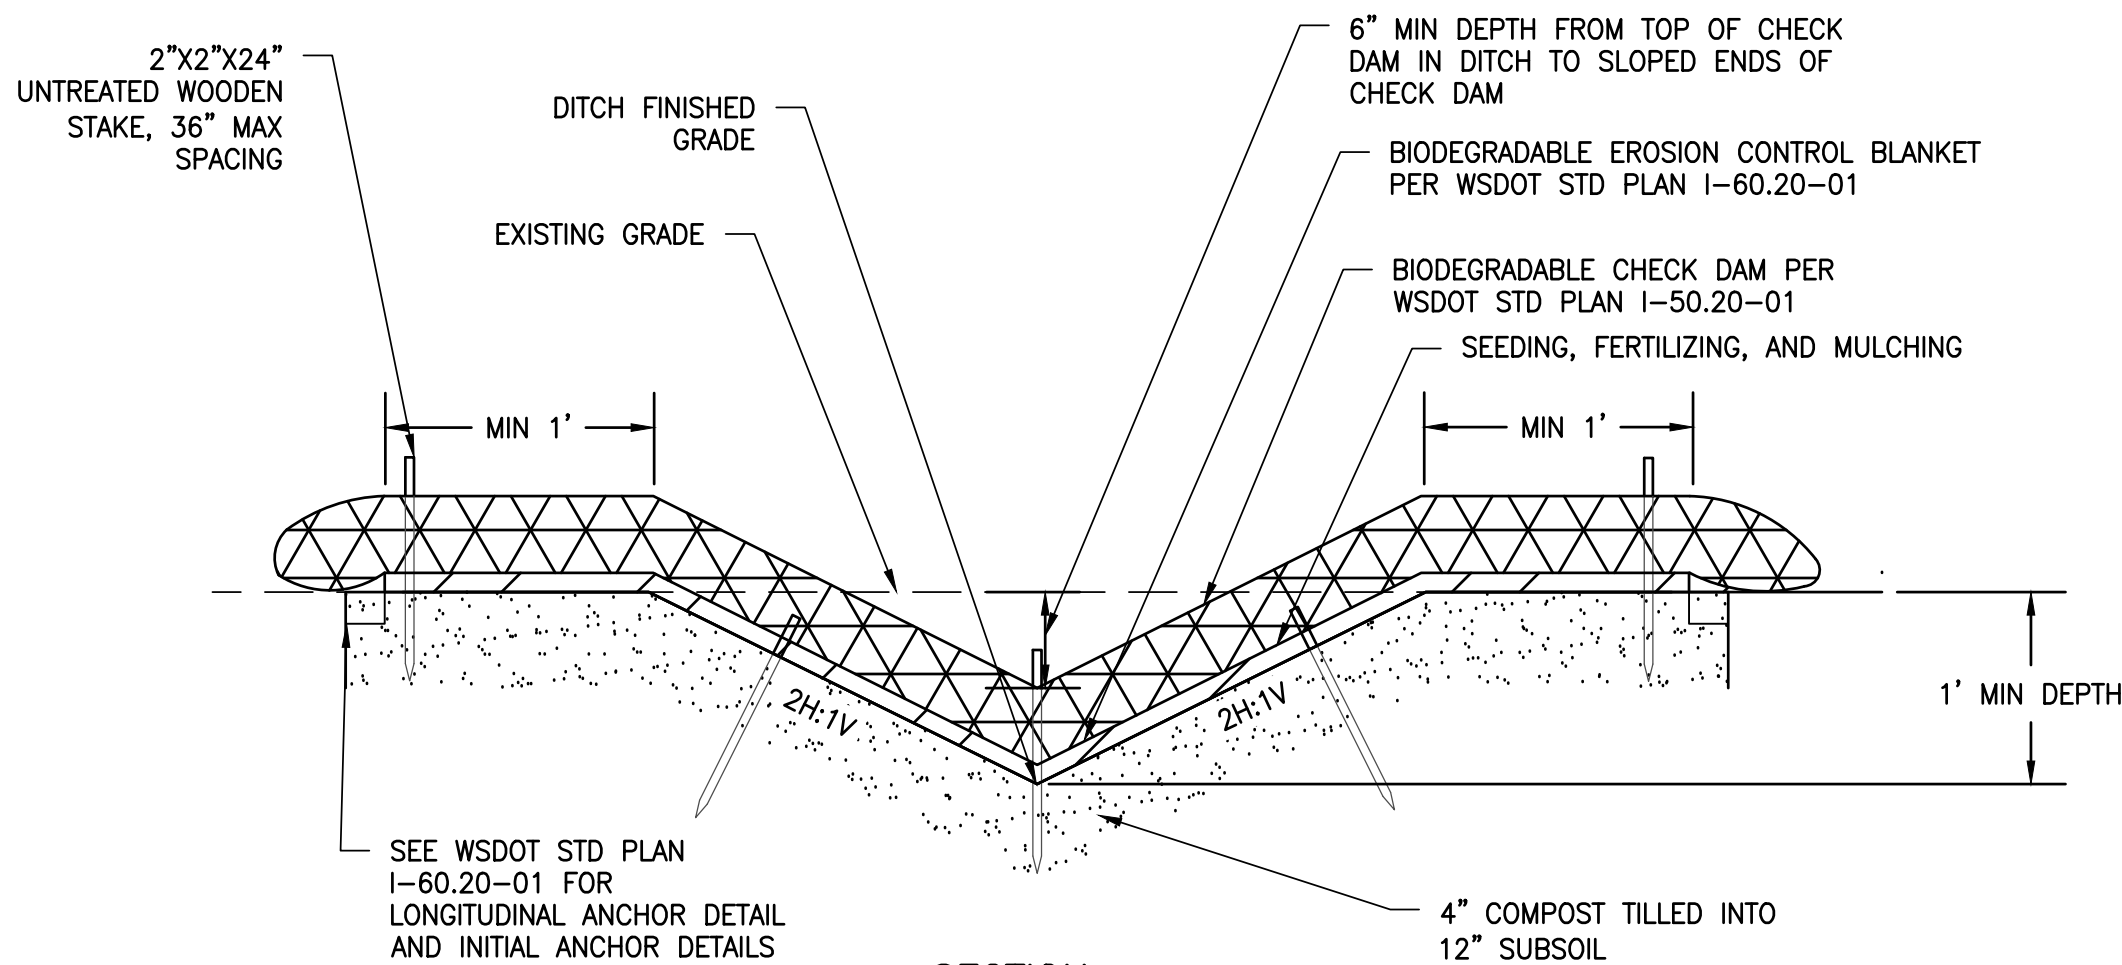

SECTION

NOTE: BIODEGRADABLE CHECK DAM SHALL BE COMPOST SOCK PER WSDOT SECTION 9-14.6(6)

DITCH WITH CHECK DAMS

NOT TO SCALE

REVISIONS

No.	BY	DATE	DESCRIPTION

SURVEYED:	COUNTY
DESIGNED:	DAS
DRAWN:	AK
CHECKED:	GSL
CRP No.	2626
DATE:	08/28/24



KITSAP COUNTY
DEPT. OF PUBLIC WORKS
614 DIVISION STREET MS-28
PORT ORCHARD, WA 98366
TEL:(360) 337-5777 FAX:(360) 337-4867

HARPER ESTUARY BARRIER CORRECTION DRAINAGE DETAILS

KITSAP COUNTY, WASHINGTON
SECTION 2, TOWNSHIP 23 NORTH, RANGE 2 EAST, W.M.


SHEET
DD05
49
OF
55

Plotted: Aug 28, 2024 - 12:07pm
C:\PROJECT\32500\32510\Draw\09_DD05.dwg
Layout Name: DD05
evc.ho

XREF LIST
Ltscale: 20
Resolved
TBLK
C510R270
T510X800
HARPER
C510R510
C510N030
T510X370
C510U920
T510X900
C510U620

Plotted: Aug 28, 2024 - 12:07pm
C:\PROJECT\32500\32510.Dwg\10_UT01.dwg
Layout Name: UT01
eva.ho

MATCHLINE SEE ABOVE

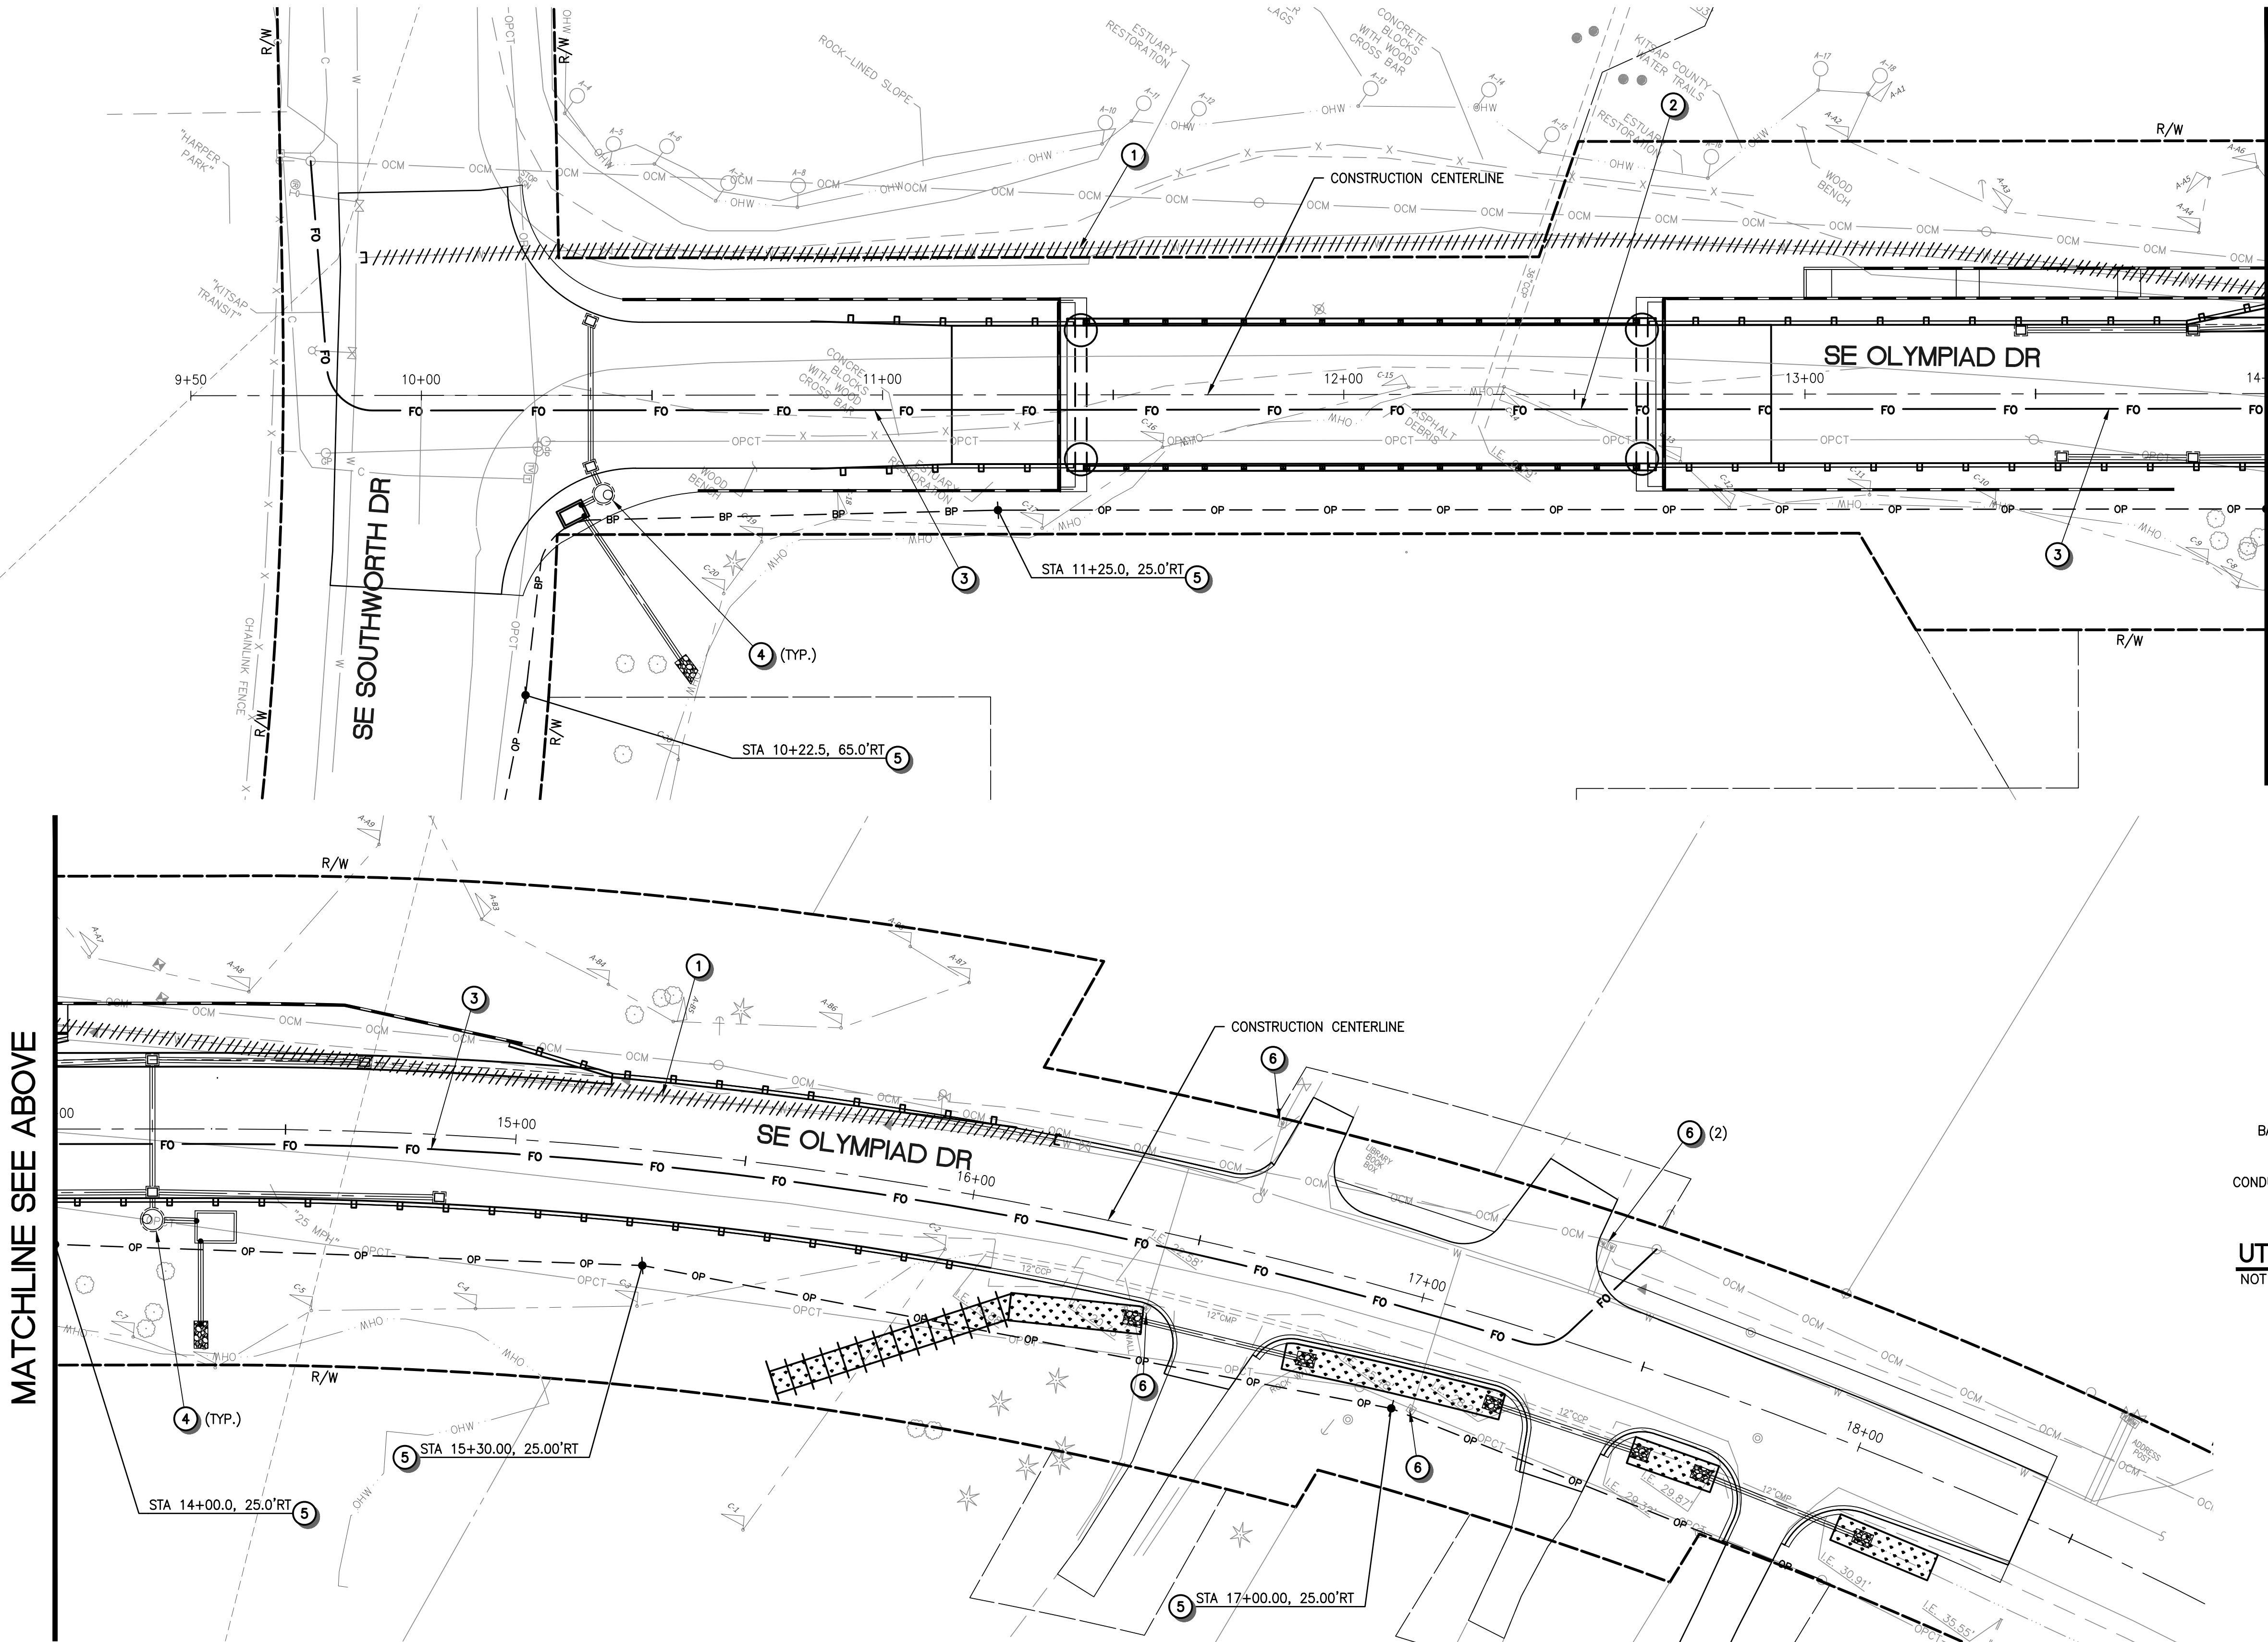


MATCHLINE SEE BELOW

UTILITY CONSTRUCTION NOTES

- 1 REMOVE EXISTING 6" AC WATER MAIN.
- 2 SEE BRIDGE PLANS FOR UTILITY HANGERS.
- 3 INSTALL 2-4" DIAM. (LUMEN) SCHEDULE 40 PVC CONDUIT. SEE TRENCH DETAIL, THIS SHEET.
- 4 NEW STORM DRAINAGE SYSTEM, SEE DWG DD01-DD02 FOR DETAILS.
- 5 UTILITY POLE, RELOCATED BY OTHERS (PSE). PROTECT DURING CONSTRUCTION.
- 6 ADJUST EXISTING VALVE/METER BOX TO FINISHED GRADE.


UTILITY GENERAL NOTES

1. THE CONTRACTOR SHALL PROTECT ALL PRIVATE AND PUBLIC UTILITIES FROM DAMAGE WHEN TRENCHING ACROSS OR BESIDE EXISTING UTILITIES.
2. RELOCATED UTILITIES SHOWN HEREIN ARE ANTICIPATED LOCATION ONLY. UTILITY AGENCIES TO DETERMINE FINAL LOCATION, GRADES, AND TIMING OF CONSTRUCTION WORK. CONTRACTOR SHALL COORDINATE WITH UTILITY AGENCIES AND FIELD VERIFY EXISTING UTILITIES PRIOR TO BEGINNING CONSTRUCTION AND NOTIFY THE ENGINEER OF ANY DISCREPANCIES IN THESE PLANS AND THE RELOCATED UTILITY.
3. PROVIDE MIN. 12-INCH VERTICAL CLEARANCE AT STORM DRAIN CROSSING LOCATIONS.
4. CONTRACTOR TO VERIFY WITH MANCHESTER WATER DISTRICT (MWD) THE LIMIT OF CAPPED AC WATER MAIN PRIOR TO REMOVAL.

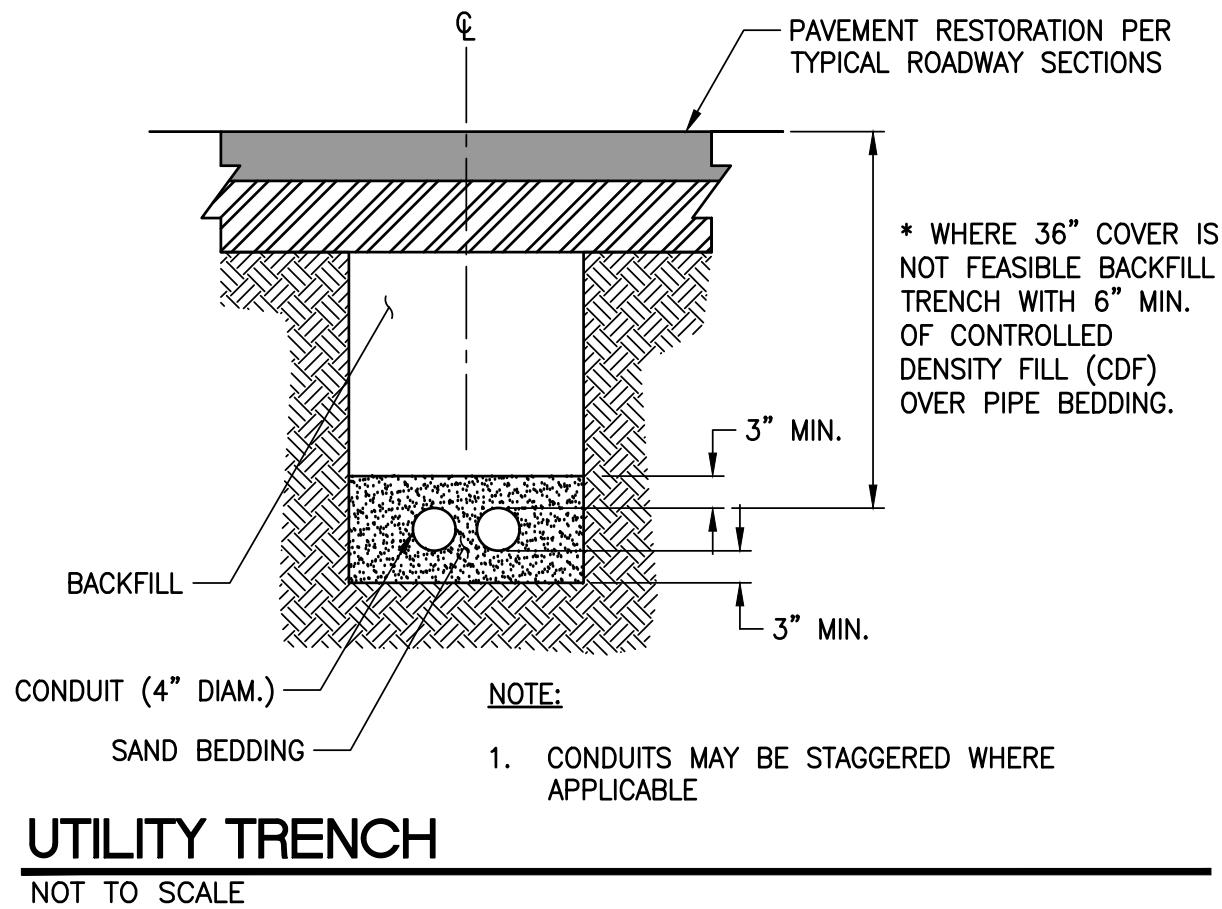

REVISIONS			
No.	BY	DATE	DESCRIPTION

SURVEYED: COUNTY
DESIGNED: EH
DRAWN: AK
CHECKED: TP
CRP No. 2626
DATE: 08/28/24

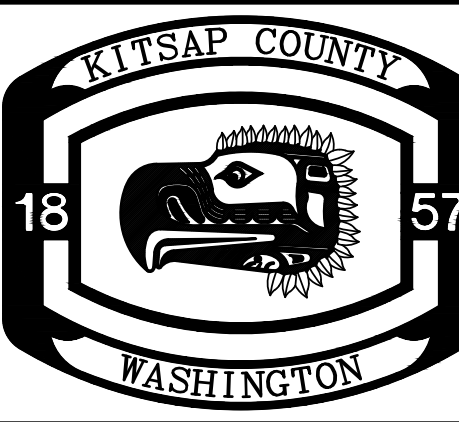


KITSAP COUNTY
DEPT. OF PUBLIC WORKS
614 DIVISION STREET MS-26
PORT ORCHARD, WA 98366
TEL:(360) 337-5777 FAX:(360) 337-4867

HARPER ESTUARY BARRIER
CORRECTION
UTILITY RELOCATION PLAN

KITSAP COUNTY, WASHINGTON
SECTION 2, TOWNSHIP 23 NORTH, RANGE 2 EAST, W.M.

SHEET
UT01
50
OF
55

Plotted: Aug 28, 2024 - 12:08pm eva.ho O:\PROJECT\32500\32510\Dwg\11_CH01.dwg Layout Name: CH01

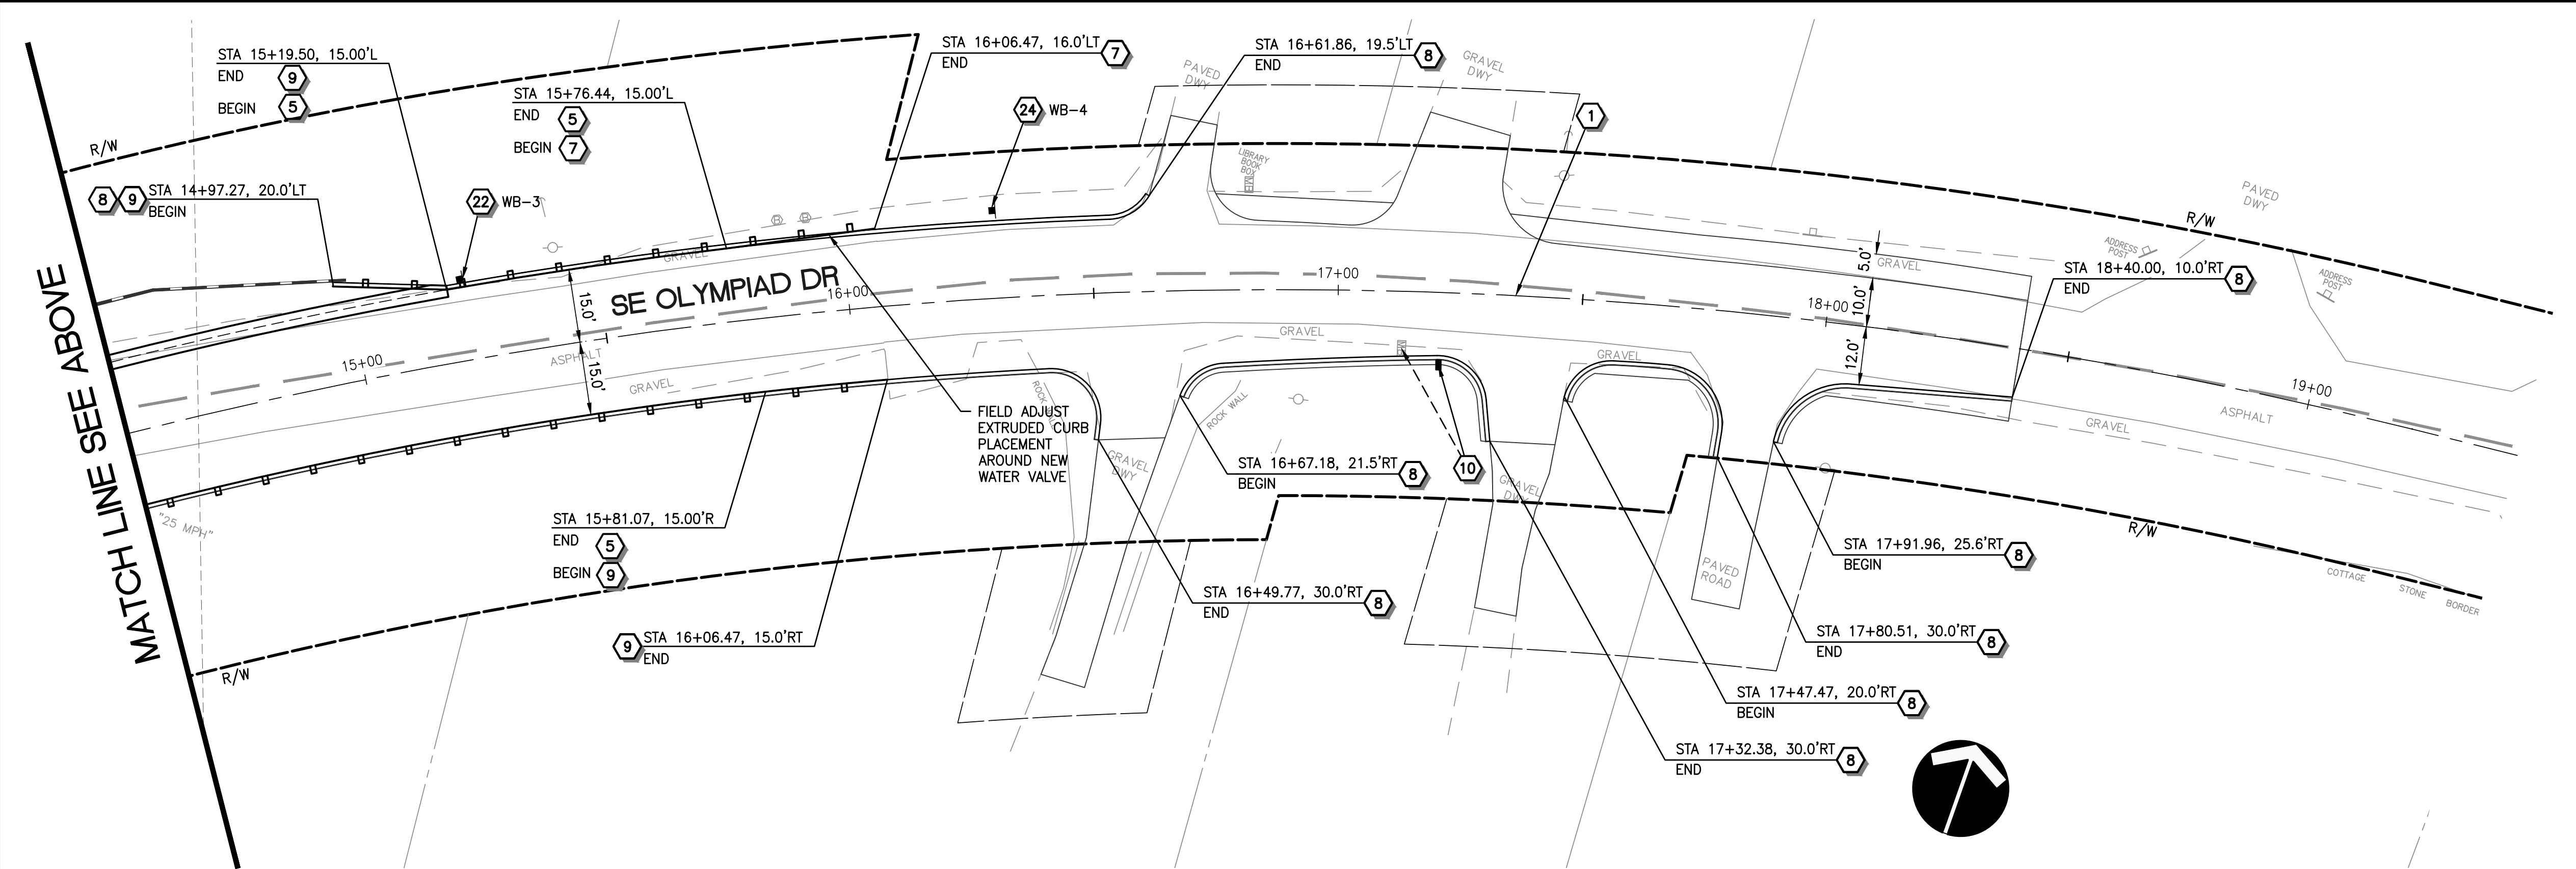

- ① CONSTRUCTION CENTERLINE, SEE DWG ##### FOR DETAILS.
- ② INSTALL PLASTIC STOP LINE PER WSDOT STD PLANS M-24.60-04 AND M-15.10-02. STOP LINE SHALL BE 18-INCH WIDE.
- ③ INSTALL PAINTED DOUBLE YELLOW CENTER LINE PER WSDOT STD PLAN M-20.10-04.
- ④ INSTALL PLASTIC WHITE WIDE LANE PER WSDOT STD PLAN M-20.10-04.
- ⑤ INSTALL BEAM GUARDRAIL TYPE 31 PER WSDOT STD PLAN C-20.10-09, LIMITS PER PLAN.
- ⑥ INSTALL BEAM GUARDRAIL TRANSITION SECTION TYPE 24 PER BRIDGE RAILING DETAILS DWG B17 AND WSDOT STD PLAN C-23.30-01.
- ⑦ INSTALL BEAM GUARDRAIL TYPE 31 NON-FLARED TERMINAL PER WSDOT STD C-22.45-06.
- ⑧ INSTALL EXTRUDED CURB TYPE 5 PER WSDOT STD PLAN F-10.42-00, SEE DWG RD04 FOR DETAIL.
- ⑨ INSTALL BEAM GUARDRAIL TYPE 31 ANCHOR TYPE 11 PER WSDOT STD PLAN C-23.70-01.
- ⑩ RELOCATE EXIST. MAILBOX WITH NEW MAILBOX SUPPORT TYPE 2 PER WSDOT STD PLAN H-70.20-02.

- 21 REMOVE EXISTING SIGN AND RETURN TO THE COUNTY.
- 22 INSTALL SPEED LIMIT 25 SIGN, R2-1 (24"x30").
- 23 INSTALL NO PARKING LOADING ZONE, R7-6 (12"x18").
- 24 INSTALL NO PARKING ANY TIME SIGN, R7-102 (12"x18").
- 25 INSTALL STOP SIGN, R1-1 (30"x30").
- 26 INSTALL "SE OLYMPIAD DR" SIGN, D3-103 (VARIES X 9").
- 27 INSTALL "SE SOUTH WORTH DR" SIGN, D3-102 (VARIES X 9").

1. SIGNS SHALL BE INSTALLED PER KITSAP COUNTY STD PLAN TYPE ST-2 SIGN SUPPORT.
2. ALL SIGNS SHALL BE INSTALLED TO FACE ONCOMING TRAFFIC (AS SHOWN) UNLESS OTHERWISE NOTED.
3. SEE WASHINGTON STATE "SIGN FABRICATION MANUAL" FOR CODE REFERENCES AND STANDARD SIGN LAYOUT DETAILS.
4. SEE SIGN SCHEDULE ON CH02 FOR SIGN LOCATION DETAILS.

A horizontal scale bar with alternating black and white segments. The segments are labeled 20', 0', 20', and 40' from left to right. Below the bar, the word 'SCALE' is written on the left and 'IN FEET' is written on the right. The word 'HORZ' is written to the left of the bar.

SURVEYED:	COUNTY
DESIGNED:	EH
DRAWN:	AK
CHECKED:	TP
CRP No.	2626
DATE:	08/28/24



KITSAP COUNTY, WASHINGTON
SECTION 2, TOWNSHIP 23 NORTH, RANGE 2 EAST, W.M.

SHEET
CHO-
51
OF
55

XREF LIST

Ltscale: 1

Resolved

TBLK
C510R270
C510N034
C510R510
C510R380
T510X800
HARPER
WDFW_PROPOSED

SIGN NO.	STATION	OFFSET	SIGN TYPE	SIGN SIZE		REMARKS
				W (In.)	H (In.)	
EB-1	11+12	18' RT	R2-1	24	30	SPEED LIMIT 25
WB-1A	10+26	24' LT	R1-1	30	30	STOP
WB-1B	10+26	24' LT	D3-102	VAR.	9	SE SOUTHWORTH DR
WB-1C	10+26	24' LT	D3-102	VAR.	9	SE OLYMPIAD DR (FACING NORTH)
WB-1D	10+26	24' LT	D3-102	VAR.	9	SE OLYMPIAD DR (FACING SOUTH)
WB-2	14+33	26' LT	R7-6	12	18	NO PARKING LOADING ZONE (DOUBLE HEADED ARROW)
WB-3	15+23	17' LT	R2-1	24	30	SPEED LIMIT 25
WB-4	16+30	18' LT	R7-102	12	18	NO PARKING ANY TIME (DOUBLE HEADED ARROW)

SIGNING NOTES:
1. SIGN CLEARANCE FROM BOTTOM OF SIGN - 7' ABOVE SHOULDER AND 6' MIN. FROM
EDGE OF PAVEMENT UNLESS OTHERWISE NOTED ON PLAN.

SIGN SCHEDULE

REVISIONS

No.	BY	DATE	DESCRIPTION

SURVEYED: COUNTY
DESIGNED: EH
DRAWN: AK
CHECKED: TP
CRP No. 2626
DATE: 08/28/24



11241 Willows Road NE, Suite 200
Redmond, WA 98052
425.822.4446
www.otak.com



YI HUA HO
STATE OF WASHINGTON
52003
REGISTERED
PROFESSIONAL ENGINEER
8/28/2024



KITSAP COUNTY
18 57
WASHINGTON


KITSAP COUNTY
DEPT. OF PUBLIC WORKS
614 DIVISION STREET MS-26
PORT ORCHARD, WA 98366
TEL:(360) 337-5777 FAX:(360) 337-4867

HARPER ESTUARY BARRIER
CORRECTION
SIGN SCHEDULE


KITSAP COUNTY, WASHINGTON
SECTION 2, TOWNSHIP 23 NORTH, RANGE 2 EAST, W.M.

SHEET
CH02
52
OF
55

XREF LIST
Ltscale: 20
Resolved
TBLK
C510B190
C510R270
C510R900
C510R510
T510X800

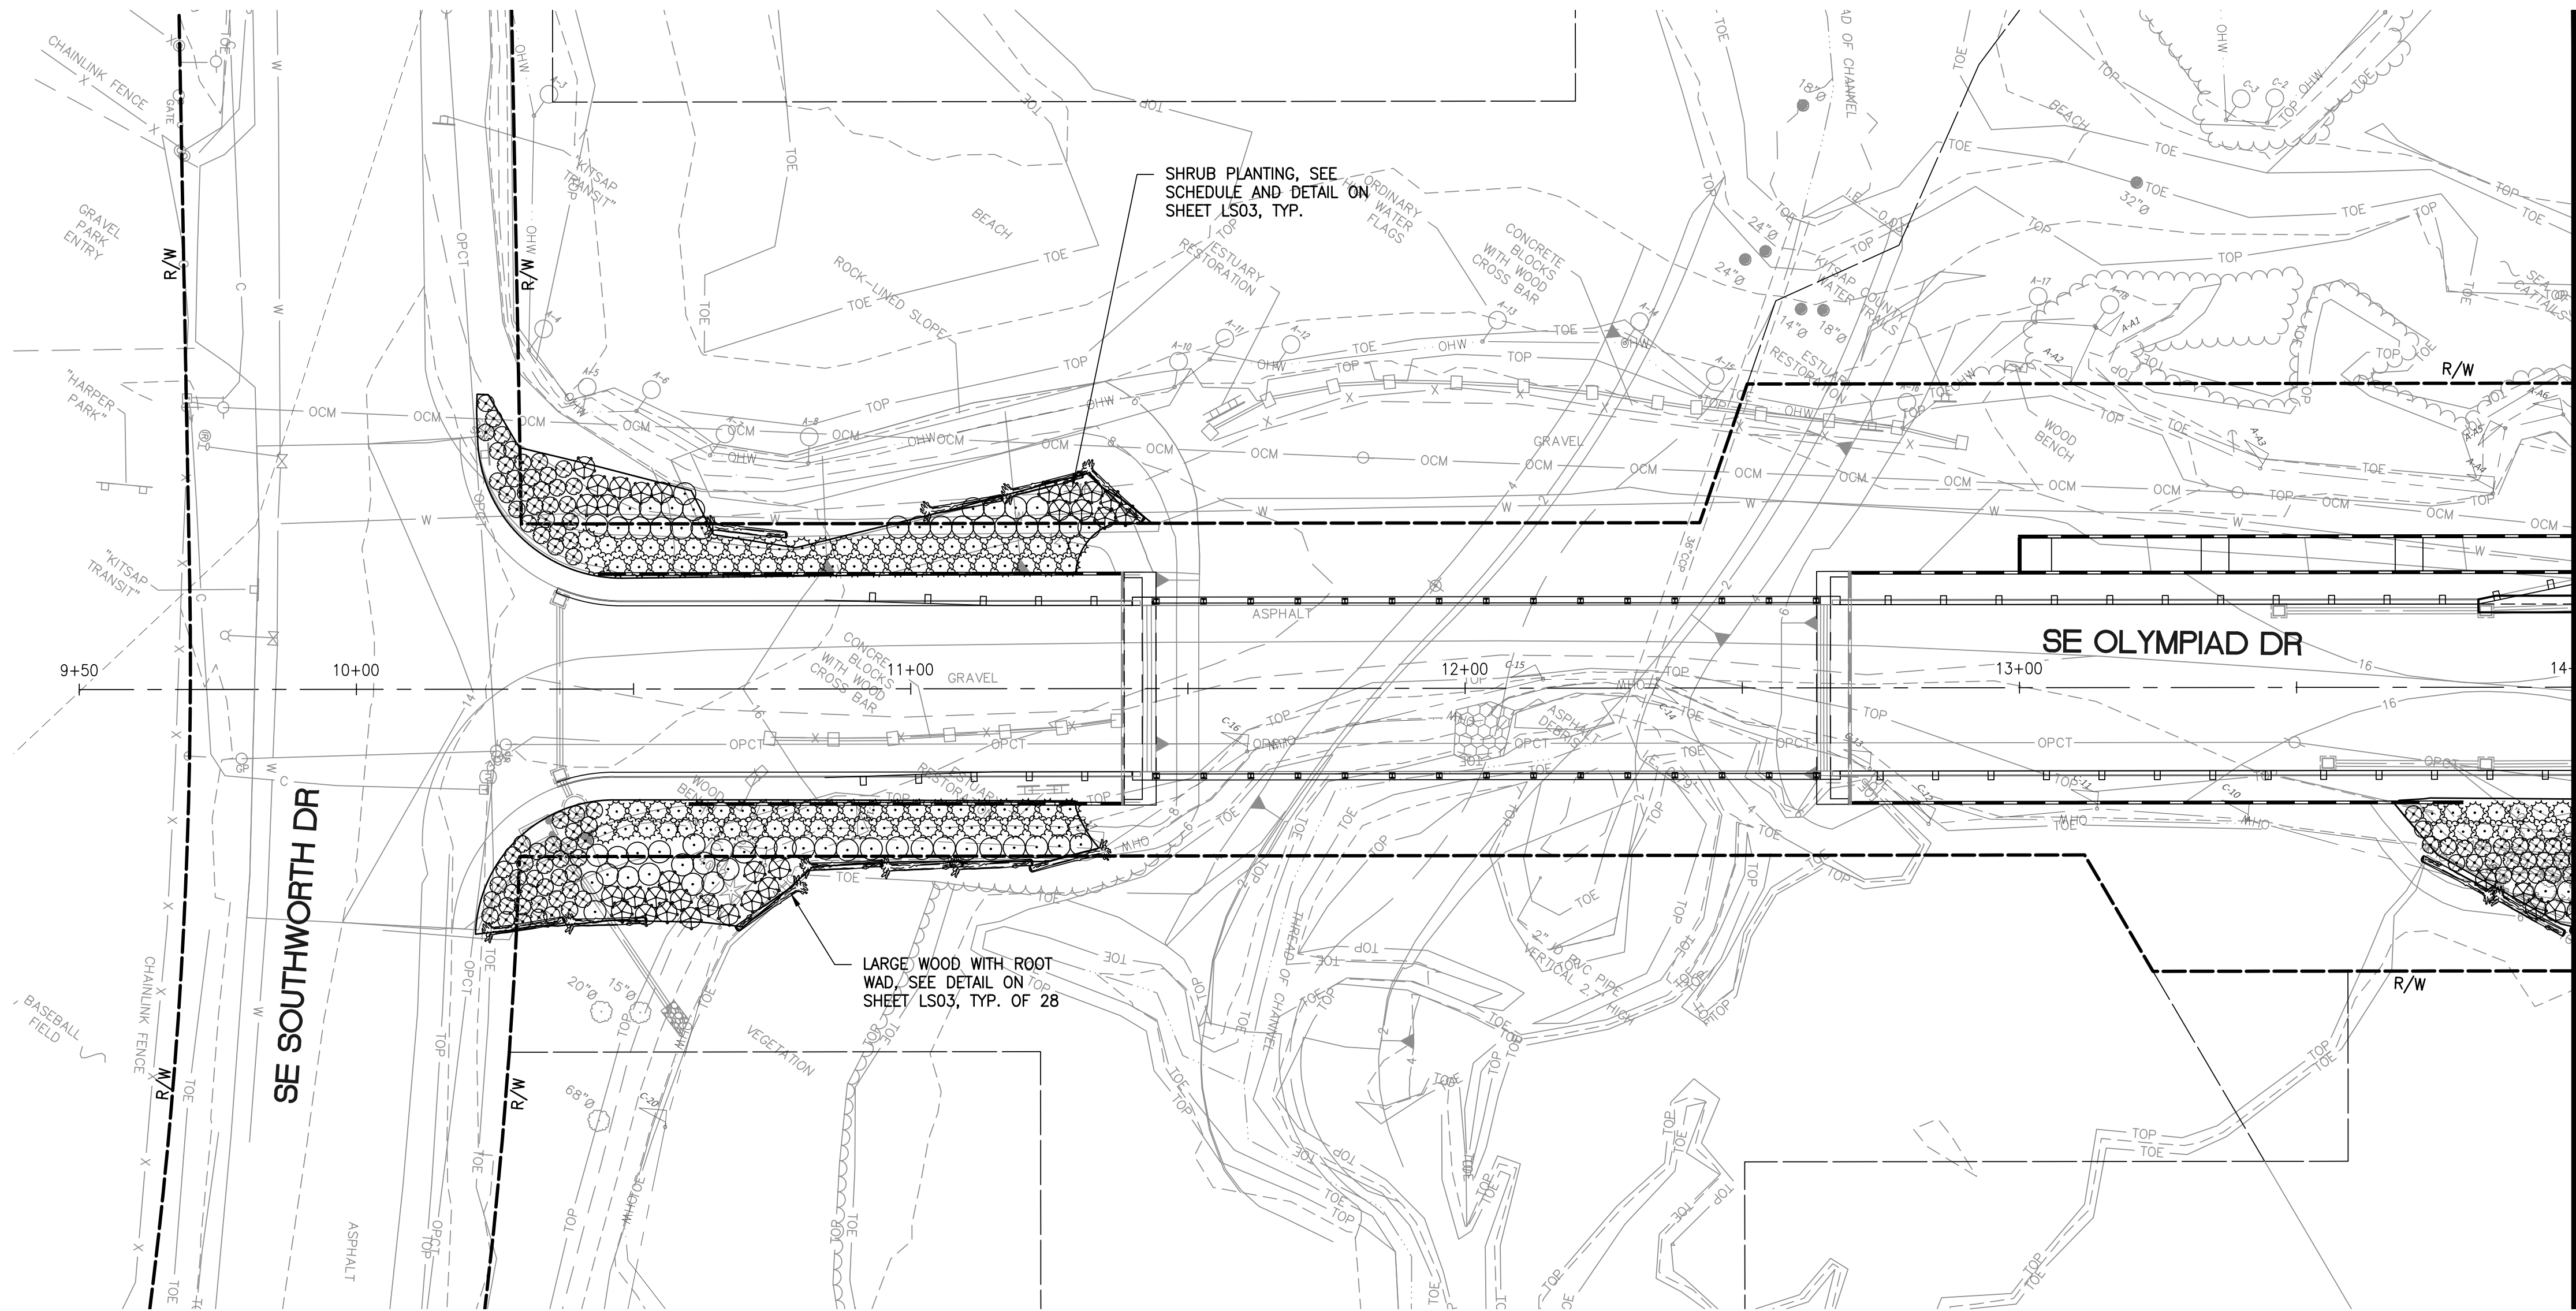


LEGEND

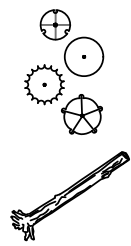

SHRUB PLANTINGS; SEE SHEET LS03 FOR SCHEDULE & DETAIL
LARGE WOOD WITH ROOT WAD ATTACHED - SEE SHEET LS03 FOR SCHEDULE & DETAIL

MATCHLINE SEE SHEET LS02

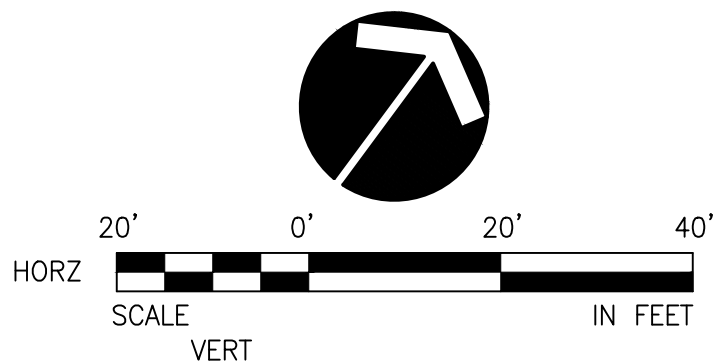

REVISIONS			
No.	BY	DATE	DESCRIPTION

SURVEYED: COUNTY
DESIGNED:
DRAWN:
CHECKED:
CRP No. 2626
DATE: 08/28/24

11241 Willows Road NE, Suite 200
Redmond, WA 98052
425.822.4446
www.otak.com

STATE OF WASHINGTON
BEAUMIN JAY SCHNEIDER
LANDSCAPE ARCHITECT
1461 EXP. 07/13/26

KITSAP COUNTY
WASHINGTON

KITSAP COUNTY
DEPT. OF PUBLIC WORKS
614 DIVISION STREET MS-26
PORT ORCHARD, WA 98366
TEL:(360) 337-5777 FAX:(360) 337-4867

HARPER ESTUARY BARRIER
CORRECTION
LANDSCAPE PLAN

KITSAP COUNTY, WASHINGTON
SECTION 2, TOWNSHIP 23 NORTH, RANGE 2 EAST, W.M.

SHEET
LS01
53
OF
55

Plotted: Aug 23, 2024 - 9:46am
ben.schneider
O:\PROJECT\32500\32510\Draw\15_L01-LS03.dwg
Layout Name: LS03

PLANTING SCHEDULE


SYMBOL	QTY	BOTANICAL NAME / COMMON NAME	SIZE/SPACING
TOTAL SHRUB PLANTING AREA: 13,451 SF			
	239	GAULTHERIA SHALLON / SALAL	1 GAL. CONT.; 3' O.C.
	201	HOLODISCUS DISCOLOR / OCEAN SPRAY	1 GAL. CONT.; 4' O.C.
	263	ROSA NUTKANA / NOOTKA ROSE	1 GAL. CONT.; 4' O.C.
	325	SALIX HOOKERIANA / HOOKER WILLOW	LIVE STAKES; 4' O.C.

OTHER

	28	LARGE WOOD WITH ROOT WAD ATTACHED; SPECIES SHALL BE CONIFEROUS; UNANCHORED IN PLACE; MINIMUM 12" DBH X 15' LENGTH; INSTALL PERPENDICULAR TO SLOPE GRADIENT AS SHOWN; ENGINEER TO DIRECT PLACEMENT AT TIME OF CONSTRUCTION
	5,200 SF	SEEDING/FERTILIZING/MULCHING WITH EROSION CONTROL SEED MIX


PLANTING NOTE

- AREAS BELOW ELEVATION 6.8' WILL NOT BE PLANTED; THESE LOCATIONS WILL BE ALLOWED TO REVEGETATE THROUGH NATURAL RECRUITMENT.

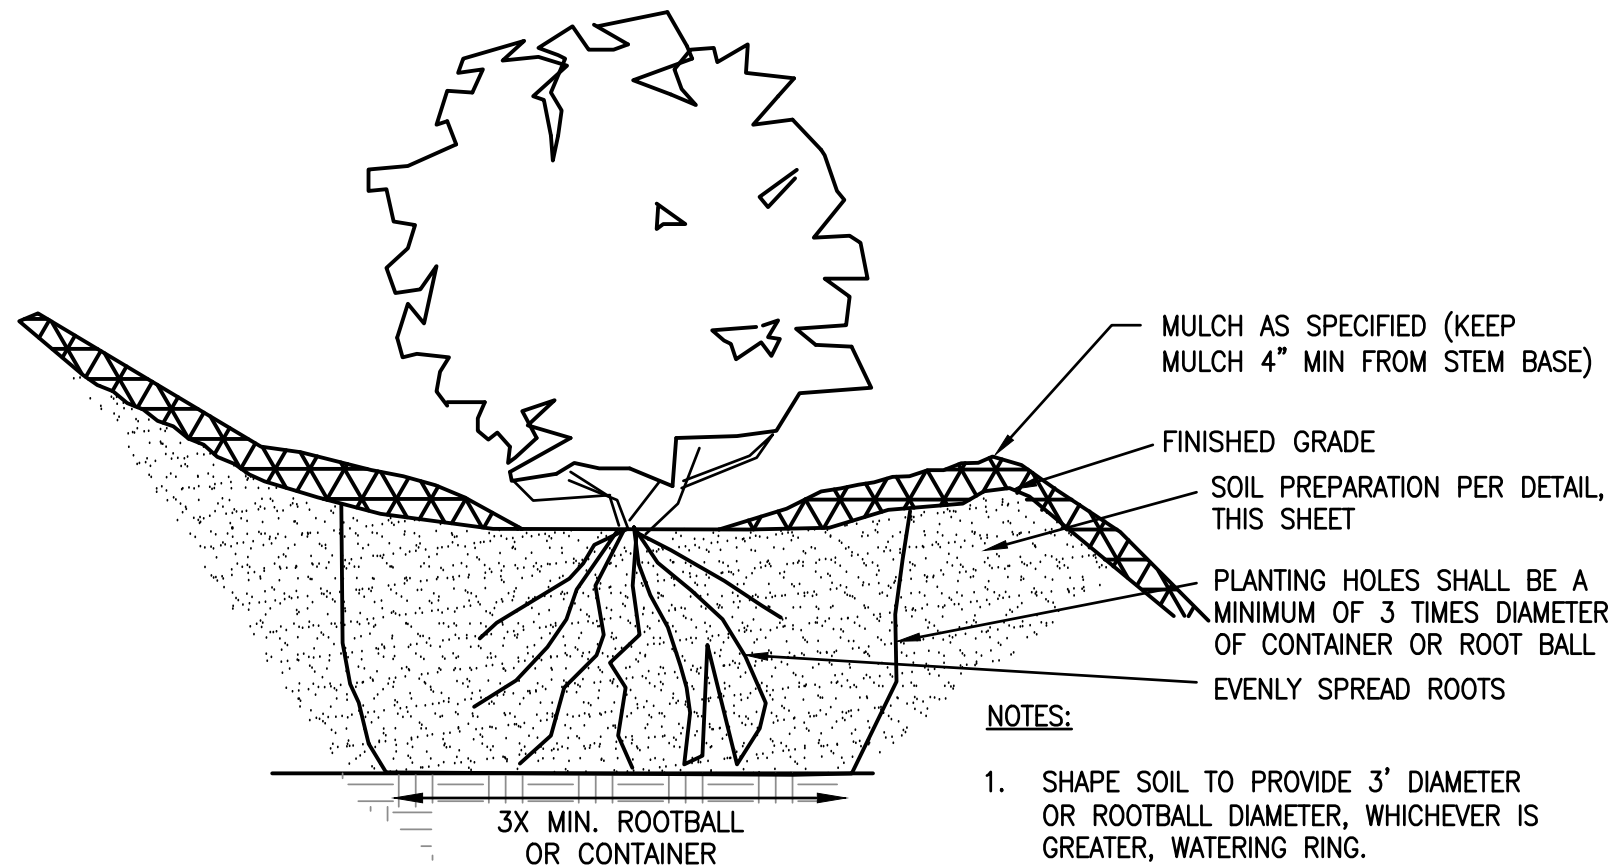


SHRUB PLANTING DETAIL

NOT TO SCALE

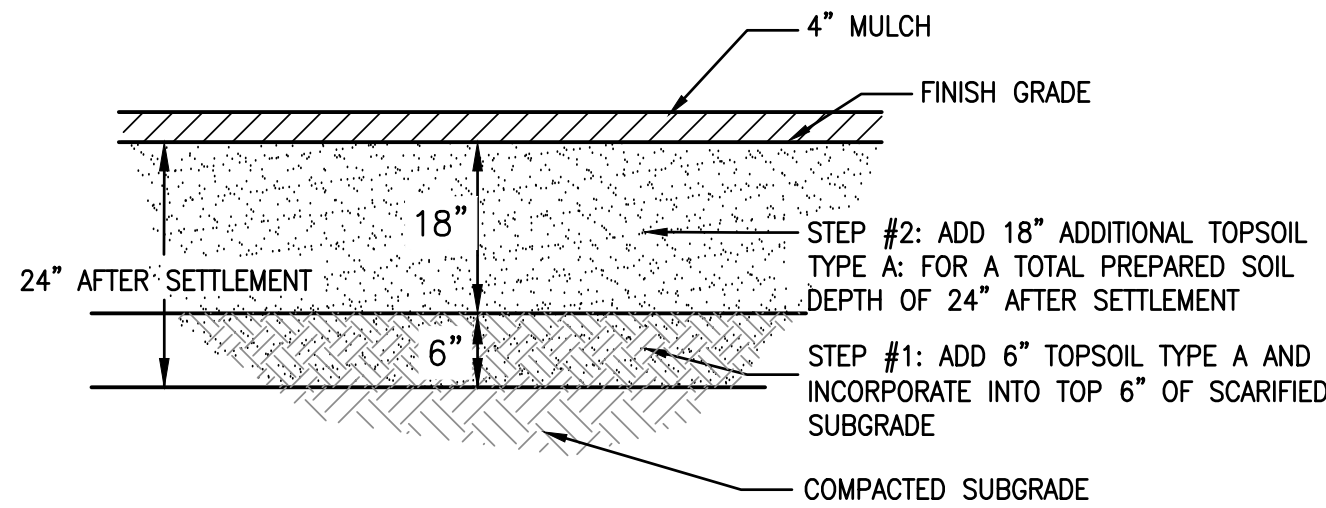


SOIL PREPARATION FOR SHRUBS + LIVE STAKES

NOT TO SCALE

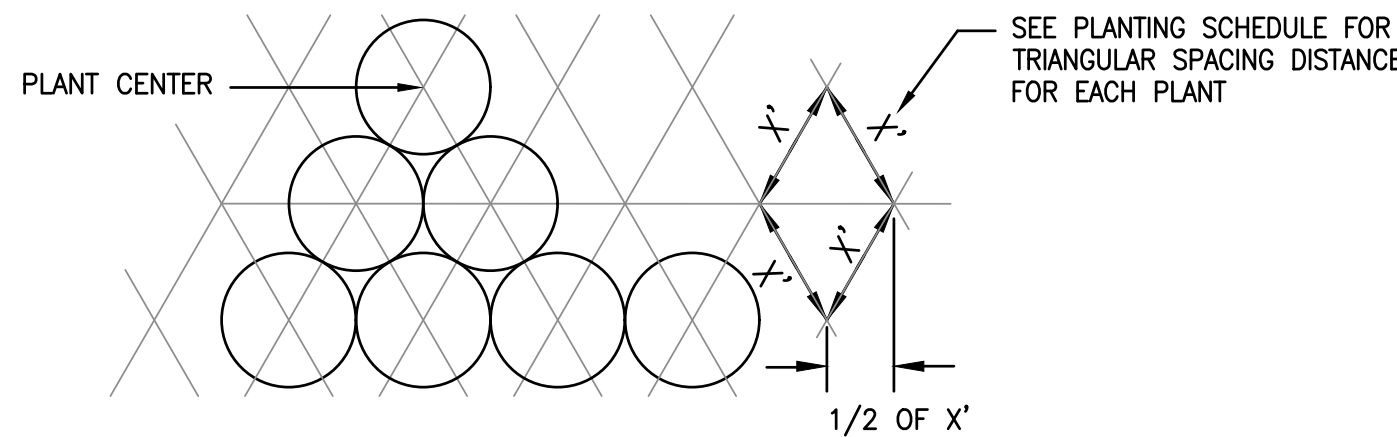


TRIANGULAR SPACING DIAGRAM

NOT TO SCALE

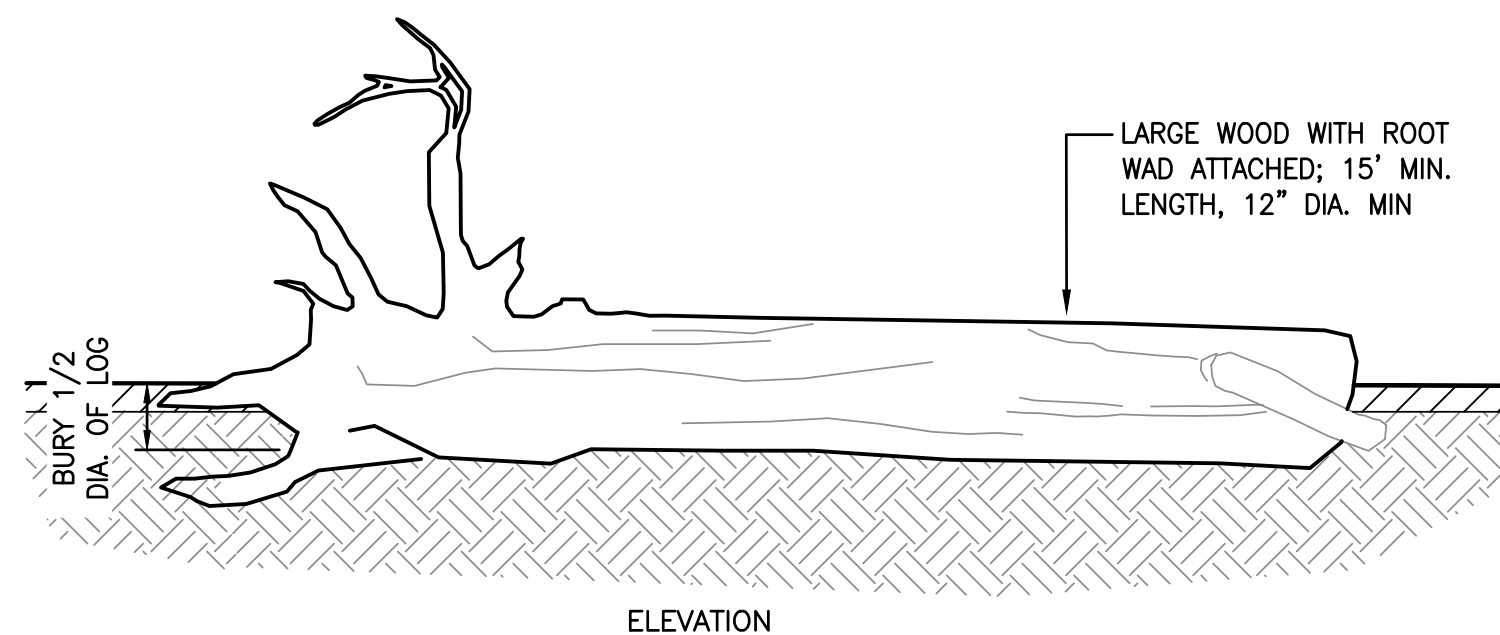

LARGE WOOD WITH ROOT WAD DETAIL

NOT TO SCALE

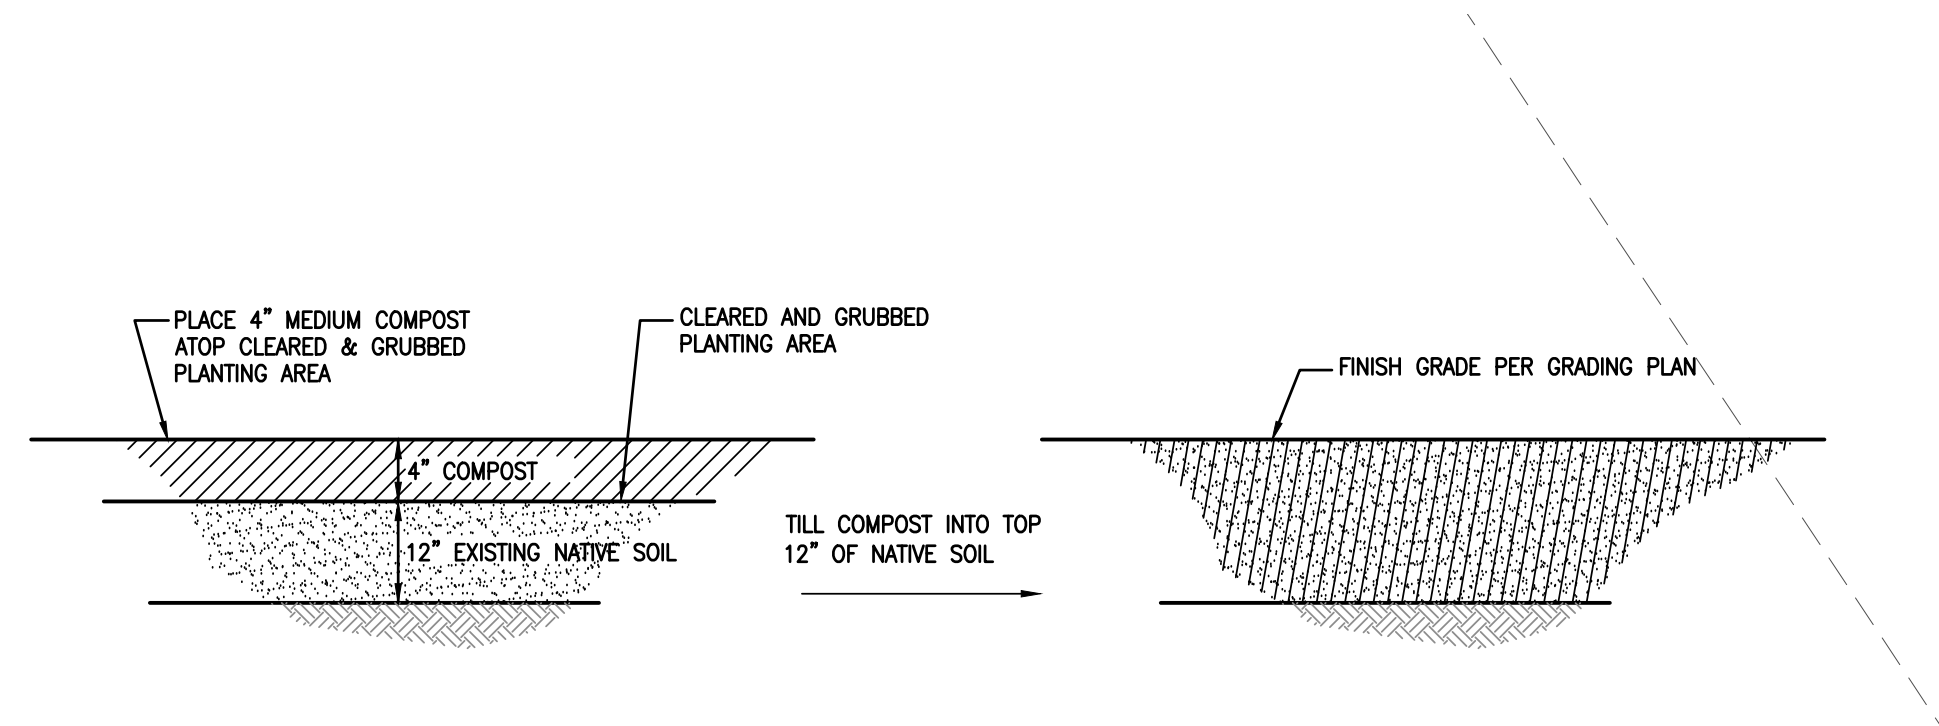


SOIL PREPARATION FOR SEEDED AREAS

NOT TO SCALE


LIVE STAKE INSTALLATION NOTES:

- KEEP LIVE STAKES MOIST/WET IN BUCKETS OR WET BURLAP SACKS. ON HOT DAYS, KEEP STAKES IN THE SHADE UNTIL YOU PLANT THEM.
- IN HARD GROUND, USE AN IRON BAR OR STAR DRILL TO PREPARE THE HOLES FOR THE LIVE STAKE.
- PLACE LIVE STAKE IN PREPARED HOLE; DO NOT USE AXE OR SLEDGE FOR DRIVING LIVE STAKES.
- AVOID STRIPPING BARK OR BRUISING LIVE STAKES DURING INSTALLATION.
- BURY 4/5 OF LIVE STAKE LENGTH.
- AFTER LIVE STAKE IS PLACED IN GROUND, CUT DAMAGED END OF LIVE STAKE TO LEAVE AT LEAST TWO BUDS EXPOSED, MIN.
- FILL VOID AROUND LIVE STAKE WITH SOIL.

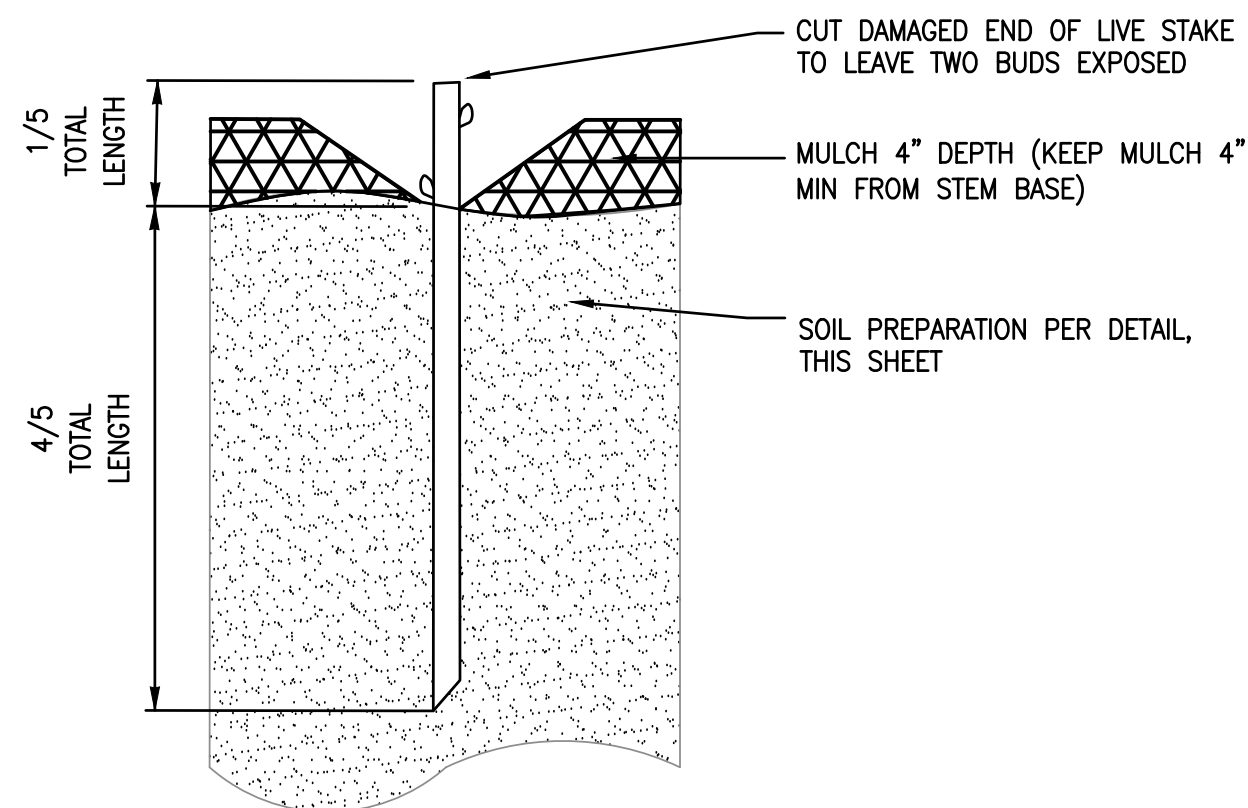

LIVE STAKE PLANTING DETAIL

NOT TO SCALE

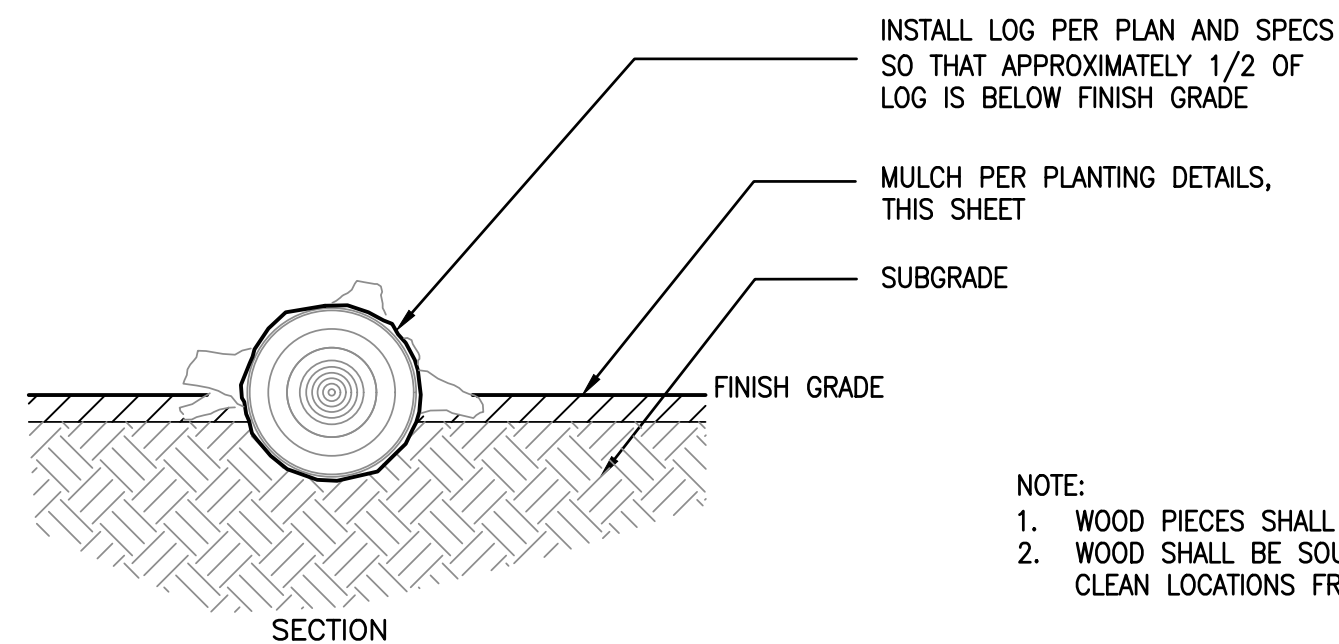

NOTE:



- WOOD PIECES SHALL BE CONIFEROUS SPECIES (50% MIN.).
- WOOD SHALL BE SOURCED LOCALLY AND SOURCED FROM CLEAN LOCATIONS FREE OF INVASIVE SPECIES

REVISIONS			
No.	BY	DATE	DESCRIPTION

SURVEYED: COUNTY
DESIGNED:
DRAWN:
CHECKED:
CRP No. 2626
DATE: 08/28/24



11241 Willows Road NE, Suite 200
Redmond, WA 98052
425.822.4446
www.otak.com

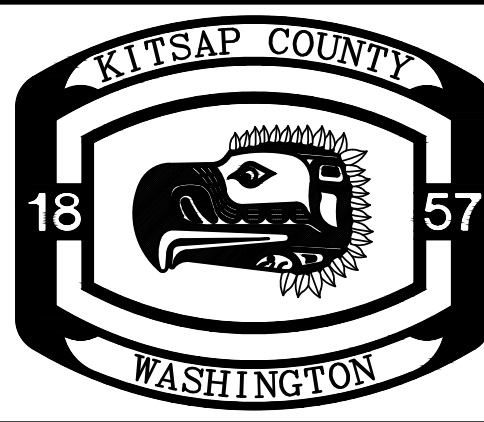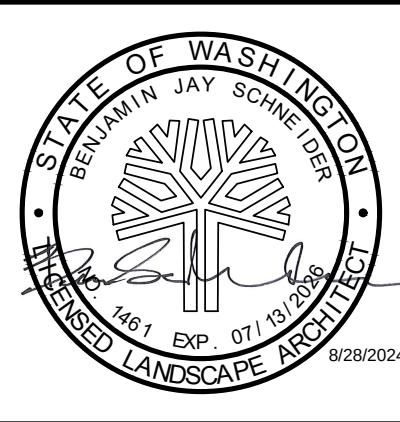

KITSAP COUNTY
DEPT. OF PUBLIC WORKS
614 DIVISION STREET MS-26
PORT ORCHARD, WA 98366
TEL:(360) 337-5777 FAX:(360) 337-4867

HARPER ESTUARY BARRIER
CORRECTION
LANDSCAPE DETAILS

KITSAP COUNTY, WASHINGTON
SECTION 2, TOWNSHIP 23 NORTH, RANGE 2 EAST, W.M.

SHEET
LS03
55
OF
55